




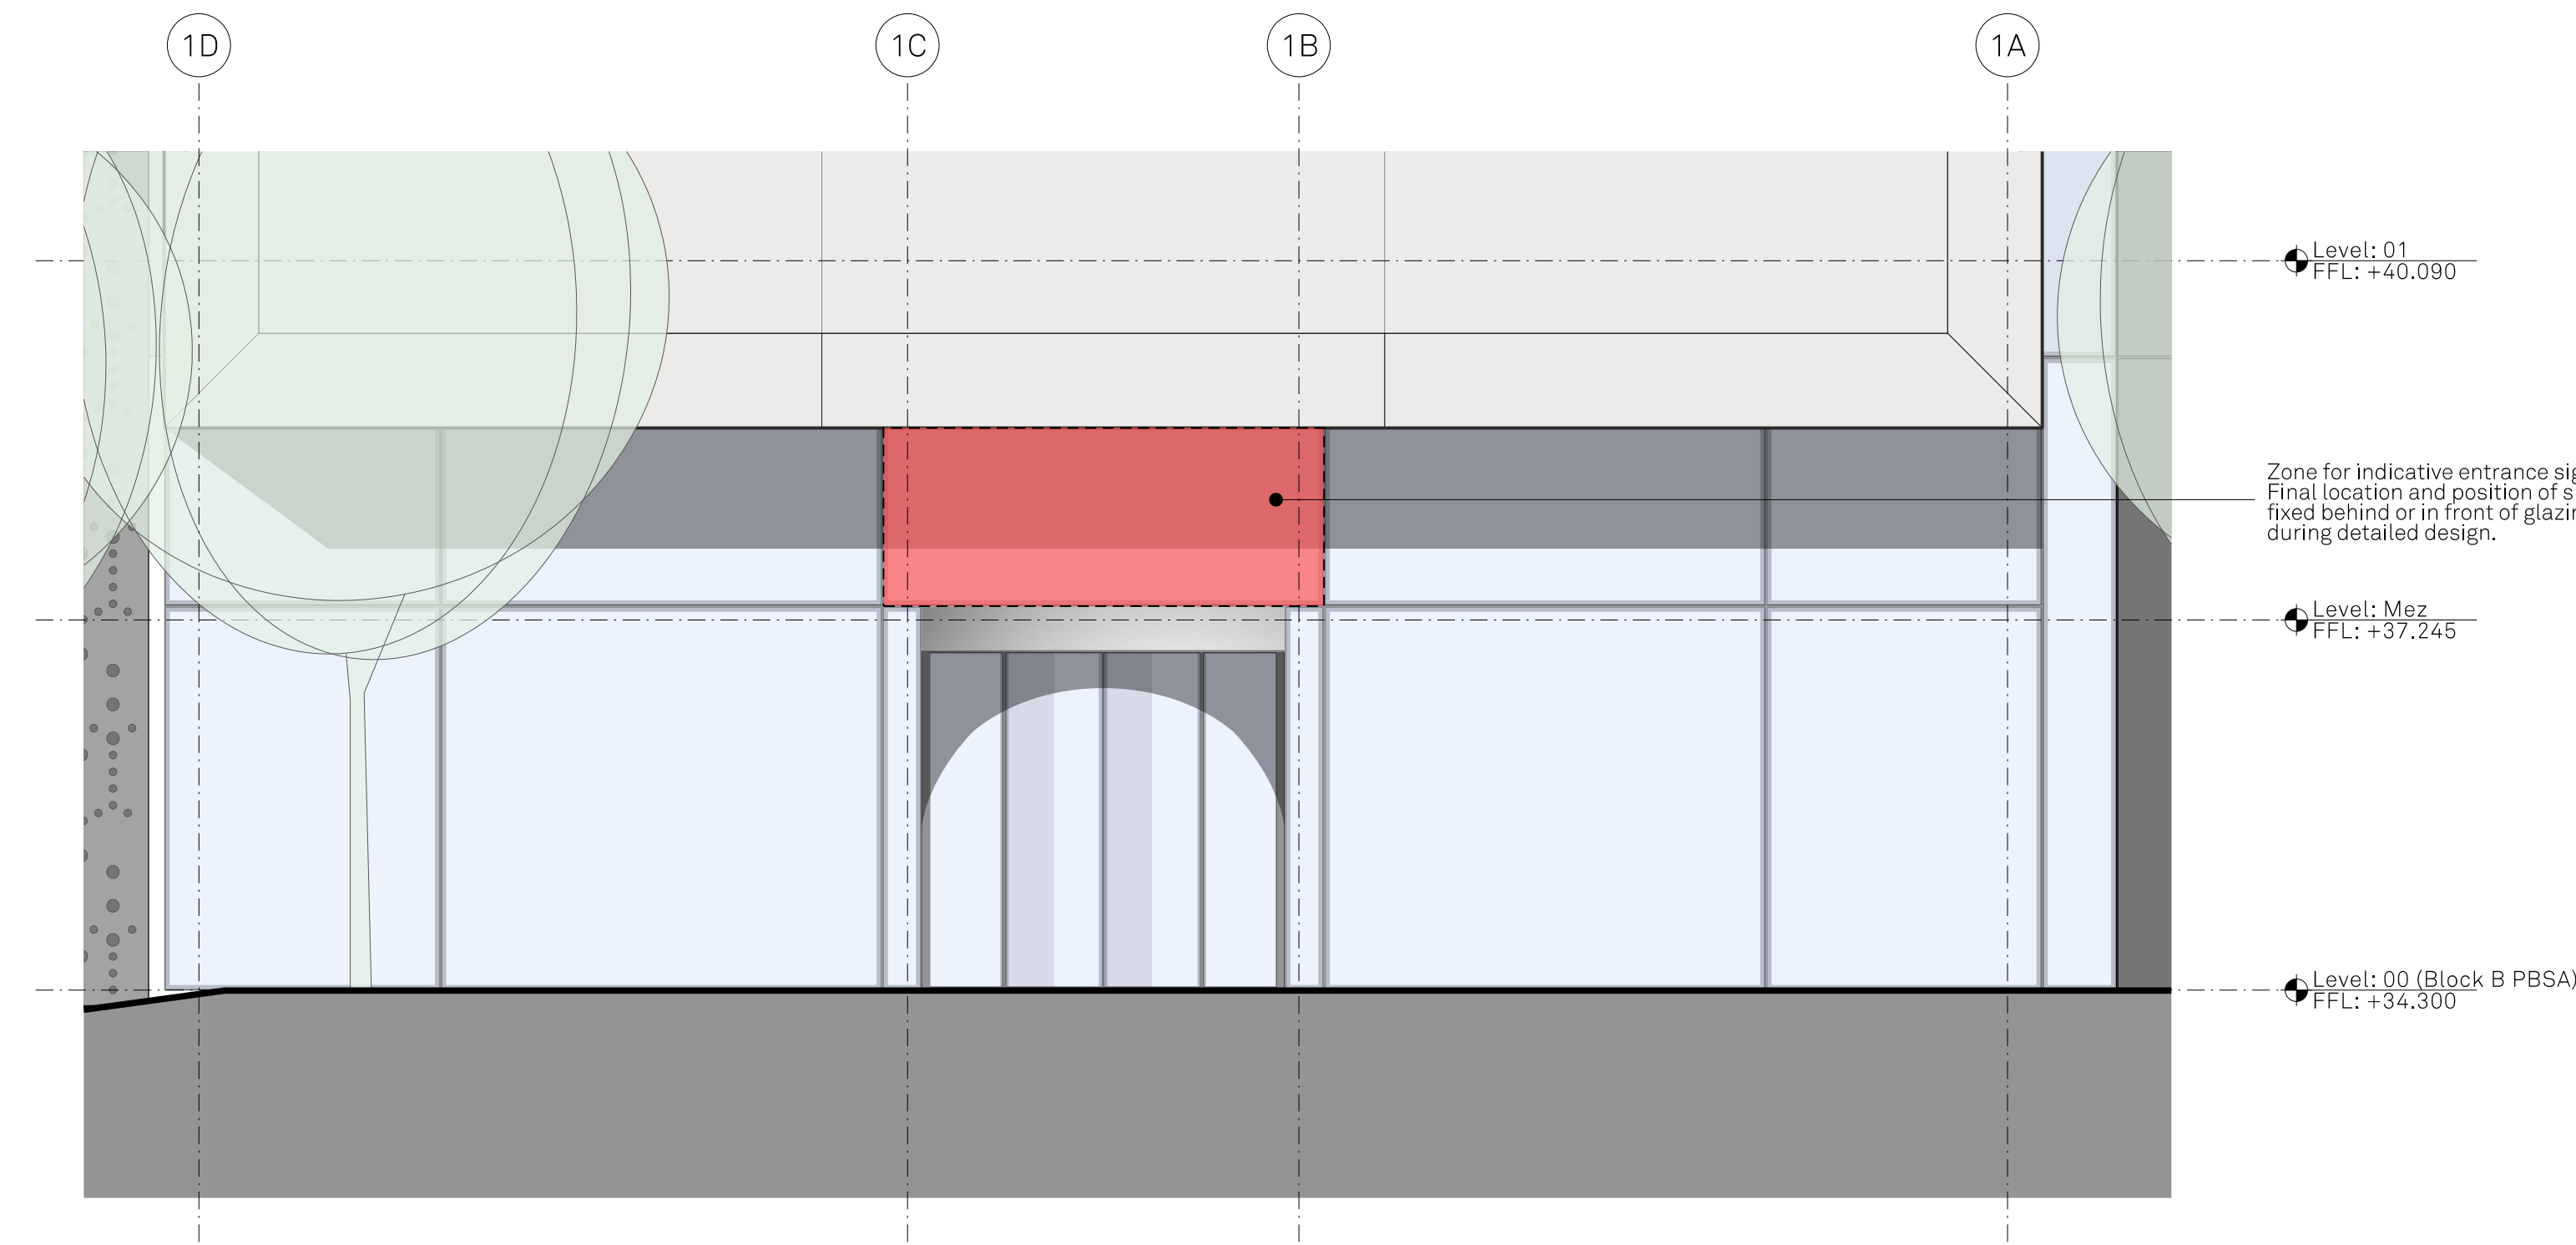

ELEVATION AA
BLOCK B, NORTH FACADE
COMMUNITY SPACE ENTRANCE

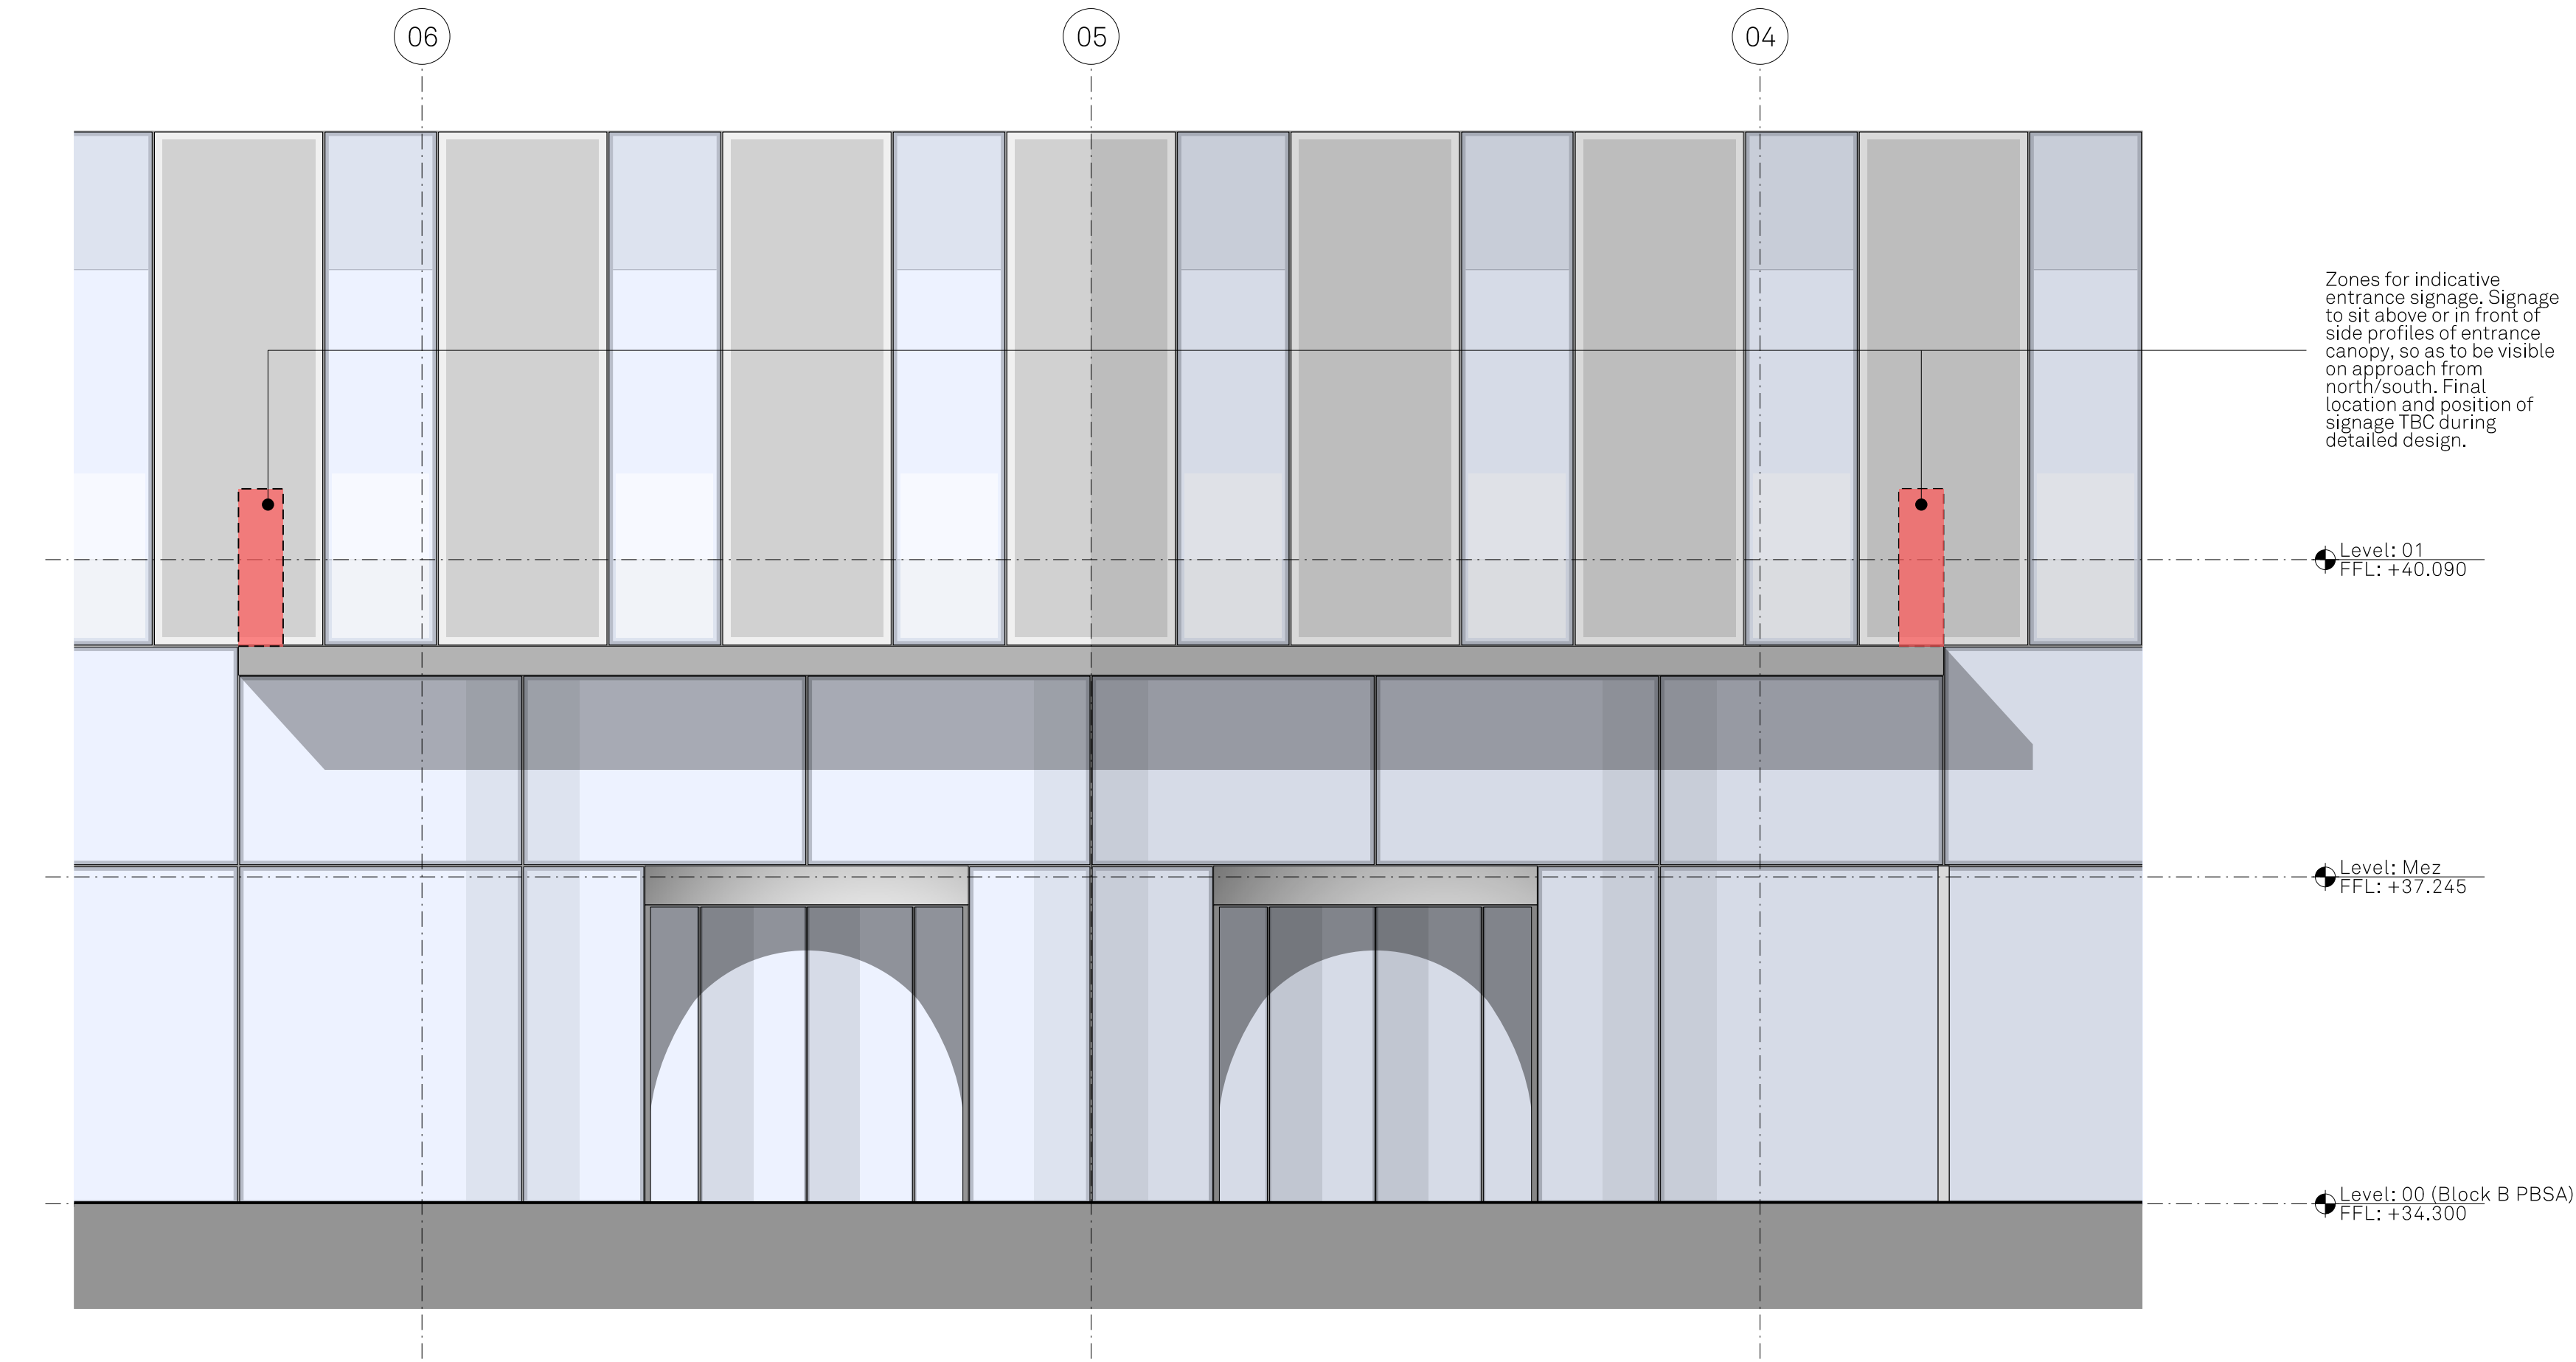


ELEVATION BB
BLOCK B, WEST FACADE
STUDENT ACCOMMODATION ENTRANCE

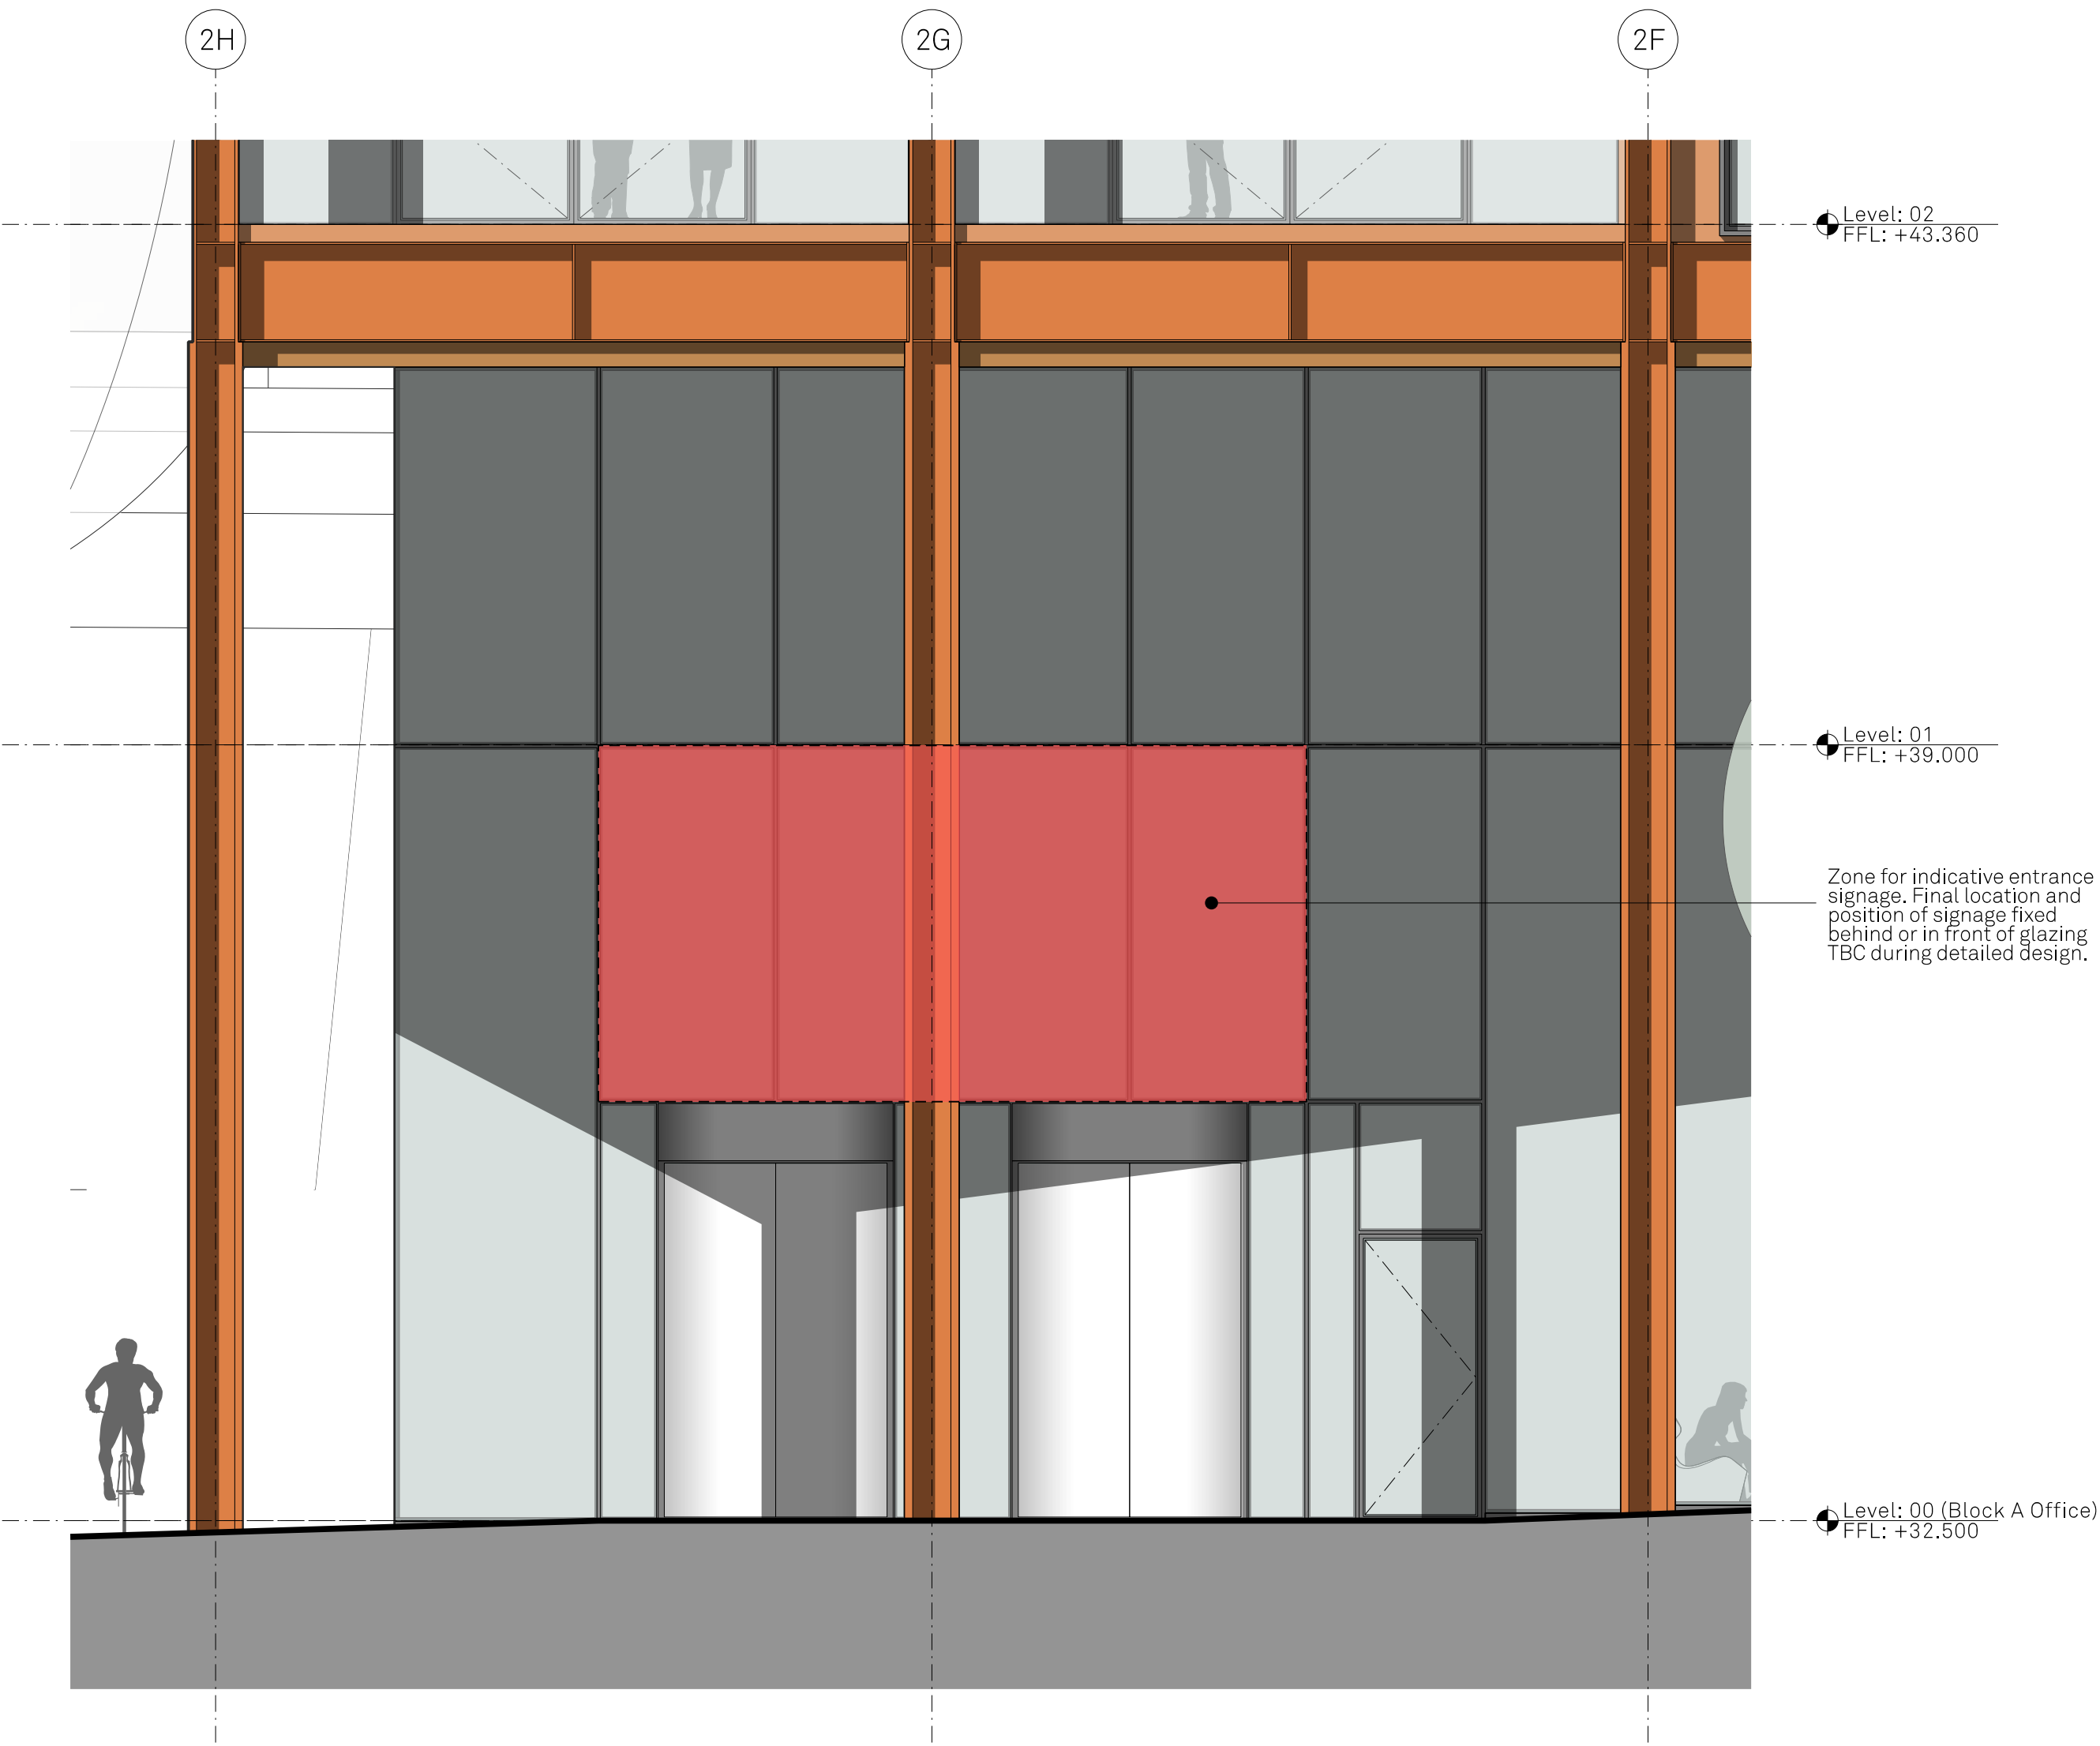

ELEVATION CC
BLOCK A, NORTH FACADE
OFFICE ENTRANCE

Notes:

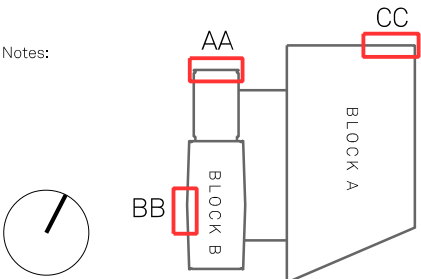

Project Name:	Title:	Scale:
One Medlock Street	External Signage, Indicative Locations Elevations AA, BB CC	1:50 @ A1
Drawn: HM	Checked: MH	Status: Planning
Project: 100	Drawing No: _MP_04_3200	Rev: -
Details:		
- 24/11/22 Issued for Planning		

Jon Matthews Architects

Union, 2-10 Albert Square, Manchester, M2 6LW 0161 974 3690

Copyright of this drawing is vested in Jon Matthews Architects and must not be copied or reproduced without written consent. Figured dimensions only are to be taken from this drawing. Do not scale from this drawing. For full company disclosure please visit www.jonmatthewsarchitects.com