




Front (North) Elevation - Proposed

1 : 50

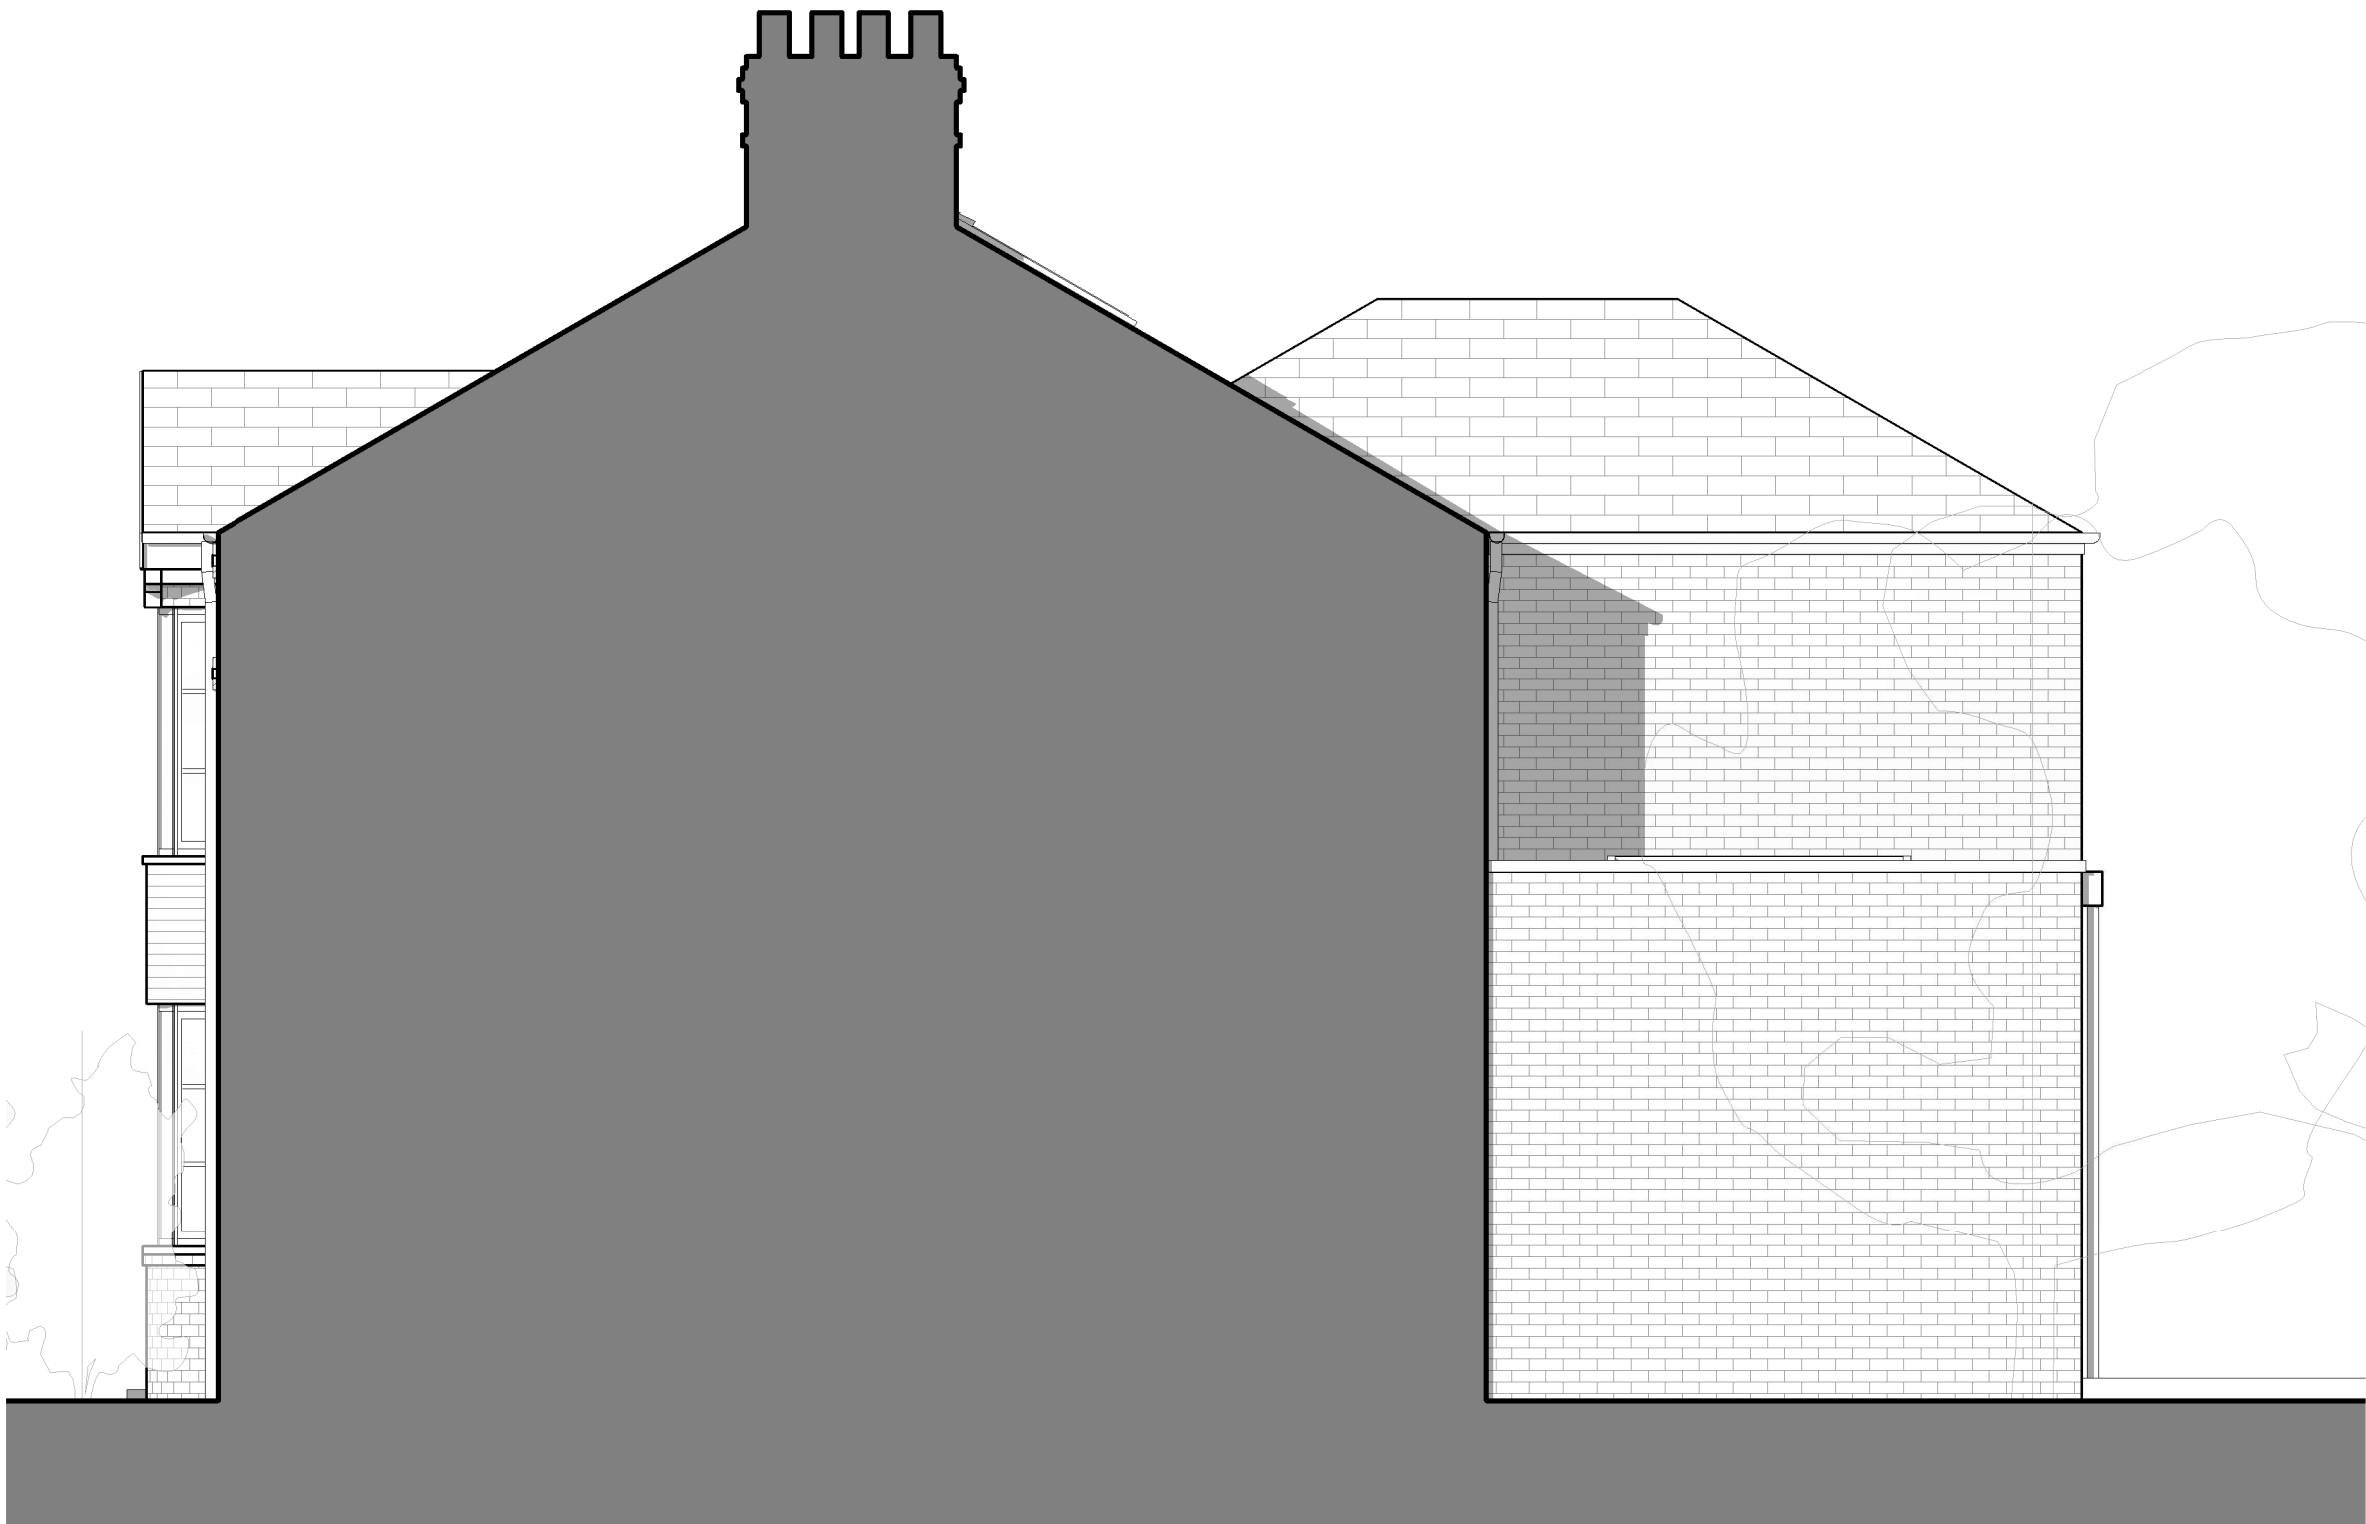

Side (West) Elevation - Proposed

1 : 50



Rear (South) Elevation - Proposed

1 : 50



Side (East) Elevation - Proposed

1 : 50

NOTES
The Contractor is to check all dimensions and site conditions before commencing.
Do not scale from this drawing.
This drawing remains the copyright of WHYL Architecture.

KEYPLAN

MATERIALS KEY

WALL
Facing brickwork, colour to match existing.

ROOF
Concrete interlocking tiles, colour to match existing.

WINDOWS
DGU Aluminium, frame colour black.

RAINWATER GOODS
uPVC, colour black.

B	Planning issue	WL	30.10.22
A	Initial issue	WL	16.10.22
Rev	Description	By	Date
Client	Mr T Bolton		
Project	106 Fog Lane, Didsbury		
Drawing	Proposed Elevations		
Dwg No.	106FL - 125	Rev	B
Date	10/09/22	Scale	1 : 50
Drawn	WL	Approved	Approver
Status	Concept		

WHYL ARCHITECTURE
T: 07894 348777
whyarchitecture@hotmail.co.uk