

KEY:

Original soffit retained and refurbished with discreet services where required

New lining / ceiling to roof profile, original trusses exposed

New glass soffit / rooflight

New external soffit

Repair/refurbishment/removal of original or non original ceiling as required

Repair/refurbishment of original trusses with new internal roof lining as required



New lining / ceiling to soffit

New louvred roof


New ceiling to new build office

New ceiling to new build commercial units

KEY PLAN:

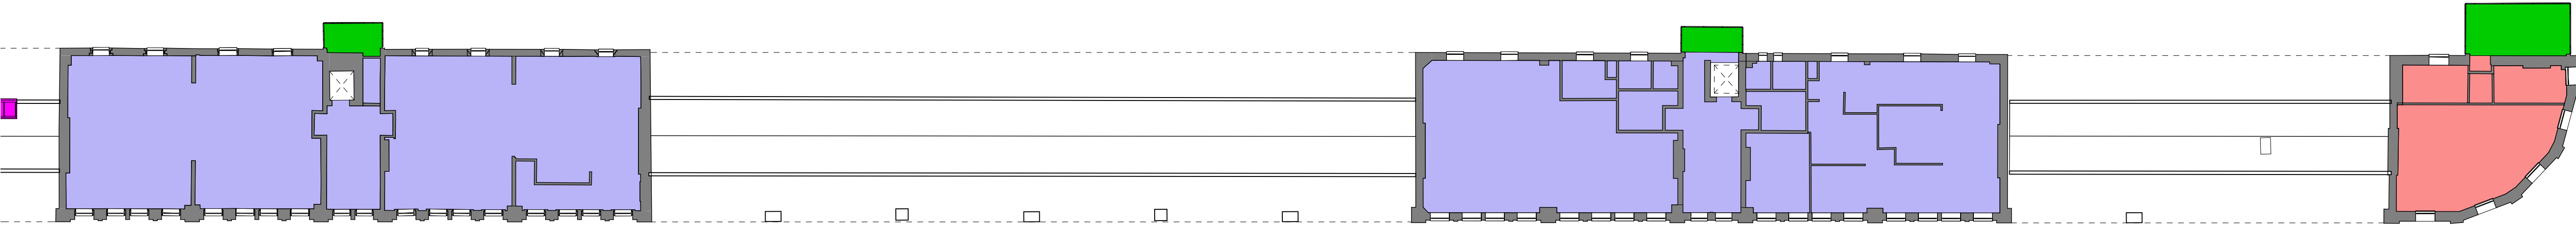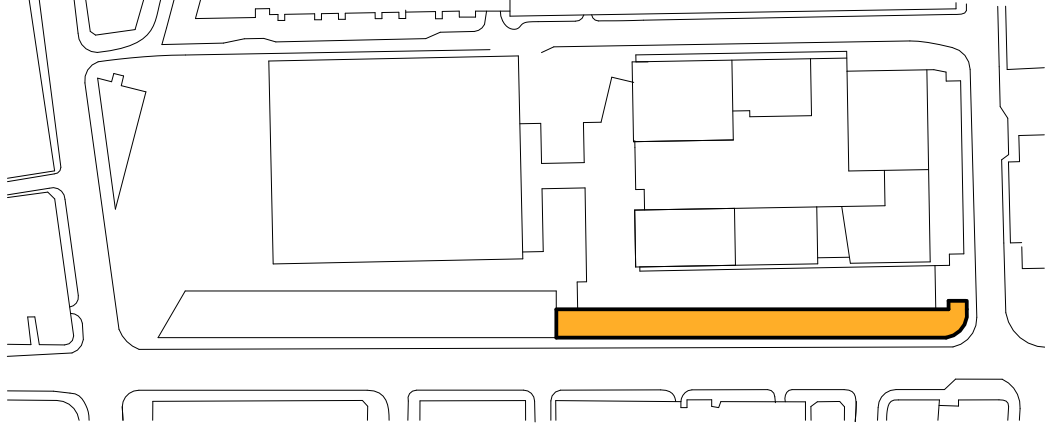

Level 03 Ceiling Strategy

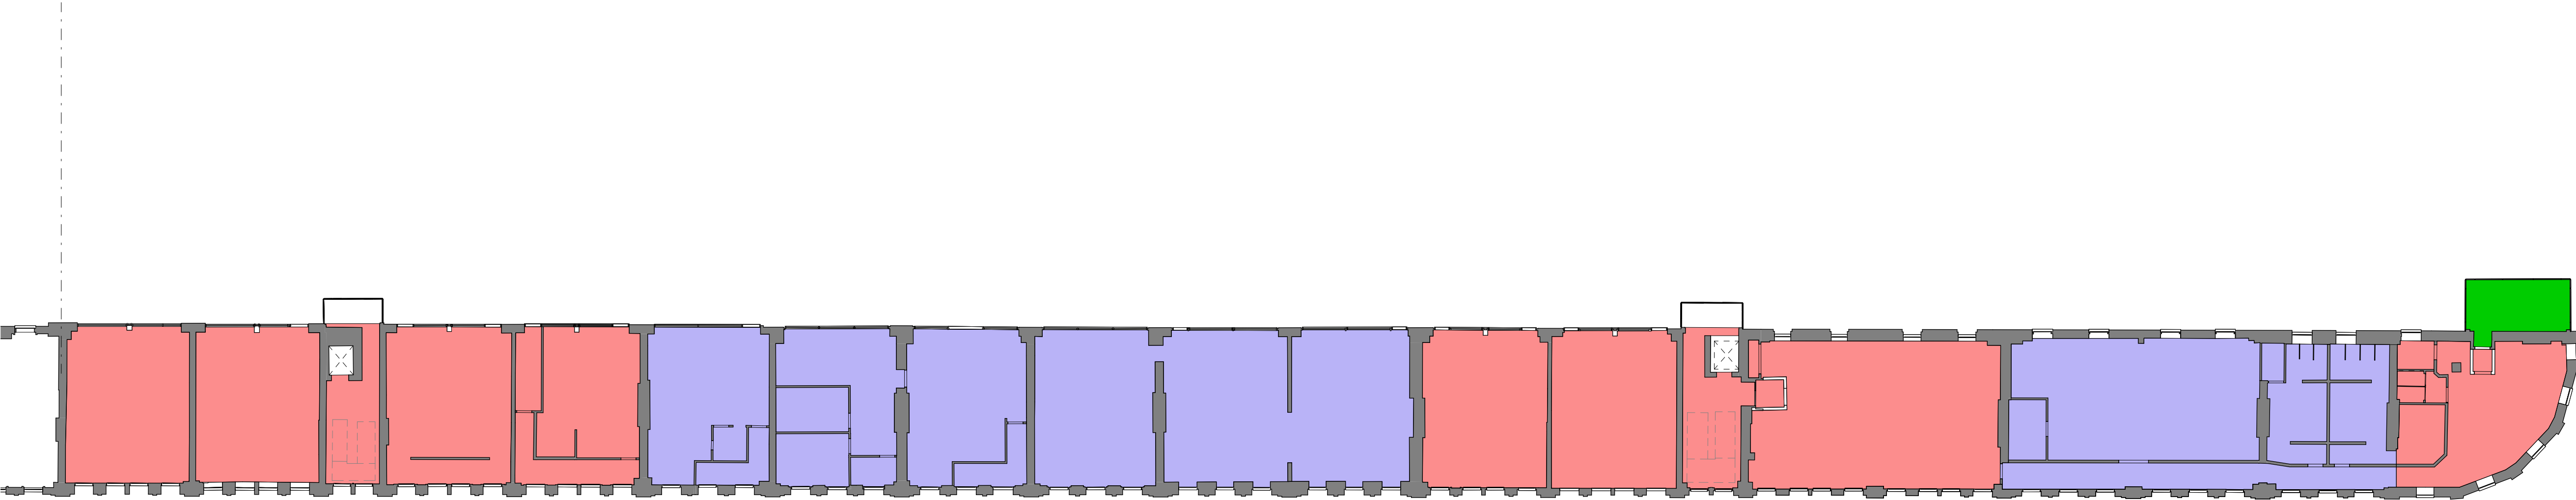

Level 02 Ceiling Strategy