


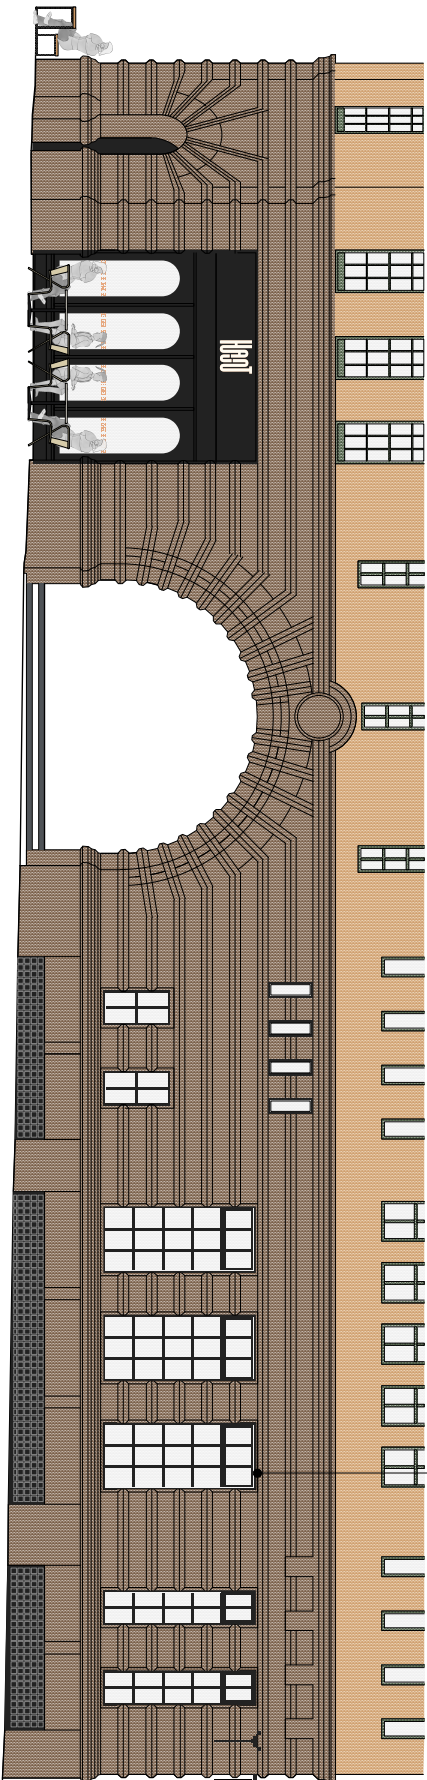


EXISTING TIMBER WINDOW
FRAMES RETAINED & PAINTED
RAL 9017 TO MATCH HAUNT

NO 2 EXISTING HARDWOOD
SIGNS PAINTED RAL 9017
EGGSHELL
-NO 4 HAND PAINTED LOGOS TO
-NO 2 EXISTING SIGNS IN RAL 9001
OFF WHITE WITH HIGHWAY
GOTHIC EXPANDED FONT
-NO 4 EXISTING SIGN LIGHTS TO
SIGNS SPRAY PAINTED WITH RAL
9017 GLOSS METAL PAINT
-24V RGB COLOUR LED STRIP
LIGHT 60 x 5050SMD, 14.4W
LUMENS - 1020LM TO REPLACE
EXISTING LED STRIP LIGHTING
NOTE:
REFER TO 401 PD 1004
FOR SIGNAGE DETAILS

EXHIBITION - NORTH ELEVATION
PETER ST

EXISTING WINDOWS ABOVE ENTRANCE FULLY REVEALED & FRAMEWORK PAINTED RAL 9017 TO MATCH HAUNT

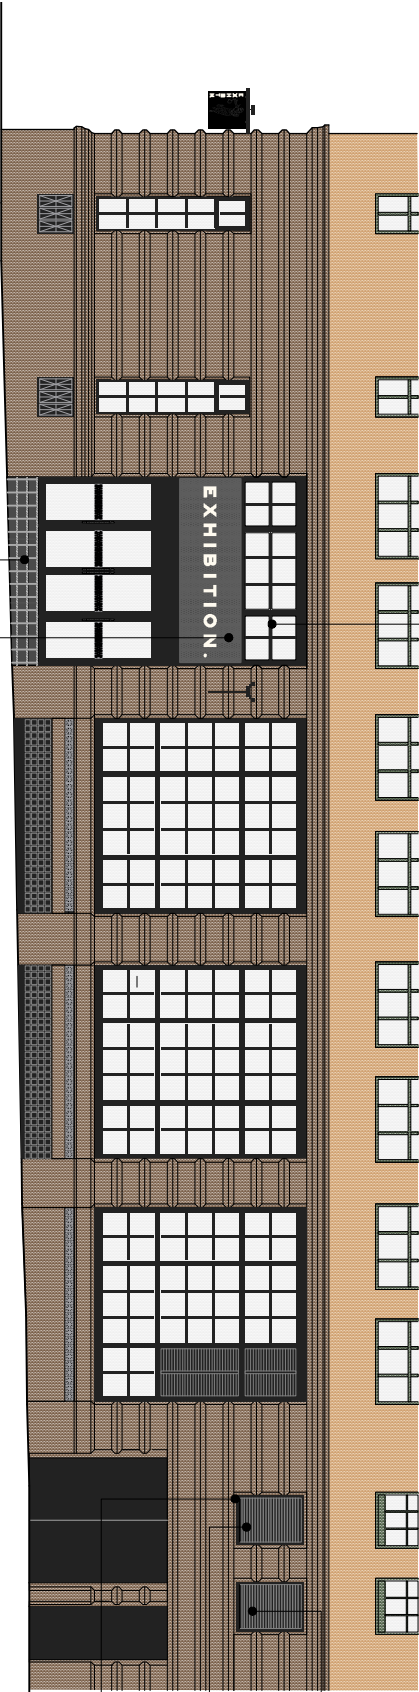

EXHIBITION - EAST ELEVATION
MUSEUM ST

-NEW CNC CUT 3mm HIGHWAY GOTHIC EXPANDED FONT STEEL LETTER SIGNAGE WITH RAL 9001 OFF WHITE POWDER COATED
FINISH ADHERED TO VENTILATION COVER GRILL TO REPLACE TONGUE & GROOVE TIMBER FACADE BY PIZZA EXPRESS
-LED STRIP BACK LIGHTING CONCEALED BEHIND SIGNAGE & FIXED TO EXISTING TIMBER FRAMEWORK
-NEW CNC VENTILATION COVER GRILL FIXED TO EXISTING TIMBER FRAMEWORK AT 4 CORNERS EXTERIOR-TITE PAN HEAD CARBON
STEEL BLACK OUTDOOR IRONMONGERY SCREWS 4 x 50MM, VENTILATION COVER POWDER COATED RAL 9017
NOTE:
FOR DETAIL REFER TO 401 PD 1003
-MULTIPIECE DMP6 09 TO REPLACE BADLY DAMAGED EXISTING ENTRANCE TILES TO FORM FLOOR FINISH OF EXTERNAL LOBBY &
MULTIPIECE DMP6 13 TO RISERS & TREADS
-AAT1 STAIR NOSING IN SN30160 STAINLESS STEEL FINISH TO ENTRANCE TREADS

EXISTING VENTILATION
LOUVERES & DOOR
PAINTED RAL 9017
EGGSHELL

EXISTING VENTILATION
LOUVERES UTILISED
FOR KITCHEN
VENTILATION

EXISTING VENTILATION
LOUVERES UTILISED FOR
WC VENTILATION



Rev A 07/09/22
Outdoor furniture
notified
Rev B 16/09/22
Swing signage
amended



ALTERNATIVE

Project St George's House
Address 56 Peter St
M2 3NQ

Document EXHIBITION
Proposed Elevations - External

401 PD 1002 B