



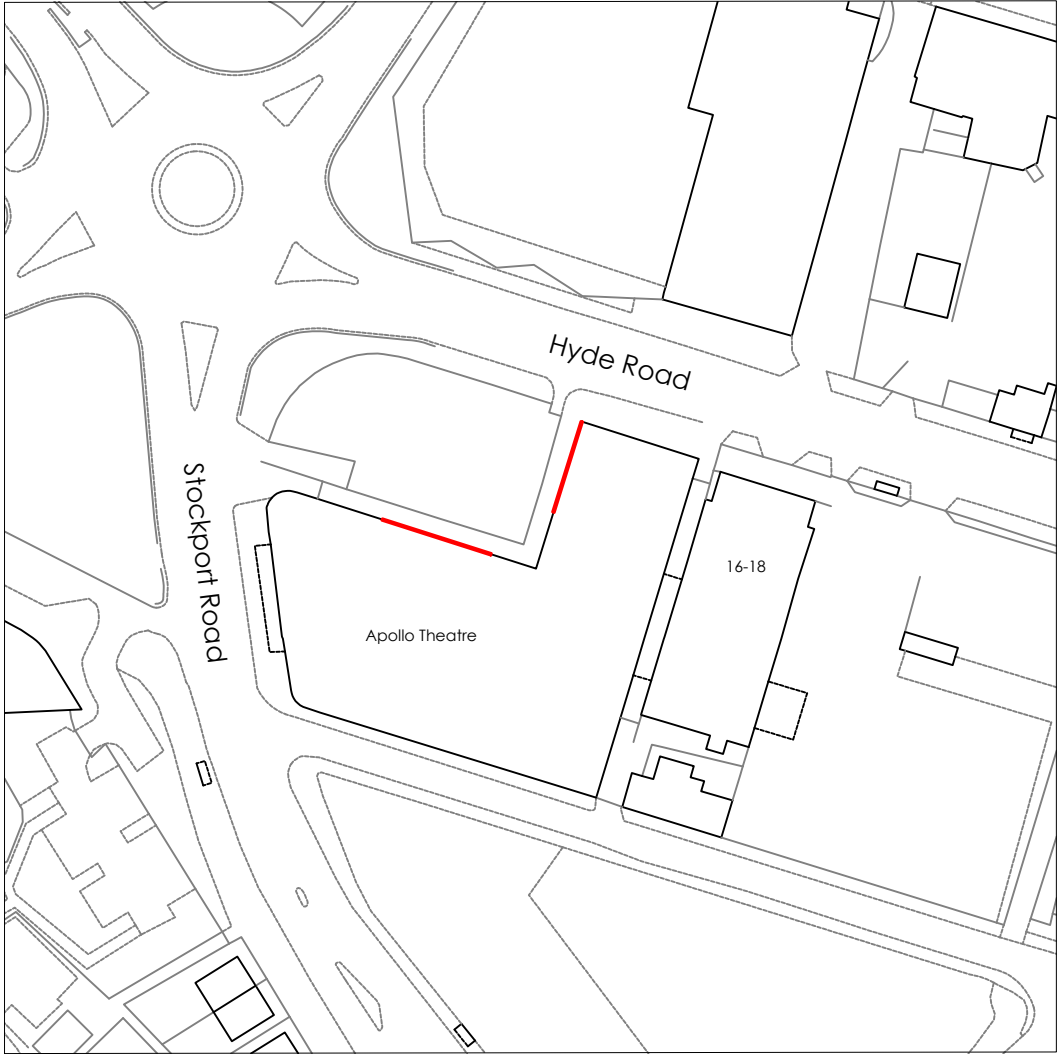

Crown copyright and database rights (2022) OS (100063368)

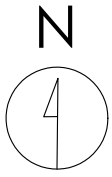

Title
Site Location Plan

Address
Apollo Theatre, Stockport Rd,
Manchester, M12 6AP



Client

Job No.	Issued
349	07/07/22


Scale
1:1250 @ A3

Key
1. Site Boundary

All information is to be checked on site for accuracy and fit. Only drawings with WD status with the most recent revision are to be used for construction.

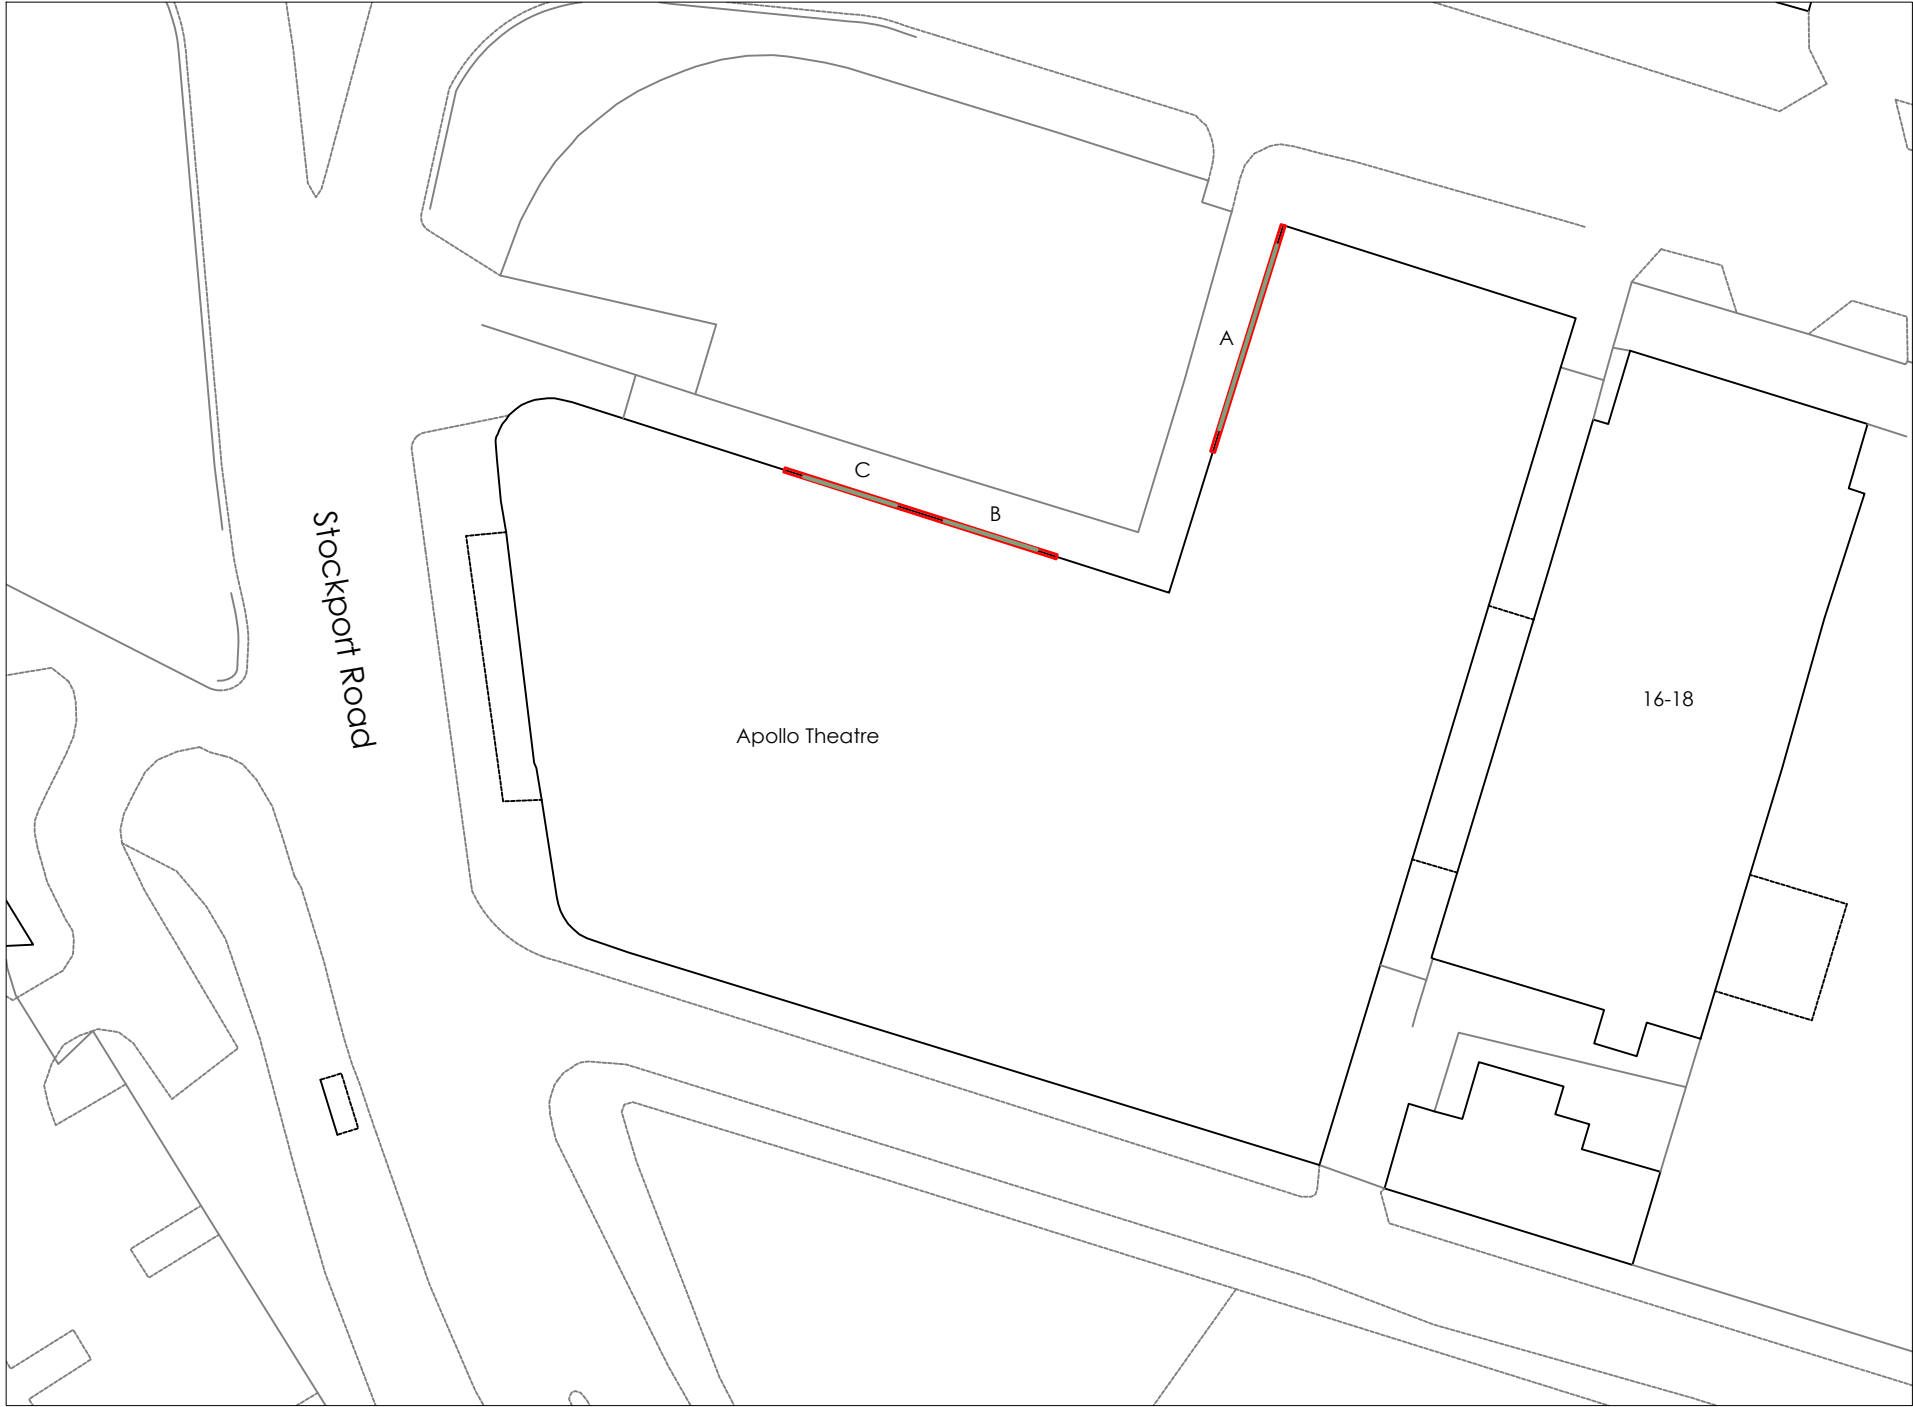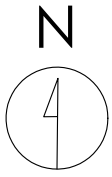

Crown copyright and database rights (2022) OS (100063368)

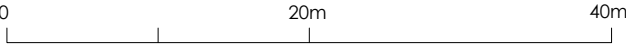

Title
Existing Site Plan

Address
Apollo Theatre, Stockport Rd,
Manchester, M12 6AP

Client



Job No. 349
Issued 07/07/22

Scale
1:500 @ A3


Key

- 1. Site Boundary
- 2. Existing Advertising Board to be Removed

All information is to be checked on site for accuracy and fit. Only drawings with WD status with the most recent revision are to be used for construction.

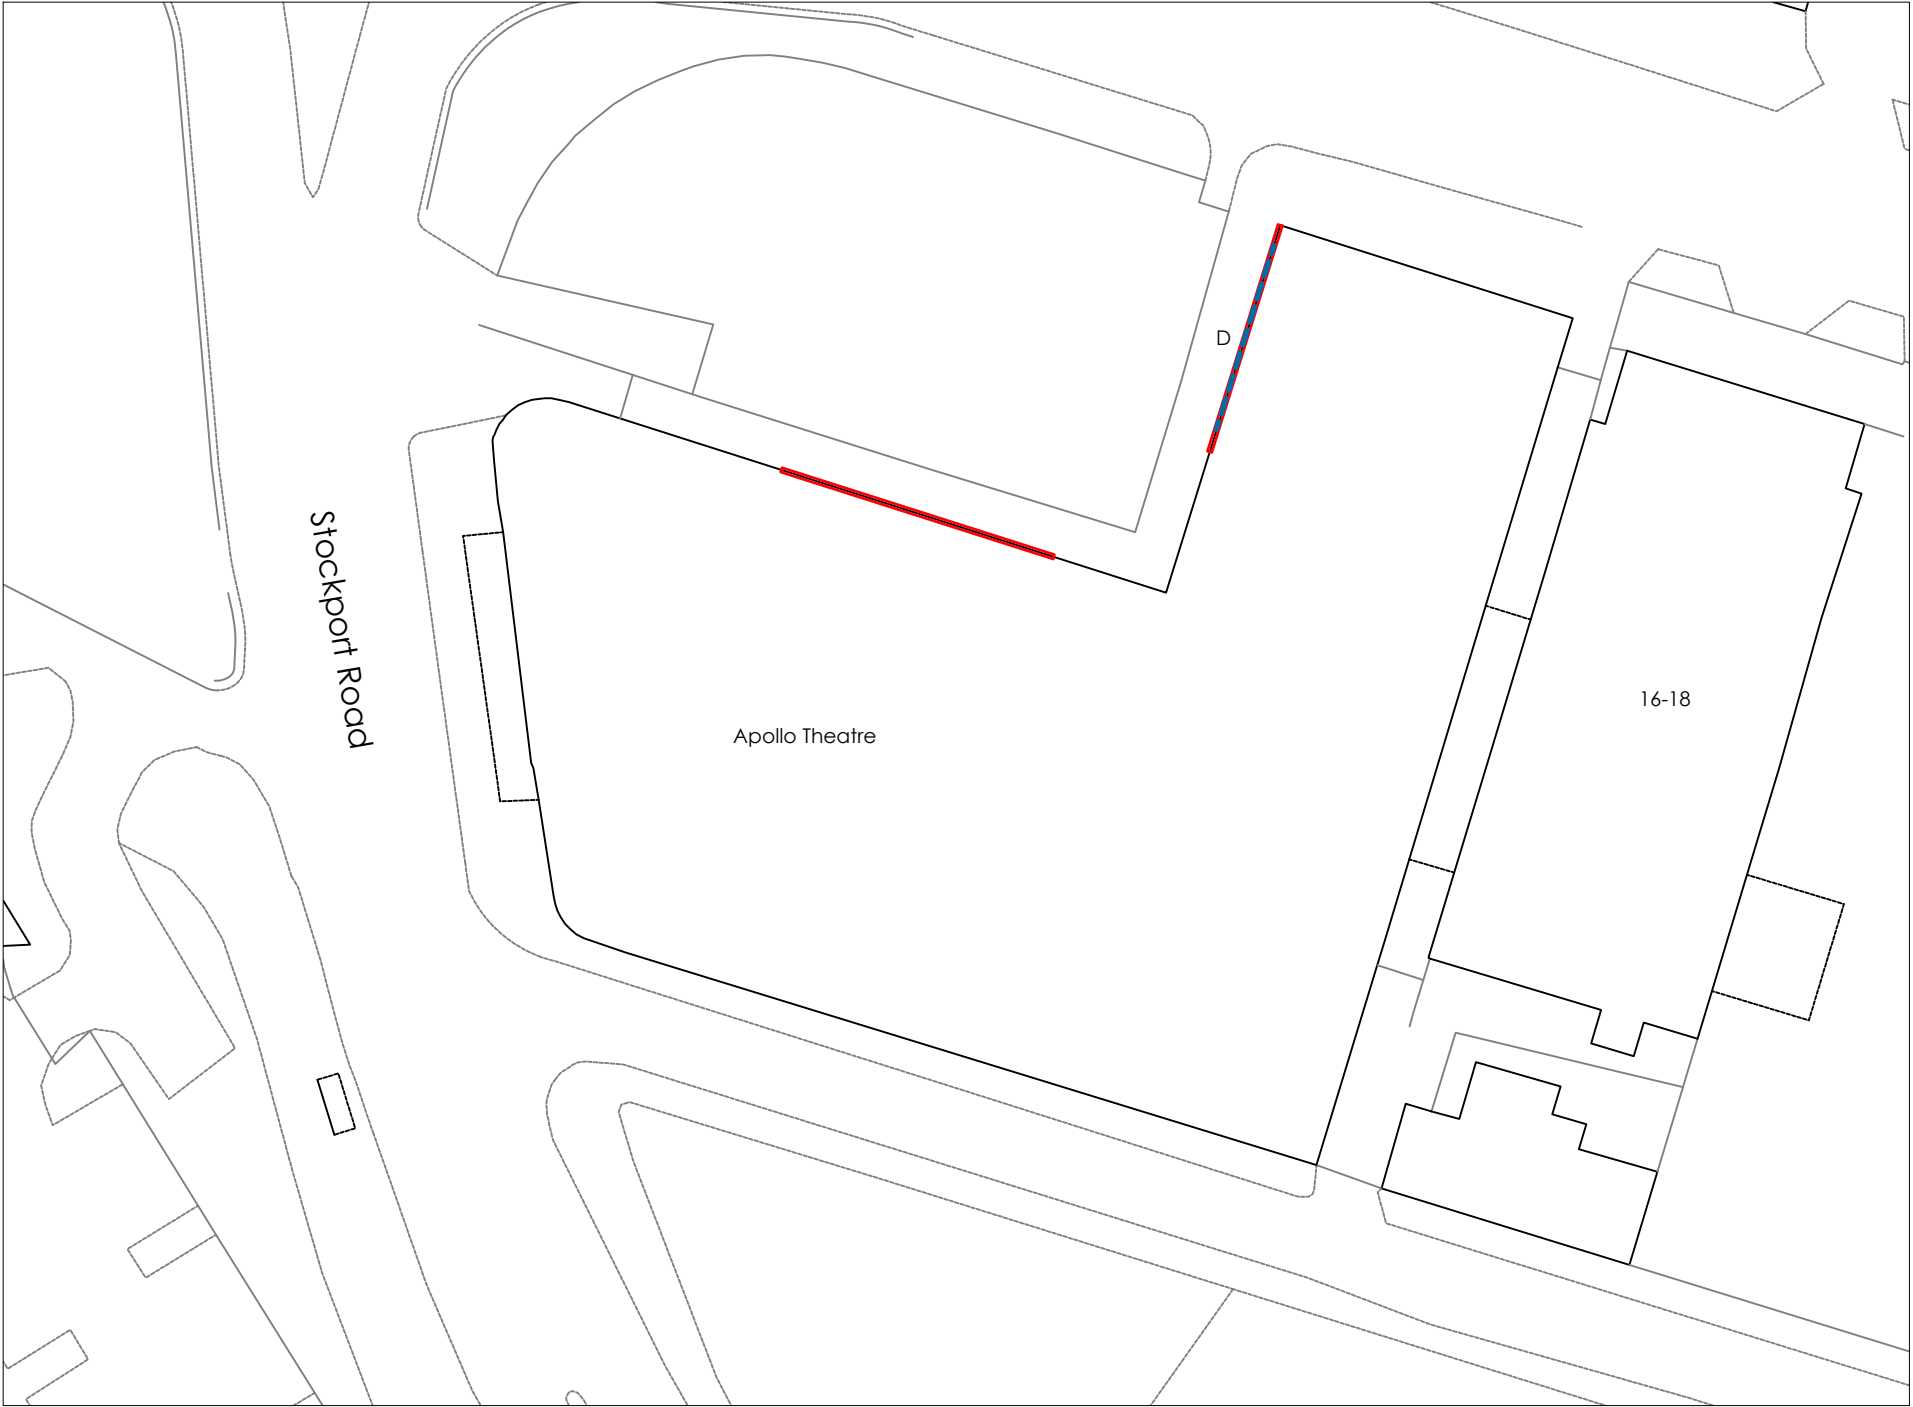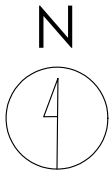

Crown copyright and database rights (2022) OS (100063368)

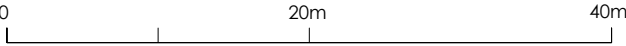

Title
Proposed Site Plan

Address
Apollo Theatre, Stockport Rd,
Manchester, M12 6AP

Client

Job No.
349



Issued
07/07/22

Scale
1:500 @ A3



Key

—	1. Site Boundary
- - -	2. Proposed Digital Display

All information is to be checked on site for accuracy and fit. Only drawings with WD status with the most recent revision are to be used for construction.

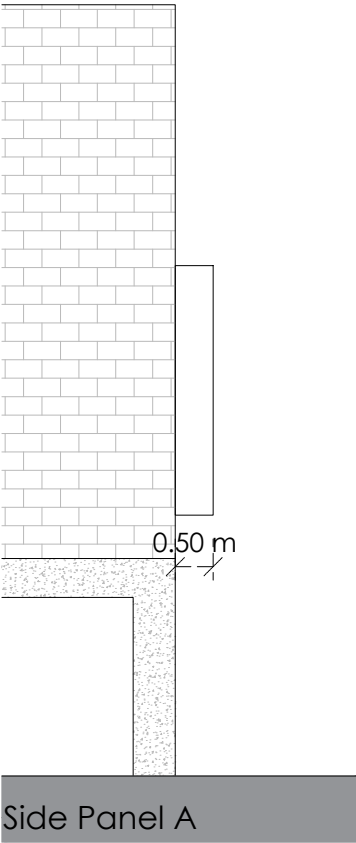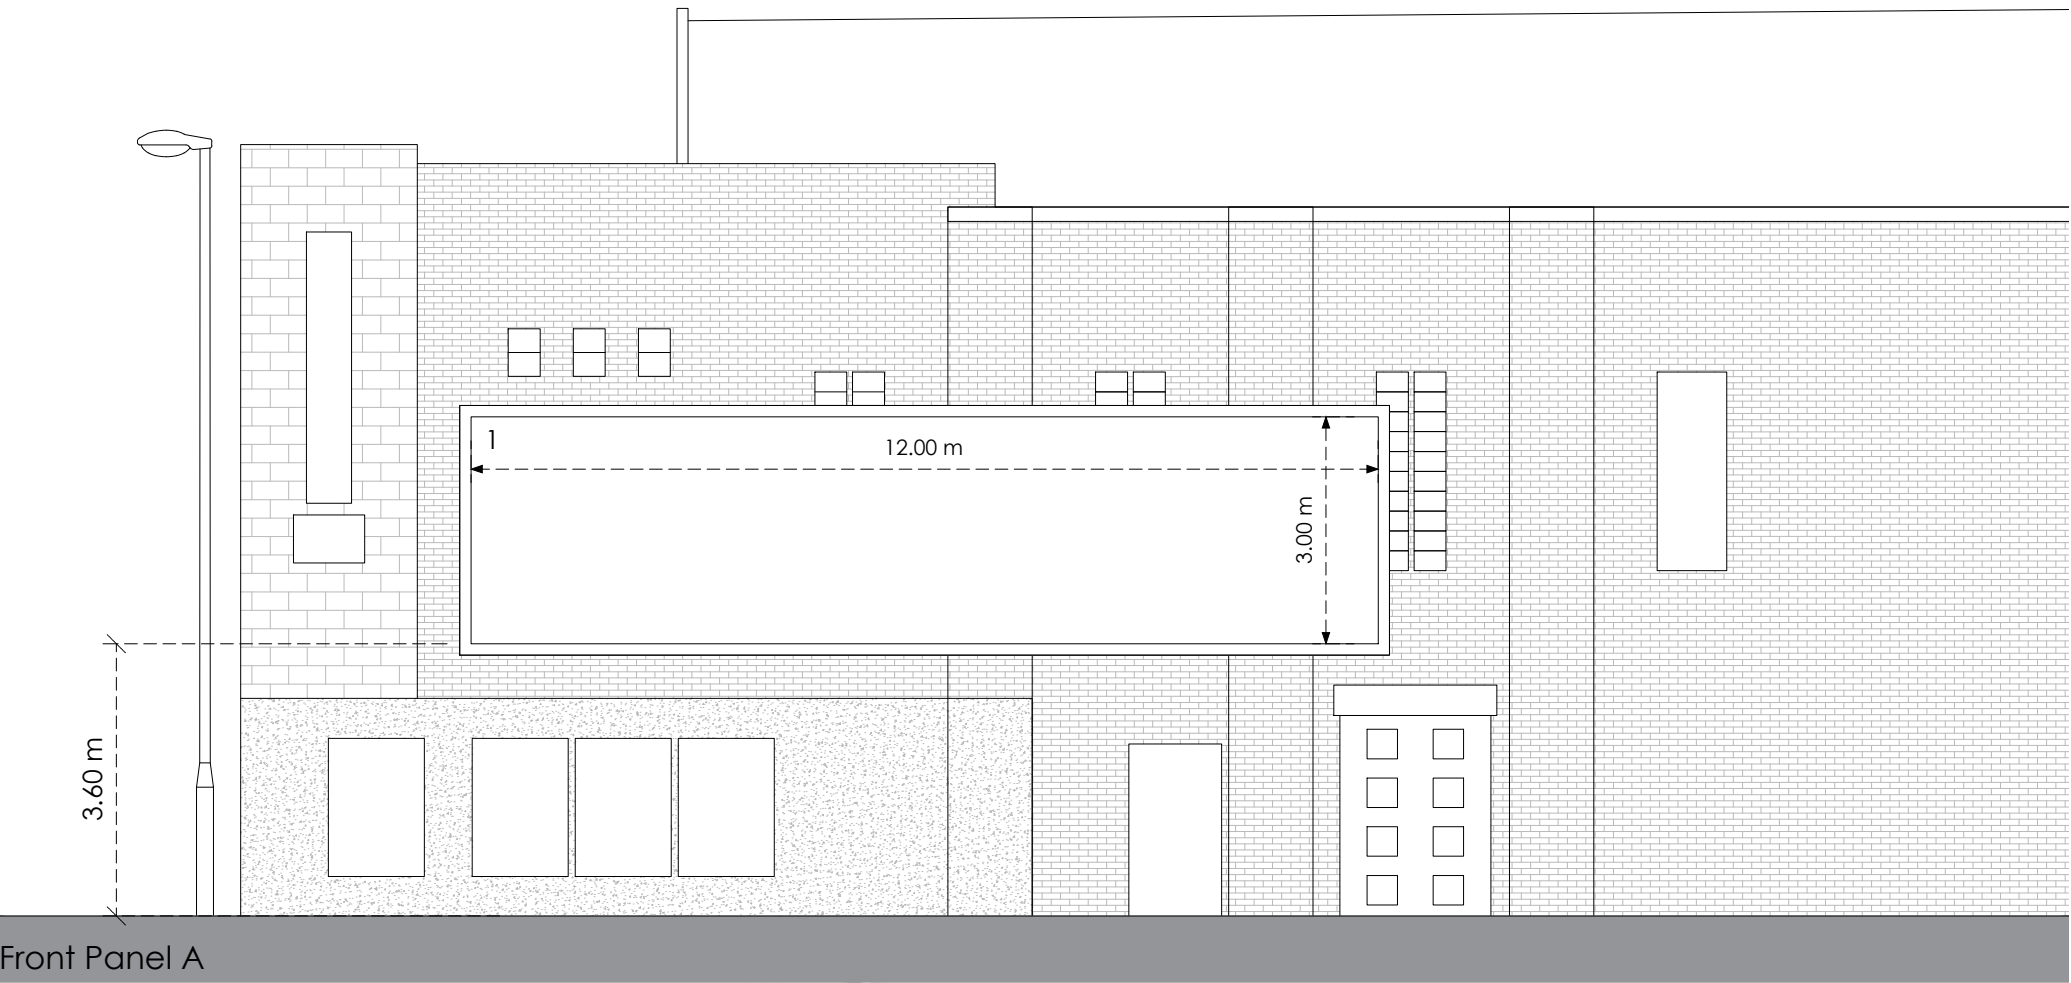

Existing

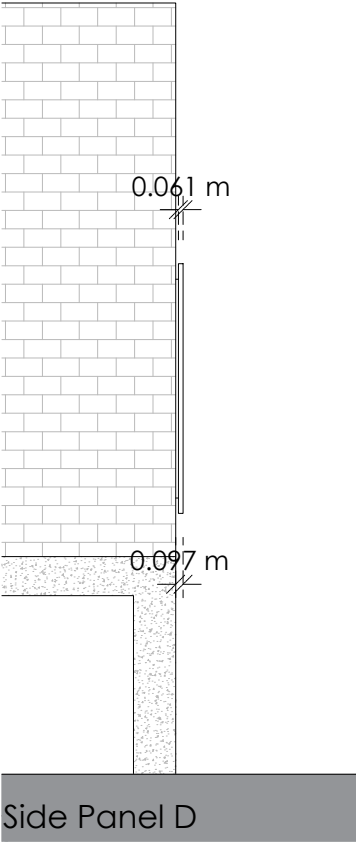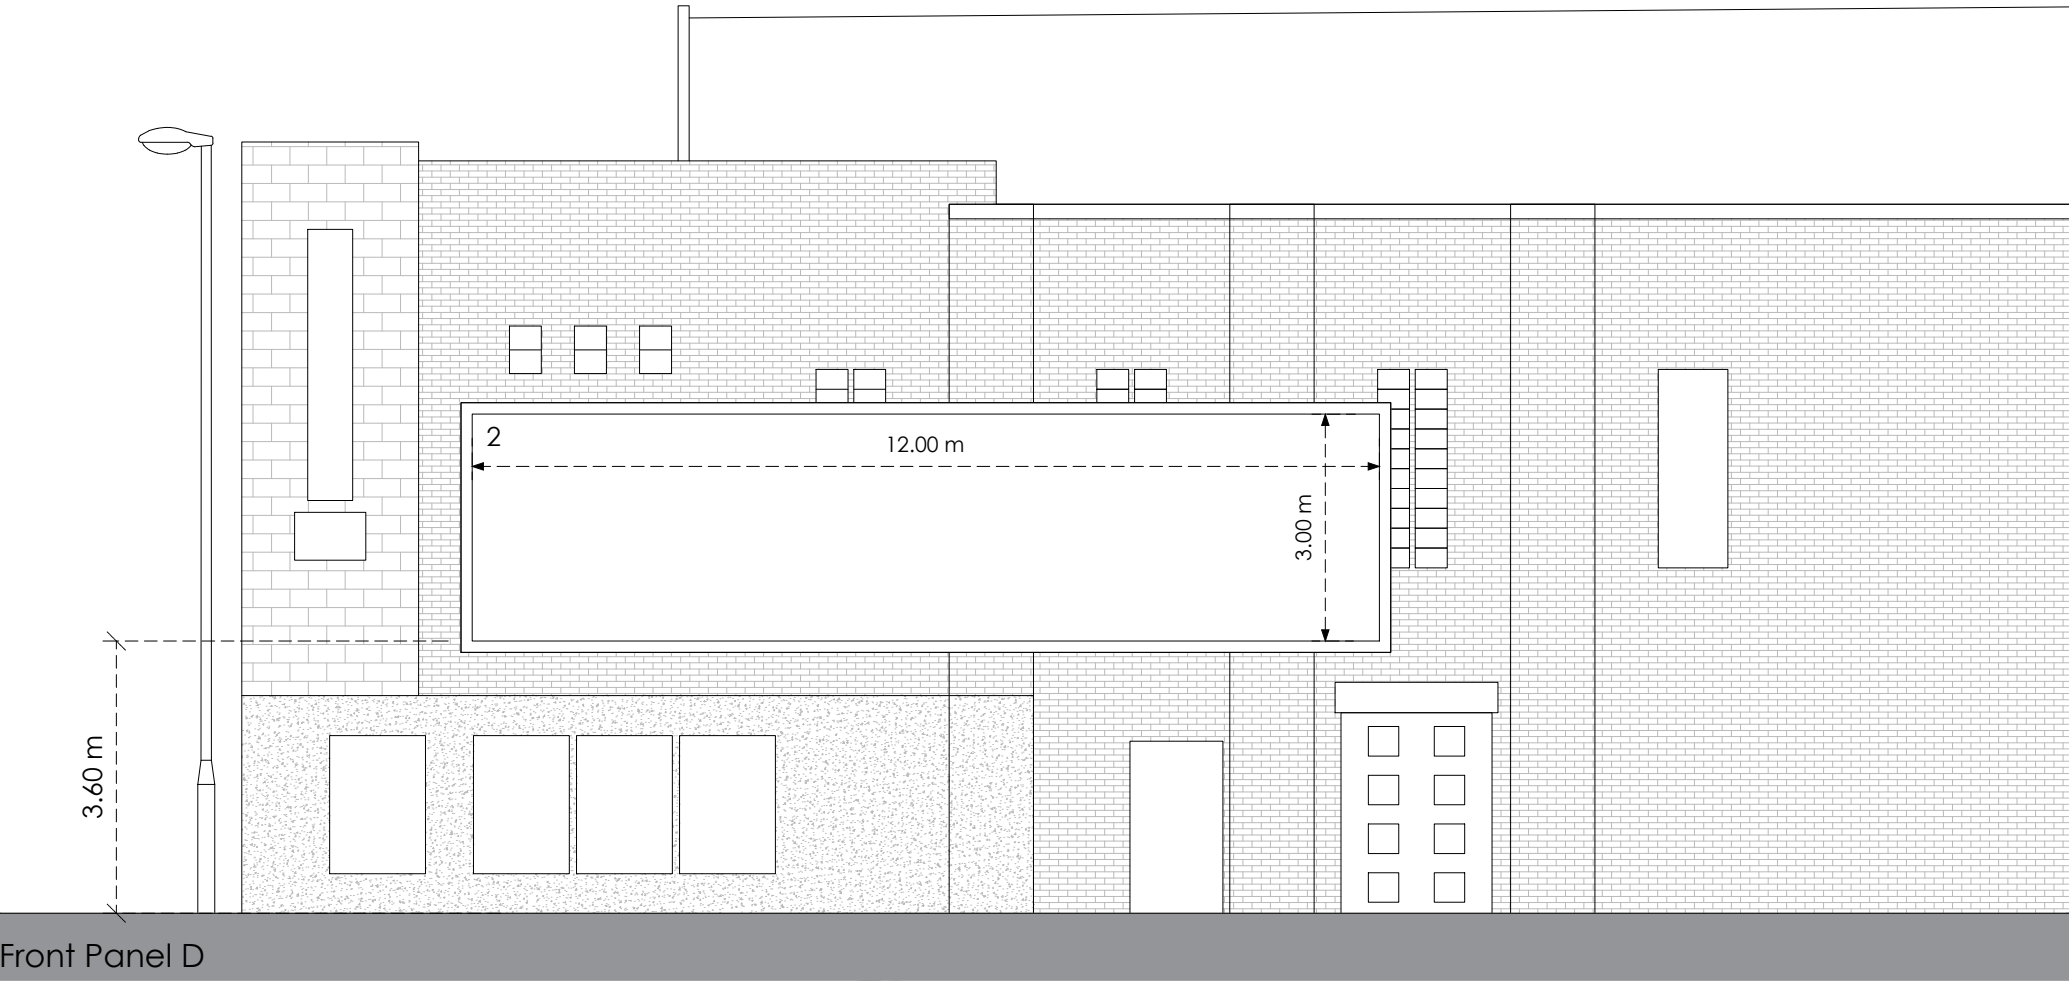

Proposed

Title
Existing and Proposed Elevations

Address
Apollo Theatre, Stockport Rd,
Manchester, M12 6AP

Client





Job No.
349

Issued
07/07/22

Scale
1:100 @ A3

- Key**
- 1. Existing Advertising Board to be Removed
 - 2. Proposed Digital Display

All information is to be checked on site for accuracy and fit. Only drawings with WD status with the most recent revision are to be used for construction.

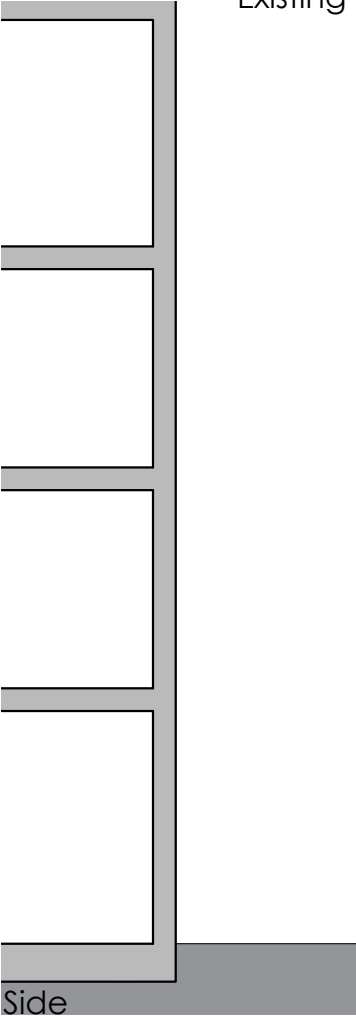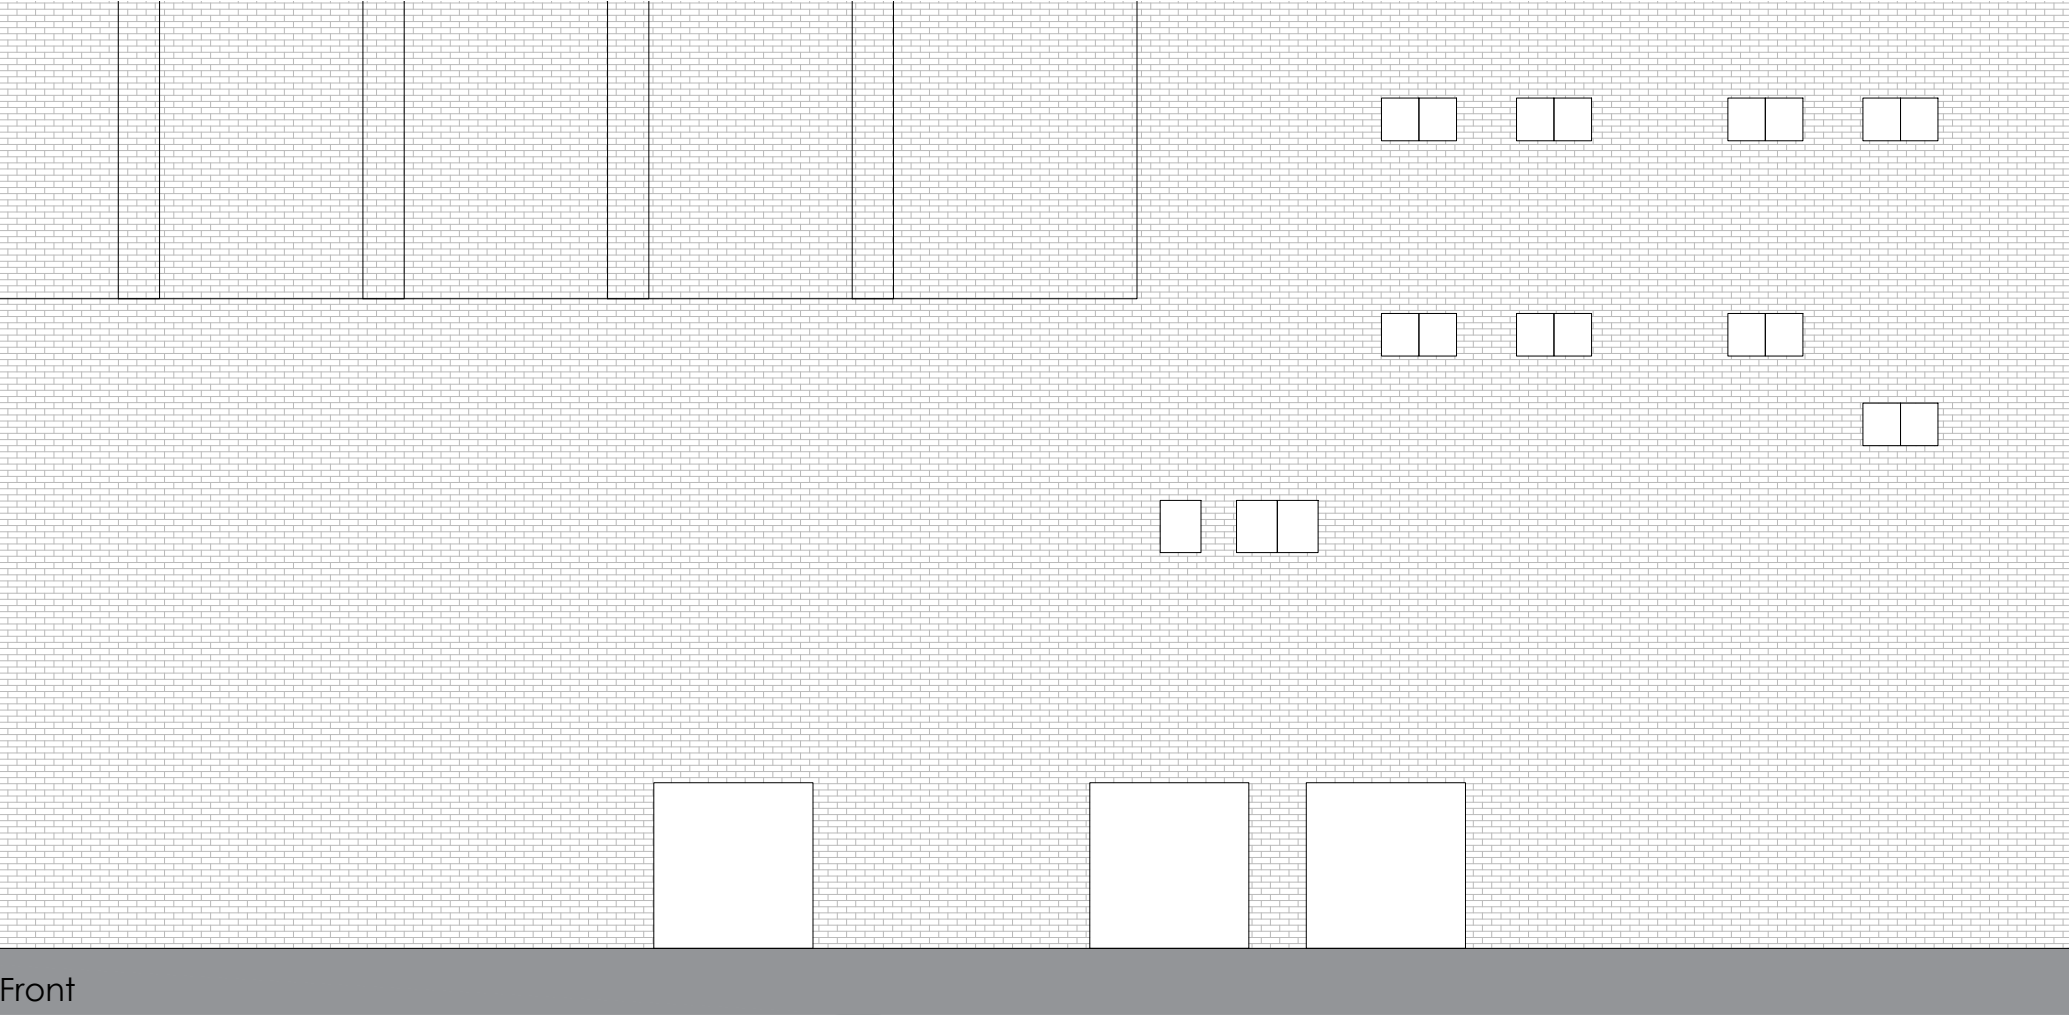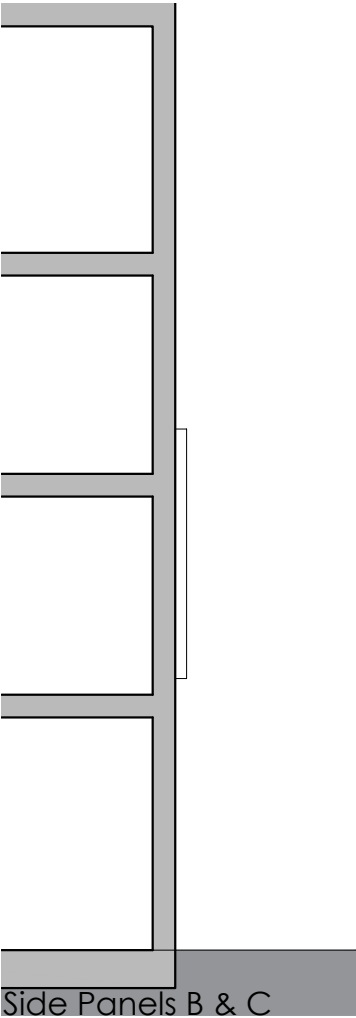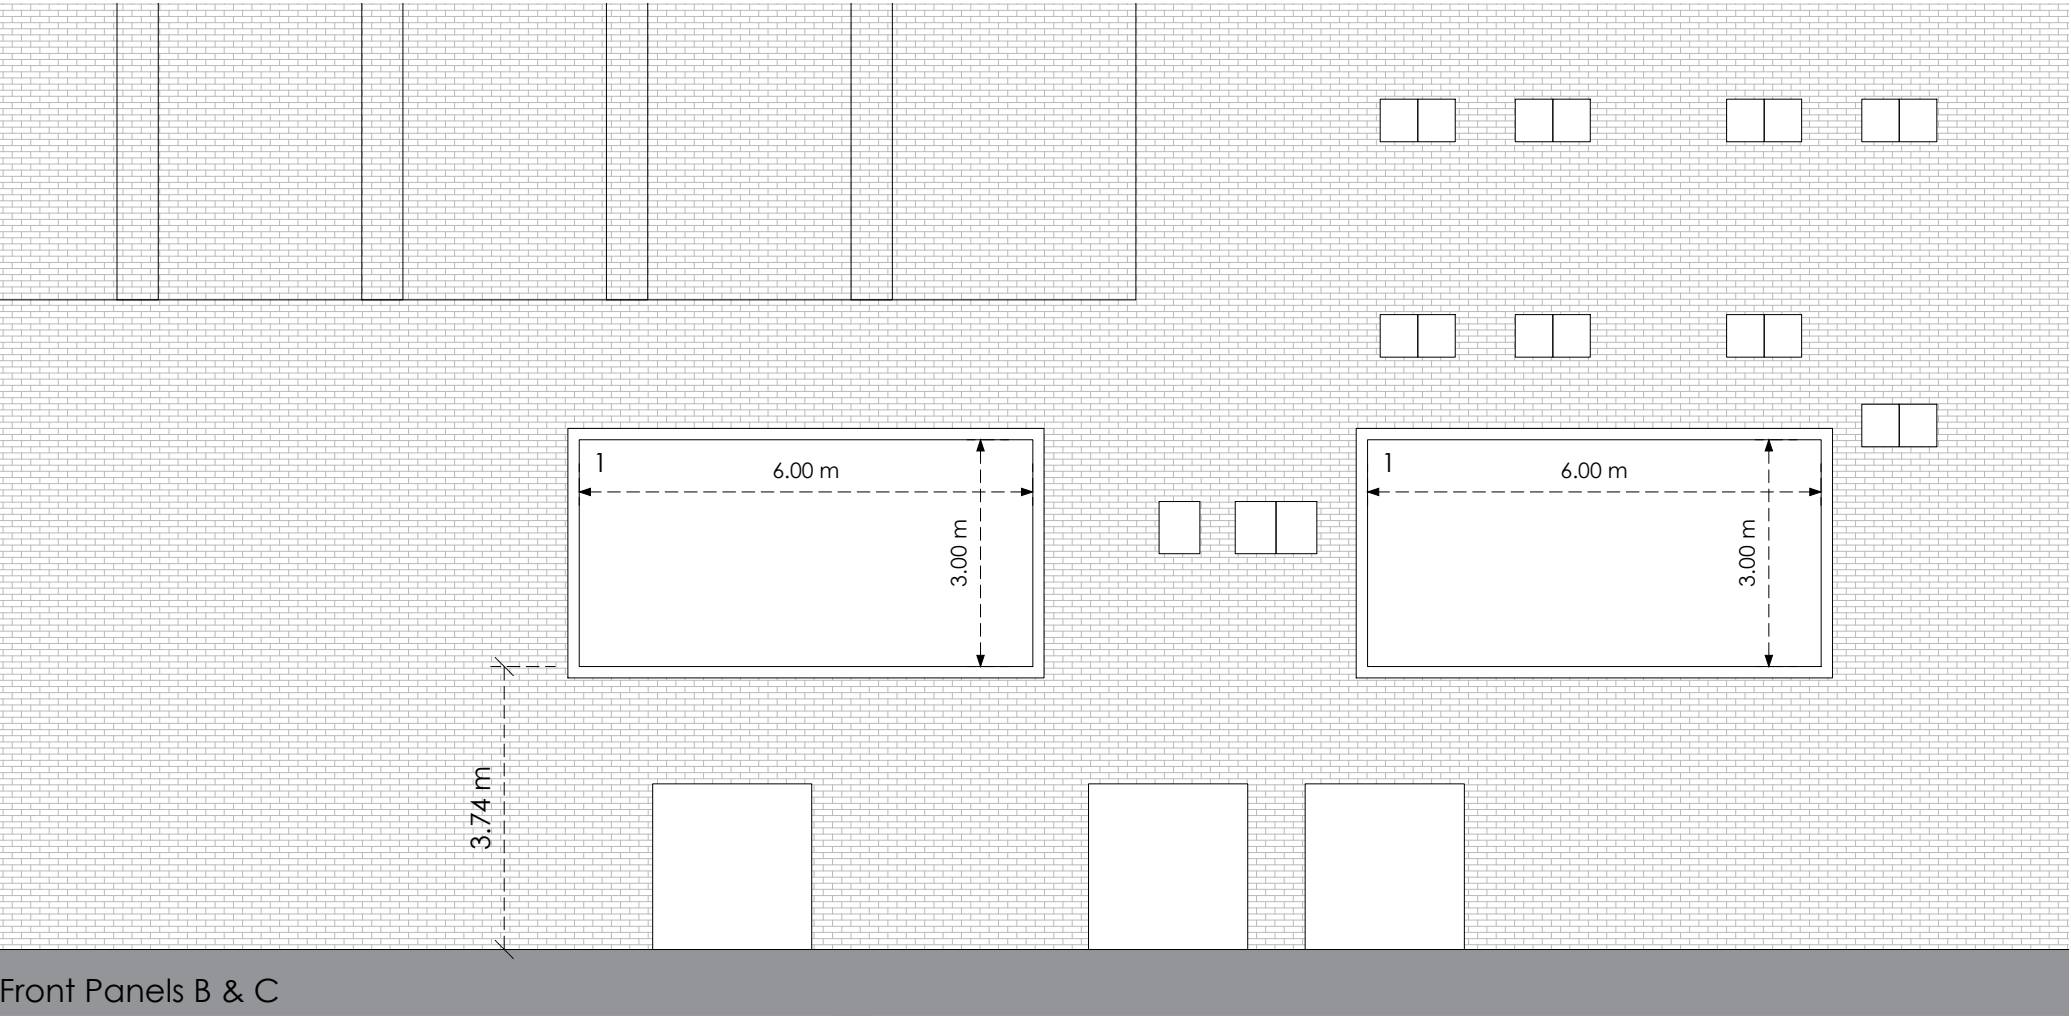

Existing

Proposed

Title
Existing and Proposed Elevations

Address
Apollo Theatre, Stockport Rd,
Manchester, M12 6AP

Client

Job No.
349

Issued
07/07/22

Scale
1:100 @ A3

- Key**
- 1. Existing Advertising Board to be Removed
 - 2. Proposed Digital Display

All information is to be checked on site for accuracy and fit. Only drawings with WD status with the most recent revision are to be used for construction.

0 4m 8m



Existing



Proposed

Title
Existing and Proposed CGI

Address
Apollo Theatre, Stockport Rd,
Manchester, M12 6AP

Client

Job No. 349
Issued 07/07/22

Scale
NTS

Key

All information is to be checked on site for accuracy and fit. Only drawings with WD status with the most recent revision are to be used for construction.



Existing



Proposed

Title
Existing and Proposed CGI

Address
Apollo Theatre, Stockport Rd,
Manchester, M12 6AP

Client

Job No. 349
Issued 07/07/22

Scale
NTS

Key

All information is to be checked on site for accuracy and fit. Only drawings with WD status with the most recent revision are to be used for construction.



Existing



Proposed

Title
Existing and Proposed CGI

Address
Apollo Theatre, Stockport Rd,
Manchester, M12 6AP

Client

Job No. 349
Issued 07/07/22

Scale
NTS

Key

All information is to be checked on site for accuracy and fit. Only drawings with WD status with the most recent revision are to be used for construction.