



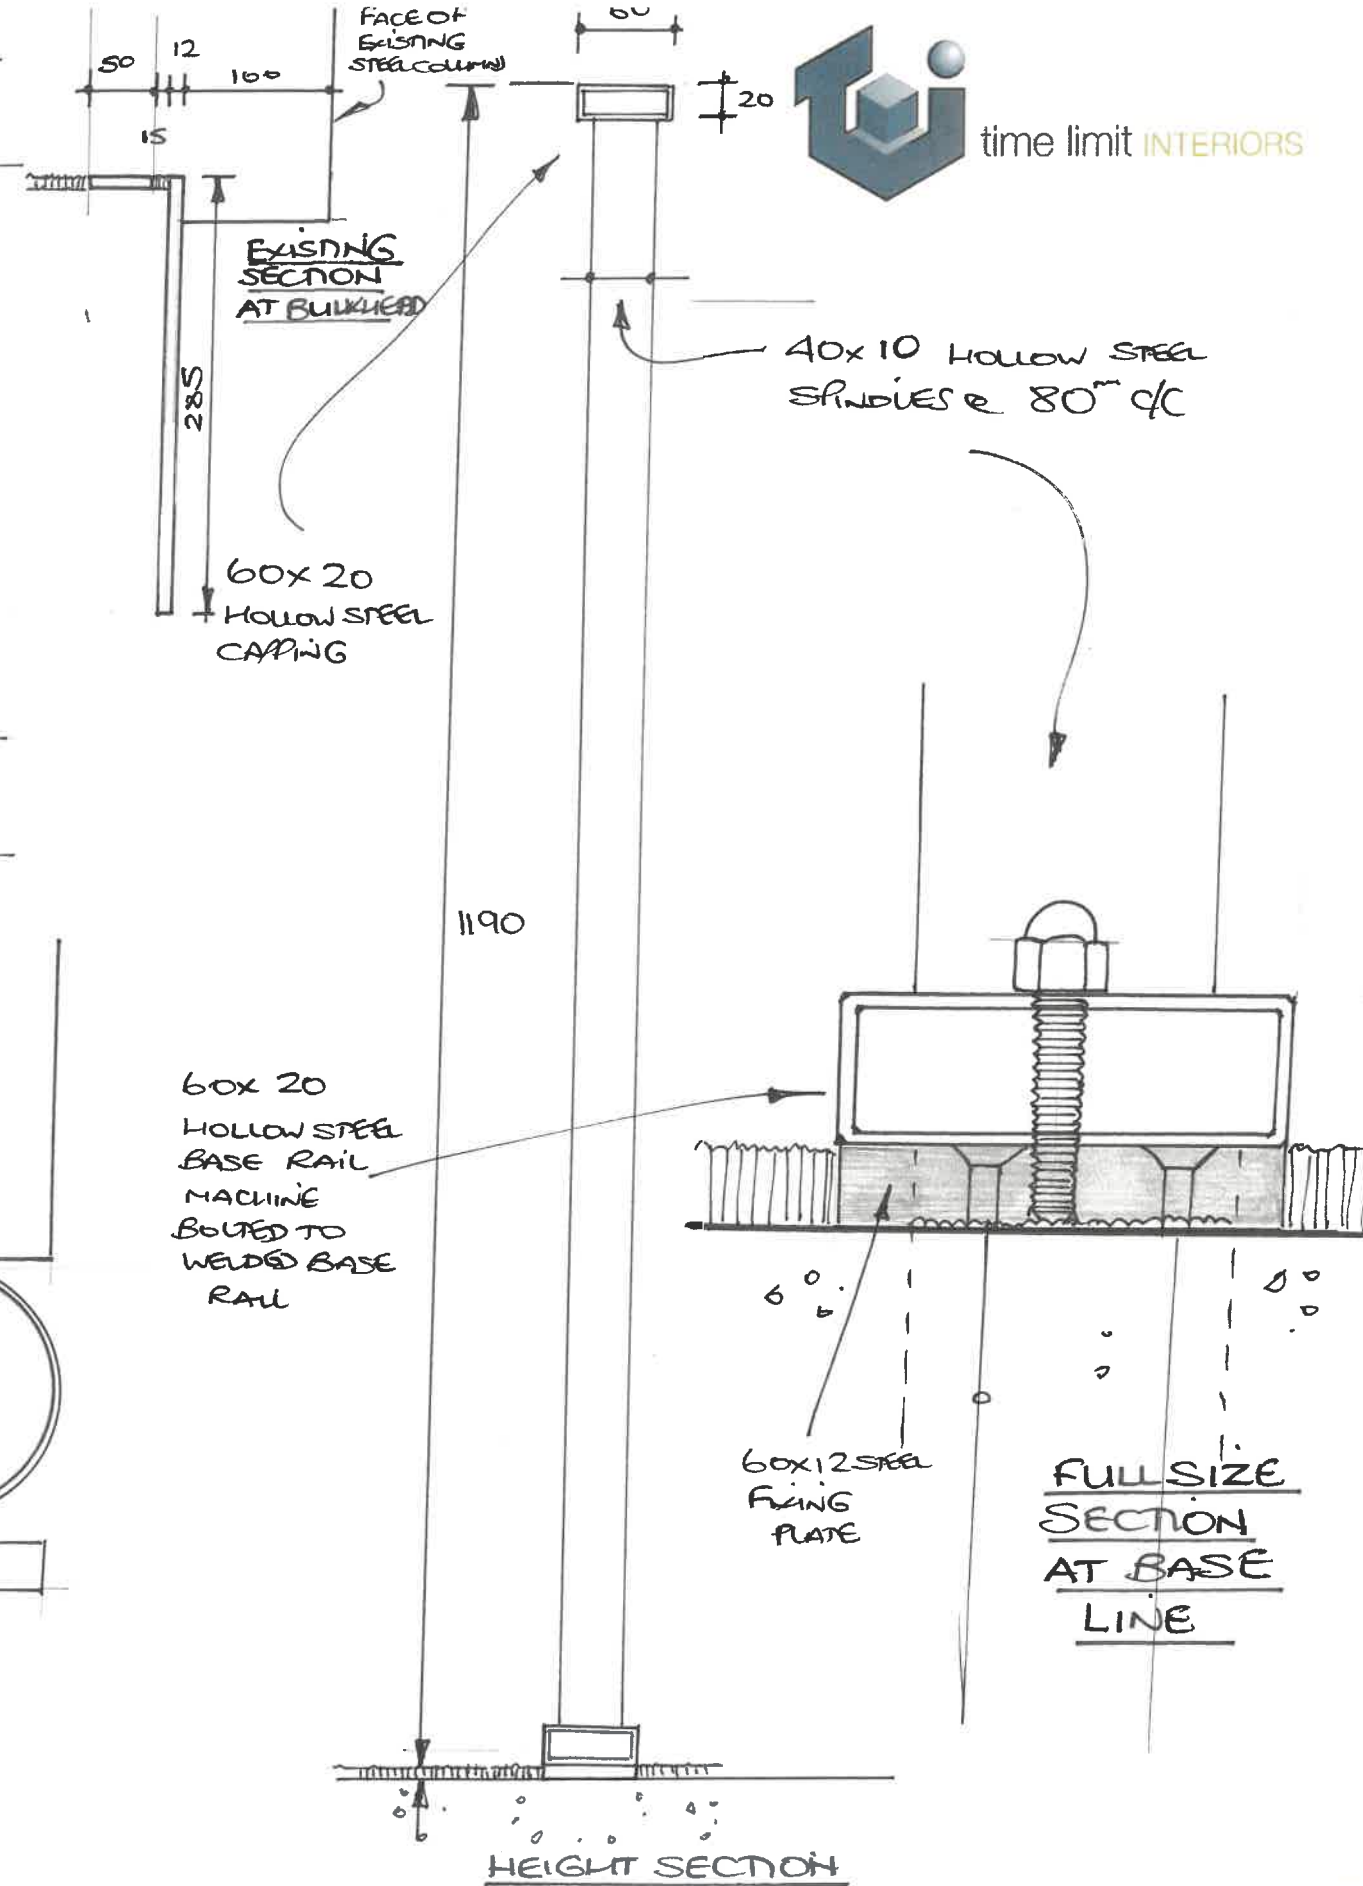

time limit INTERIORS

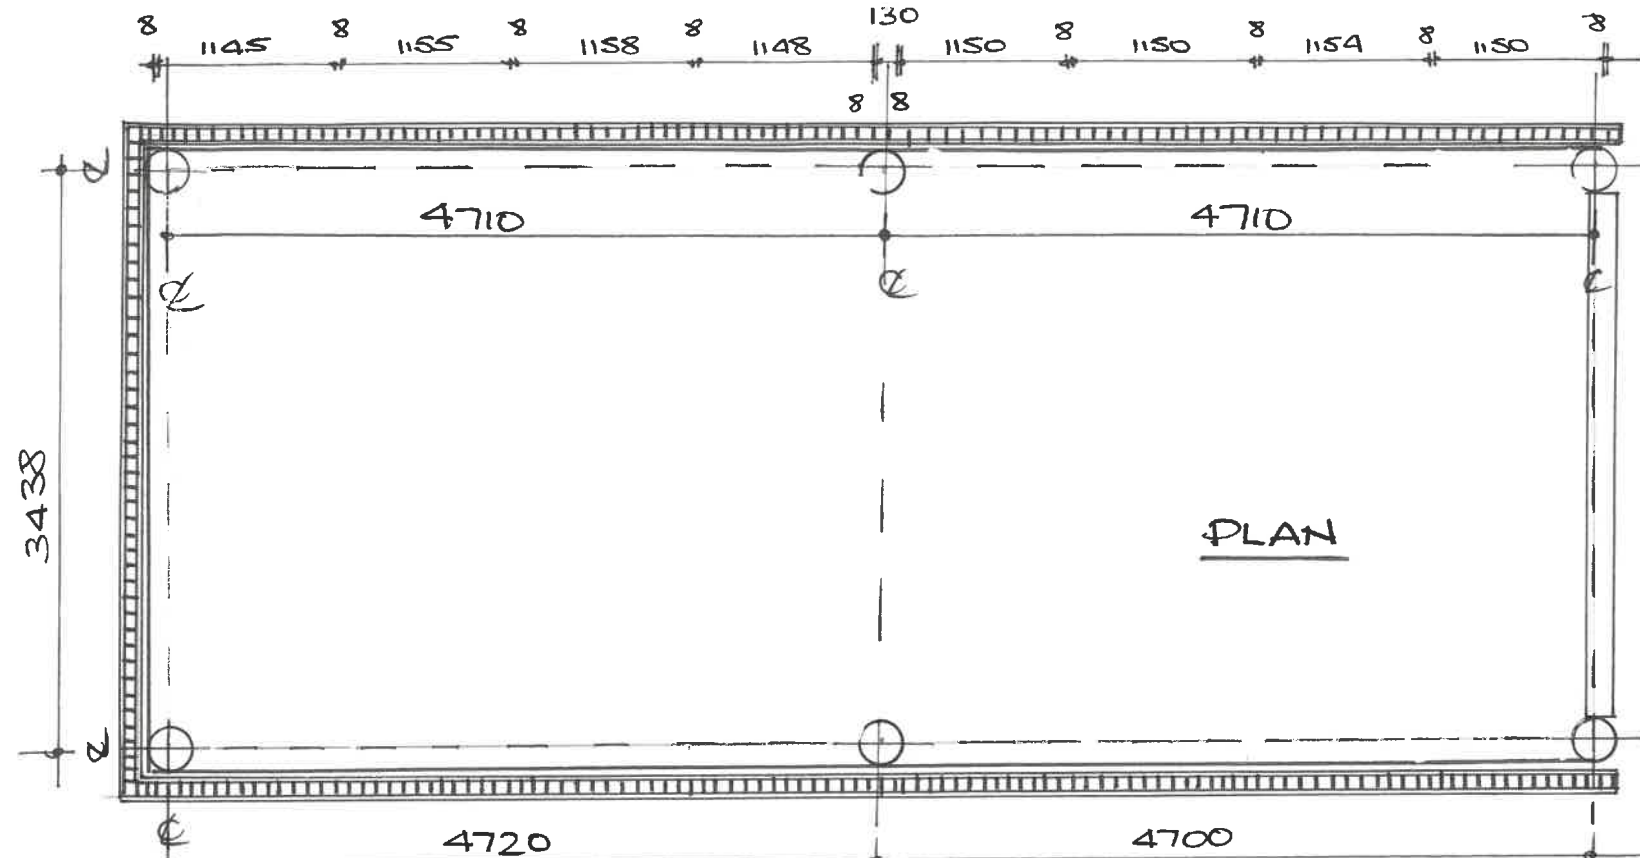

EXISTING STAIR SPINDLE CUT BACK FLUSH WITH CARPET LINE

NEW BASE RAILS 60x12 CUT BETWEEN OLD SPINDLE POSITIONS. WELDED & CHEMICALLY FIXED IN FLOOR CONSTRUCTION

FORMED STEEL BAND HOOKS 2x P62 COLUMN

225mm Ø STEEL COLUMNS (EXISTING)

BOLT THROUGH NEW STEEL SPINDLES

PLAN.

52 PRINCESS STREET

DETAILS OF PROPOSED STEEL

BALUSTADING TO 1ST FLOOR ATRIUM

DWG. 62075/1

1:50/1:5/NTS

TU 21/7/22

TIME LIMIT INTERIORS

Tempus House 4/5 Howley Park Business Village MORLEY Leeds LS27 0BZ
Tel: 0113 238 1900 Fax: 0113 238 1904 Email: info@tli-interiors.com



Constructionline Gold Member