


Tree Planting: Residents Garden						
Code	Species - Latin	Common Name	Quantity	Size: girth (cm)	Size: height (cm)	Rootball
Agr	Amelanchier x grandiflora 'Robin Hill'	Service 'Robin Hill'	8	-	Multi-stem specimen, 300-450cm high, 3 x transplanted	RB or Containerised if outside tree planting season
Bu	Betula utilis var. jacquemontii	Himalayan Birch	11	-	Multi-stem specimen, 300-450cm high, 3 x transplanted	RB or Containerised if outside tree planting season
Ck	Cornus kusa	Kousa	9	-	Multi-stem specimen, 300-450cm high, 3 x transplanted	RB or Containerised if outside tree planting season
Cm	Cornus mas	Cornelian Cherry	8	-	Multi-stem specimen, 300-450cm high, 3 x transplanted	RB or Containerised if outside tree planting season
Ps	Prunus serrula	Tibetan Cherry	8	-	Multi-stem specimen, 300-450cm high, 3 x transplanted	RB or Containerised if outside tree planting season
Md	Malus domestica 'Early Victoria'	Apple 'Early Victoria'	2	-	Semi-dwarf specimen, 250-300cm high,	RB or Containerised if outside tree planting season
Pc	Pyrus communis 'Concorde'	Pear 'Concorde'	2	-	Semi-dwarf specimen, 250-300cm high,	RB or Containerised if outside tree planting season
Cp	Crataegus prunifolia	Cockspur Thorn	6	-	Multi-stem specimen, 300-450cm high, 3 x transplanted	RB or Containerised if outside tree planting season

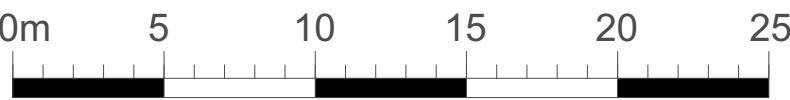

THIS DRAWING IS COPYRIGHT PROTECTED AND MAY NOT BE REPRODUCED IN WHOLE OR PART WITHOUT WRITTEN AUTHORITY FROM THE OWNER.

- NOTES:
1. Do not scale from this drawing.
 2. Always work to noted dimensions.
 3. All dimensions are in millimetres unless otherwise stated.
 4. All setting out, levels and dimensions to be agreed on site.
 5. The dimensions of all materials must be checked on site before being laid out.
 6. This drawing must be read with the relevant specification clauses and detail drawings.
 7. Order of construction and setting out to be agreed on site.

KEY

REDLINE BOUNDARY

SOFTWORKS

TREES - PROPOSED, SEMI MATURE
Refer to softworks schedule

Fruit trees
Refer to softworks schedule

Ornamental Planting
Refer to Public Realm Strategy document for indicative planting schedules.

Climber Plants
Refer to Public Realm Strategy document for indicative planting schedules.

Edible growing space
Refer to Public Realm Strategy document for indicative planting schedules.

S4-P03	17-11-22	Planning	AS	SAB
Revision	Date	Description	Drawn	Apprvd.

Plantit I.E. Limited
E: info@plantit-ie.com W: plantit-ie.com
MANCHESTER
2 Back Grafton St, Altrincham, WA14 1DY
T: 0161 928 9281
LEEDS
No.1 Aire Street, Leeds Station, Leeds, LS1 4PR
T: 0113 824 6413
LIVERPOOL
Tempest S.3, 12 Tithebarn Street, Liverpool, L2 2DT
T: 0151 363 1230
LONDON
Unit 6 Waterside, 44-48 Wharf Road, London, N1 7UX
T: 0207 253 5678
STANDISH
Standish Gatehouse, Stonehouse, Gloucestershire, GL10 3BZ
T: 0145 360 7080

Client GNW Developments Limited

Project Great Northern

Drg Title Softworks - Second Floor

Created on 11-08-22 Created by AS Approved by SAB

Scale 1:250 Size A1 Workstage Stage 2

Drg No. 2891-PLA-XX-02-DR-L-2000 Suitability S4 Revision P03