


Allow for fully secure hoarding clad with profile metal sheeting/ cladding. See specification/ Schedule of Work.

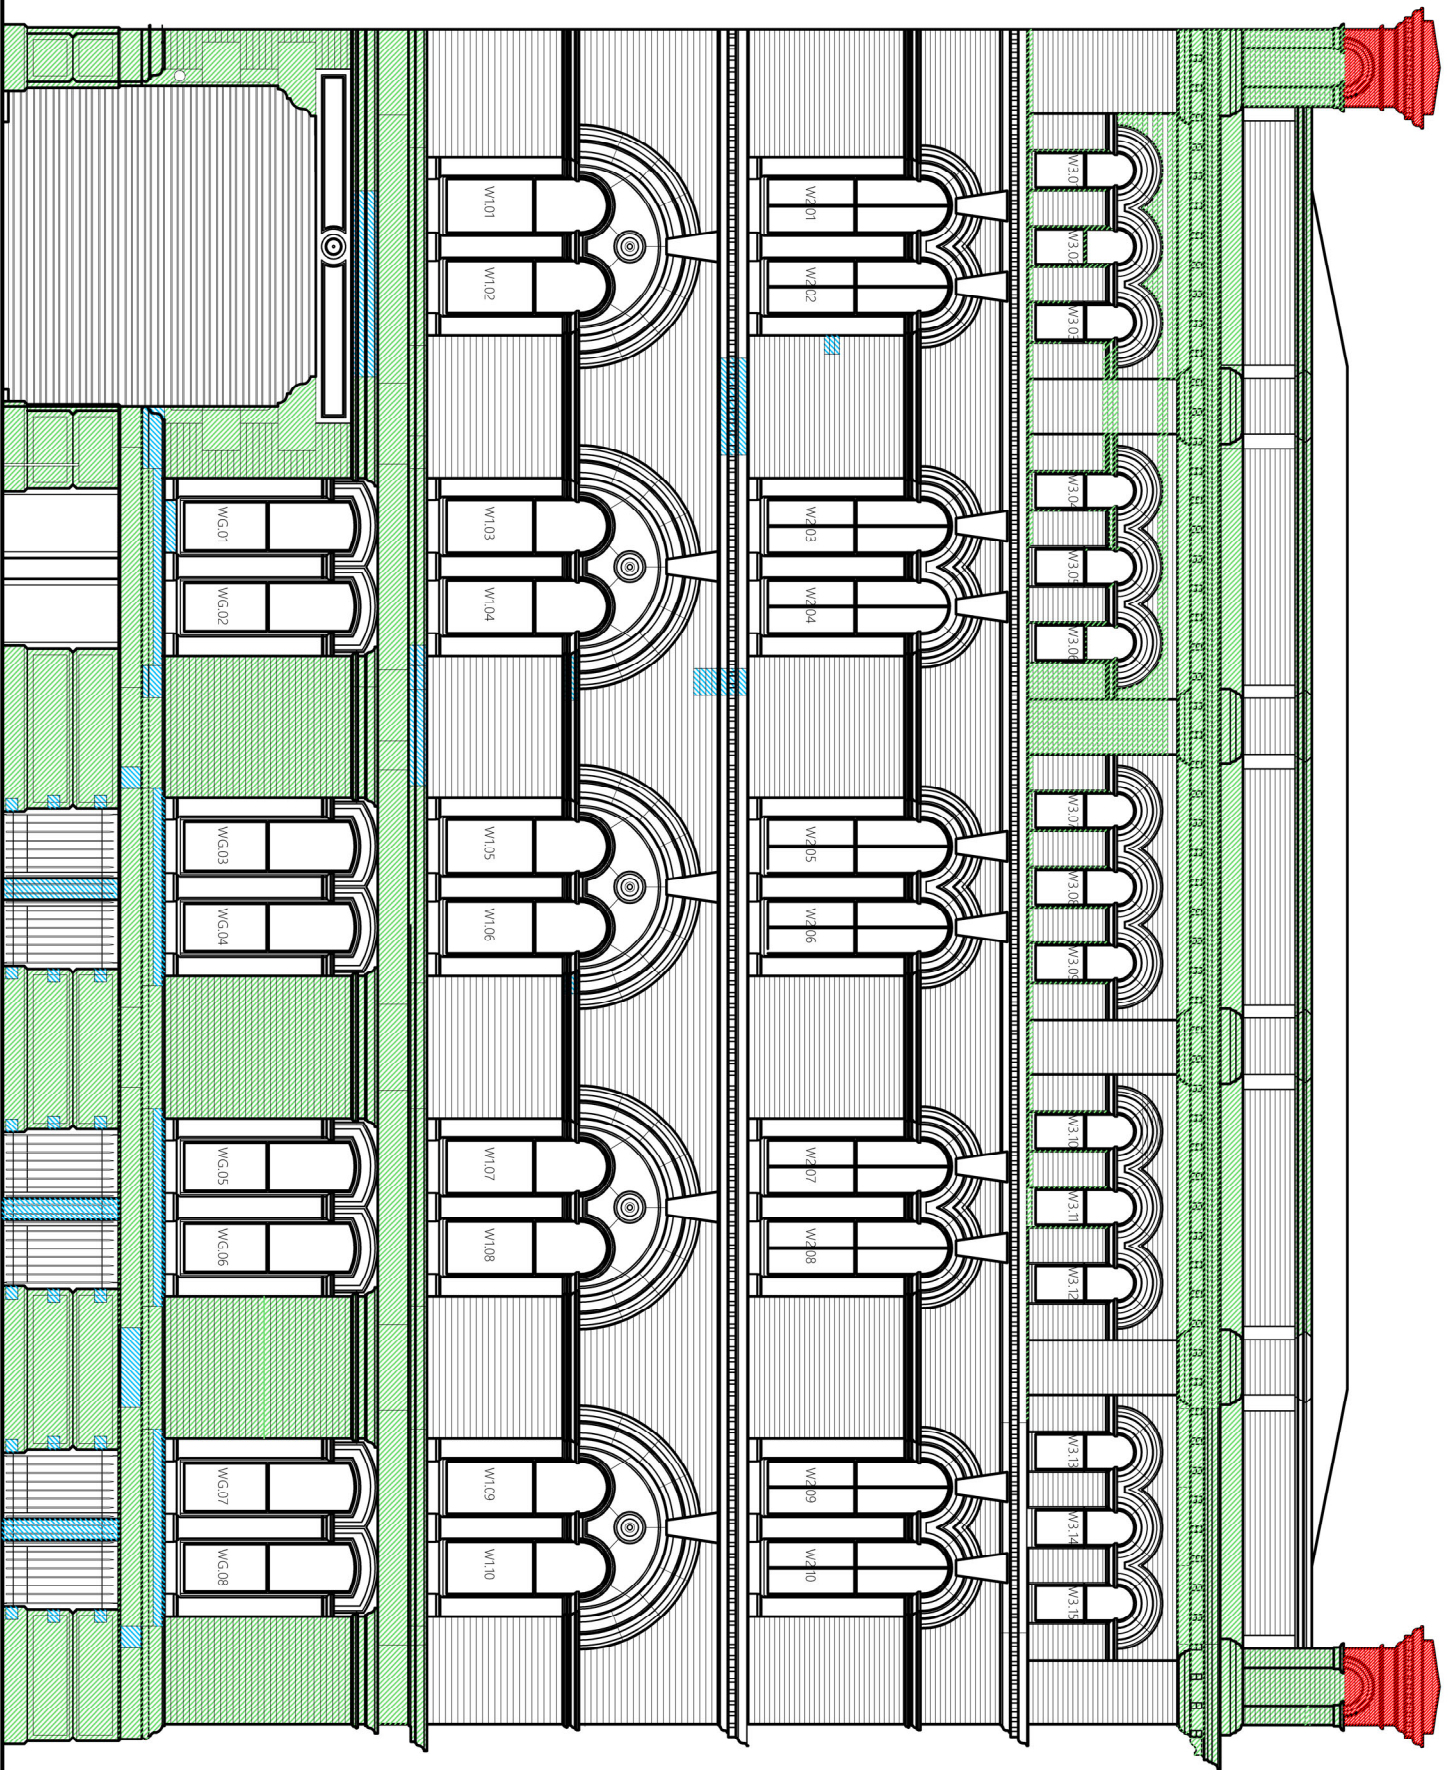

1. DO NOT SCALE FROM THIS DRAWING - USE FIGURED DIMENSIONS ONLY.
2. READ IN CONJUNCTION WITH ALL OTHER CONSULTANTS' / SPECIALISTS' DRAWINGS, REPORT AND DISCREPANCIES BEFORE AFFECTED WORK COMMENCES.
3. ALL SETTING OUT DIMENSIONS TO BE CHECKED ON SITE BY CONTRACTOR BEFORE WORK COMMENCES.
4. THIS DRAWING REMAINS COPYRIGHT OF KEYCITY, PARCE SANDERSON LTD. COPY/DISTRIBUTE ONLY WITH CONSENT OF THE AUTHOR.

Rebuild

Repoint

Replace/Indent

PORTLAND STREET ELEVATION

Contact Fraser House, Manchester Chang Hong Property Management Ltd Fraser House Building Structure	Portland Street Elevation Contact No. 2020 B Drawn: DZG/JMK Drawing No. P 01 Date: Sept 20 Revision: - Scale: 1:100 @ A3 Address: 75 Whitlock Road, Harrogate, Yorkshire YO21 3EN Tel: 01423 50003
---	---