




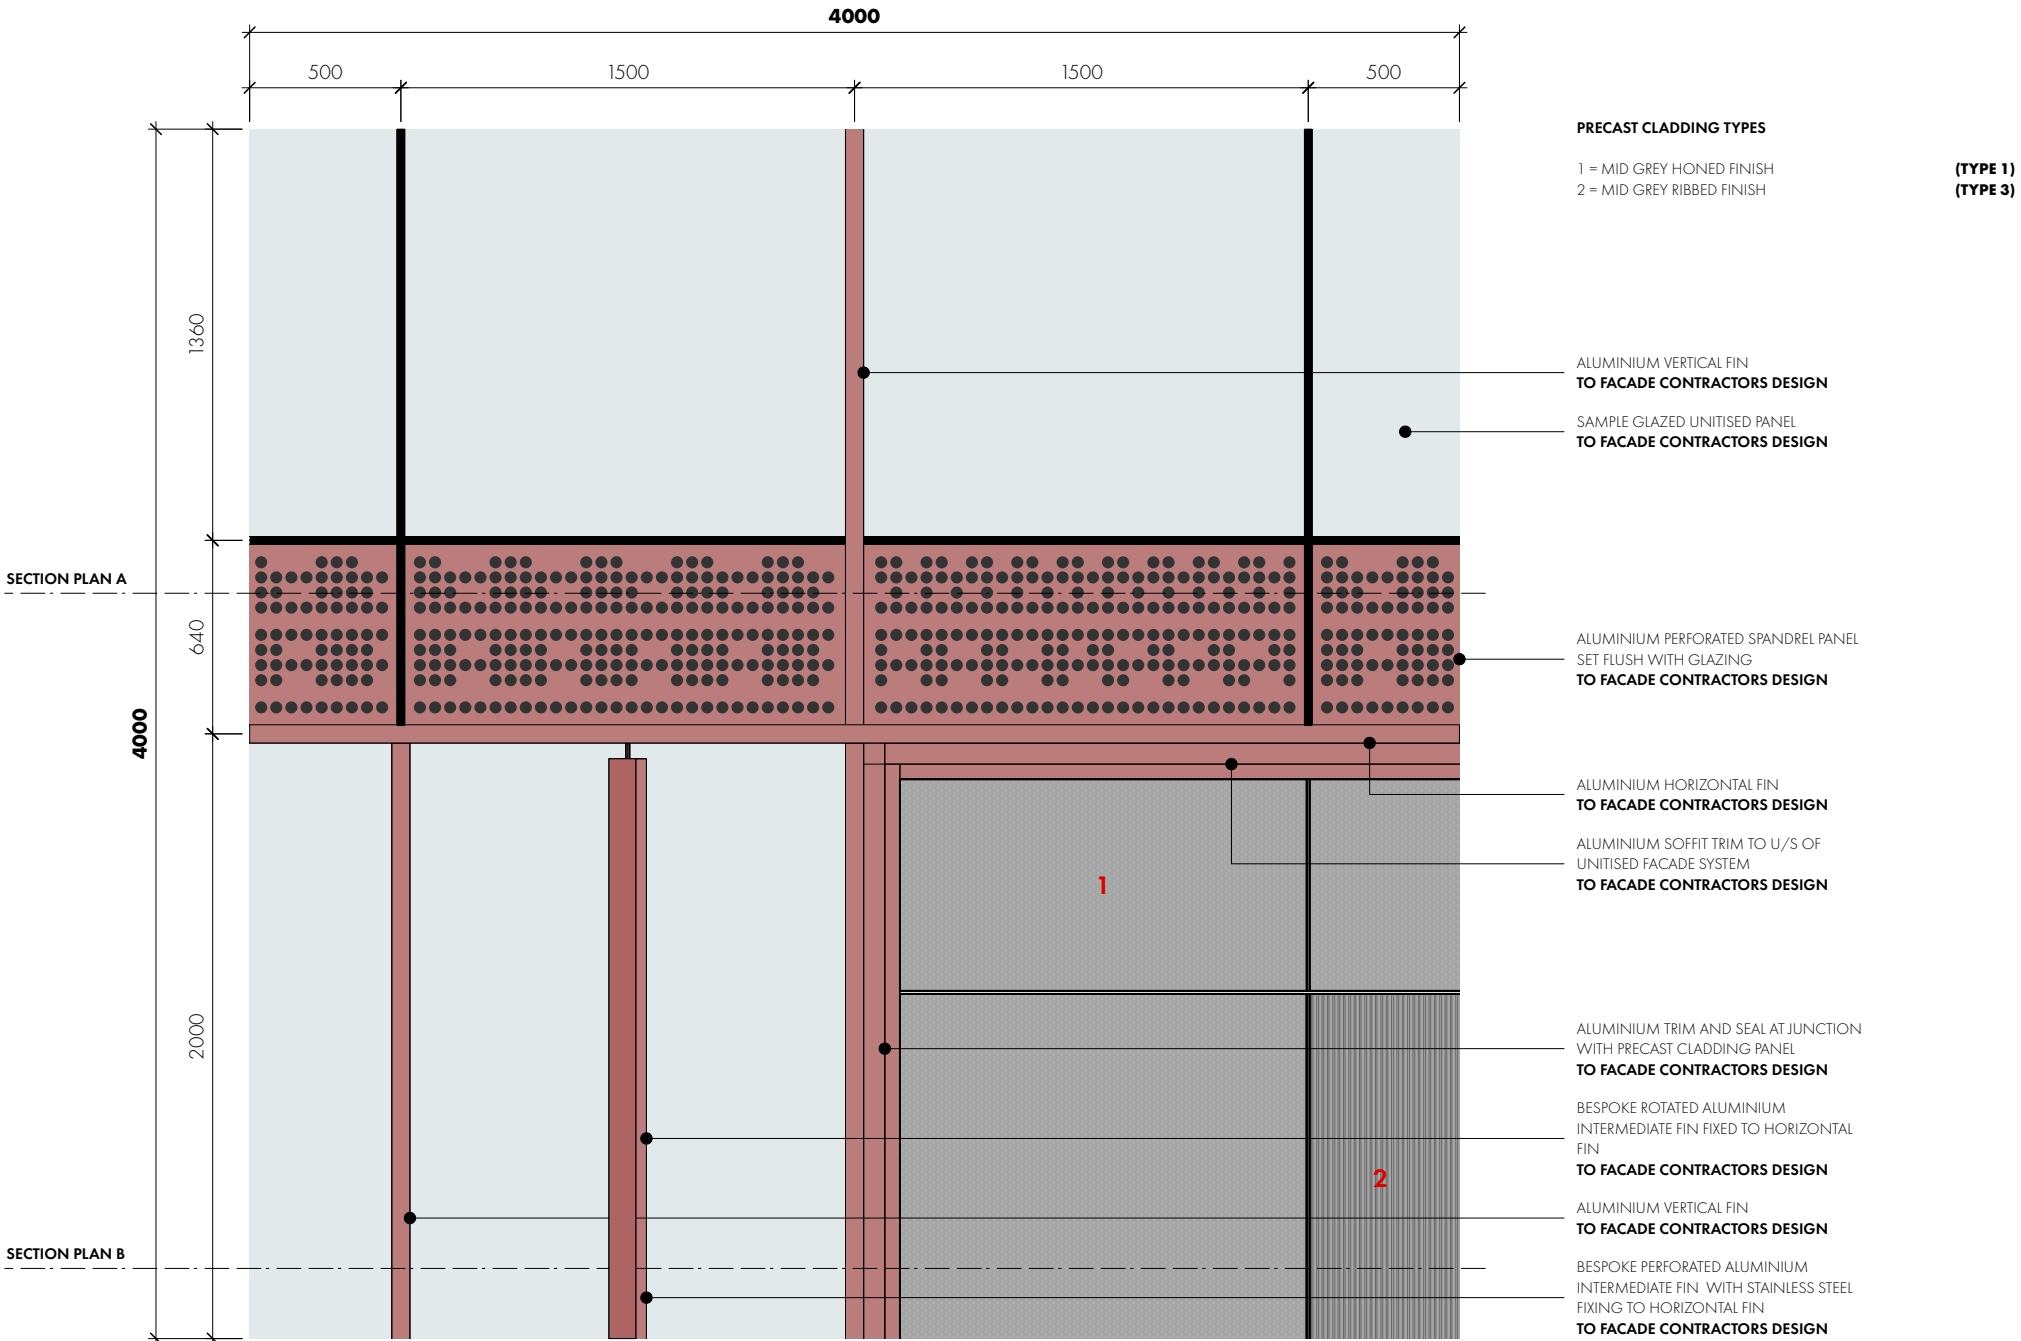


MOCK-UP SAMPLE PANEL
ELEVATION
1:25 @A3

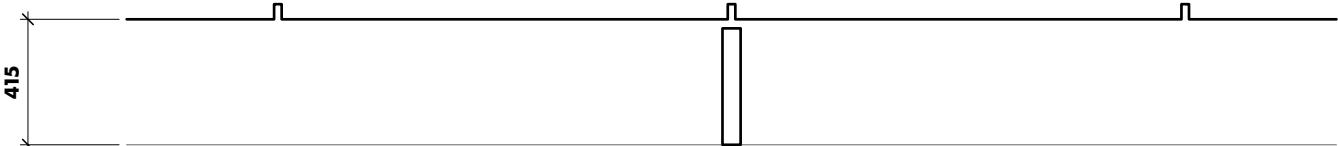

MOCK-UP SAMPLE PANEL
SECTION PLAN A | PROFILE
1:25 @A3

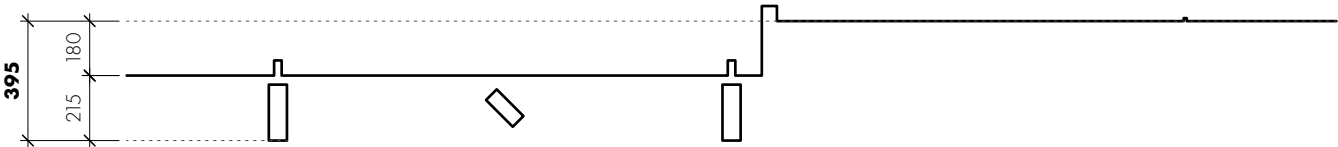

MOCK-UP SAMPLE PANEL
SECTION PLAN B | PROFILE
1:25 @A3

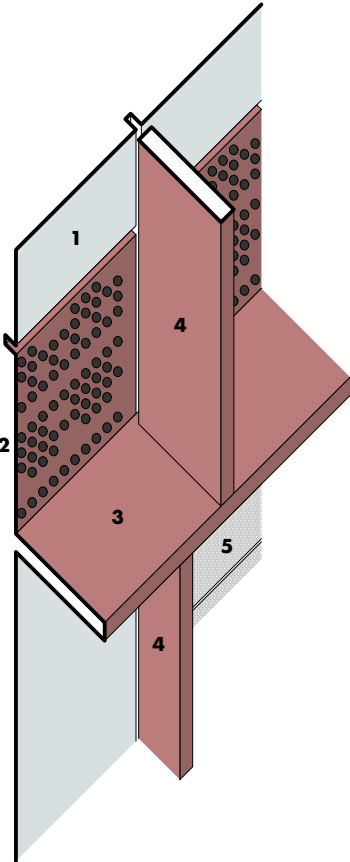

HORIZONTAL AND VERTICAL GRID JUNCTION
INDICATIVE AXONOMETRIC

- 1 = GLAZED UNITISED PANEL
2 = ALUMINIUM PERFORATED SPANDREL PANEL
3 = ALUMINIUM HORIZONTAL FIN
4 = ALUMINIUM VERTICAL FIN
5 = PRECAST CLADDING

OMIArchitects

31 Blackfriars Road, Salford, Manchester, M3 7AQ
+44(0)161 832 3242 / info@omiarchitects.com / www.omiarchitects.com

PROJECT	70 GREAT BRIDGEWATER STREET					
DRAWING	VMU / SAMPLE PANEL					
DATE	OCT' 21	DRAWN BY	KT	SCALE	1.25	@A3
JOB NO.	1420	DWG.NO.	L 1650			

REVISION	DATE	DESCRIPTION
T01	21.10.21	TENDER ISSUE

TENDER ISSUE

DESIGN INTENT ONLY

NOTE:
SUBCONTRACTOR TO COMPLETE THE DESIGN, FINALISE DETAILS TO MEET STRUCTURAL AND SAFETY REQUIREMENTS OF BS5395 AND ALL OTHER RELEVANT STANDARDS INCL S.E. MOVEMENT & TOLERANCE REPORT

ALLOW FOR 3 NO. 2000 x 1000 mm SECTIONS OF ALUMINIUM (FLAT PANEL + PROFILE) IN ORDER TO AGREE PREFERRED ALUMINIUM FINISH / COLOUR PRIOR TO MANUFACTURE OF FINAL MOCK-UP PANEL

TO BE READ IN CONJUNCTION WITH GA PLANS & ELEVATIONS FOR DETAILS REFER TO A2000 DRAWING SERIES

TO BE READ IN CONJUNCTION WITH RAMBOLL SPECIFICATION