




Level 17 - Gravel
Scale- 1:25

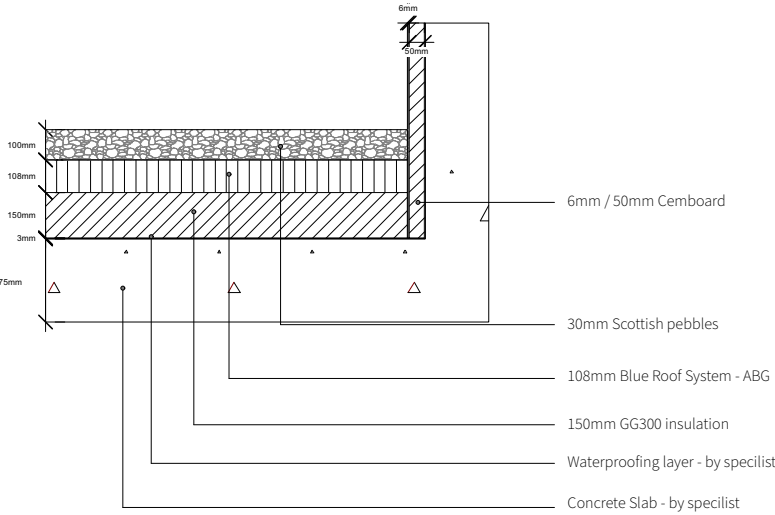

Level 17 - Paving Build Up
Scale- 1:25

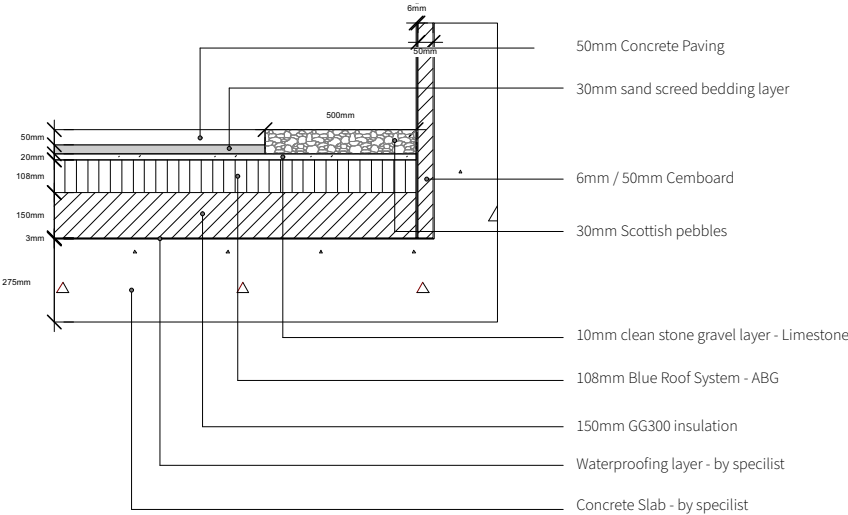

Level 06 - Green Roof Build ups
Scale- 1:25

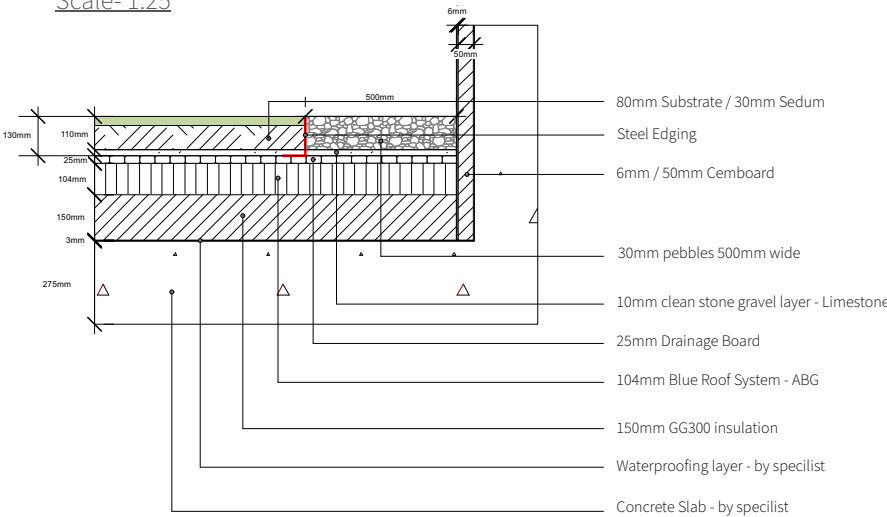

No dimensions are to be scaled from this drawing. All dimensions are to be checked on site.
Area measurements for indicative purposes only.
This drawing is the property of Wright Landscapes Limited. No part of the drawing may be reproduced in any manner without permission from Wright Landscapes Limited.

S4-P01 22-09-22 xx-xx-xx NW CB

Revision	Date	Description	Drawn	Approved
----------	------	-------------	-------	----------

WRIGHT LANDSCAPES LIMITED

 E: info@wrightlandscapes.co.uk
W: www.wrightlandscapes.co.uk
T: 01244 541959

HEAD OFFICE
Moors Lane, Moore, Warrington,
WA4 6UZ

CLIENT Domis Construction

PROJECT Glassworks - Back Turners Street

DRAWING Blue Roof Terraces
TITLE

DATE 22/09/2022	SCALE 1:25
DRAWN NW	SIZE A3
APPROVED CB	WORKSTAGE S4

DRAWING NUMBER 1146-WRI-XX-XX-DR-L-5002	SUITABILITY REVISION S4 P01
--	--------------------------------



© Wright Landscapes Limited