




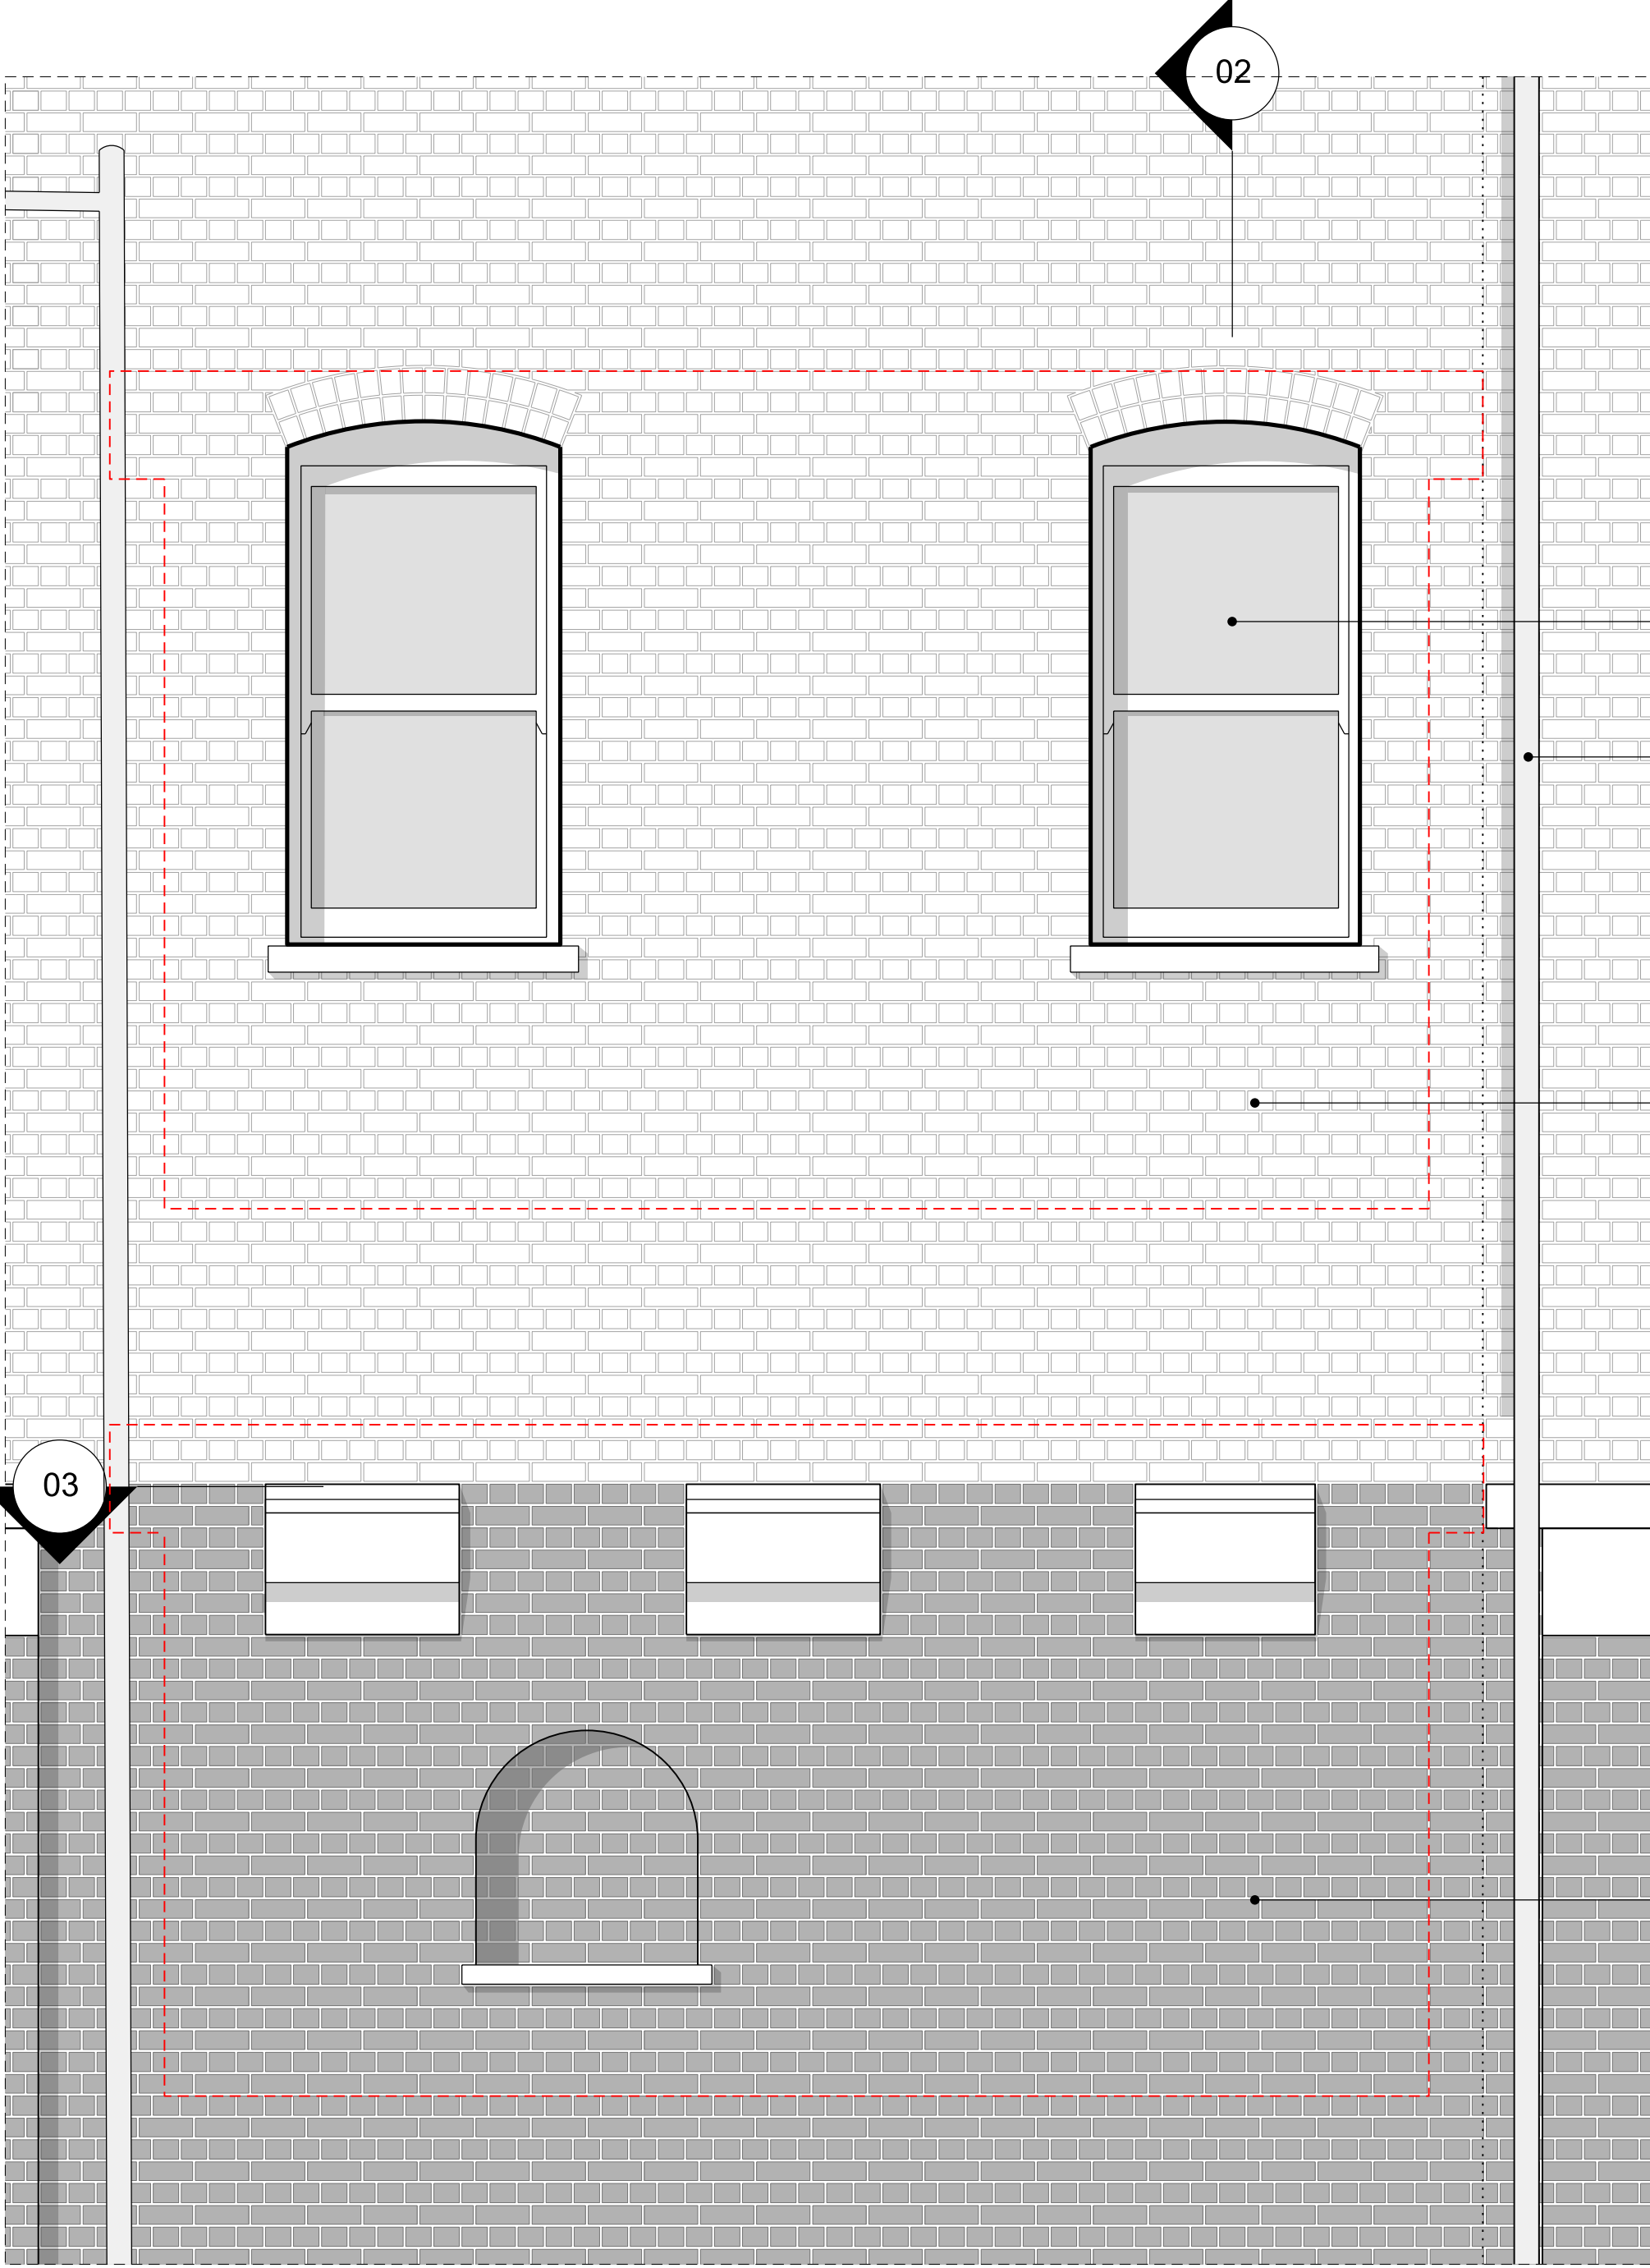


01 New Internal Office Glazing- EXISTING ELEVATION
1:25

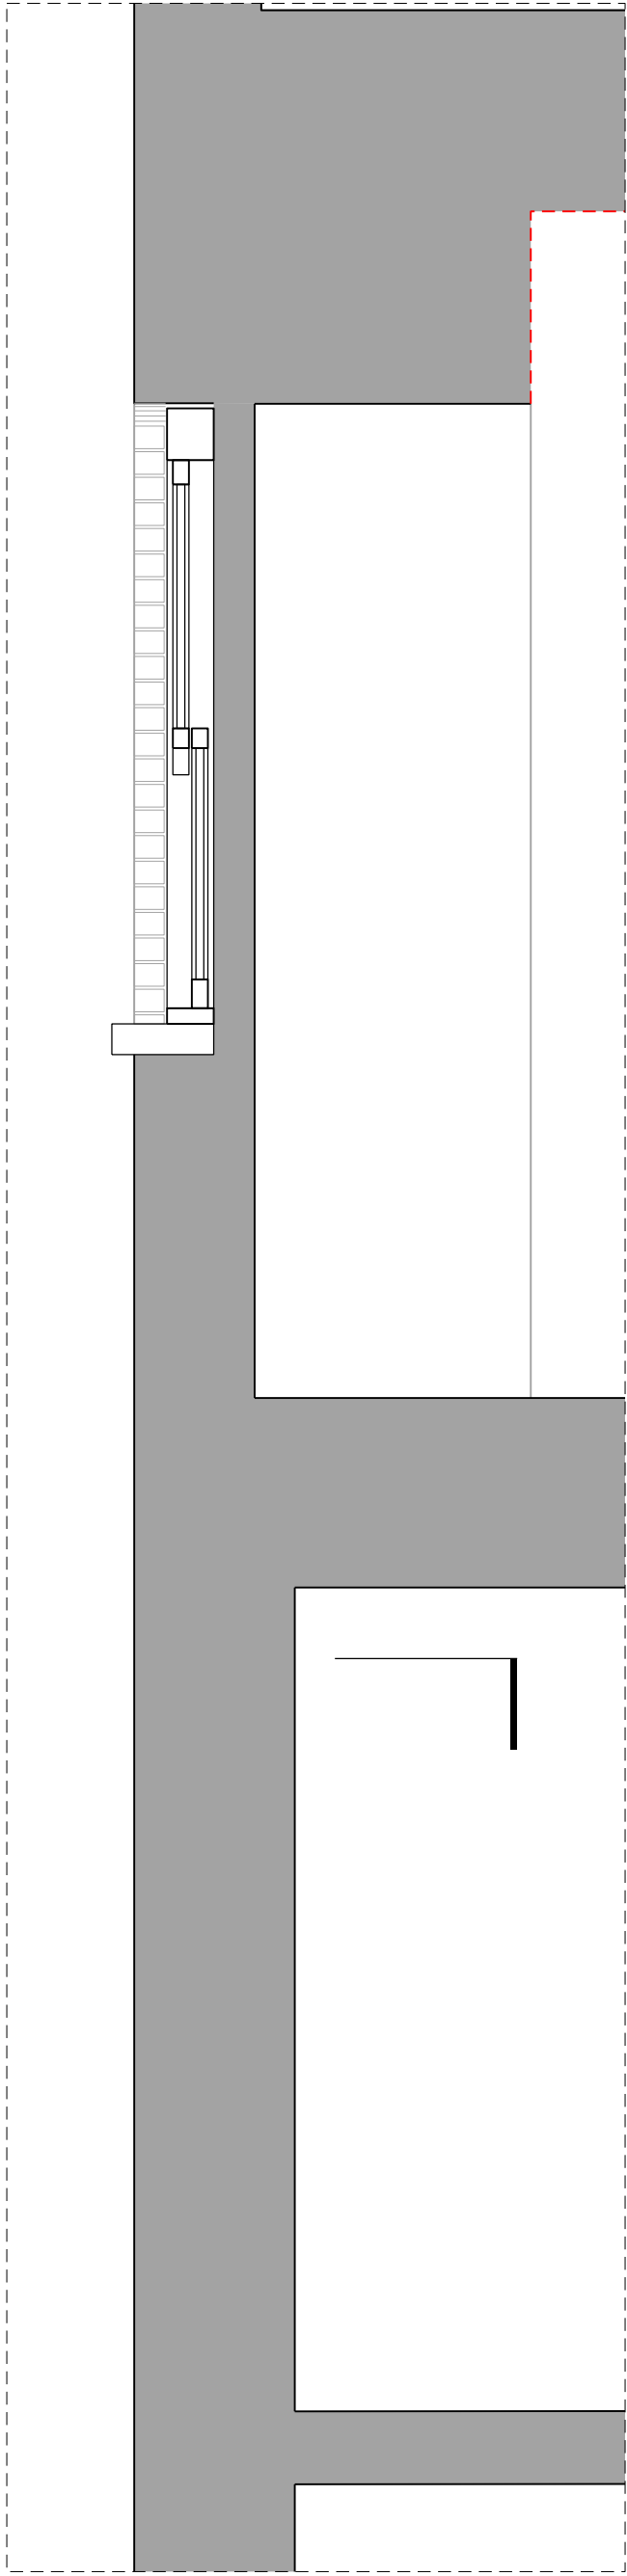


02 New Internal Office Glazing- EXISTING SECTION
1:25

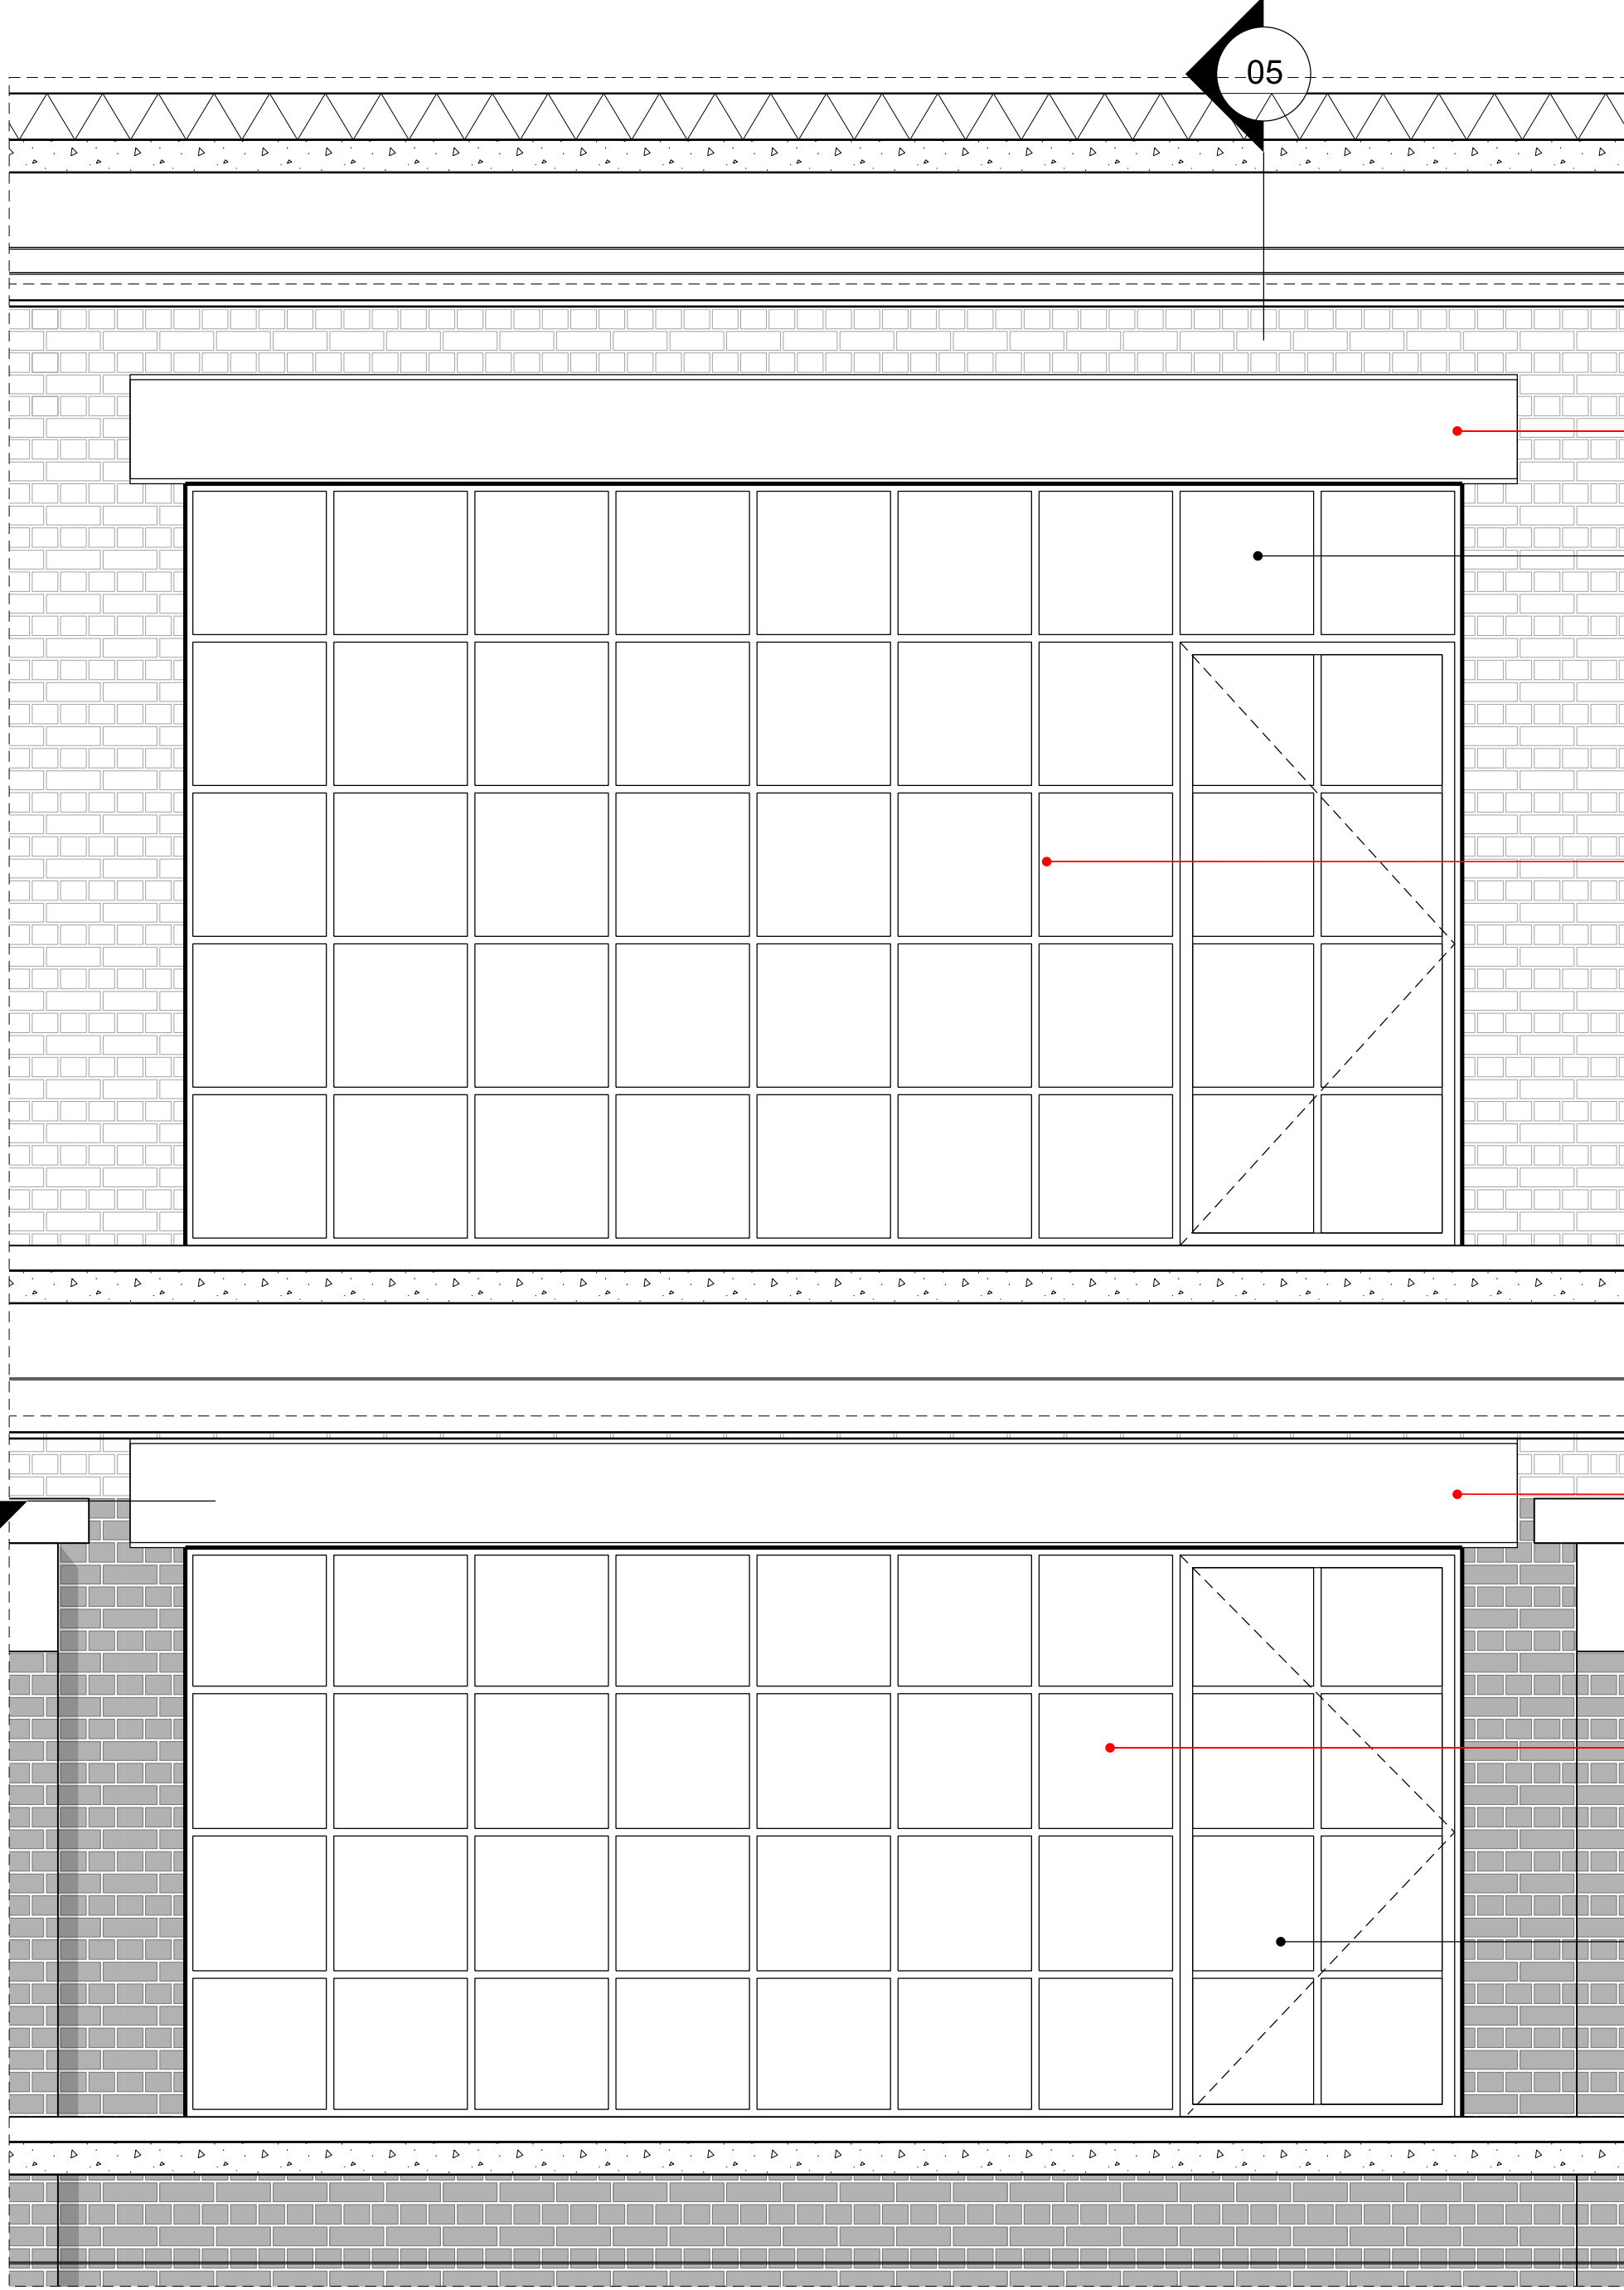


04 New Internal Office Glazing- PROPOSED ELEVATION
1:25

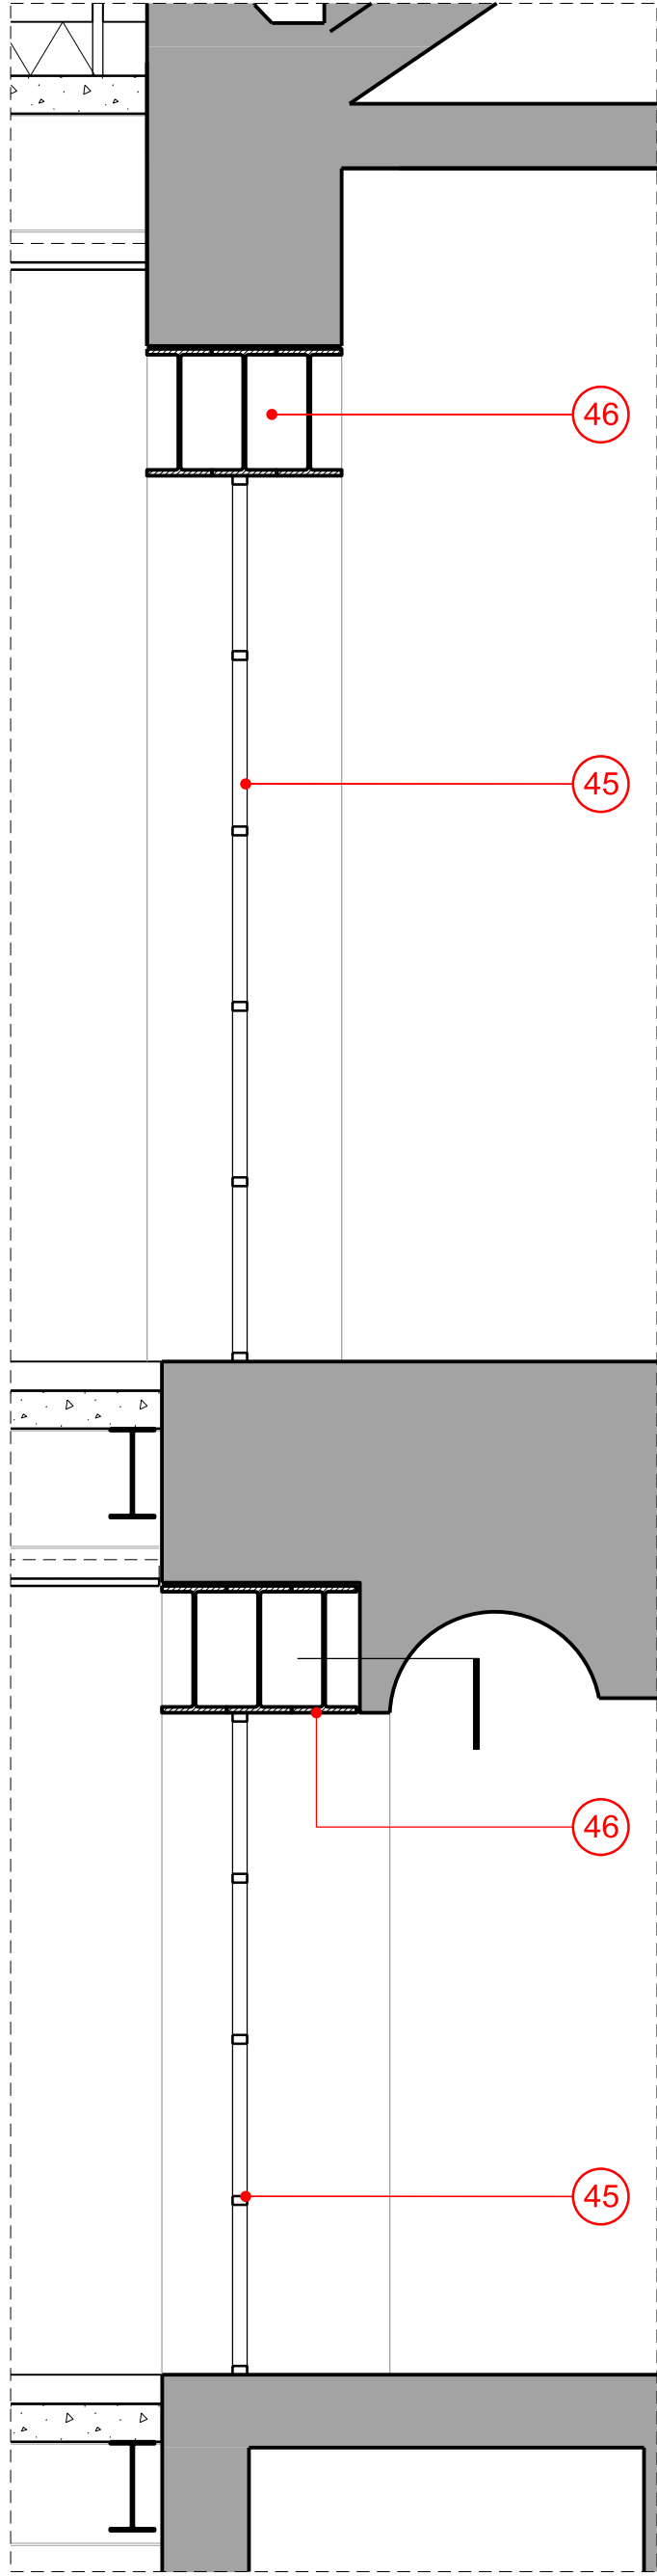

05 New Internal Office Glazing- PROPOSED SECTION
1:25

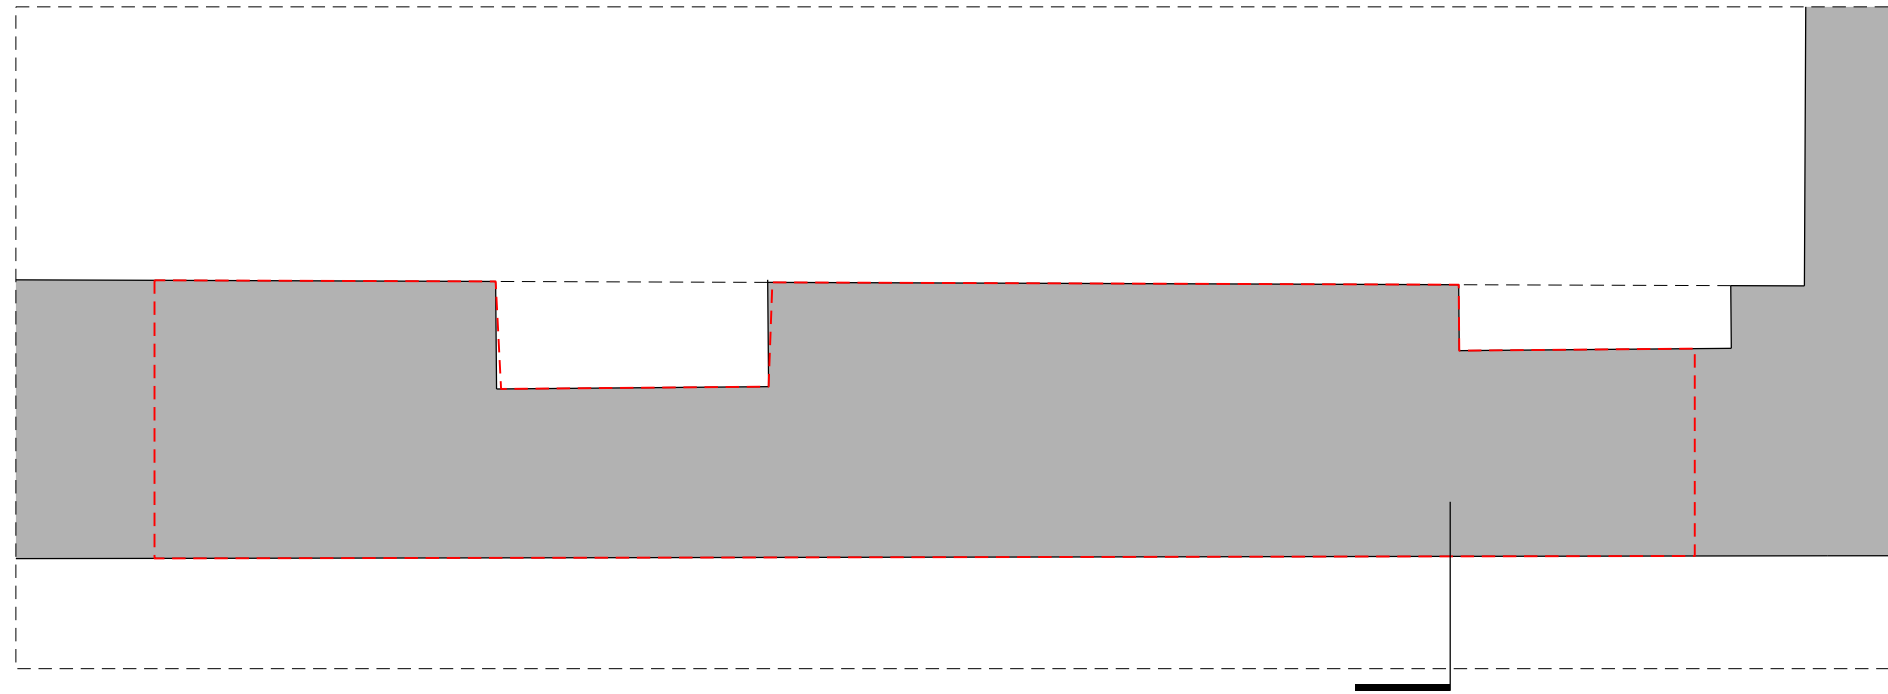

03 New Internal Office Glazing- EXISTING PLAN
1:25

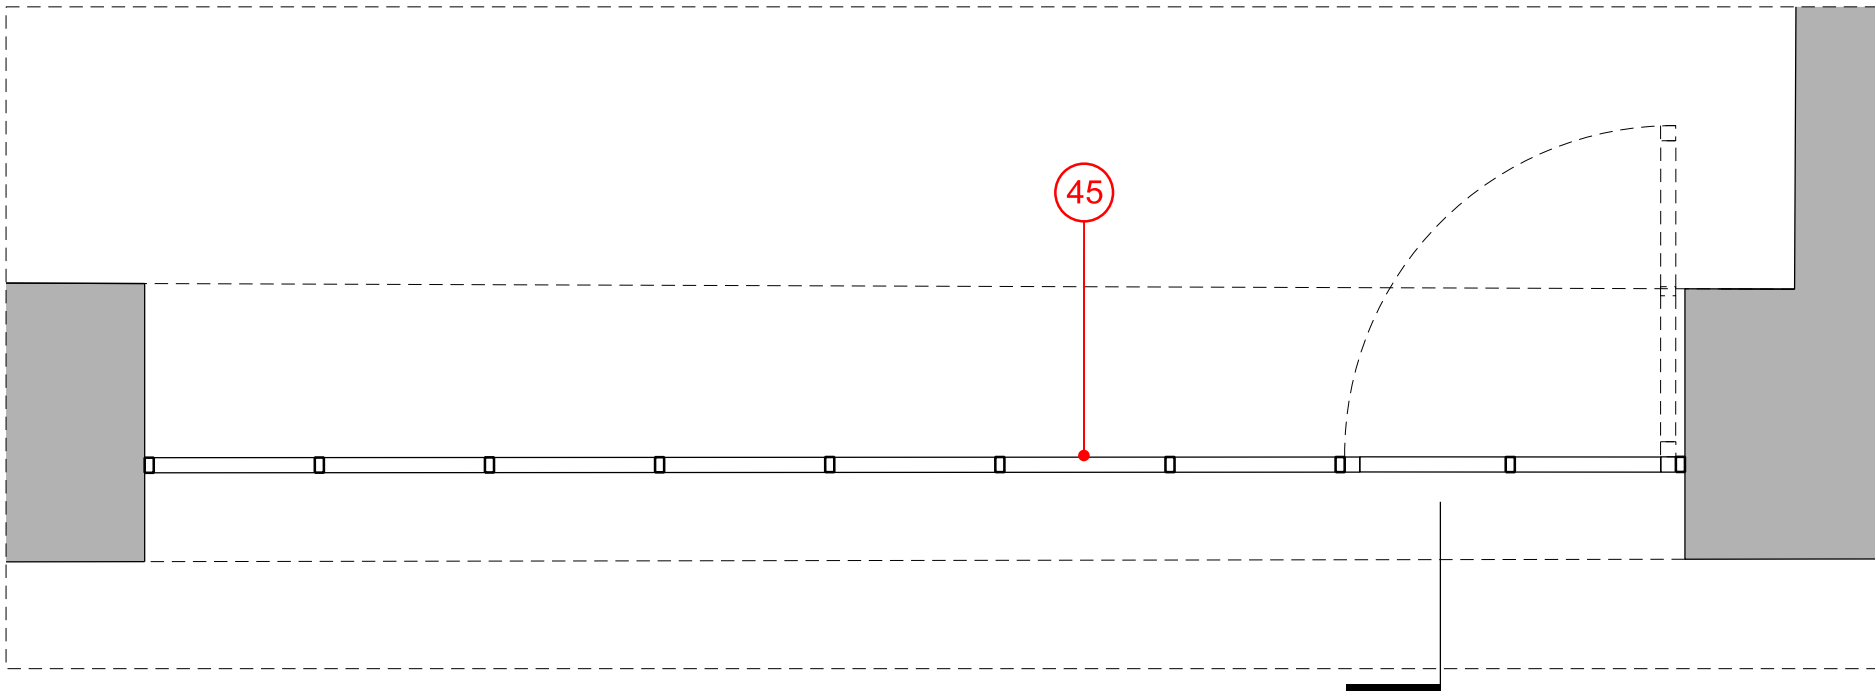

06 New Internal Office Glazing- PROPOSED PLAN
1:25