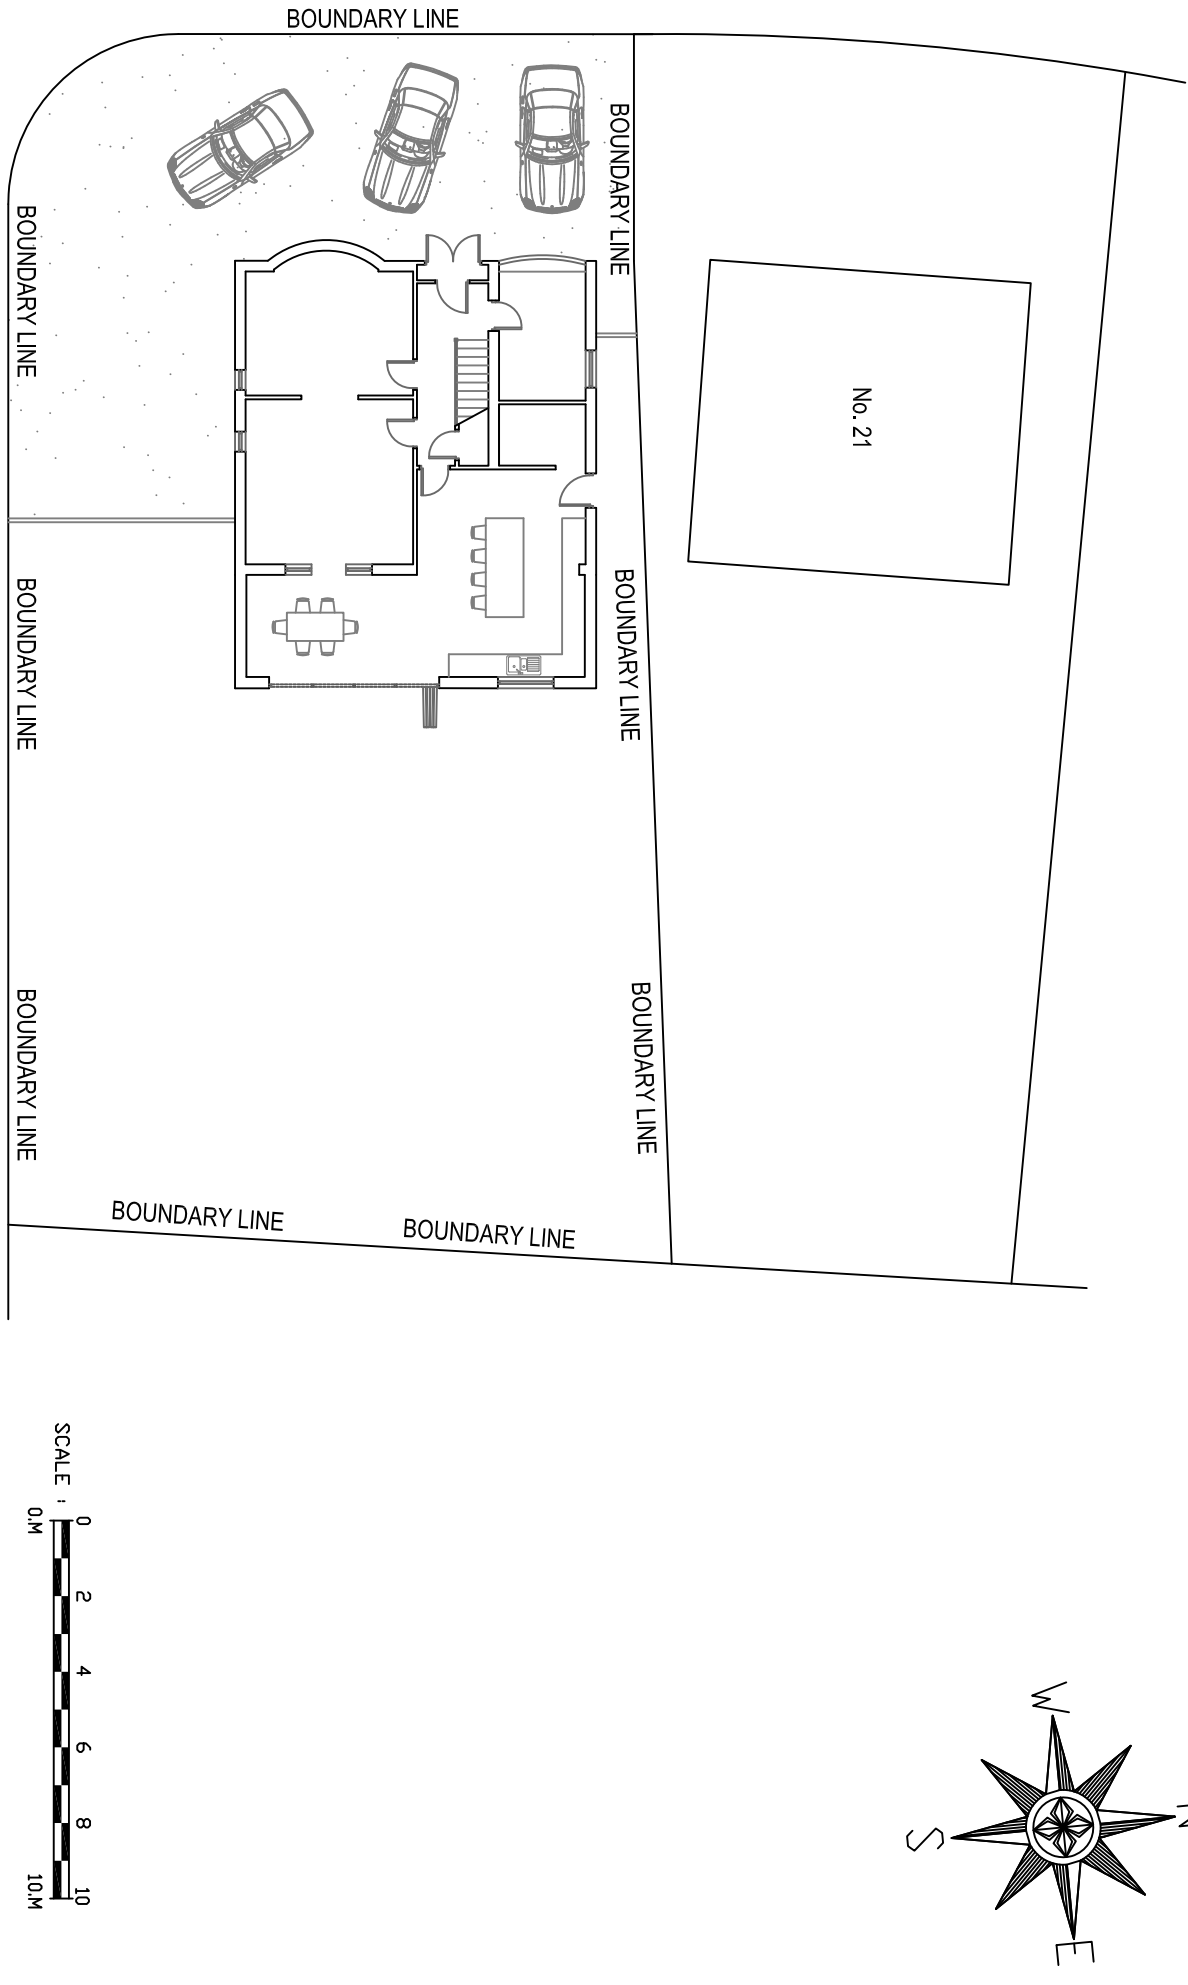
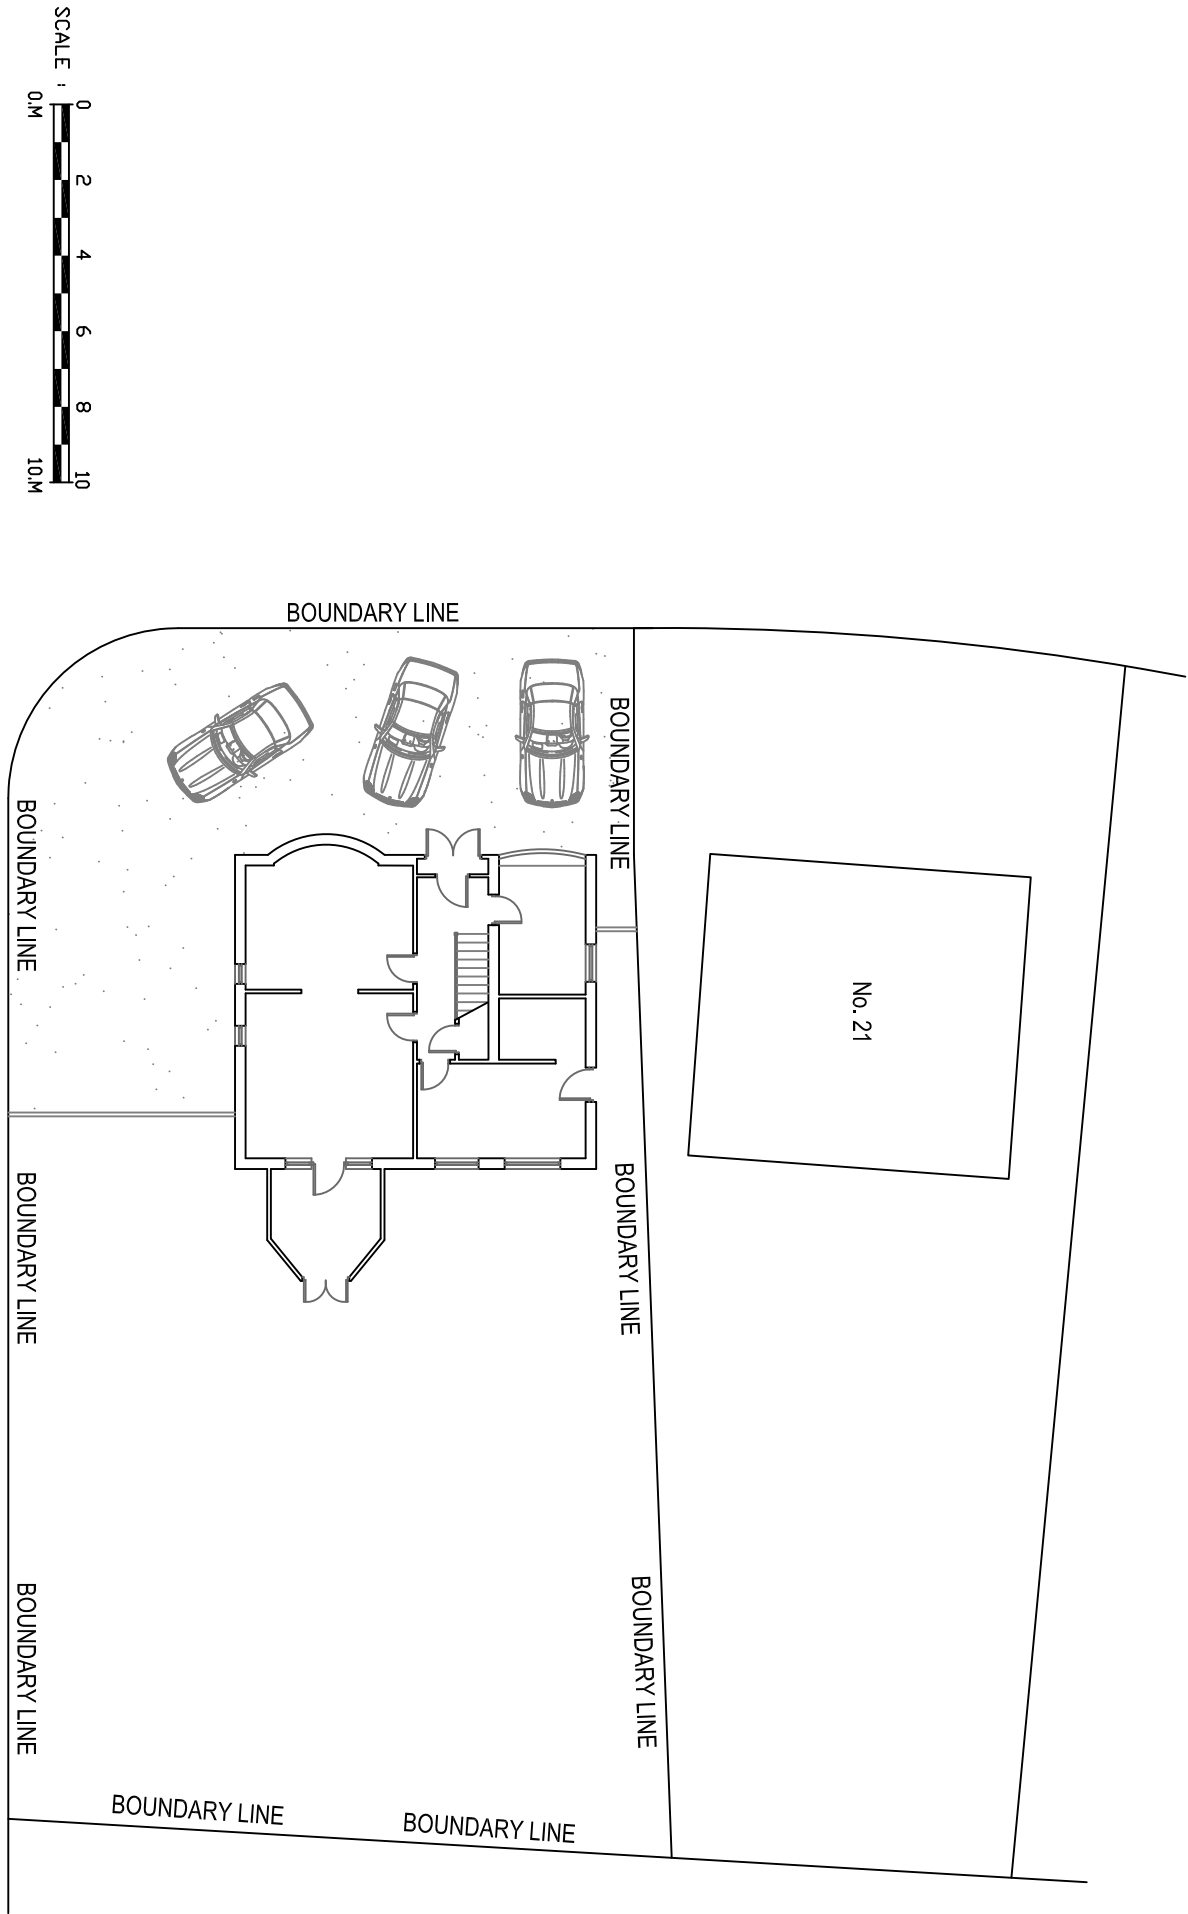
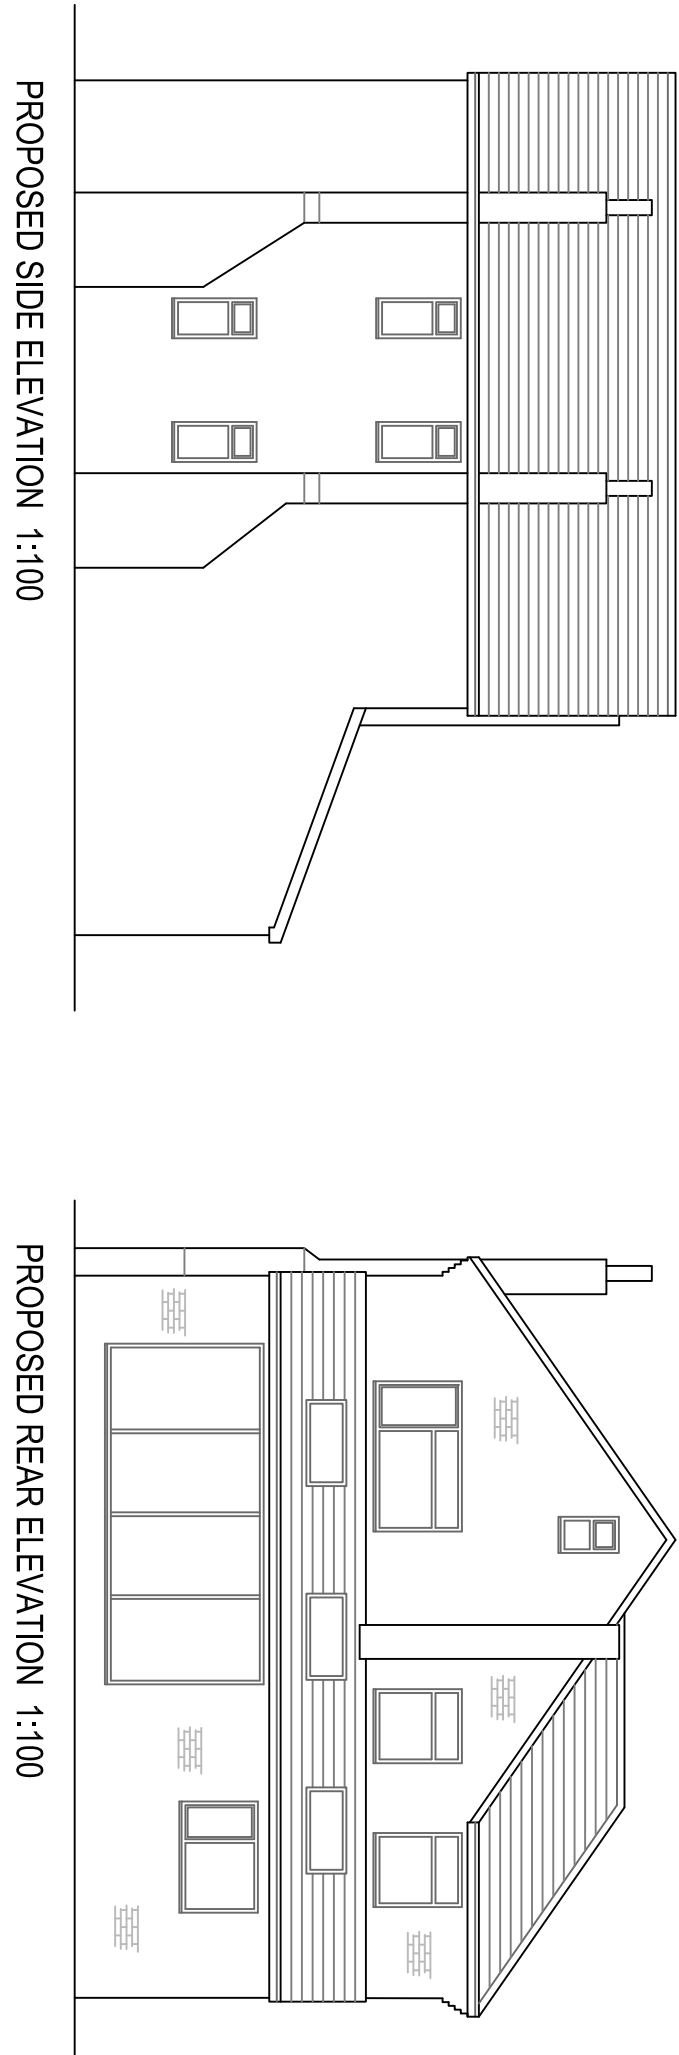
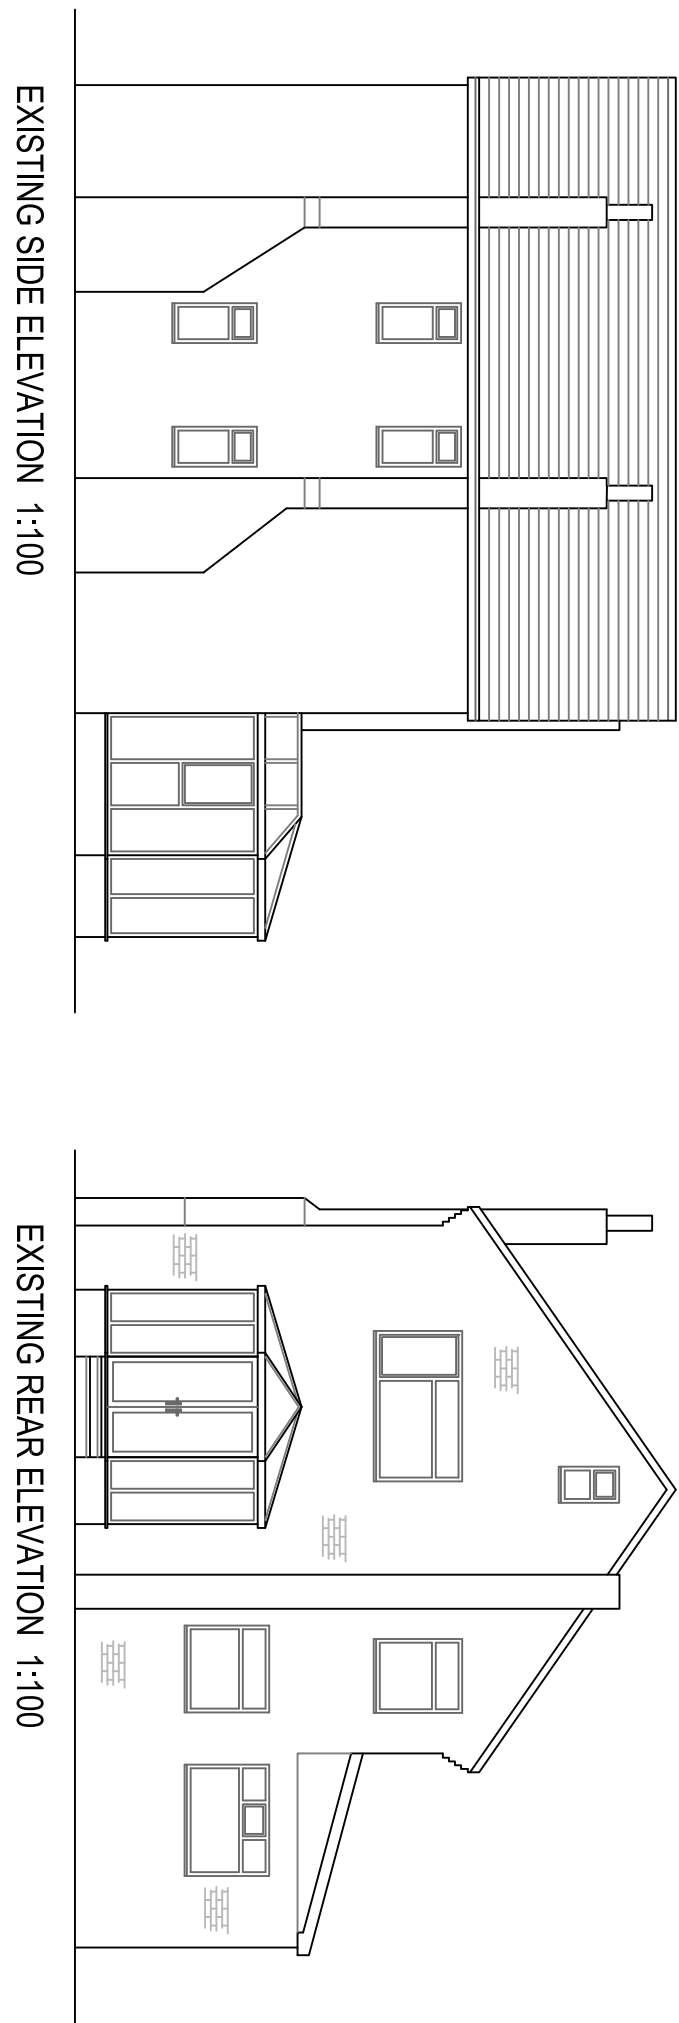
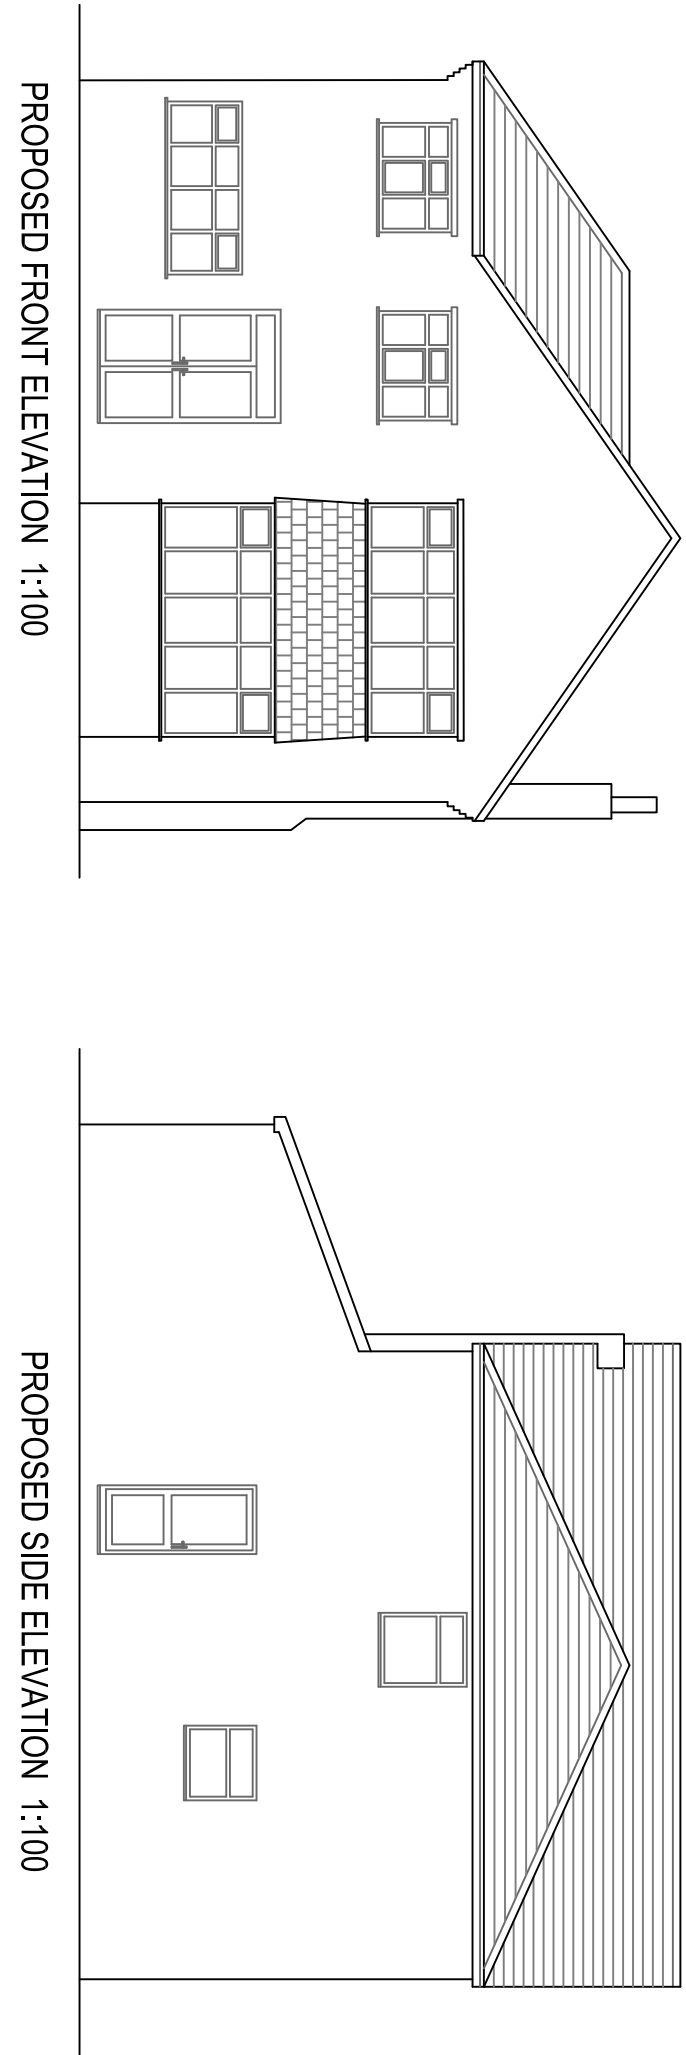
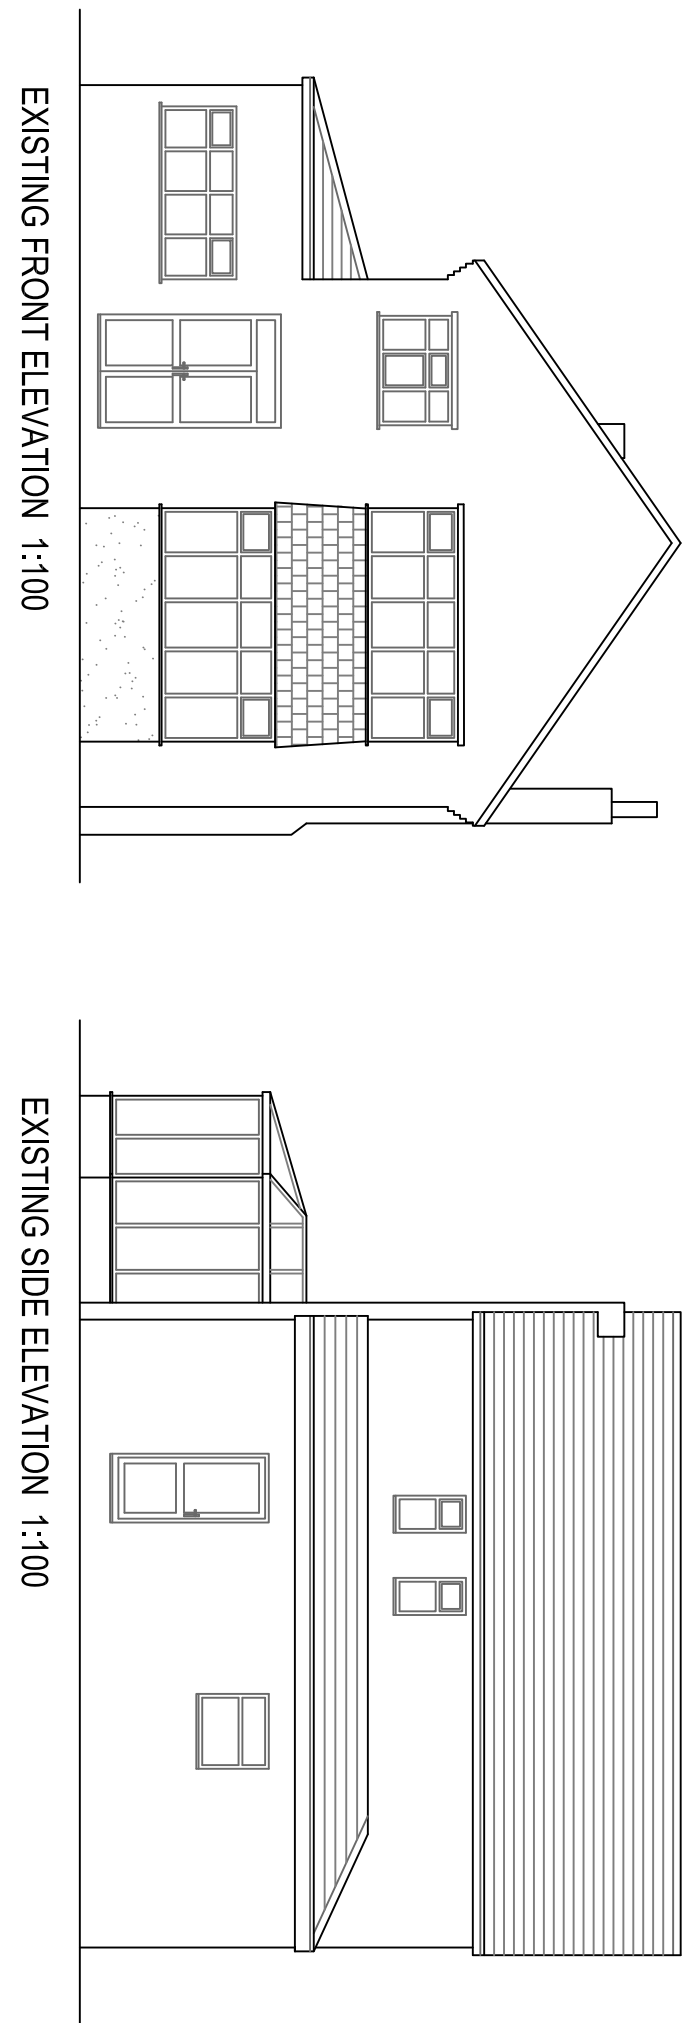
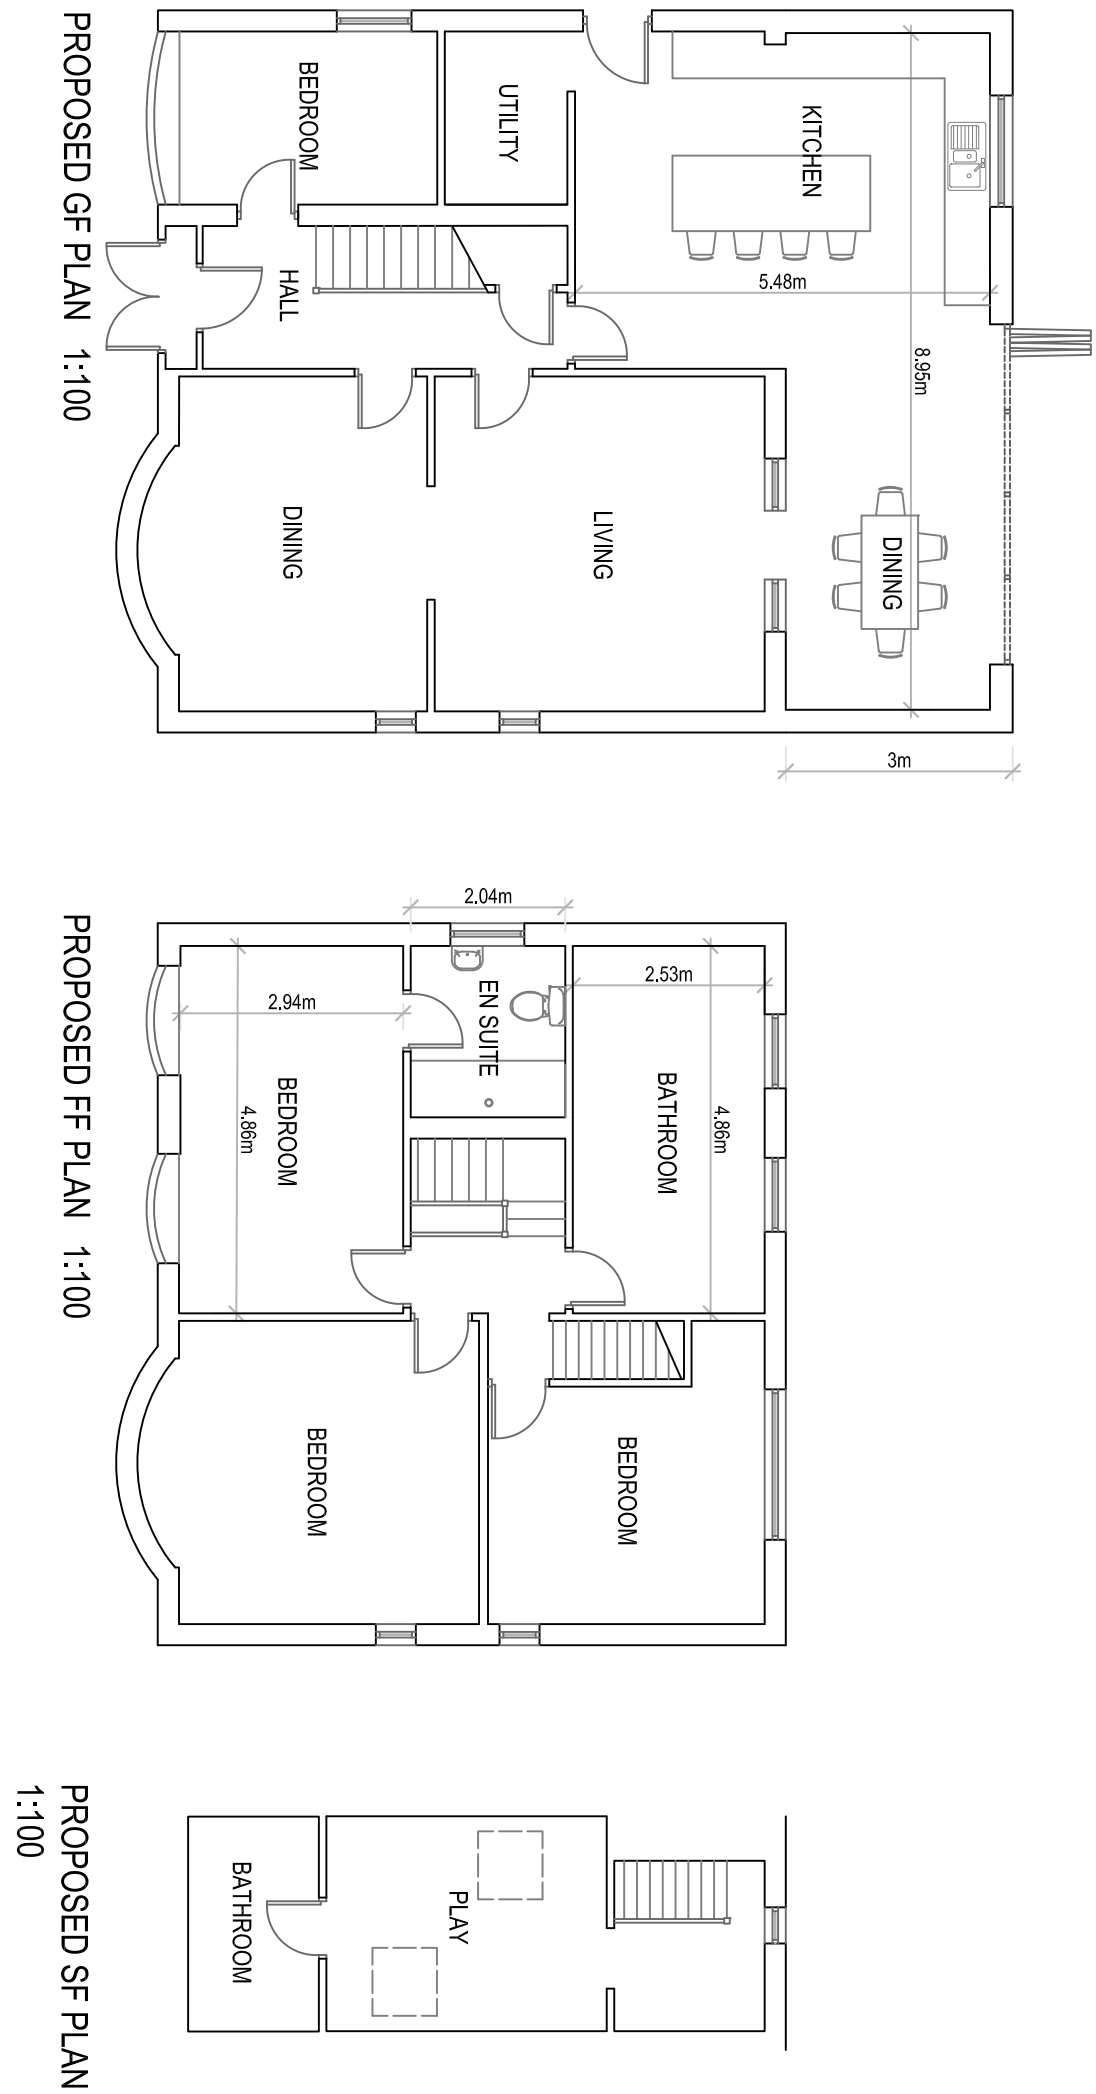
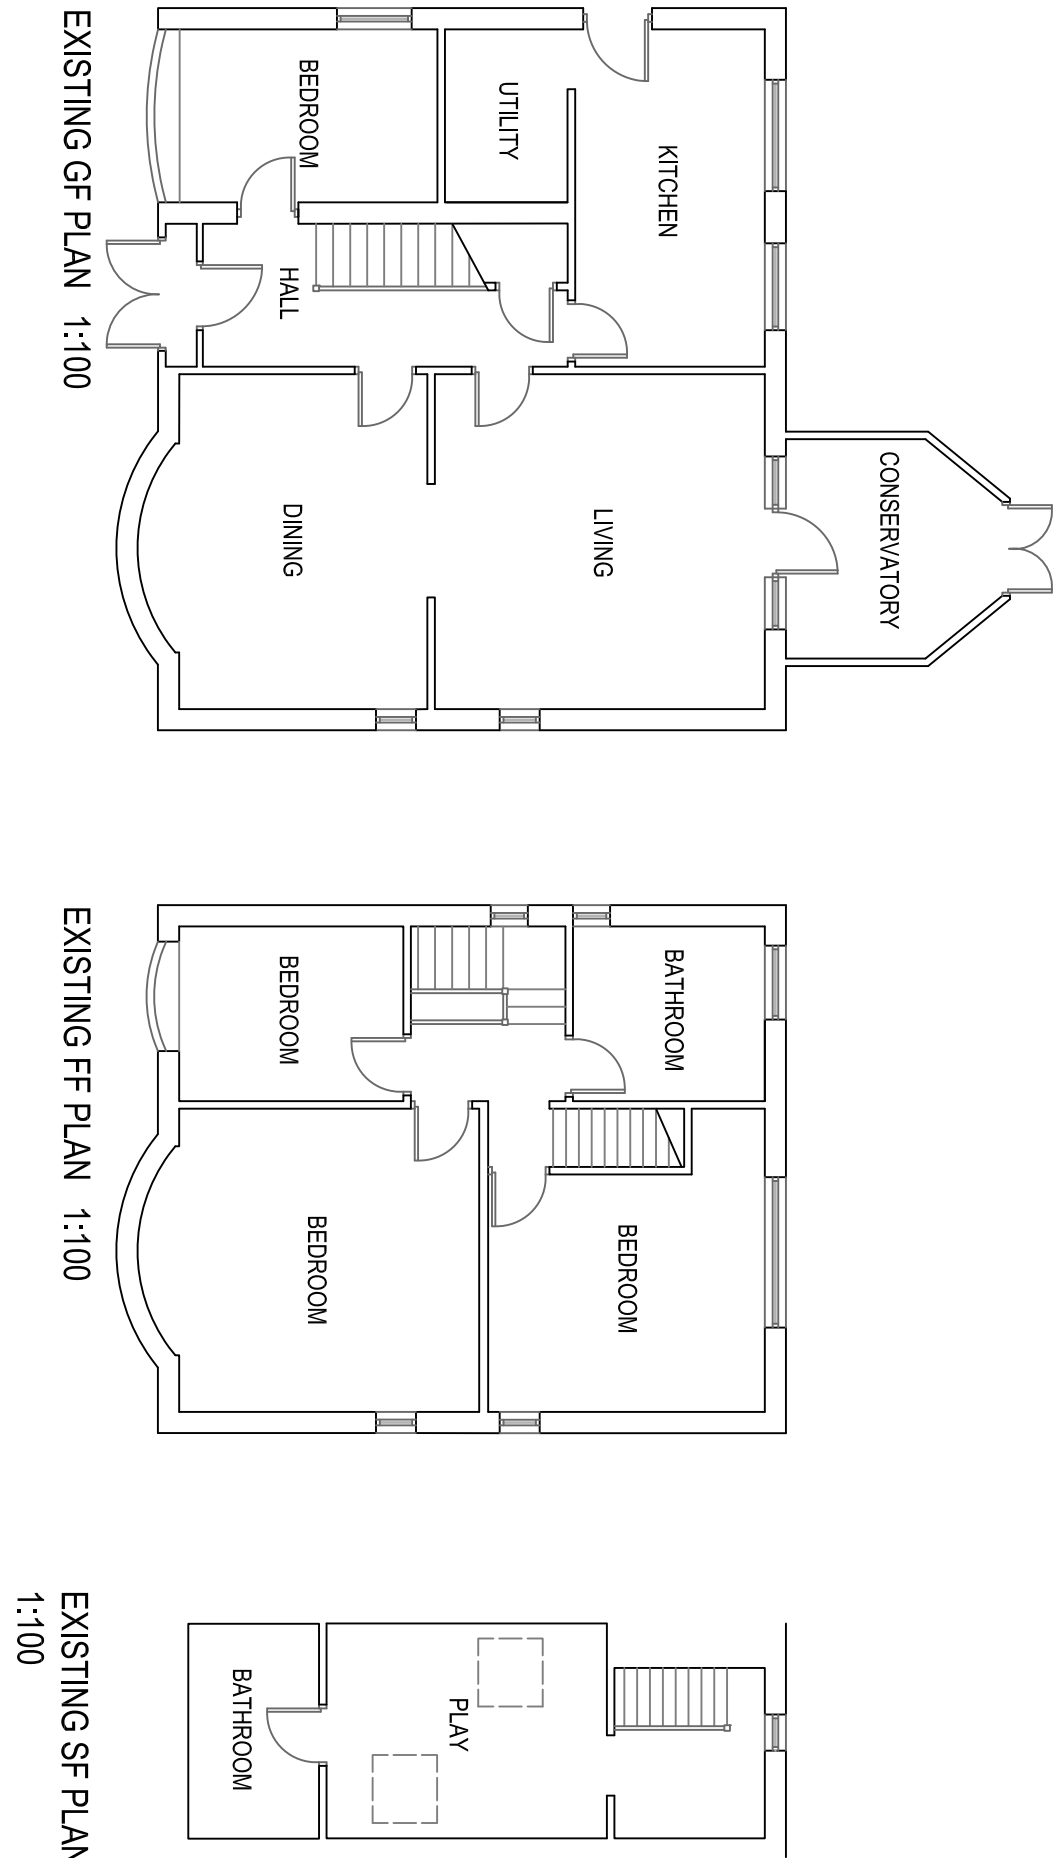


23 Lancelot Road
Wythenshawe, Manchester
M22 5JN

Existing & Proposed Plans
and Elevations

Drawn: CDW
Scale: 1:100 & 1:200 @ A1
Date: September 2022

2555_WYT_01_Planling

CDWP
CD Wilkinson Plans

tel: 07967 522401 email: cdw@cdwilkinsonplans.co.uk
5 Highmeadow, Manchester, M26 1YN