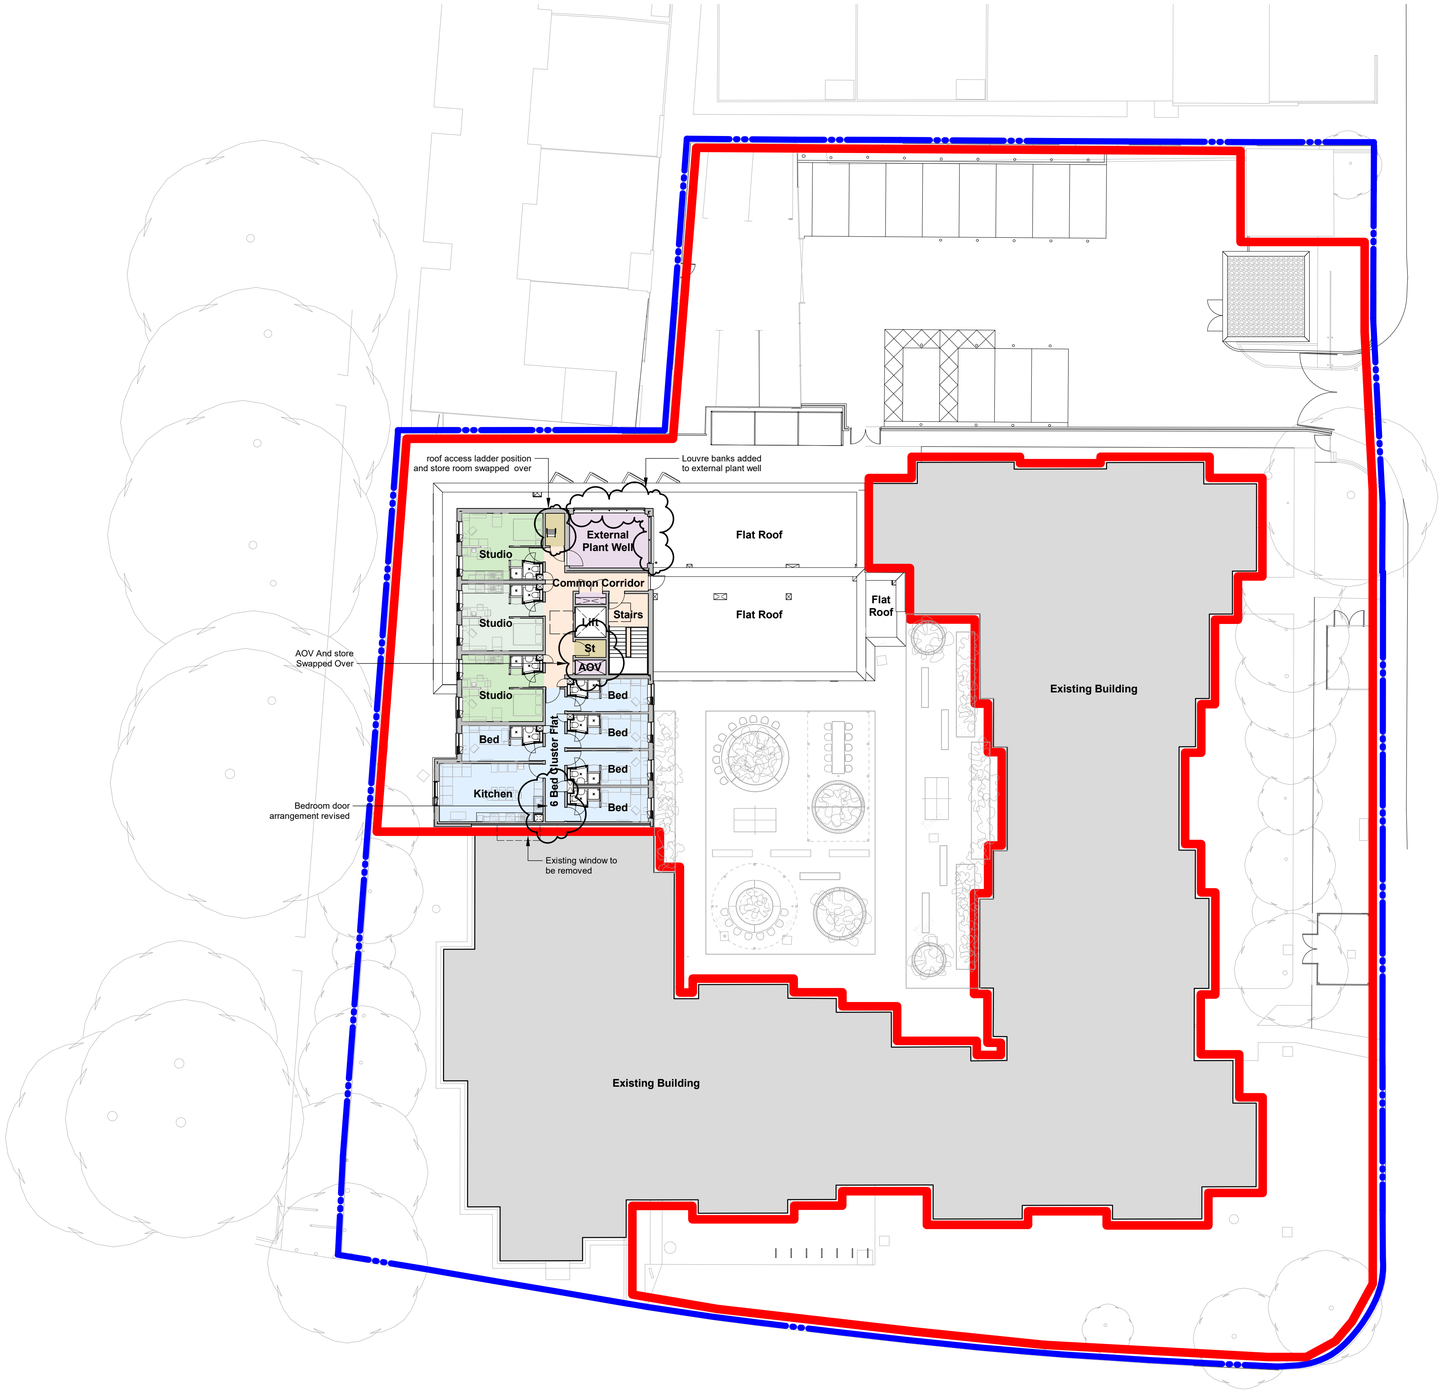

NOTES:

DO NOT SCALE FROM THIS DRAWING.
VERIFY ALL DIMENSIONS AND SETTING OUT ON SITE.
NOTIFY ANY DISCREPANCIES TO THE ARCHITECT.
FOR STRUCTURAL INFORMATION, REFER TO STRUCTURAL ENGINEER'S DRAWINGS.
FOR M&E INFORMATION, REFER TO M&E ENGINEER'S AND SUB-CONTRACTORS' DRAWINGS.
FOR HEALTH & SAFETY INFORMATION, REFER TO HEALTH & SAFETY RISK ASSESSMENTS.

0 m 5 10 15 20

1:200

Accommodation Schedule

Level	4-Bed	5-Bed	6-Bed	7-Bed	10-Bed	Studio	Total
00	-	5	6	-	-	1	12
01	4	-	12	-	-	4	20
02	4	-	12	-	-	4	20
03	4	-	12	-	-	4	20
04	4	5	-	-	-	3	12
05	-	5	-	-	-	3	8
Total	16	15	42	-	-	19	92
%	17	16	46	-	-	21	

REVISION: P05 BY: DJV CHECKED: - DATE: 03/12/2021
Courtyard landscape design revised other changes noted on plan. Drawing reissued for planning

REVISION: P04 BY: NH CHECKED: APS DATE: 19/11/2019
Electrical charging points added to the 3no. additional parking bays. 2no. cycle hoops added infront of existing entrance.

REVISION: P03 BY: NH CHECKED: JRP DATE: 24/10/2019
Car parking and cycle storage provisions revised following initial feedback from MCC. Red line amended. Re-issued for planning.

REVISION: P02 BY: MDH CHECKED: APS DATE: 13/06/2019
Planning Issue.

REVISION: P01 BY: MDH CHECKED: APS DATE: 21/05/2019
First issue.

SUITABILITY

S4a | FOR PLANNING

CLIENT

UNITE STUDENTS & Bowmer Kirkland

PROJECT

Kincardine Court
Manchester

TITLE

Proposed Level 05 GA Plan

Hadfield Cawkwell Davidson
Broomgrove Lodge, 13 Broomgrove Rd, Sheffield, S10 2LZ T 0114 266 8181 www.hcd.co.uk

HCD PROJECT NO.	SCALE	REV.
2017-044	1 : 200 @	P05

PROJECT NO.	ORIGINATOR	VOLUME	LEVEL	TYPE	ROLE + NUMBER
500991	HCD	A0	05	DR	A-04-005

C:\temp\17044-HCD-A0-ZZ-M3-A-20-001_Building_WS21_dan.vedder.rvt | © HCD