


VISUAL SCALE 1:100 @ A3

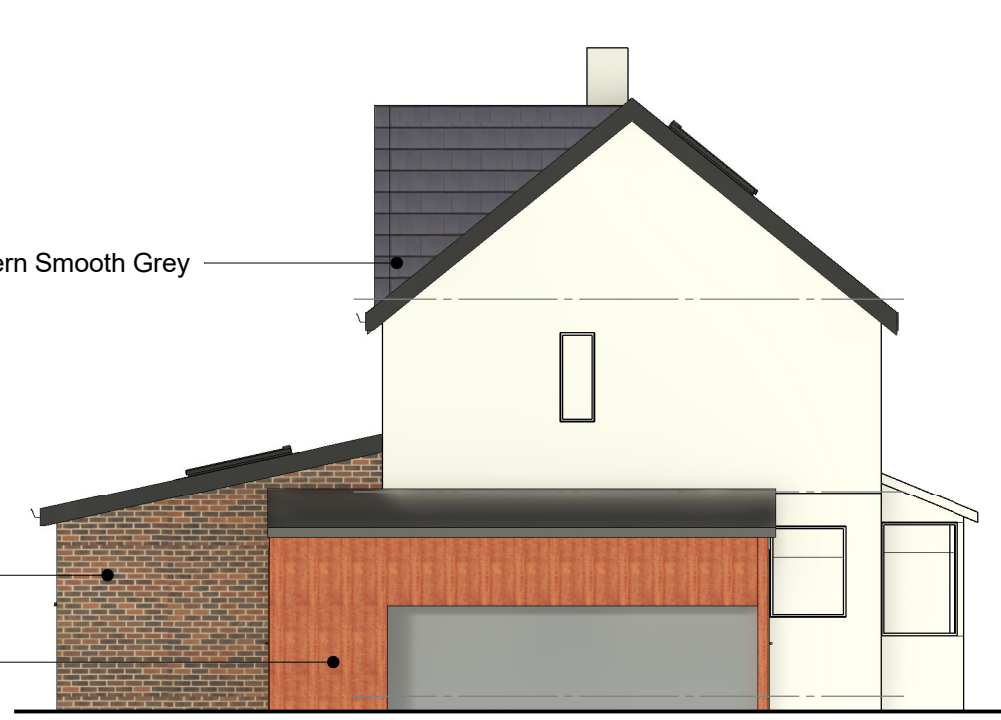

01-P-Elevation
1 : 100

- New skylights
- New roof tile - Marley Duo Modern Smooth Grey
- Wal to match existing
- Timber panelling




02-P-Elevation
1 : 100



03-P-Elevation
1 : 100

- Aluminium glazing units
- Timber panel
- Dormer wall finish to match roof finish - Marley Duo Modern Smooth Grey
- New Skylights
- Roof tile to match main roof
- Timber panel
- Aluminium bifolding door
- Brick to match existing

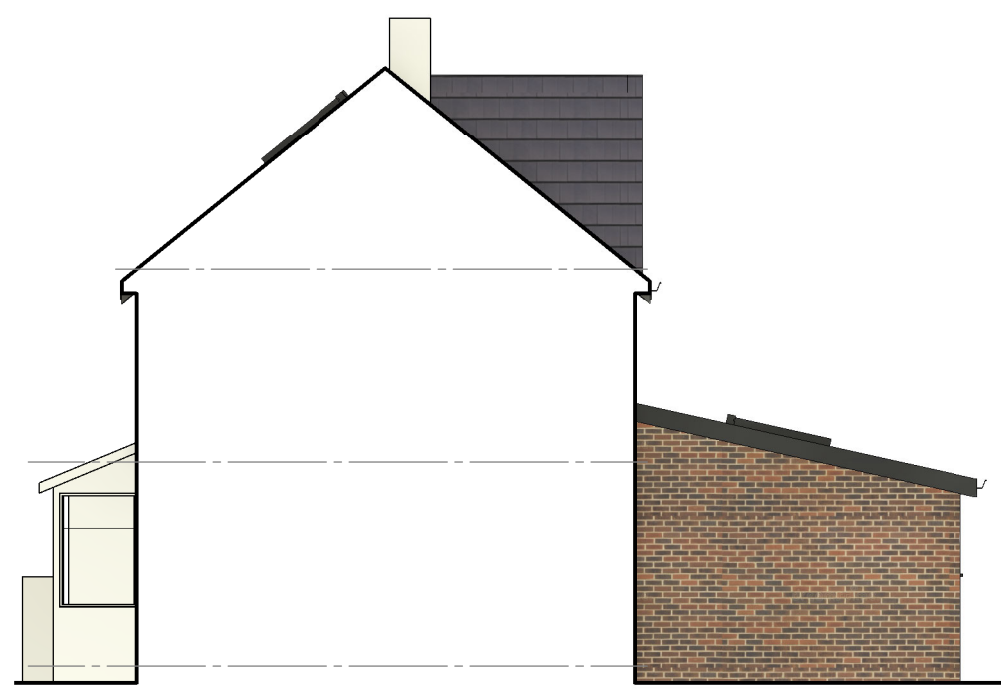

04-P-Elevation
1 : 100

COPYRIGHT © ALL RIGHTS RESERVED BY VIKAS ALYAS LTD. DO NOT SCALE FROM DRAWING. DRAWING INDICATES DESIGN INTENT ONLY. REPORT ANY DISCREPANCIES TO CLIENT / VA LTD. NOT TO BE USED FOR CONSTRUCTION UNLESS STATED SO. TO BE READ IN CONJUNCTION WITH OTHER DRAWINGS OR SPECIFICATION WHERE PROVIDED.

ARCHITEK

BUILDING DESIGN CONSULTANCY

0161 511 8479

vikas@architek.uk

916 Stockport Road, Levenshulme, Manchester, M19 3AB

No.	Description	Date
P1	Issue to Planning	27.06.2022
P2	Updates to dormer wall finish	31.08.2022

PROJECT		ADDRESS		CLIENT	
Loft Dormer Extension, Single storey rear and side extension		1168_198 Firbank Rd, Wythenshawe, Manchester M23 2ZS		Mr Enis Isoufai	
Manchester City Council	PURPOSE OF ISSUE PLANNING	SHEET Proposed Elevations	Date 03.06.2022	Project number 1168	Scale (@ A3) 1 : 100
			Drawn by VA	DRAWING NUMBER	
			Checked by VA	A105	REV P2