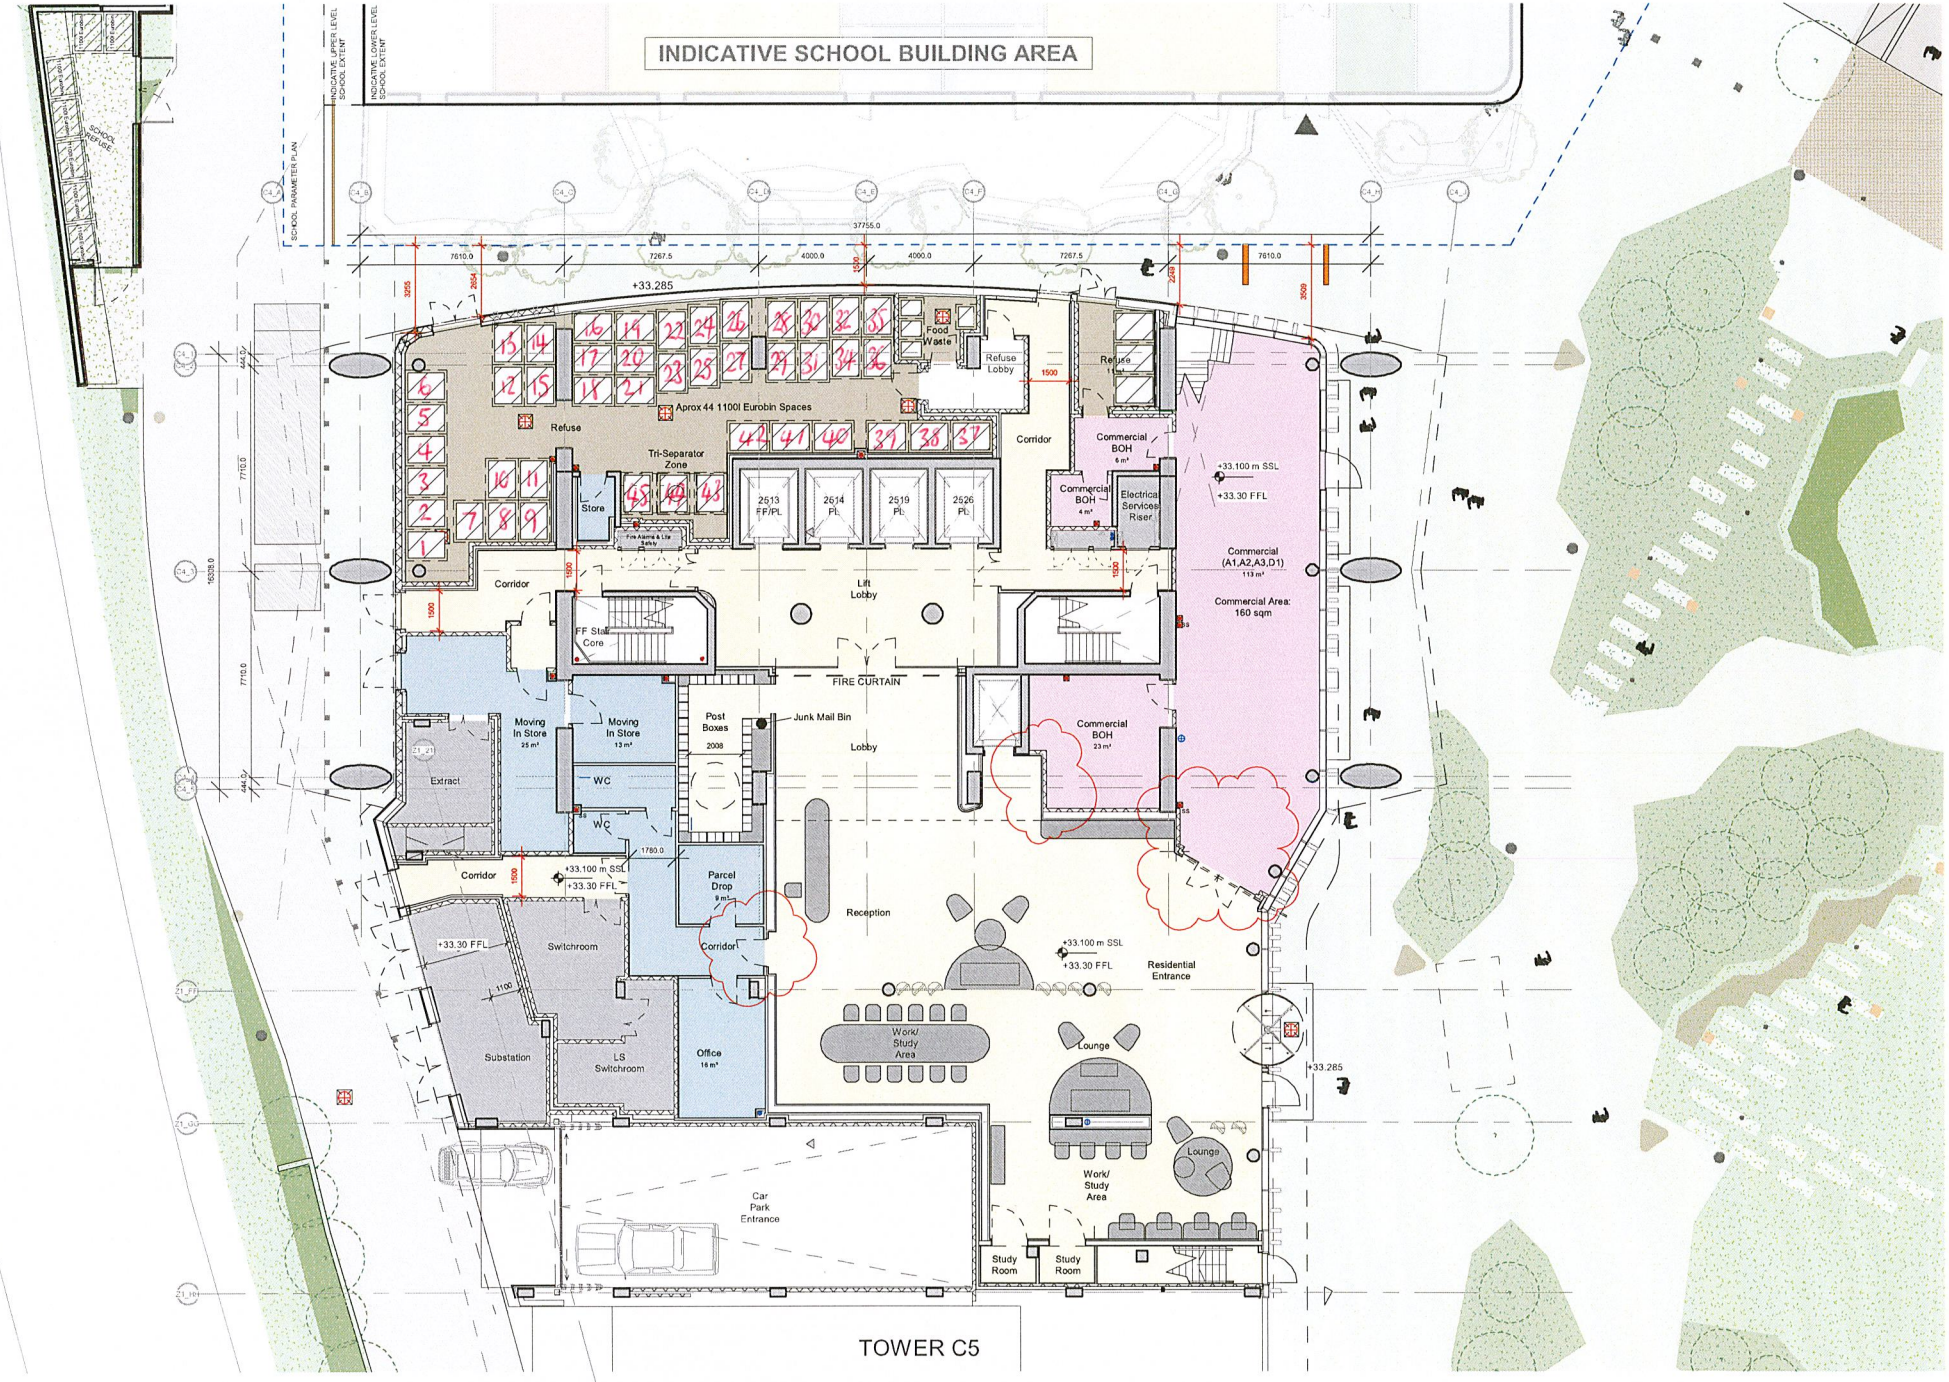


This drawing is copyright
Do not scale off dimensions.
All dimensions to be checked on site by contractor.
Contractor to report any dimensional discrepancies, errors or omissions prior to commencing on site.

NOTE:

NORTH

Rev	Date	Description
P02	01-06-2020	RBL comments incorporated and AOV dimensions increased
P03	04-09-2020	Structure revised inline with DP Squared model and stacks revised
P04	12-10-2020	SVP layout, substation and adjacent school area revised
P05	25-01-2021	Revised car park gate and substation layout
P06	25-02-2021	GF Facade Amends
P07	07-05-2021	Ground Level Layout Changes
P08	06-09-2021	Substation level and retail facade amendments
P09	10-01-2022	Issue for Interior Design Package
301	12-05-2022	Layout revised as discussed with BCO, general updates with internal wall types
302	07-10-2022	Internal door updates with position revised or store door and store omitted. Internal curtain wall set-out updates.

Project Title
Crown Street Phase 2
Crown Street
Manchester

Drawing Title
C4 General Arrangement
Ground Level

Job No
10292

Scale
1:200 @ A3

Status
Design Development

Project Zone Originator Volume / Level Type Location Series
10292-C4-SHP-G200-PL-00-0001

Revision
D02

simpsonhaugh

Manchester
+44 (0)161 835 2345

London
+44 (0)20 7549 4000

© Simpson Haugh and Partners 2020