



A (Qty 1)

Double sided aluminium pictorial,
Hung from new bracketwork
SCALE 1:10
* 5720mm Ground Clearance

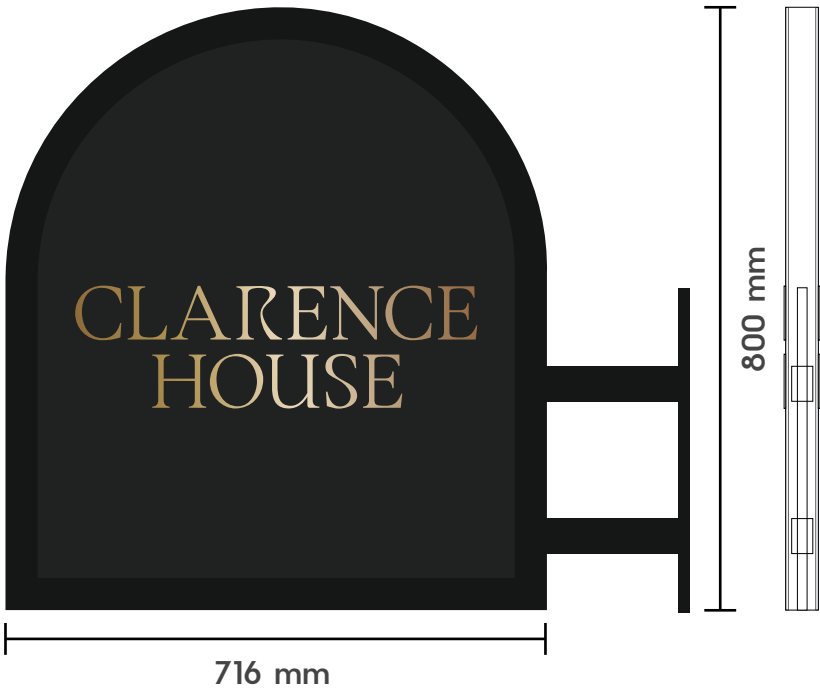


B (Qty 1)

Cast bronze plaque sign
SCALE 1:10
* 1720mm Ground Clearance

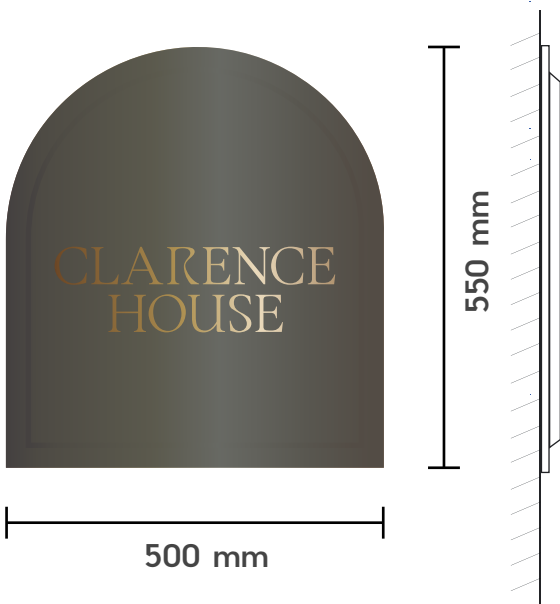

C (Qty 1)

Cast bronze plaque sign
SCALE 1:10
* 650mm Ground Clearance

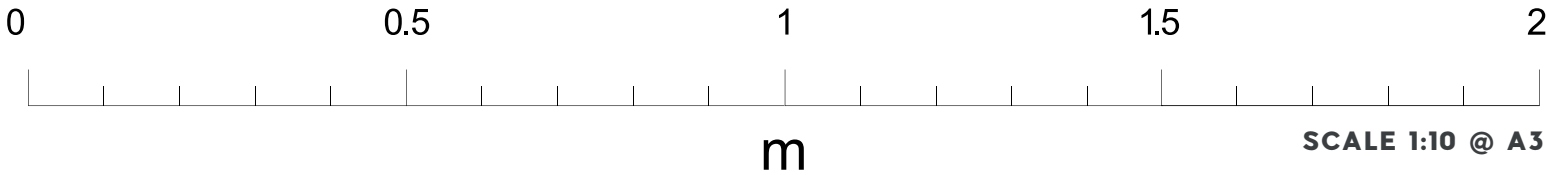

Site Name/Location
Clarence House - Manchester
Date Drawn/Designer
11 11 22/CS
Project Number
0000 REV A

**PLANNING
SIGNAGE**




THIS DOCUMENT IS THE PROPERTY OF
PROJECTS GROUP AND
MUST NOT BE COPIED OR REPRODUCED
WITH OUT EXPRESS CONSENT.

D (Qty 2)

New formed aluminium canopy to replace existing glass canopy
SCALE 1:20


* 3570mm Ground Clearance

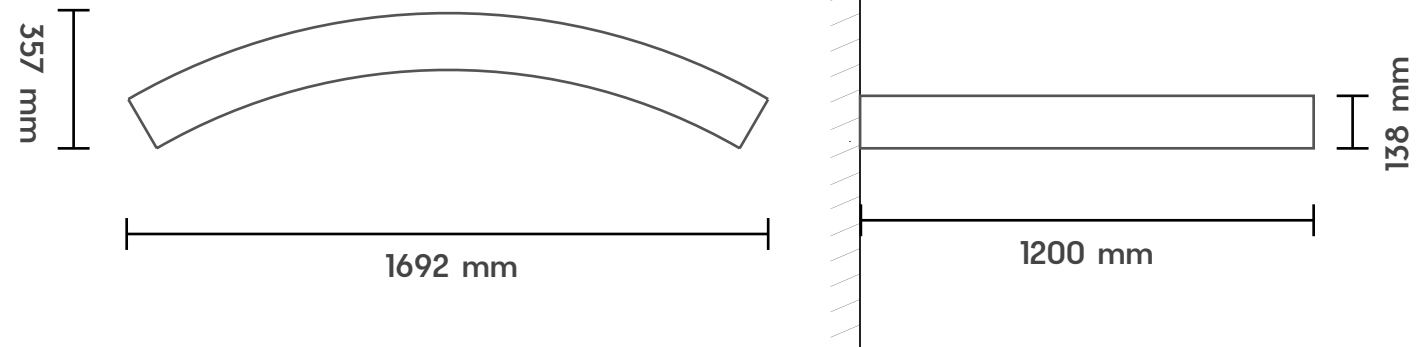

E (Qty 1)

Fabricated aluminium trough to house faux box hedging
fixed above the stone canopy
SCALE 1:20

* 5342mm Ground Clearance

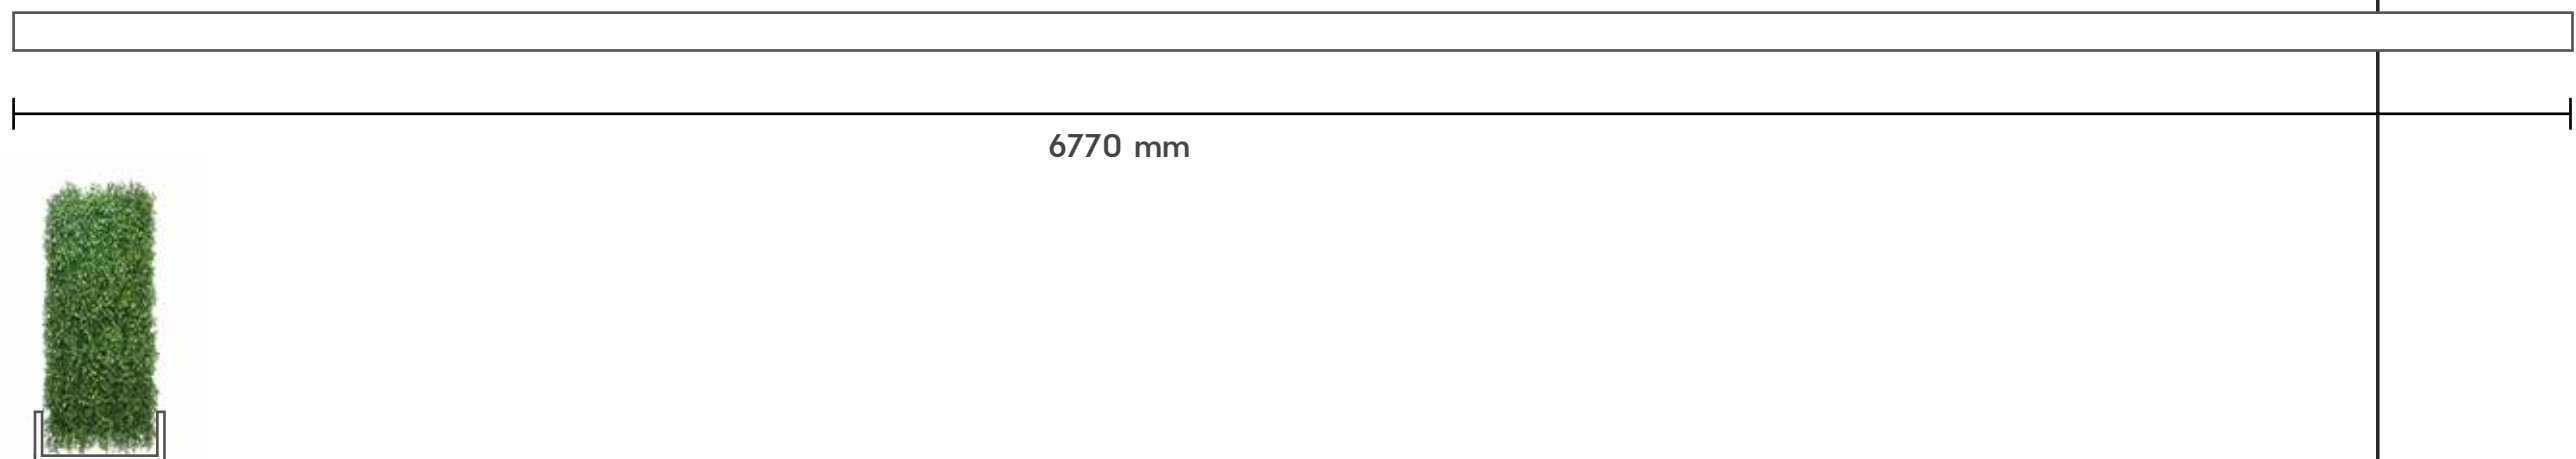


Site Name/Location
Clarence House - Manchester
Date Drawn/Designer
11 11 22/CS
Project Number
0000 REV A

**PLANNING
SIGNAGE**




THIS DOCUMENT IS THE PROPERTY OF
PROJECTS GROUP AND
MUST NOT BE COPIED OR REPRODUCED
WITH OUT EXPRESS CONSENT.

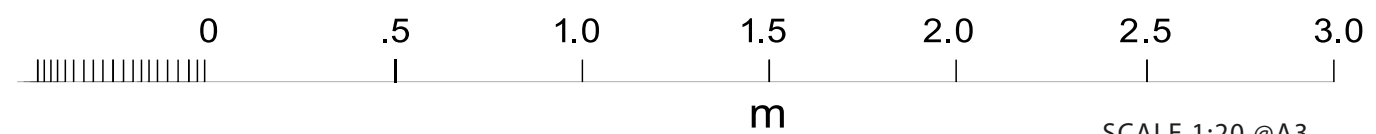

SCALE 1:20 @A3



SCALE 1:100 @A3

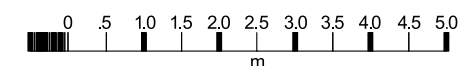

Site Name/Location
Clarence House - Manchester

Date Drawn/Designer
11 11 22/CS

Project Number
0000 REV A

PLANNING
PROPOSED
ELEVATIONS



projectsgroup

THIS DOCUMENT IS THE PROPERTY OF
PROJECTS GROUP AND
MUST NOT BE COPIED OR REPRODUCED
WITH OUT EXPRESS CONSENT.

 - LINE INDICATES PROPERTY BOUNDARY




SCALE 1:1250

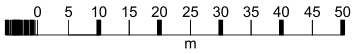

PLANNING
OS PLAN




THIS DOCUMENT IS THE PROPERTY OF
PROJECTS GROUP AND
MUST NOT BE COPIED OR REPRODUCED
WITH OUT EXPRESS CONSENT.

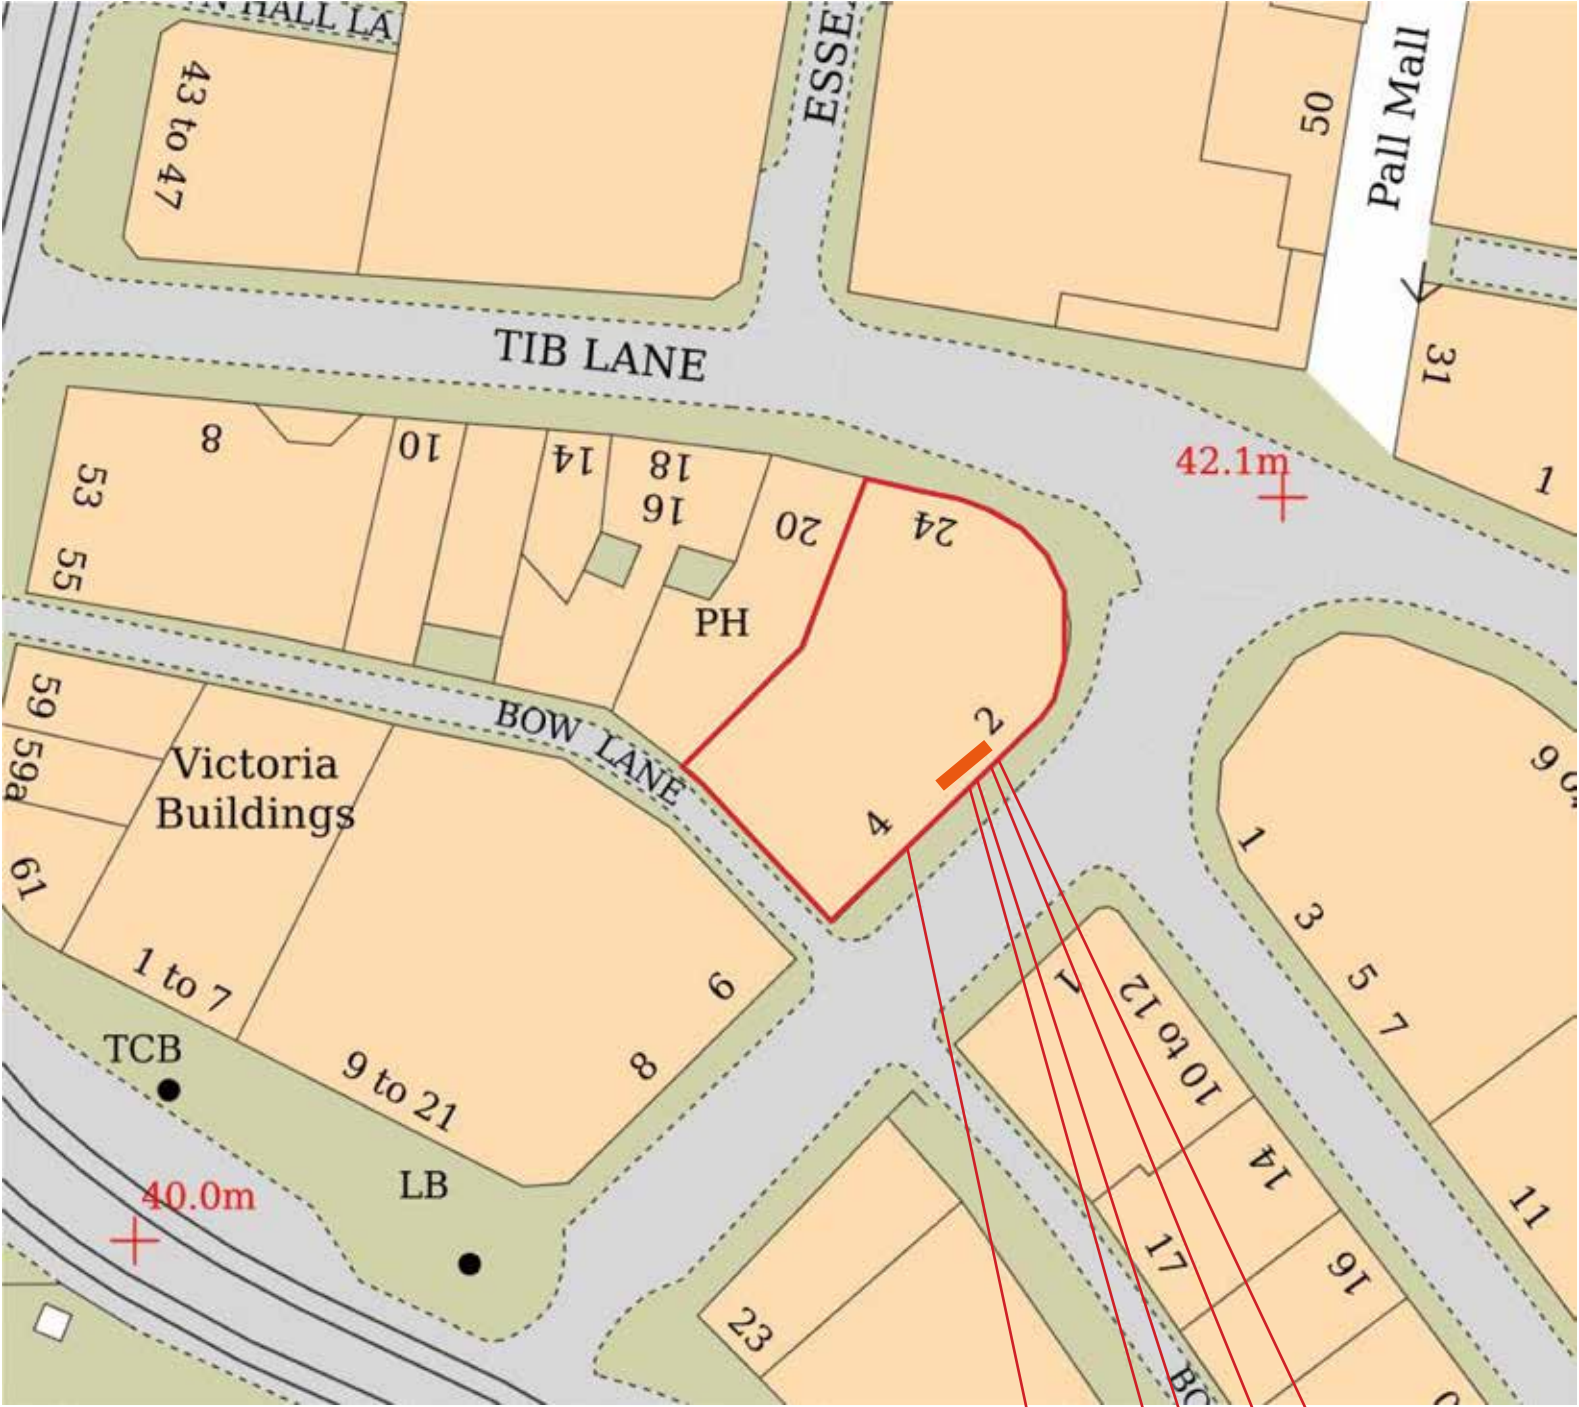

 - LINE INDICATES PROPERTY BOUNDARY

E = 

Scale 1:500

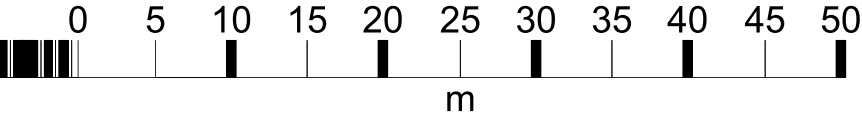

PLANNING
LOCATION
PLAN



THIS DOCUMENT IS THE PROPERTY OF
PROJECTS GROUP AND
MUST NOT BE COPIED OR REPRODUCED
WITH OUT EXPRESS CONSENT.