



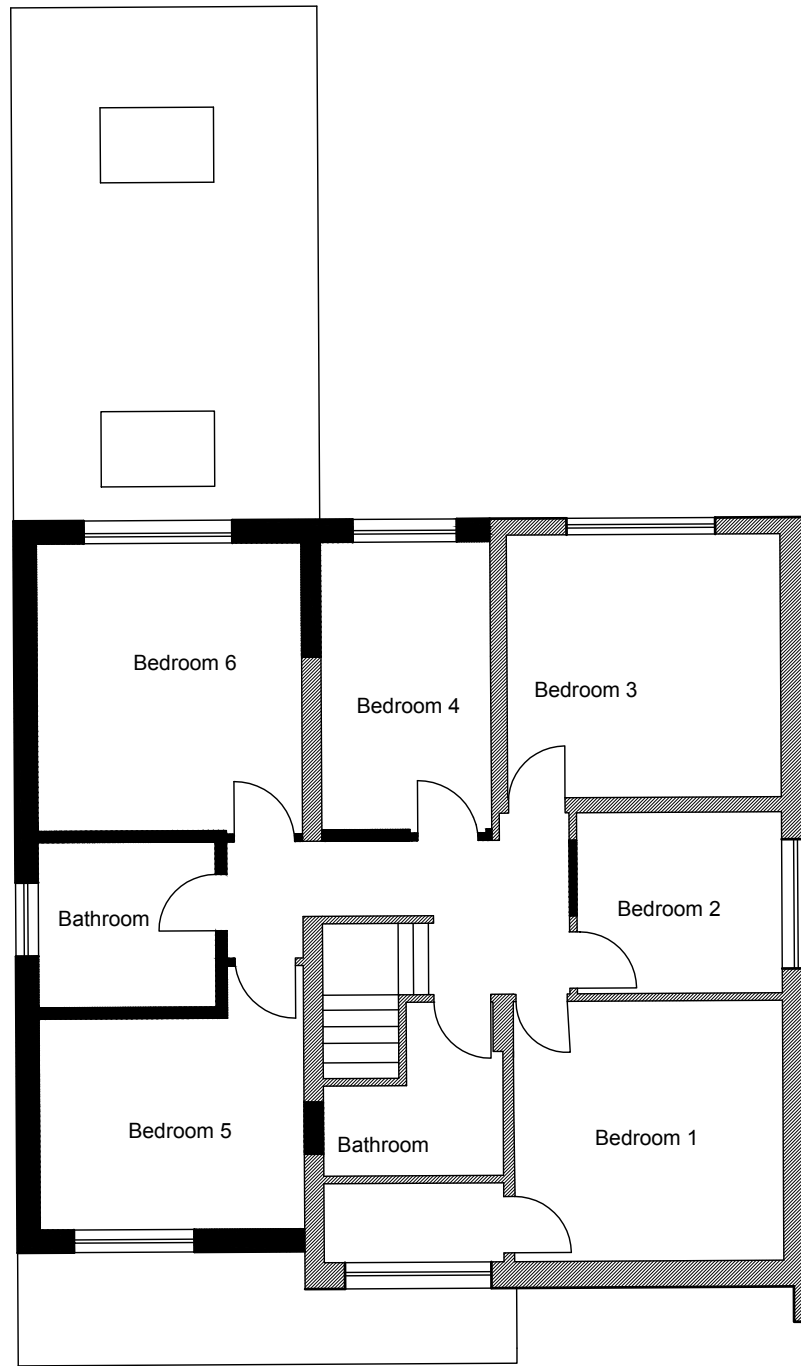

1 Plans As Proposed
1:100

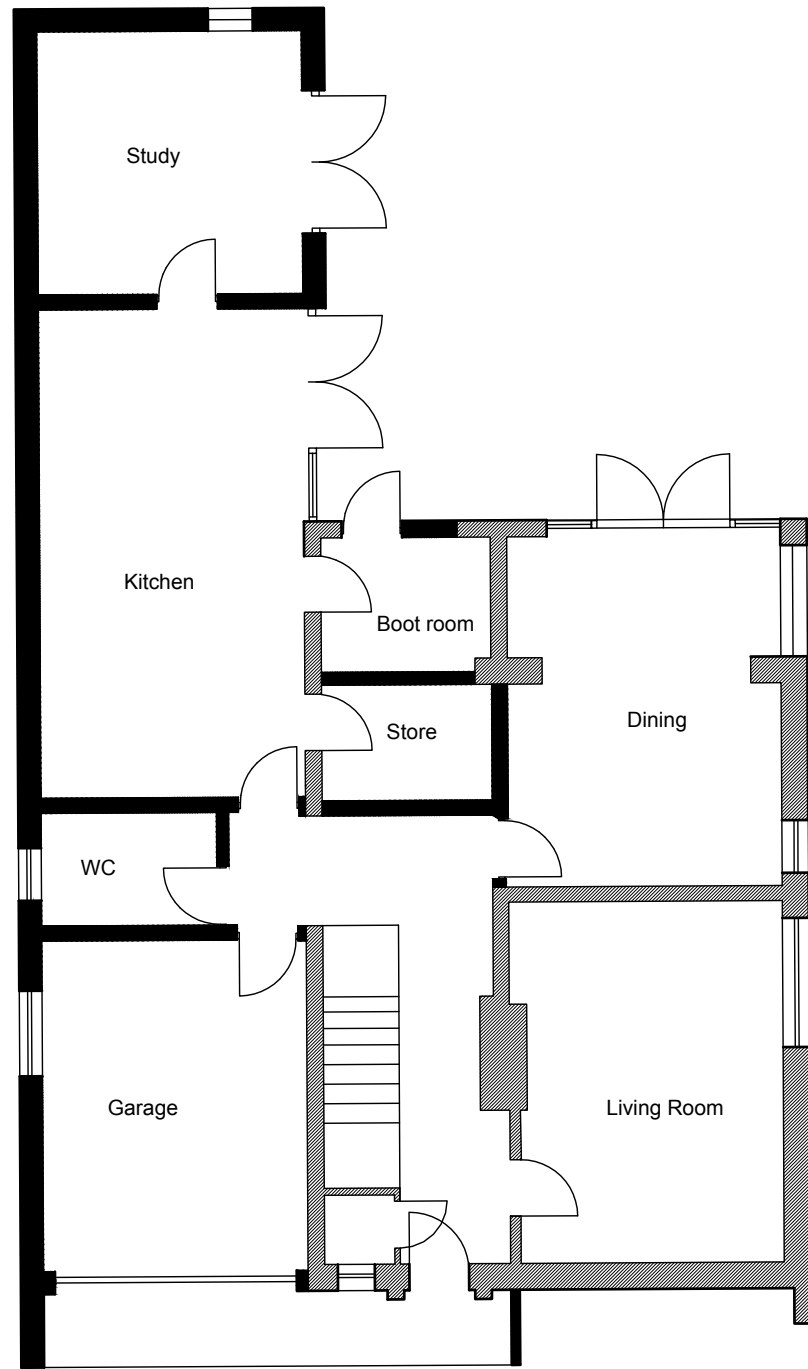

SCALE BAR 1:100 @ A3

Client: Naeem Khaliq & Alison Buxton		
Project: Proposed extension to 53 Pasturefield Road, Manchester, M22 5JX		
Title: Plans as Proposed		
Drawing No.	P04	Rev. A
Project No. 53pa.rd	Date June 2022	Checked: NK
Dm: A. Bashir	Scale: 1:100 @ A3	