


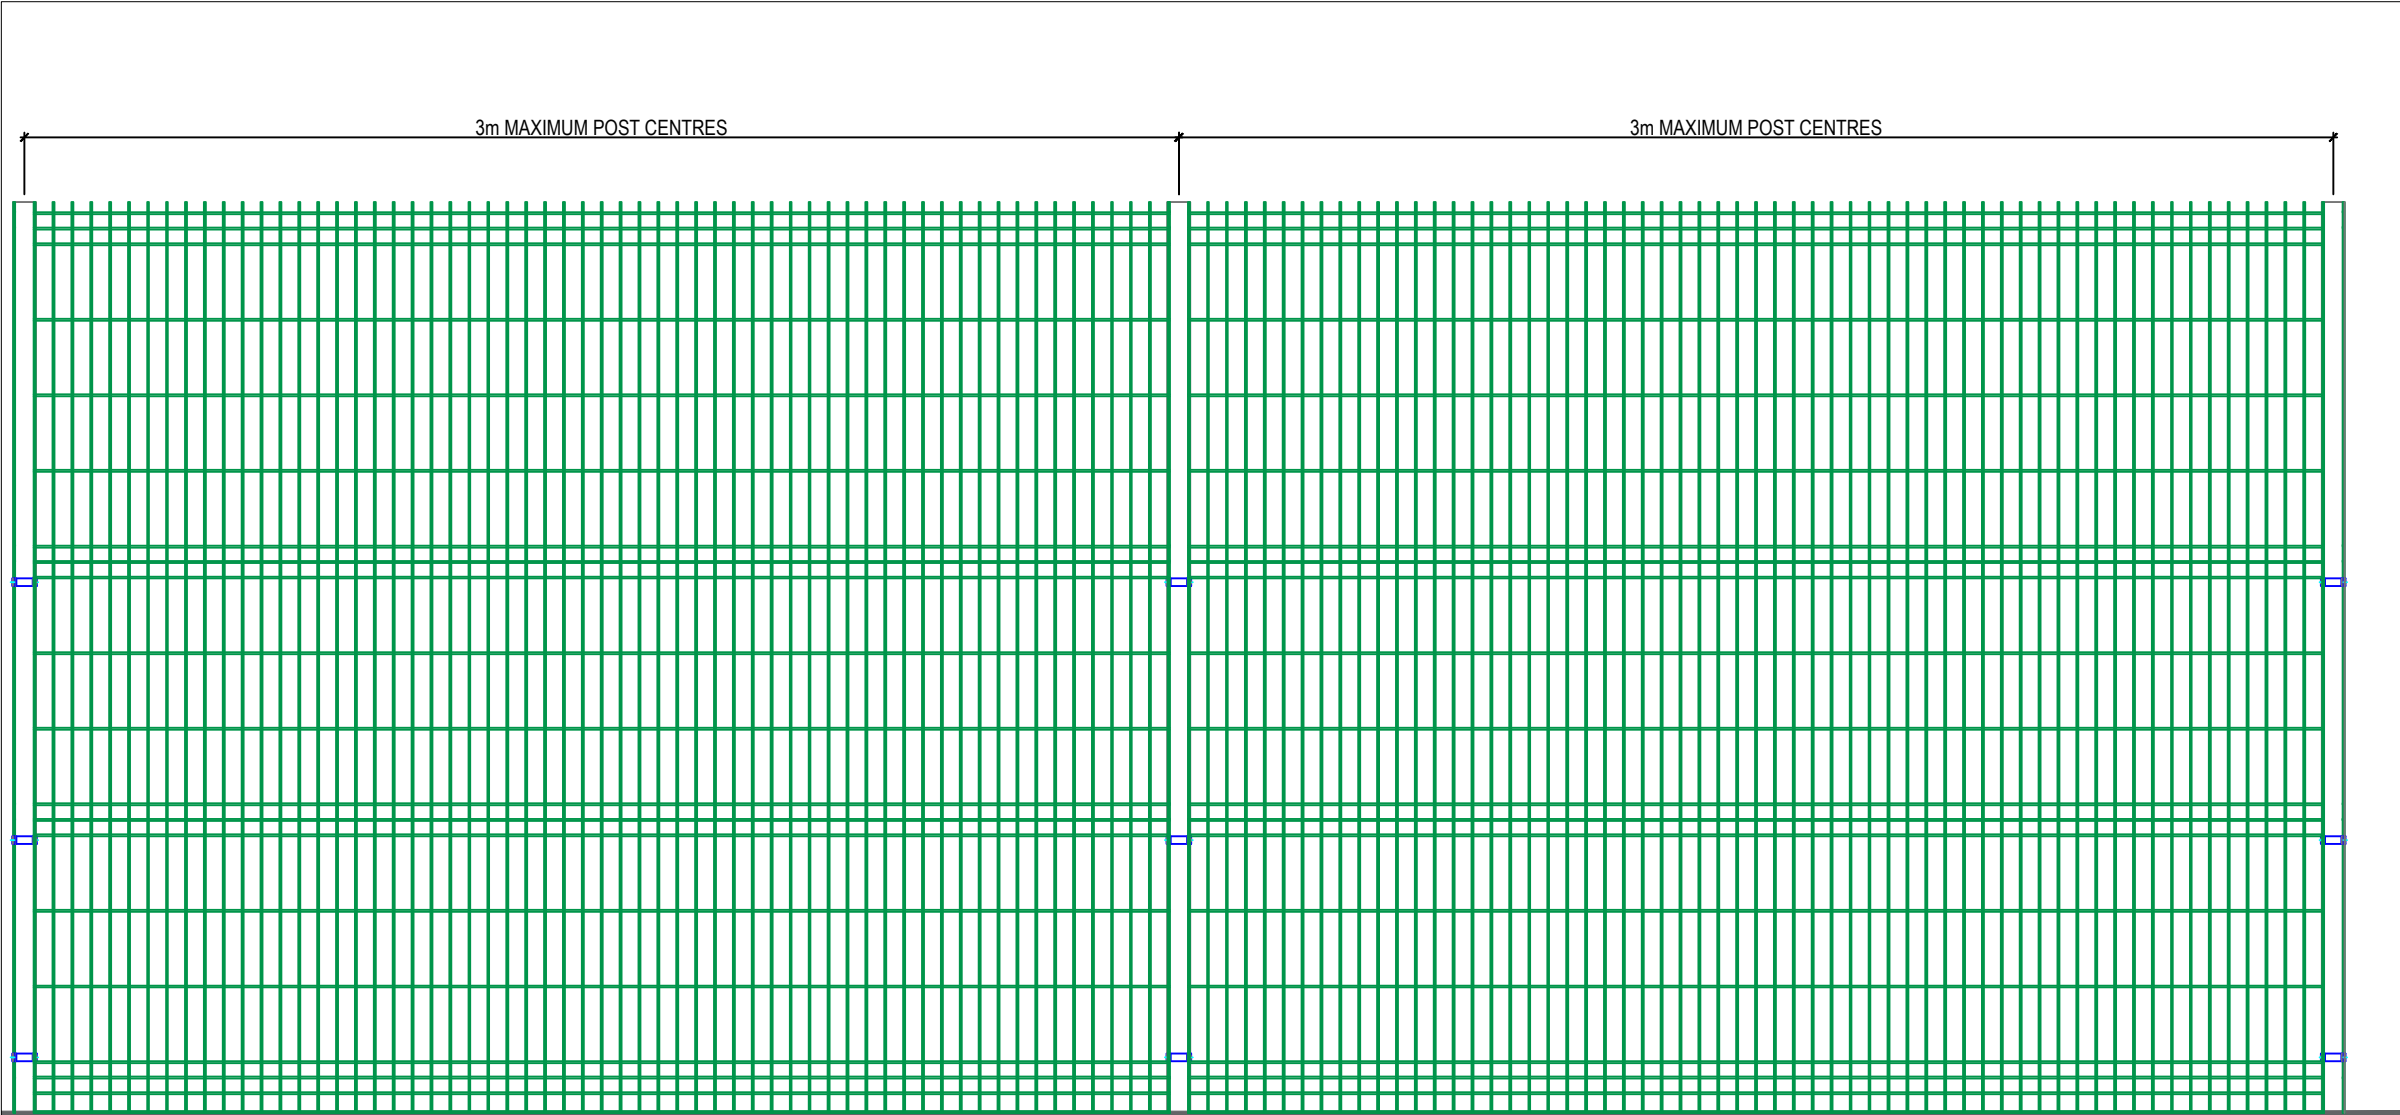


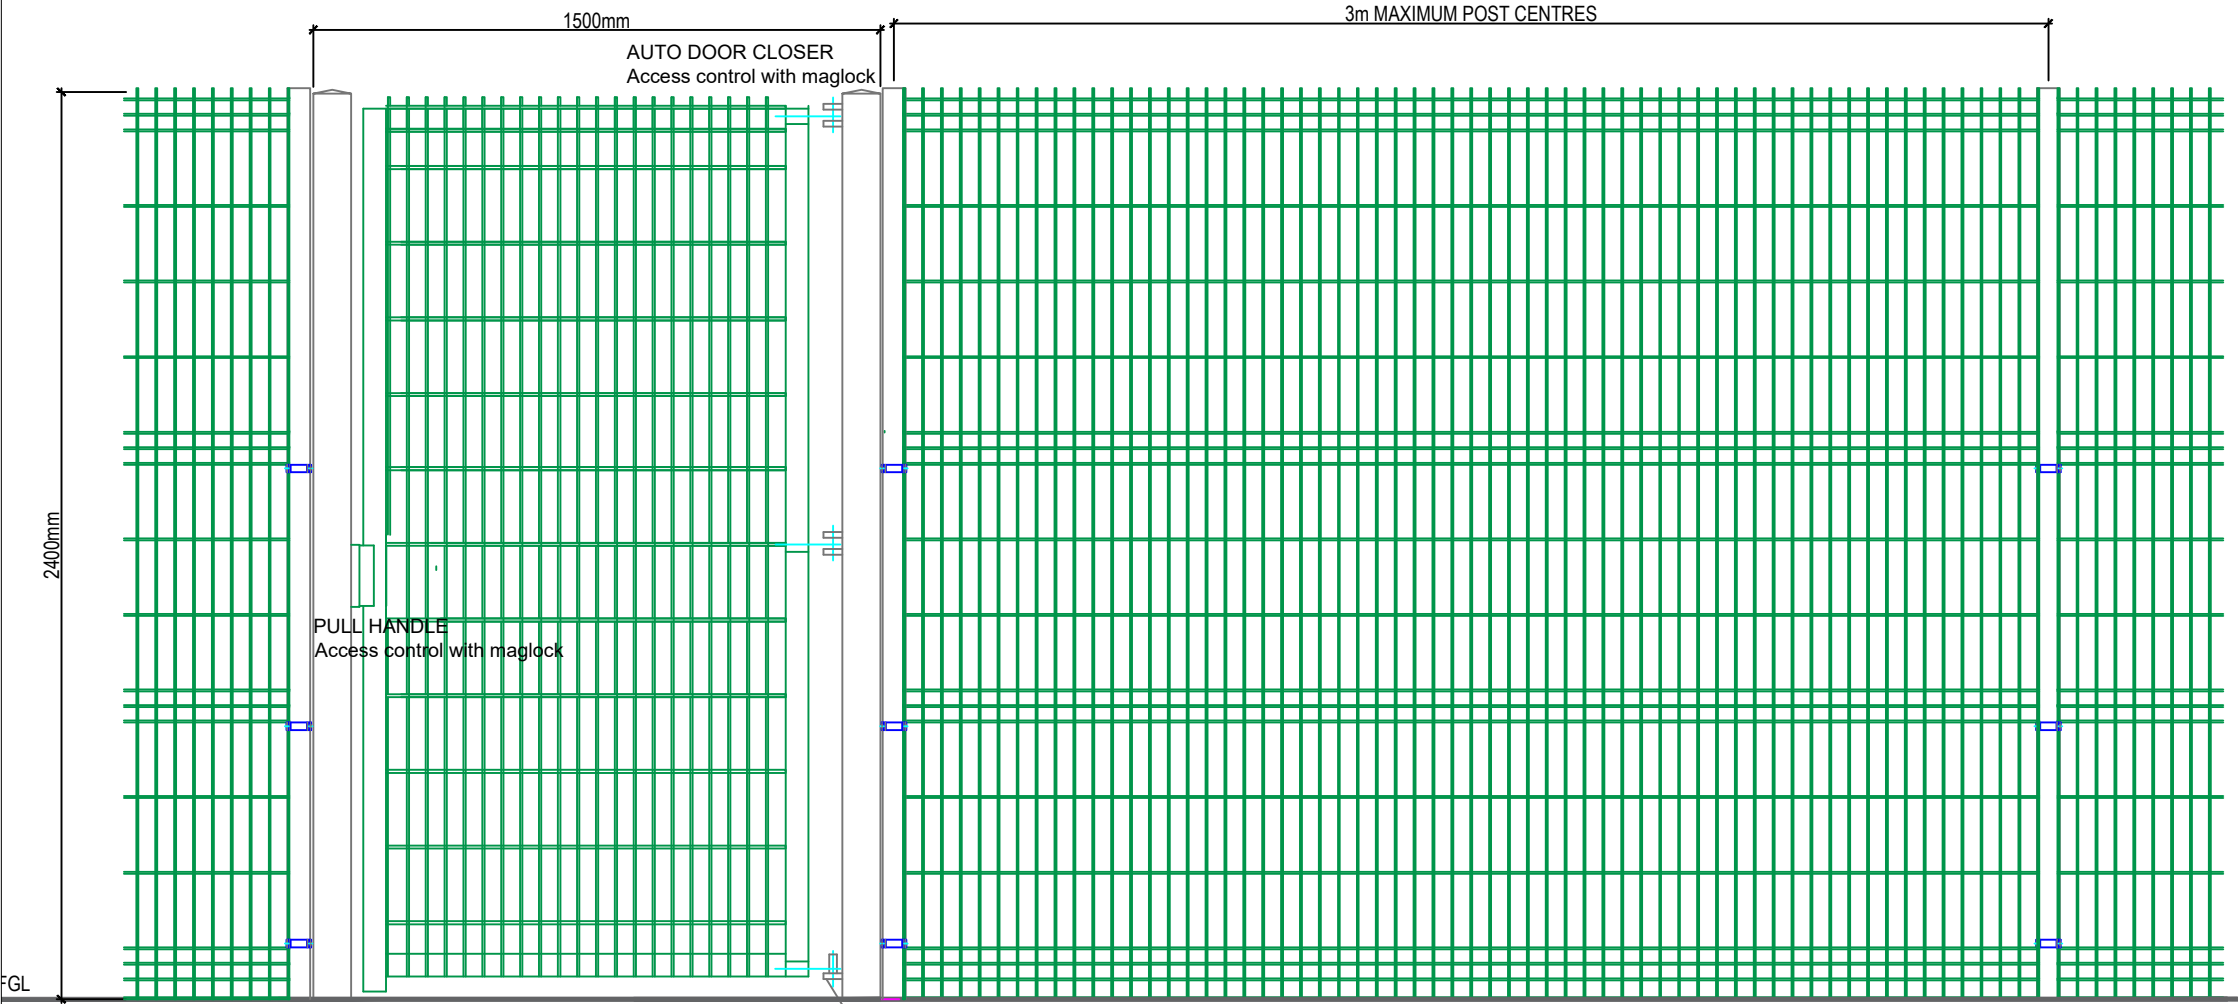

TYPICAL PERIMETER FENCING
2.4m high boundary weld mesh Euroguard Regular "or equivalent" Fencing - colour Green RAL 6005

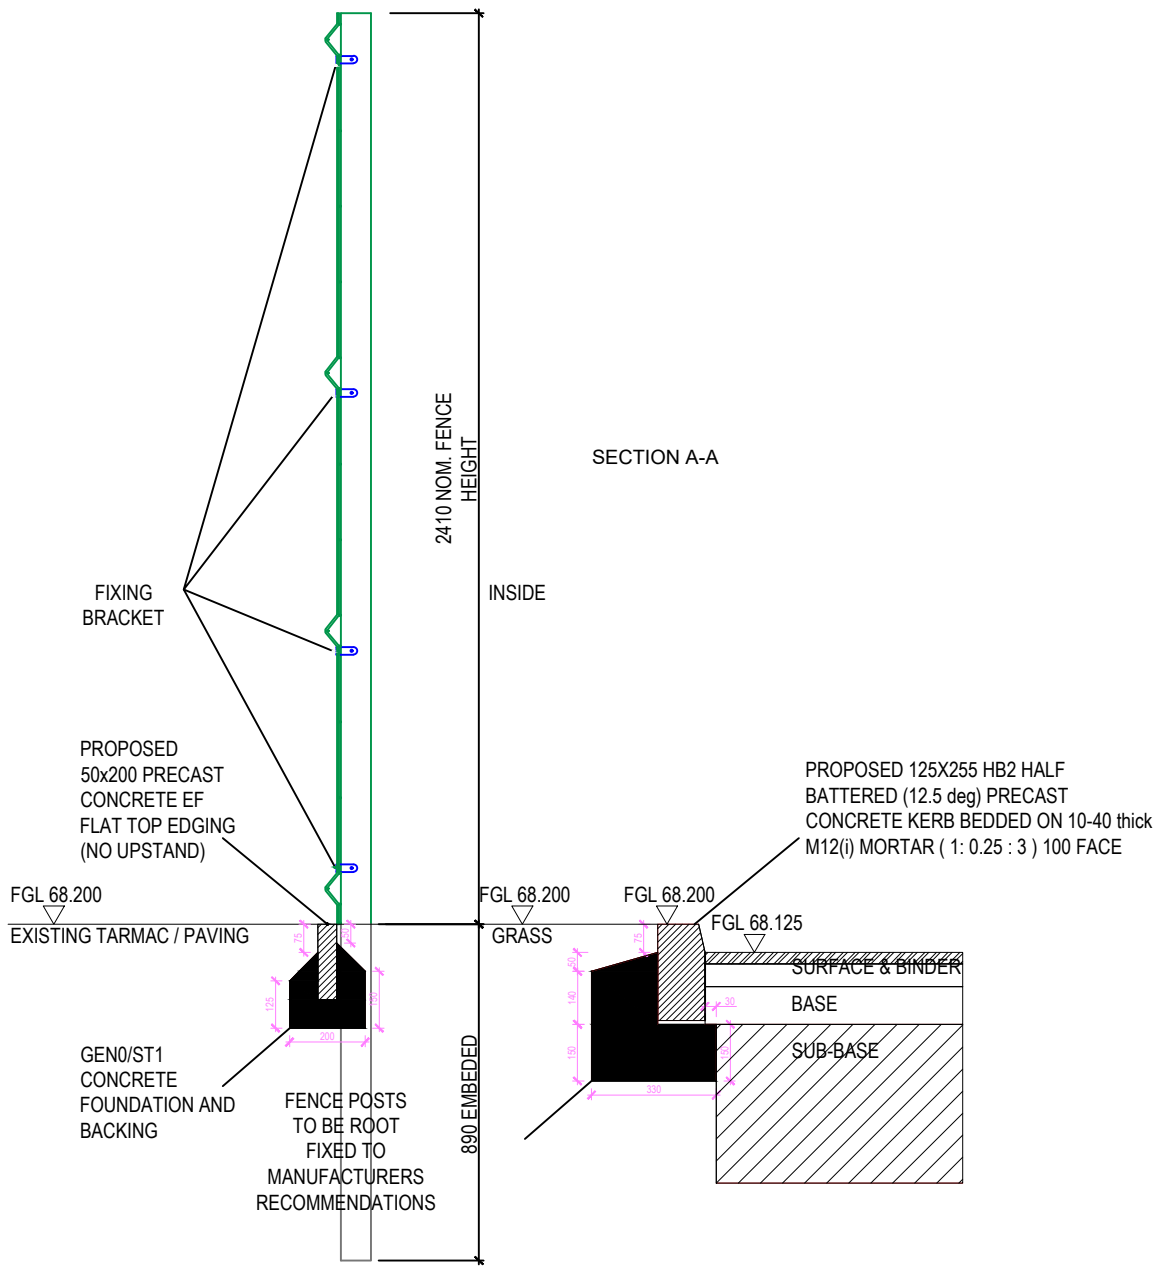

PEDESTRIAN GATE
2.4m high boundary weld mesh Euroguard Regular "or equivalent" single leaf swing gate - colour Green RAL 6005

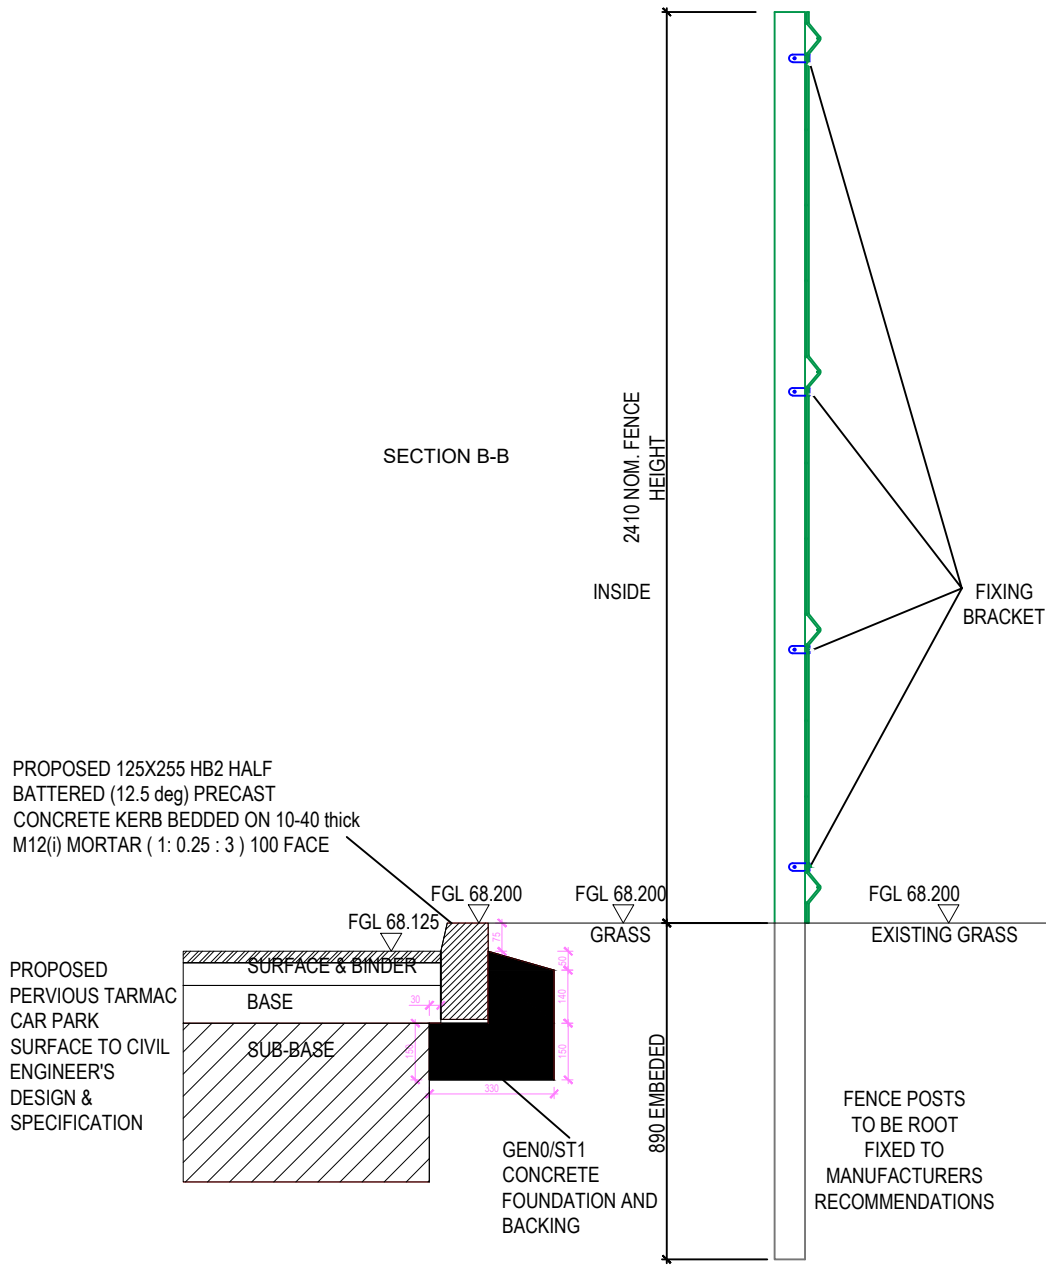

- Notes:
- This drawing is copyright.
 - Do not scale dimensions from this drawing.
 - All discrepancies on this drawing are to be reported to the architect.
 - Do not modify any element of this drawing.
 - Use drawing only for purpose(s) issued.

North Sign / Key Plan

The following external model files are included within this drawing:

P02	11.11.22	Section detail updated	KL	TK
P01	07.11.22	Issued for comment	KL	TK
Rev	Date	Revision Notes	Dn	Rv

Client / Contractor



IBI

Intelligence

Buildings

Infrastructure

www.ibigroup.com

Project
GORTON_HUB_STAFF_CAR_PARK

Drawing Title
PROPOSED_BOUNDARY_DETAILS

Job Number	Date	Scale@A2
50786	07/11/22	1:20
Status	Purpose	
FINAL	PLANNING_APPLICATION	

Drawing Number	Revision
GCH-IBI-XX-XX-DR-A-100-0007	P02