


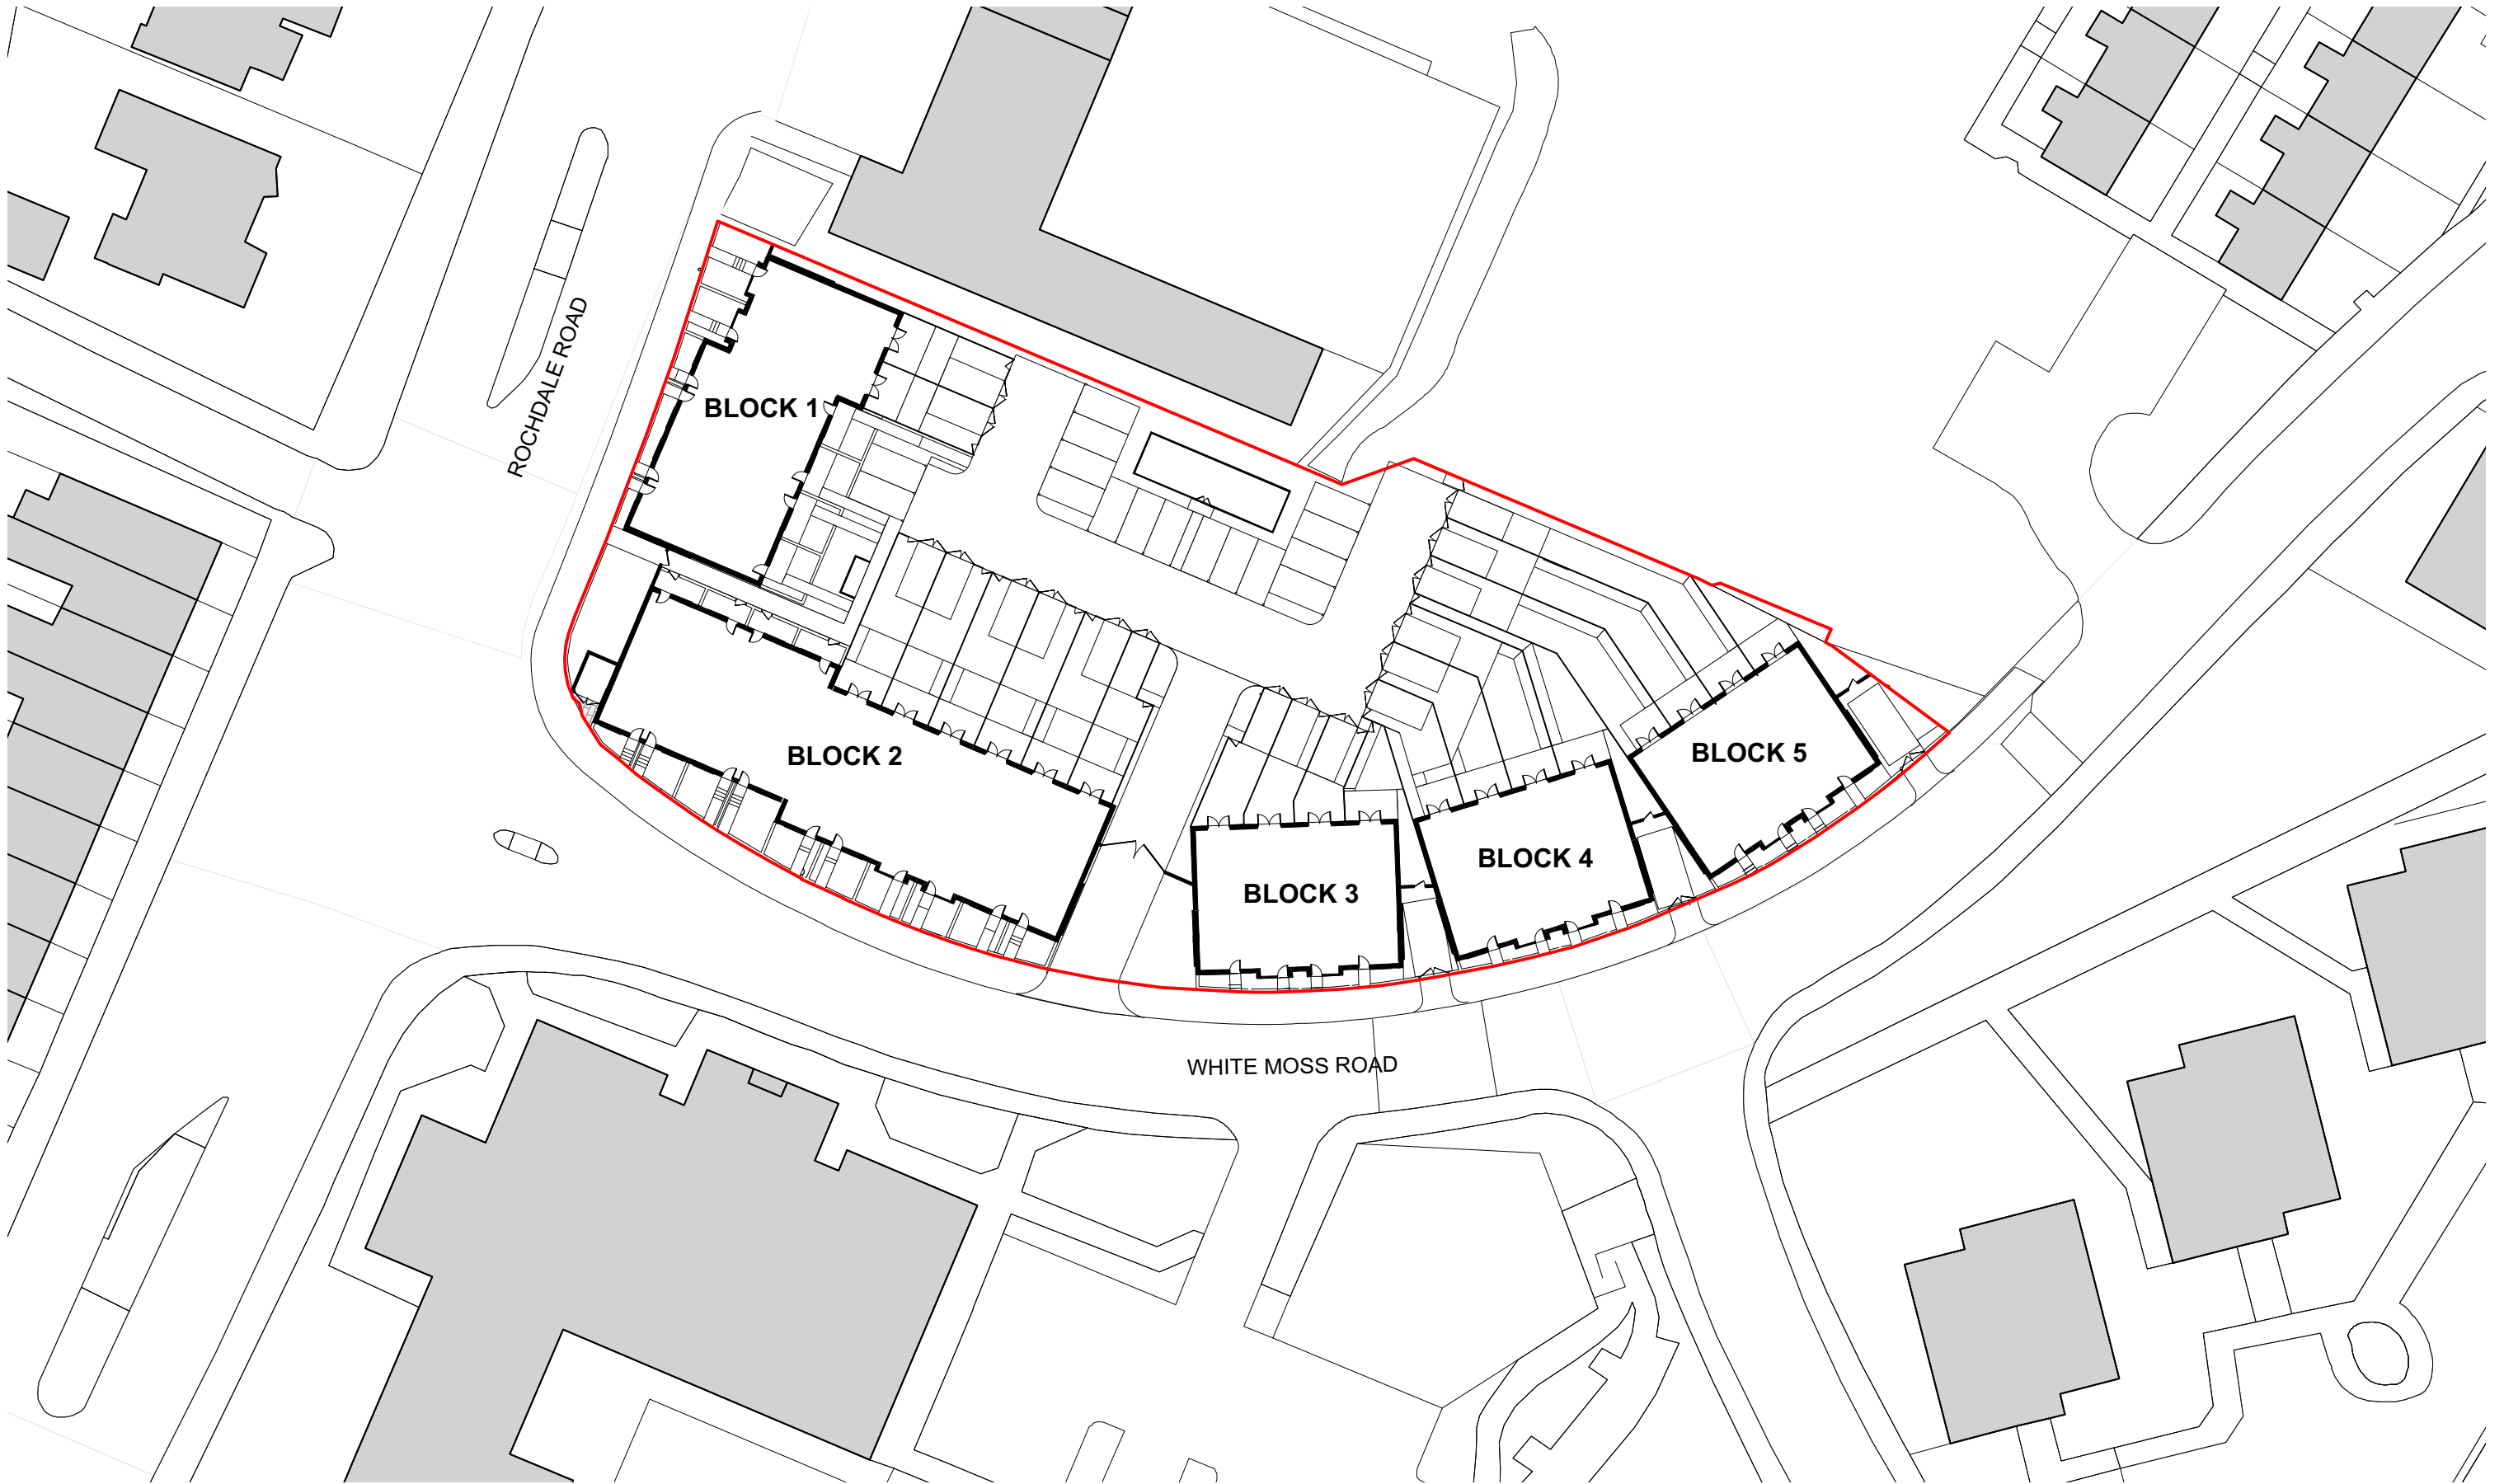

BLOCK PLAN
1:500 @ A3





B	01/09/22	AMENDED BIN STORES
A	25/04/22	ADDED GATES TO PARKING IN CURTILEGE
REVISION	DATE	DESCRIPTION

CLIENT: IRFAN DEMA	
PROJECT: FORMER VASA CLUB	
ADDRESS: 283 WHITE MOSS LANE, CHARLESTOWN	
DRAWING TITLE: BLOCK PLAN	
SCALE: 1:500 @ A3	DATE: DECEMBER 2021
DRAWING NO: A647_P_002B	

OLLIER SMURTHWAITE ARCHITECTS
40 King Street, Manchester, M2 6BA
T 0161 883 0838
F 0161 883 0839
E mail@olliersmurthwaite.com

© Copyright Ollier Smurthwaite Architects