
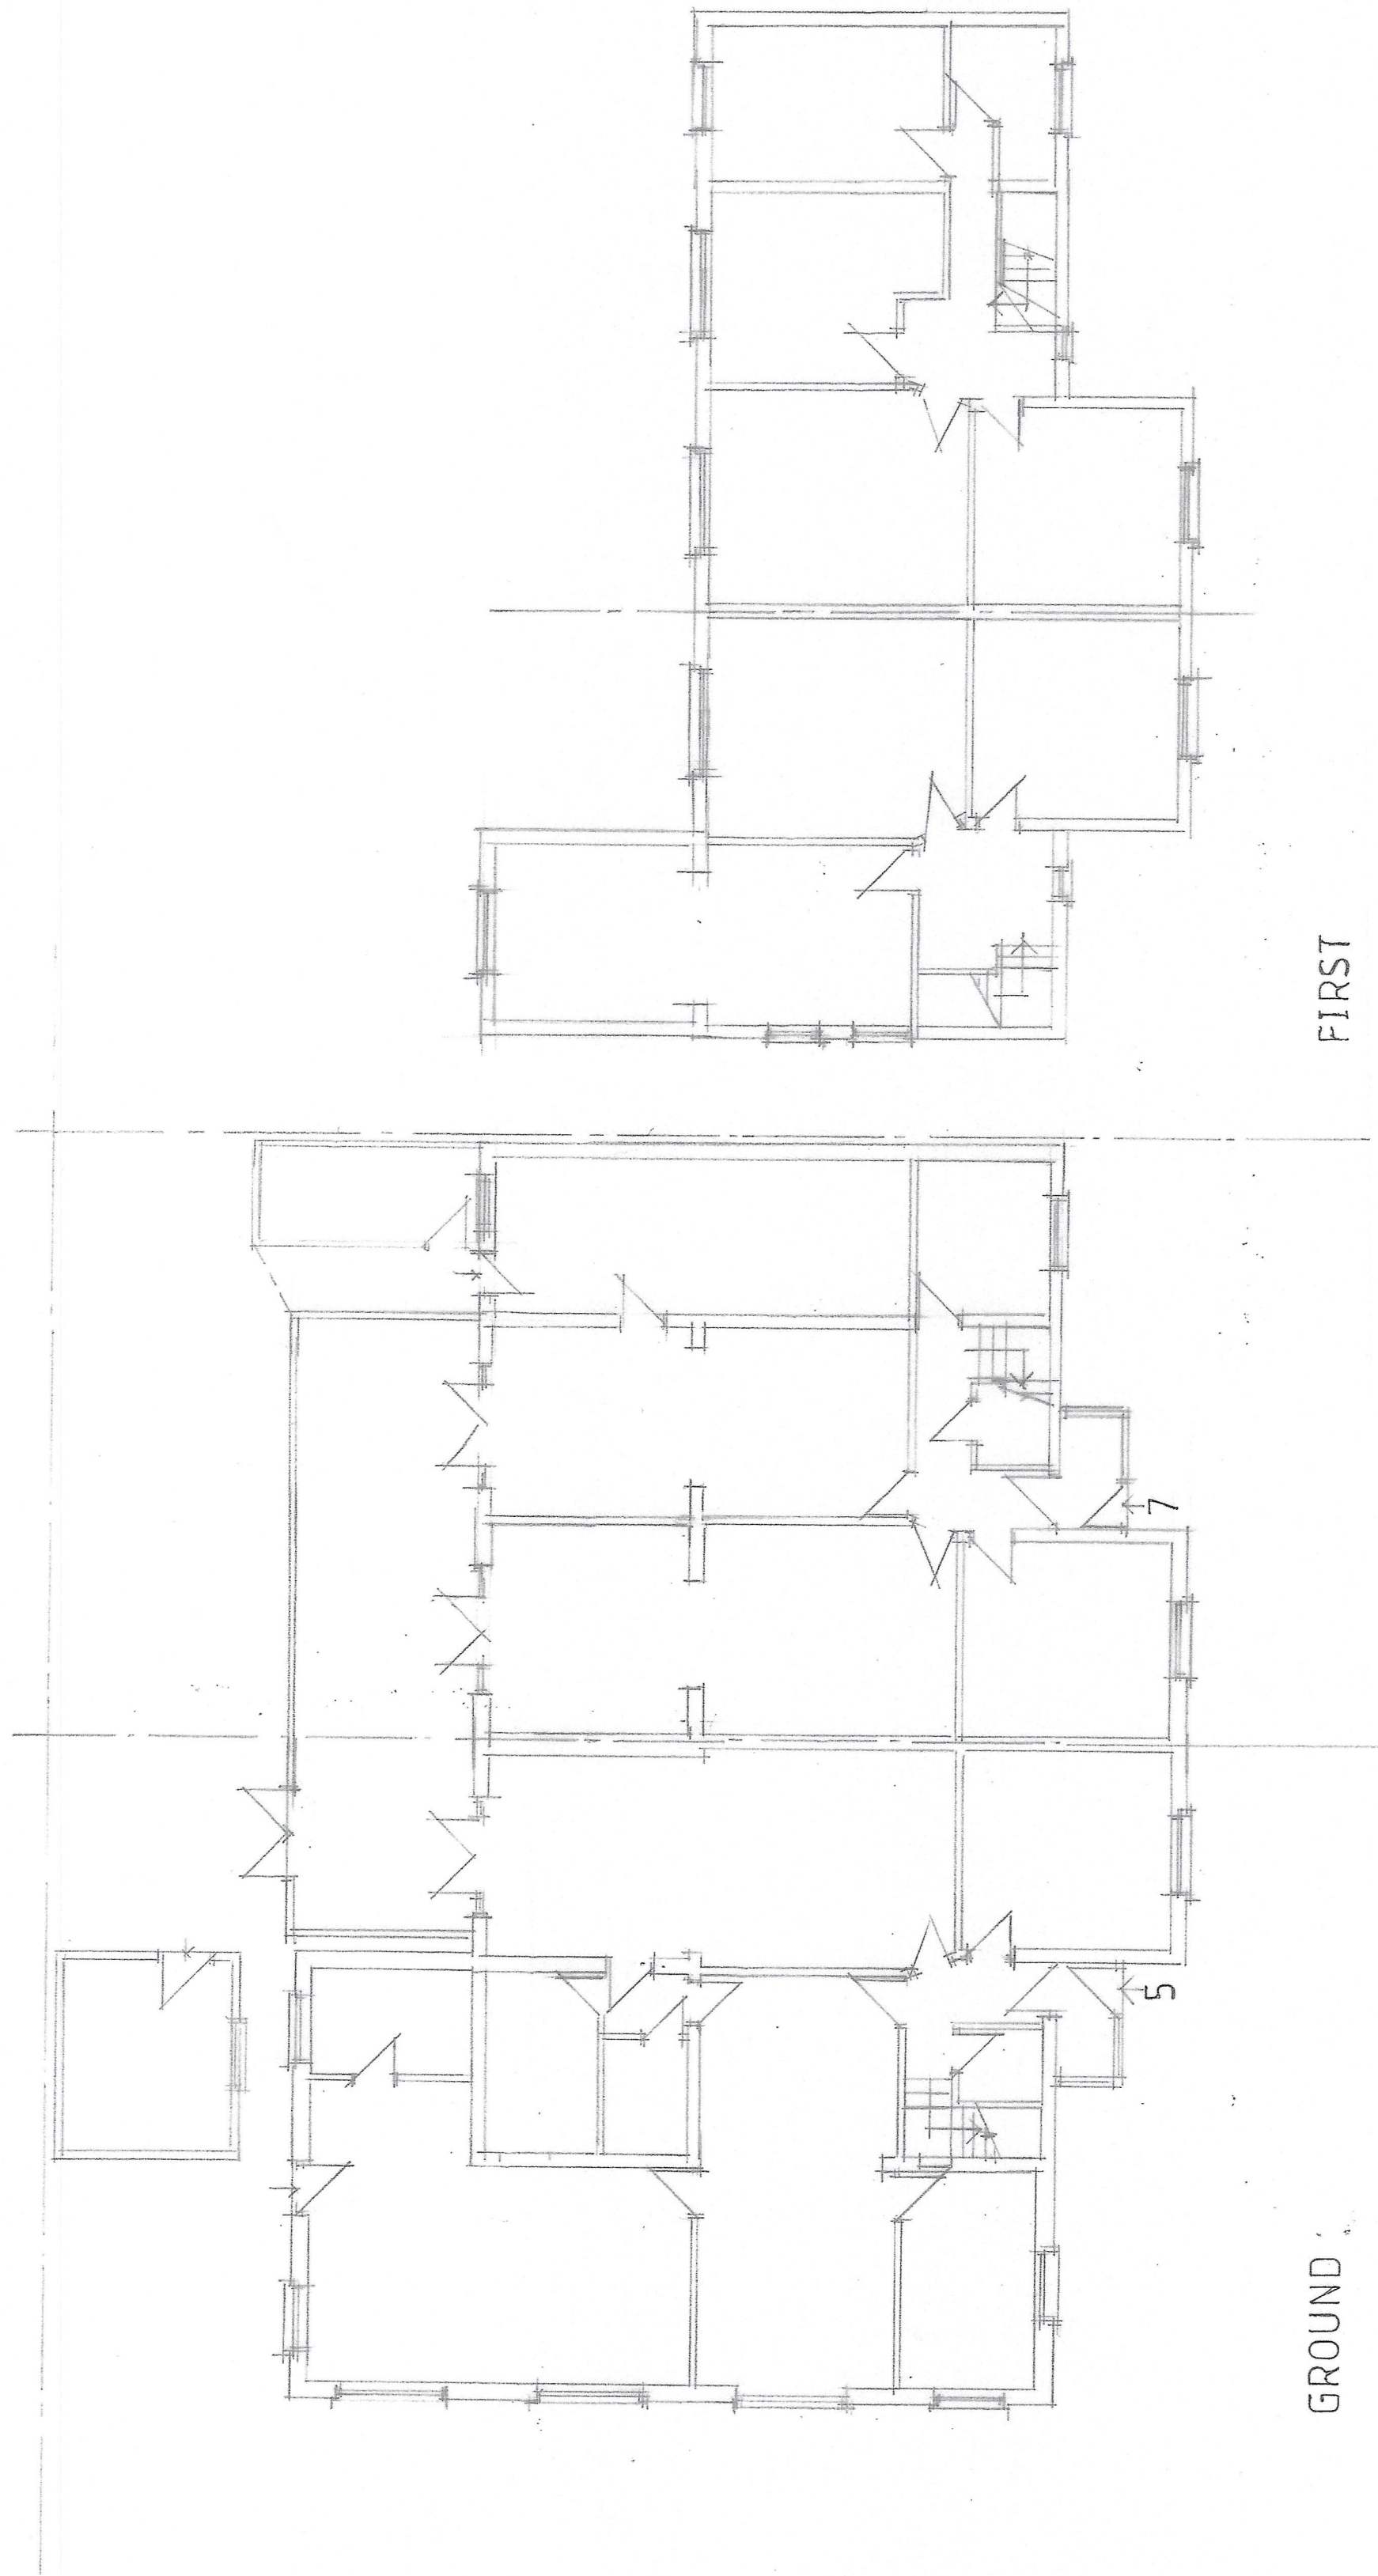


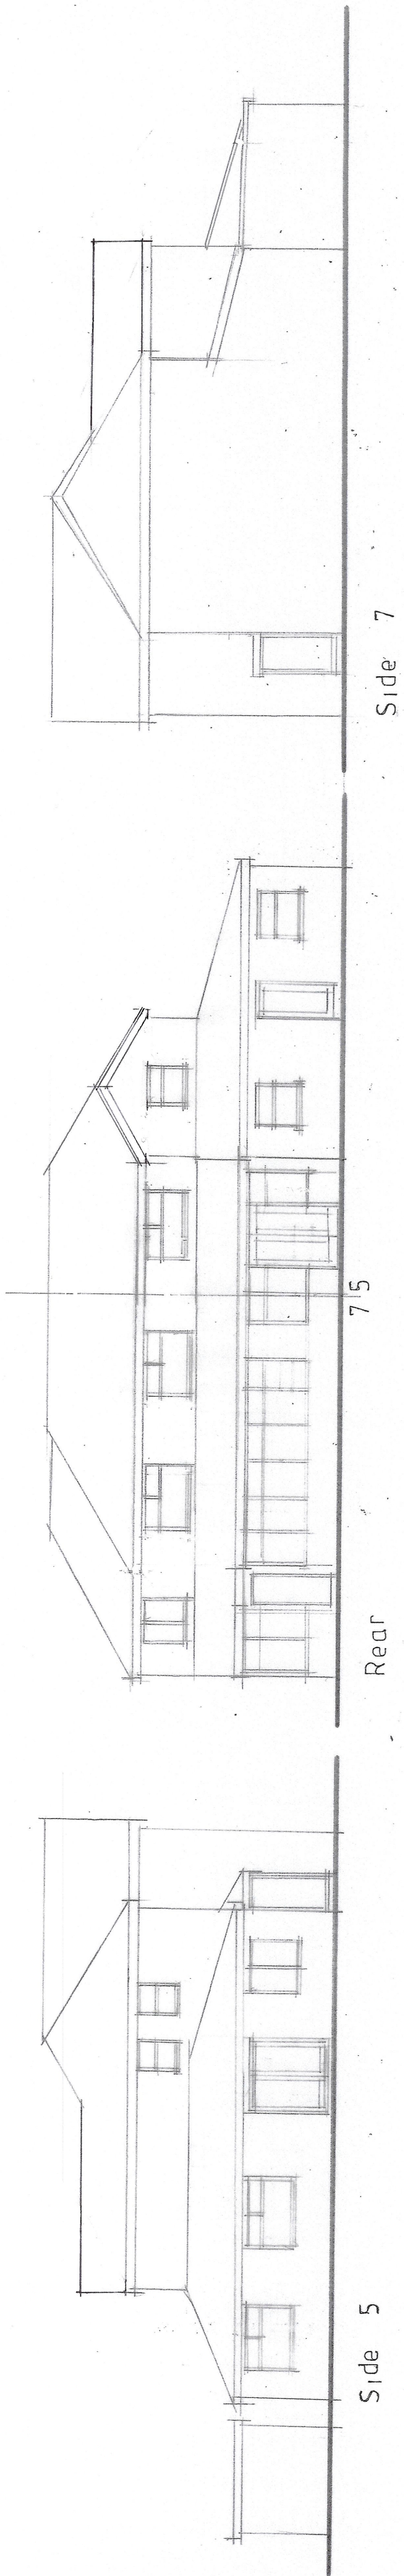

CLIENT		MESSRS M & W AHMED		5-7 TELFER ROAD		RUSHOLME M13 0XS	
JOB TITLE		JOINT APPLICATION		REAR 1st FLOOR EXTENSION			
DRG. TITLE		PLANS AND ELEVATIONS		AS EXISTING			
HOLBOROW + ORMESHER <i>Limited</i> architectural & interior design 15 OVERTON CLOSE MIDDLEWICH CHESHIRE CW10 0PZ phone: 07770 834939		ISSUE ORIGINAL REVISION DATE DRAWN CHECKED APPROVED SCALE 1:100 at A1		1 2 3 4 5 6 7 1 2 3 4 5 6 7 1 2 3 4 5 6 7 1 2 3 4 5 6 7 1 2 3 4 5 6 7 1 2 3 4 5 6 7 1 2 3 4 5 6 7			
DRAWING NUMBER		1745 / 22 / 01					