


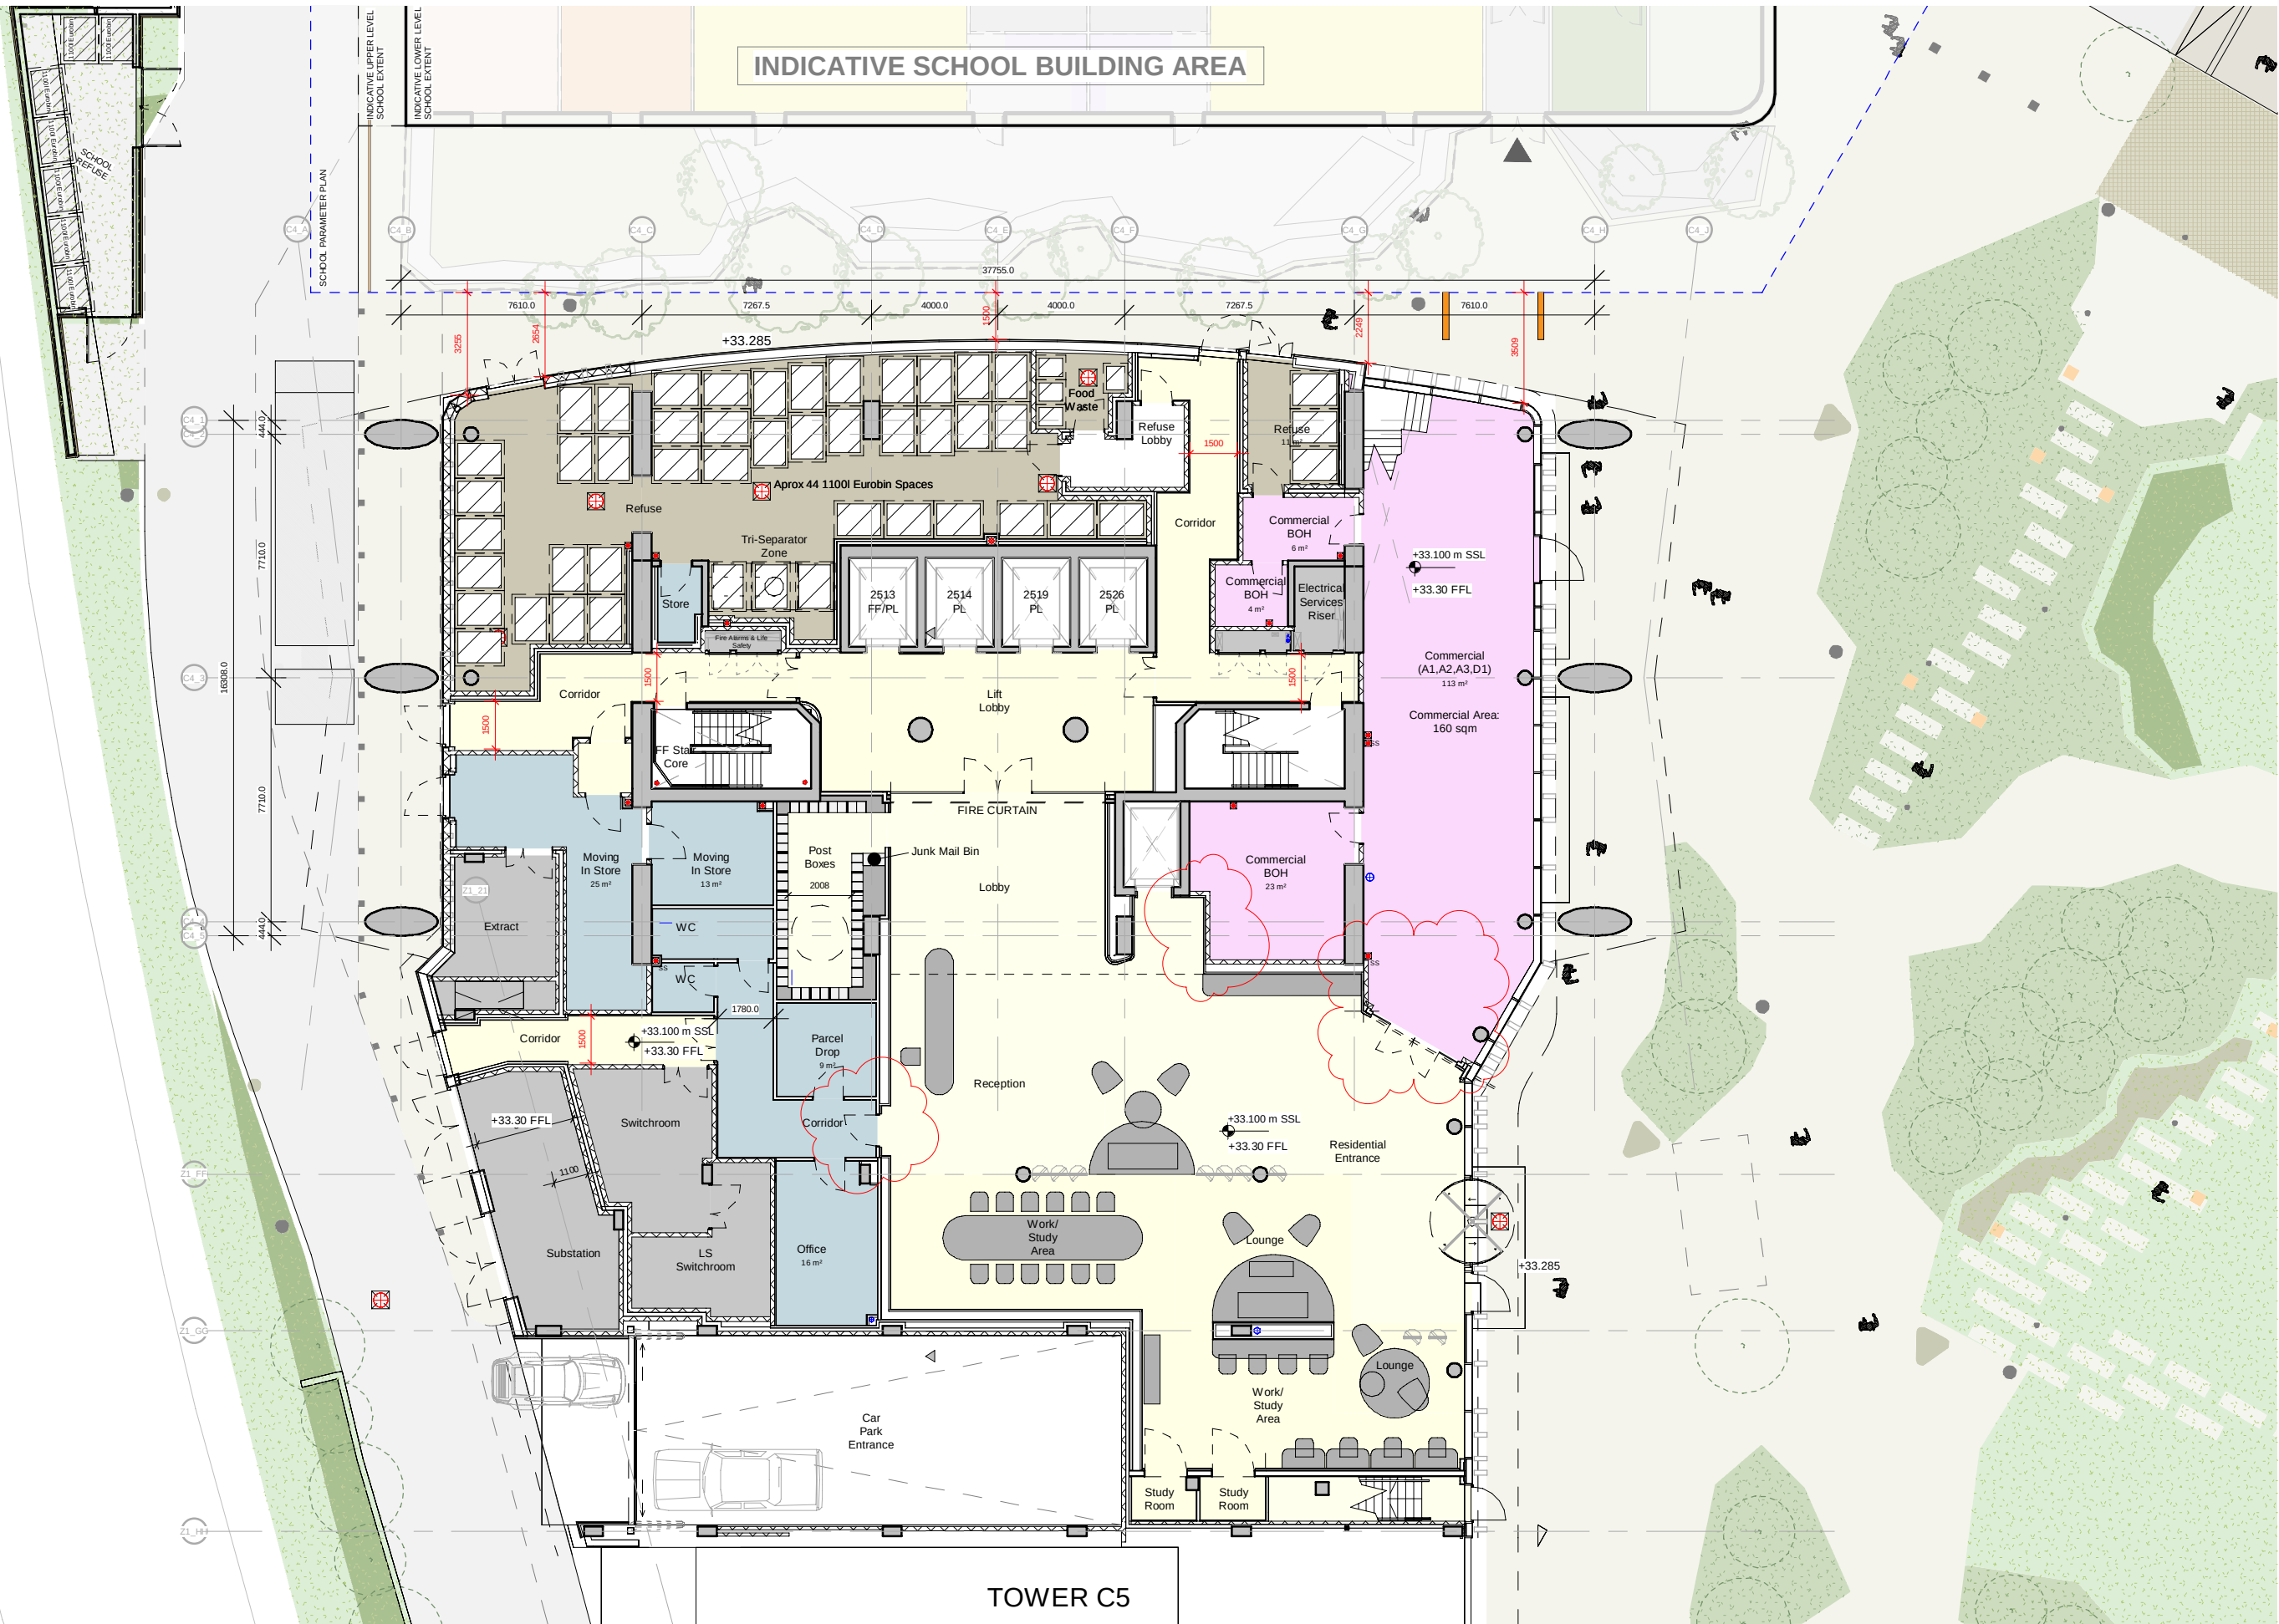

This drawing is copyright
Do not scale off dimensions.
All dimensions to be checked on
site by contractor.
Contractor to report any
dimensional discrepancies,
errors or omissions prior to
commencing on site.

NOTE:

NORTH

Rev	Date	Description
P02	01-06-2020	RBL comments incorporated and AOV dimensions increased
P03	04-09-2020	Structure revised inline with DP Squared model and stacks revised
P04	12-10-2020	SVP layout, substation and adjacent school area revised
P05	25-01-2021	Revised car park gate and substation layout
P06	25-02-2021	GF Facade Amendments
P07	07-05-2021	Ground Level Layout Changes
P08	06-09-2021	Substation level and retail facade amendments
P09	10-01-2022	Issue for Interior Design Package
D01	12-05-2022	Layout revised as discussed with BCO, general updates with internal wall types
D02	07-10-2022	Internal door updates with position revised or store door and store omitted, internal curtain wall set-out updates

Project Title
Crown Street Phase 2
Crown Street
Manchester

Status
Design Development

Drawing Title C4 General Arrangement Ground Level	
Job No 10292	Scale 1:200 @ A3
Project Zone Originator 10292-C4-SHP-G200-PL-00-0001	Revision D02

simpsonhaugh

Manchester
+44 (0)161 835 2345

London
+44 (0)20 7549 4000

© SimpsonHaugh and Partners 2020