


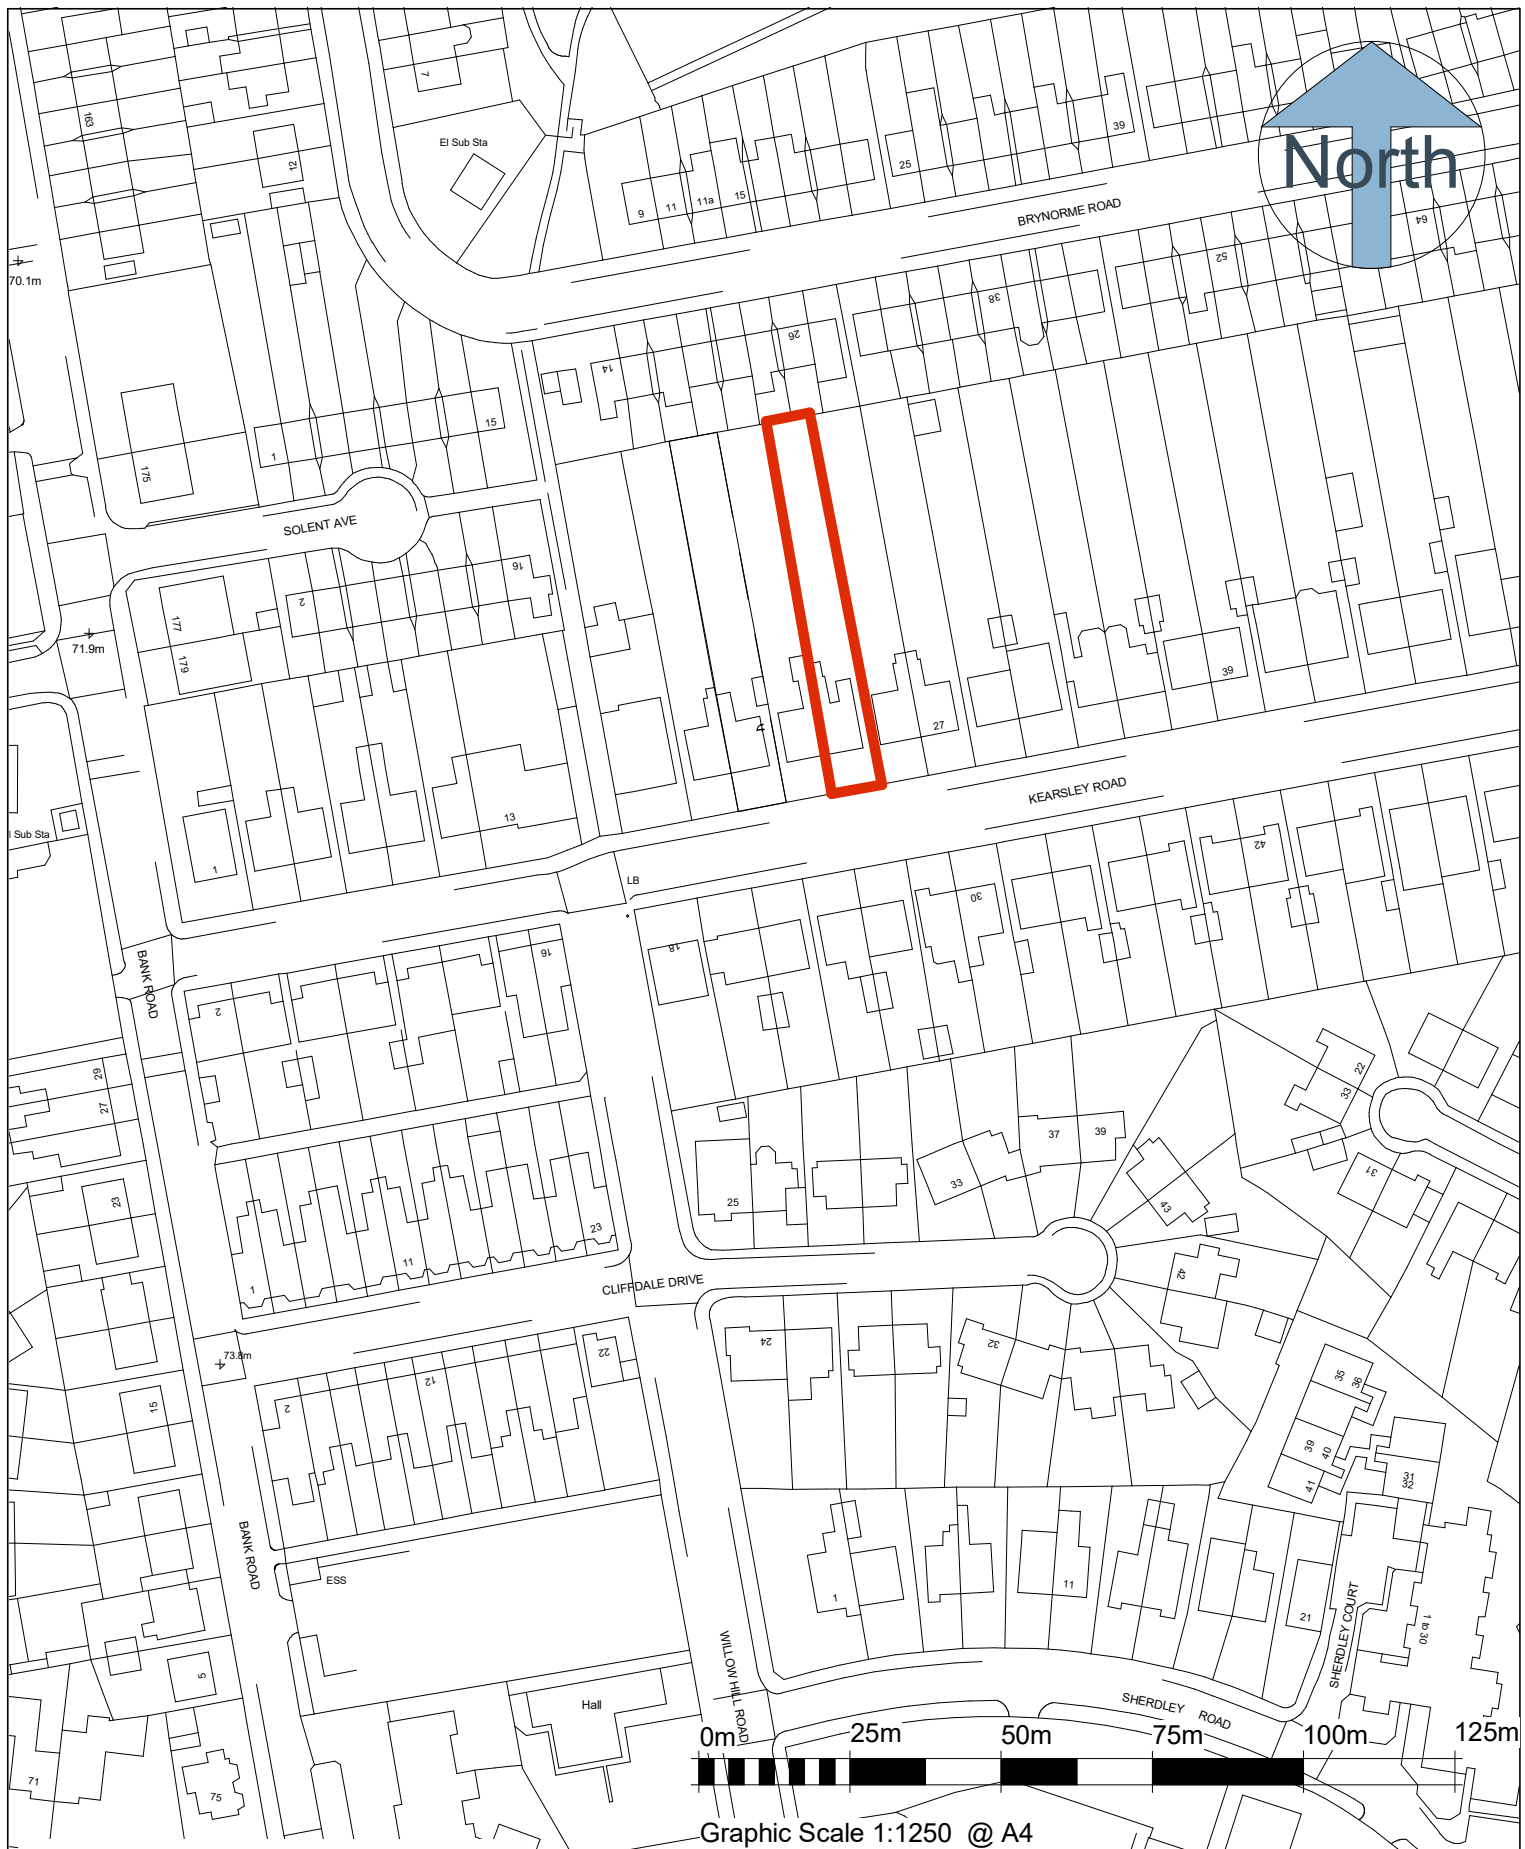

Architecture • Design • Planning

116 Duke Street, Liverpool L1 5JW

T: 07825 777 059

E: projects@keltecconsultancy.com

www.keltecconsultancy.com

CLIENT:
Mrs Terri Roberts

SHEET TITLE:
Location Plan

PROJECT ADDRESS:
19 Kearsley Road

DATE
Issue Date

PROJECT NUMBER:
1105

SCALE: (@ A4)
1 : 1250

MODELLED BY:
Author

DRAWING NUMBER:
Kel_001