



Do not scale from this document, unless for the purposes of planning applications where a scale bar is provided. Refer to figured dimensions only. All dimensions to be verified on site prior to construction. Report all discrepancies or ambiguities to the Document Originator immediately. This document is to be read in conjunction with relevant documents, drawings and standards.

1 : 25

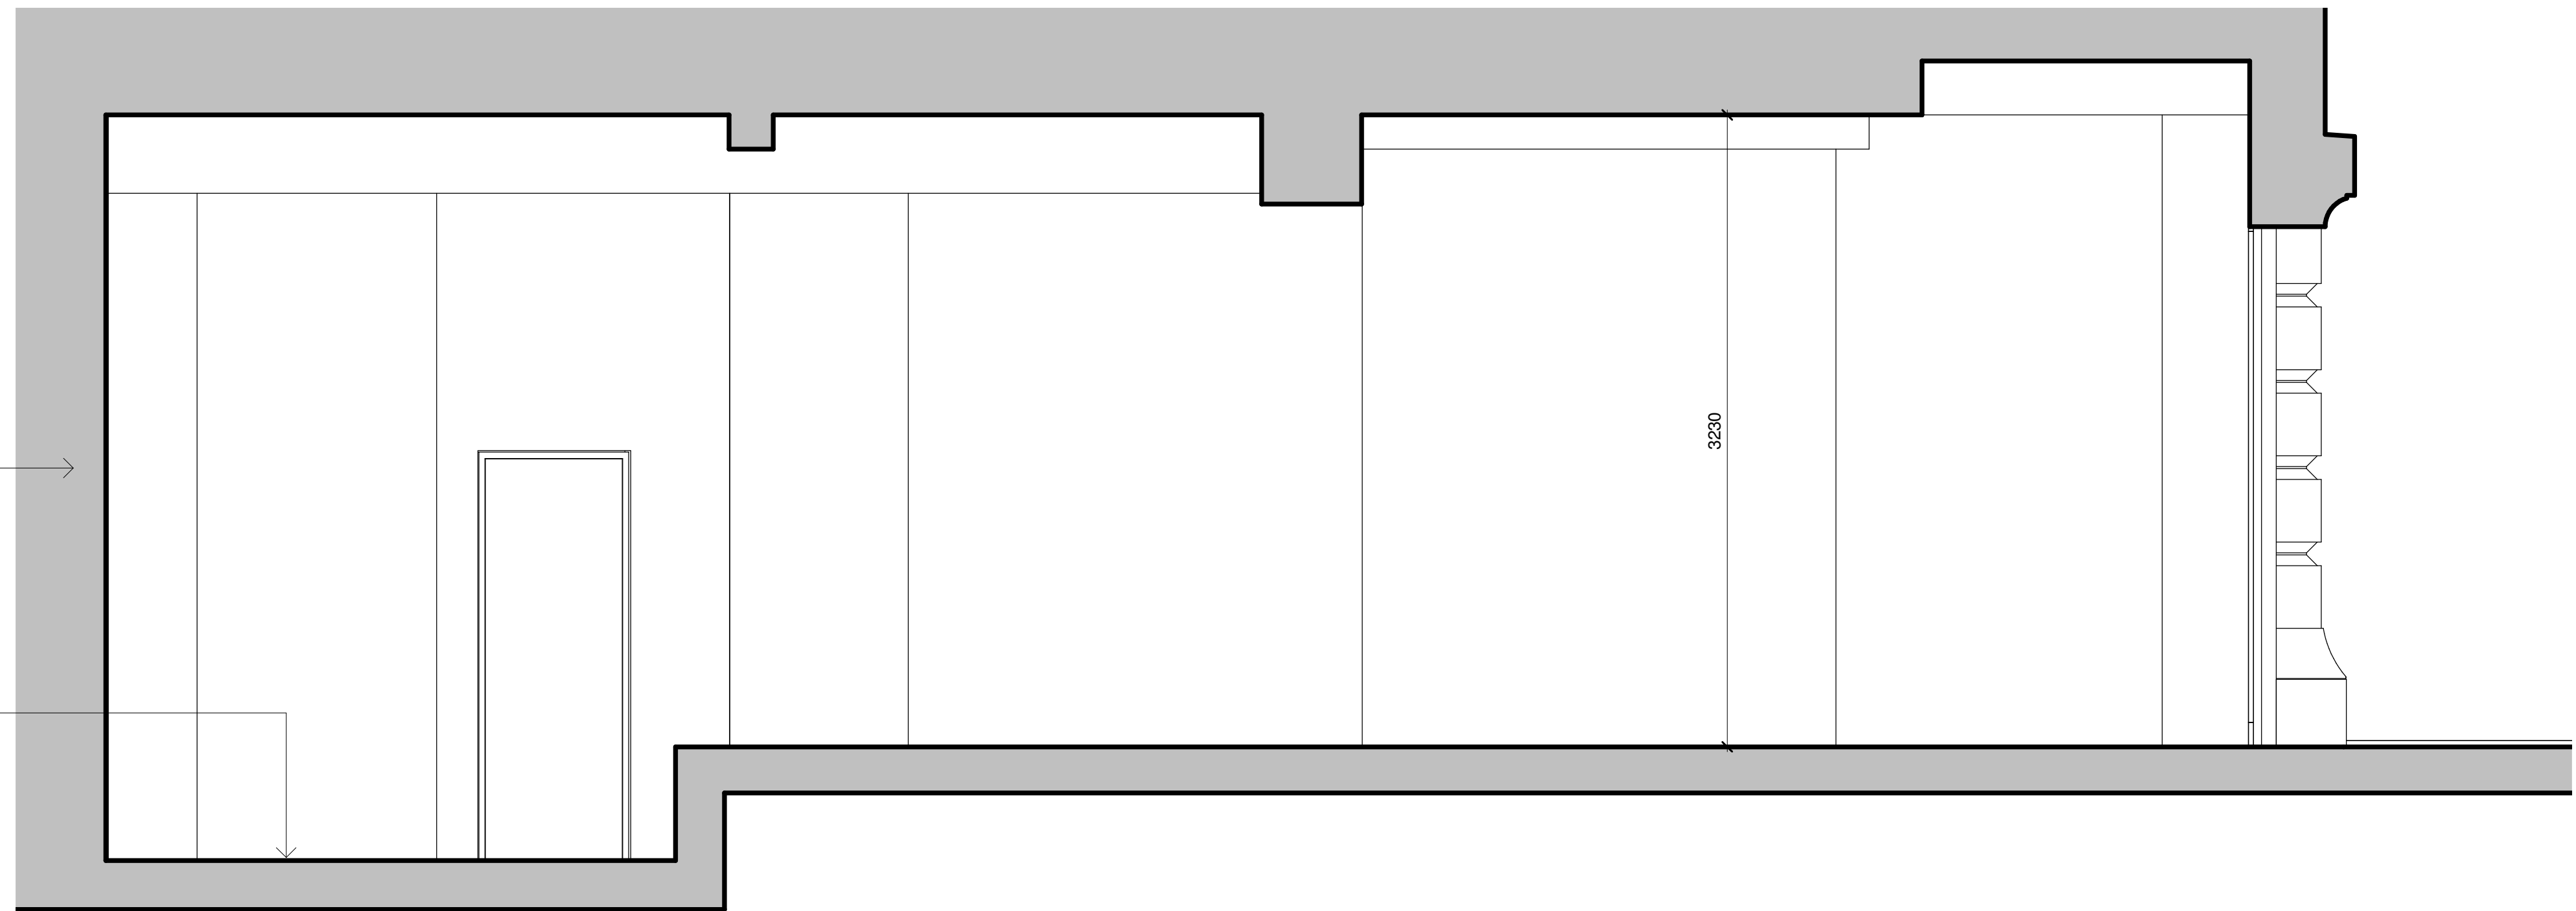

1 : 25

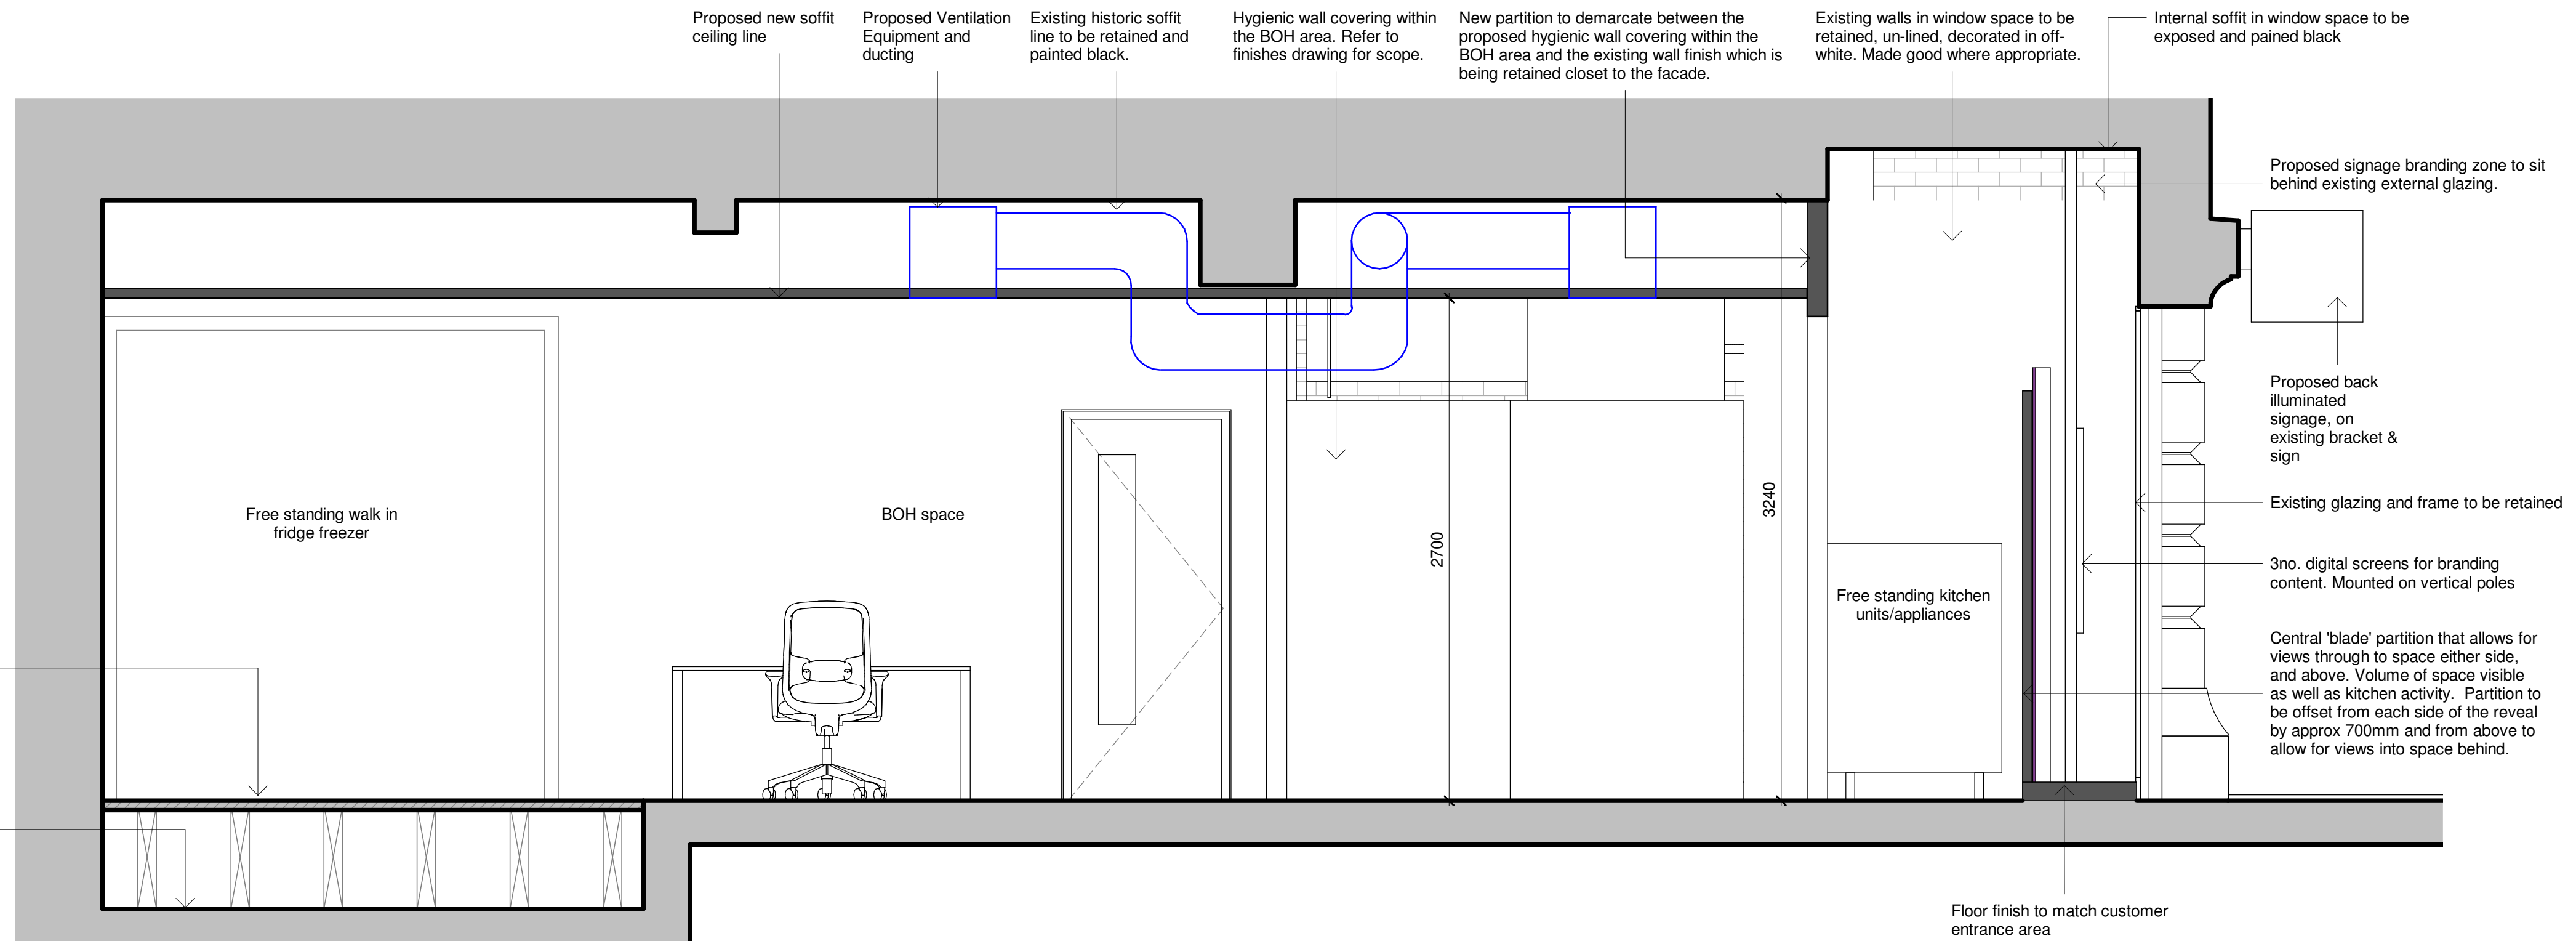

200 0 200 400 600 800 1000
SCALE 1:25 mm

AWW

Client
Insomnia Cookies

Project Title
IC, Unit 6, Cross Street
Manchester

Scale @ A1	Document Status
As	S0 - Initial Status

Project	Origin.	Volume	Level	Type	Role	Number	Rev
4591	AWW	ZZ	GF	DR	A	02354	P01