




Section A-A 28 Morville Road & Plot 13



Section B-B 18 Morville Road & Plot 8

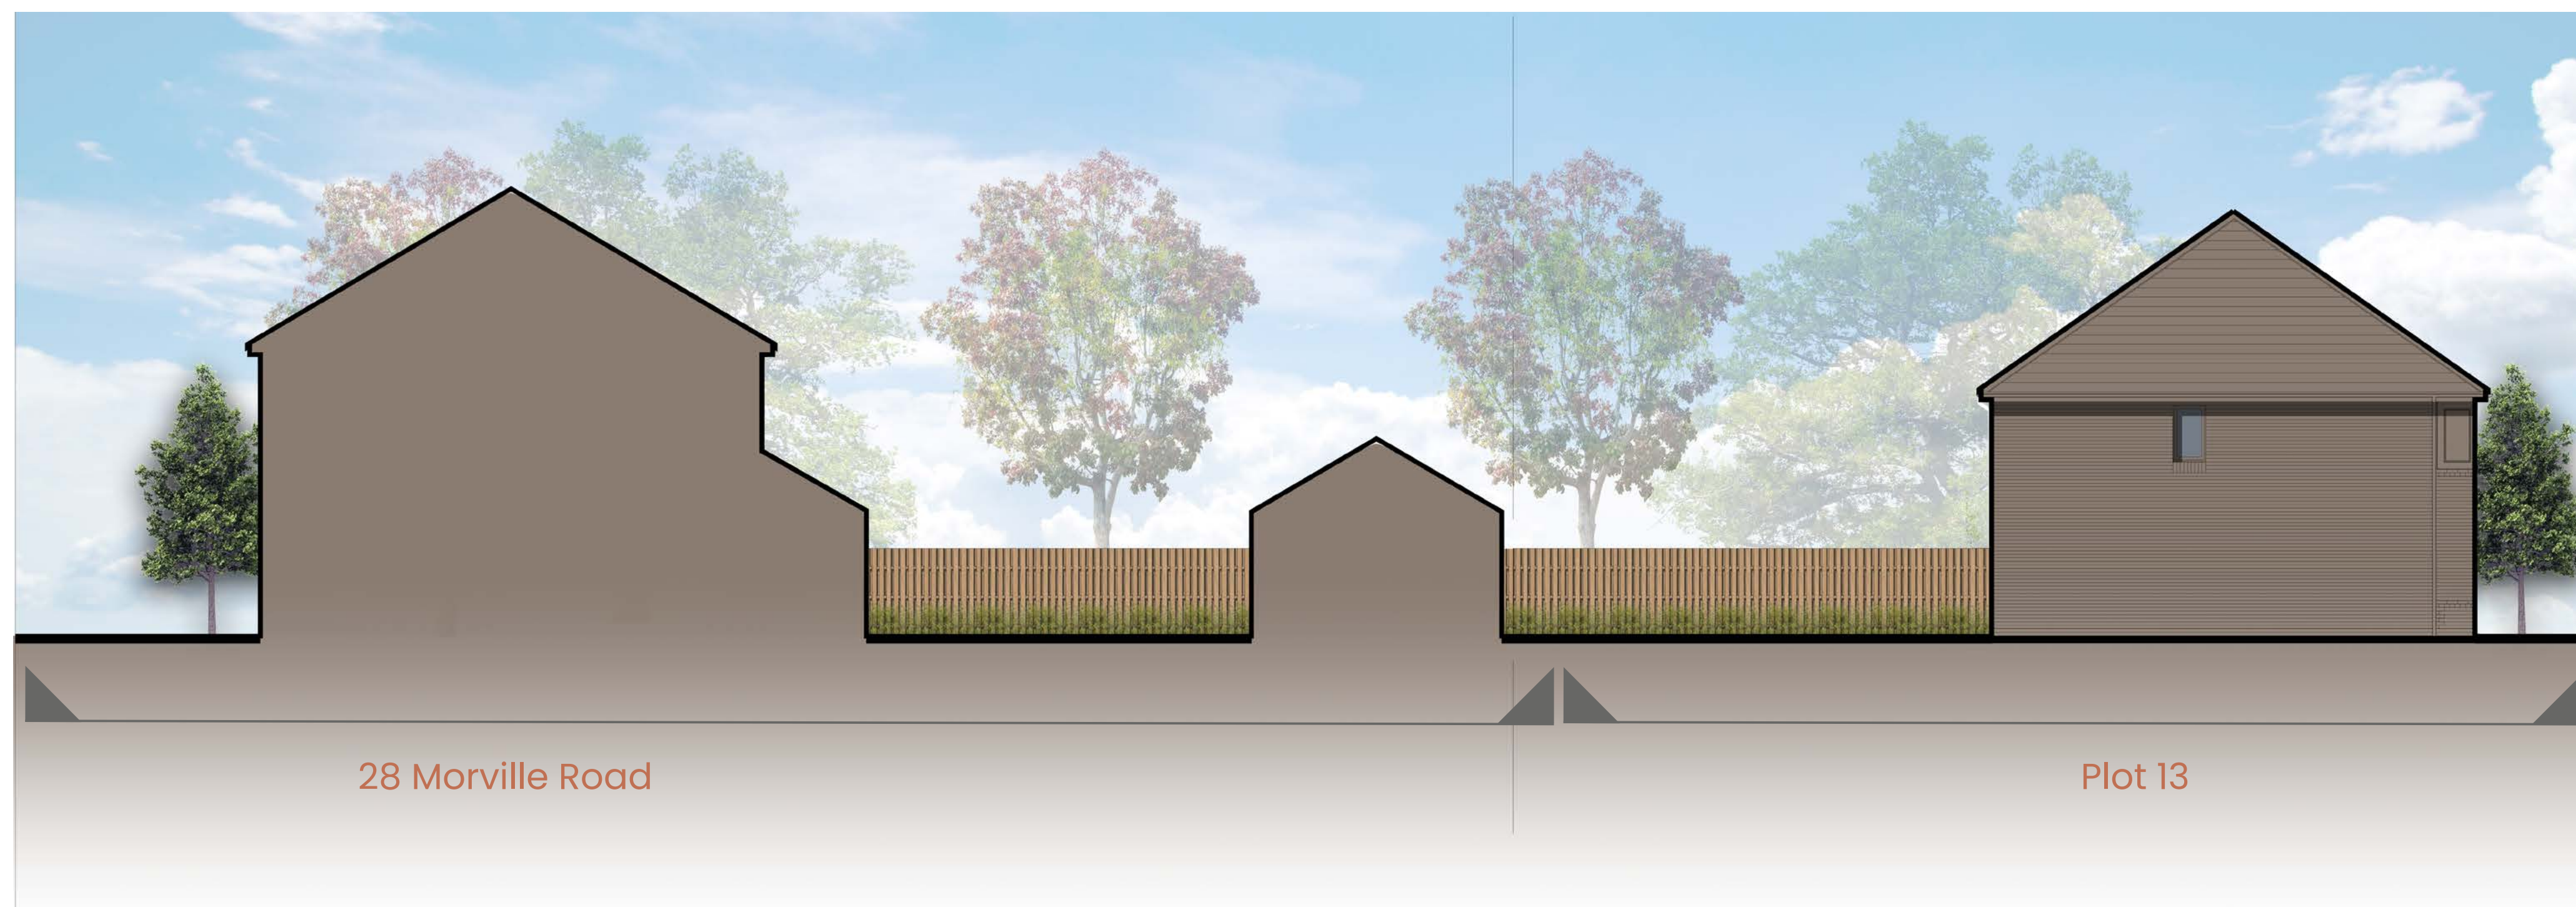

Illustrative Sections

Detailed Planning Application

Drawing Number - APD/AH158/SE01
Revision - B
Date - 13.10.22
Scale/Sheet Size - 1:100/A1

1:100 0 1 2 3 5m

URBAN
DESIGN
GROUP

ANWYL
thoughtful homes



Land off Wilbraham Road, Chorlton

www.astlepd.co.uk



KEY PLAN - Not to Scale



Illustrative Sections

Detailed Planning Application

Drawing Number - APD/AH159/SE01
Revision - B
Date - 13.10.22
Scale/Sheet Size - 1:100/A1

1:100 0 1 2 3 5m

URBAN
DESIGN
GROUP

ANWYL
thoughtful homes