
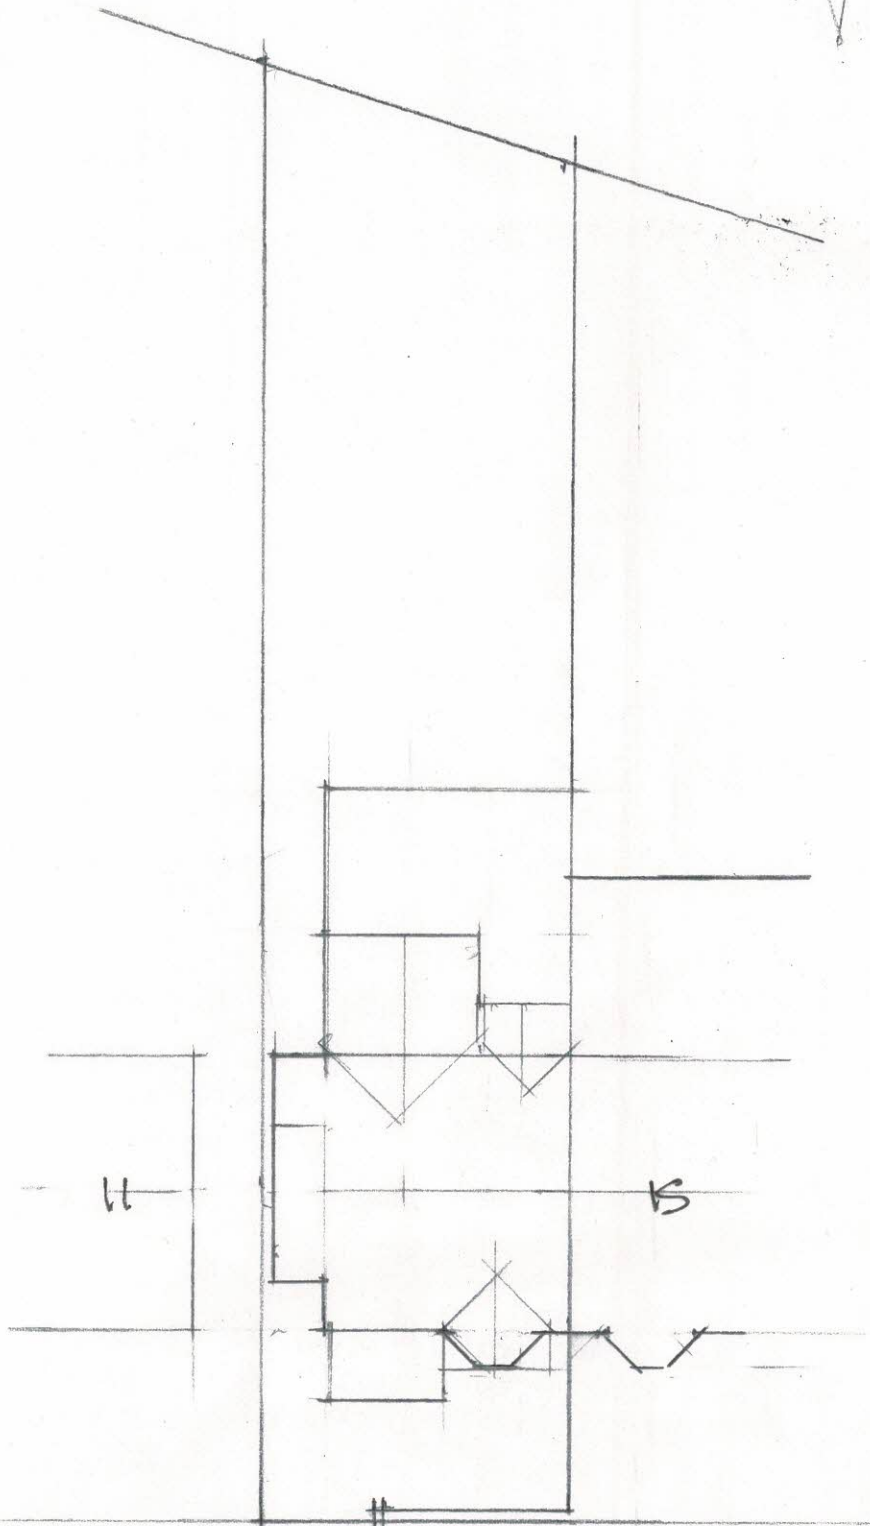


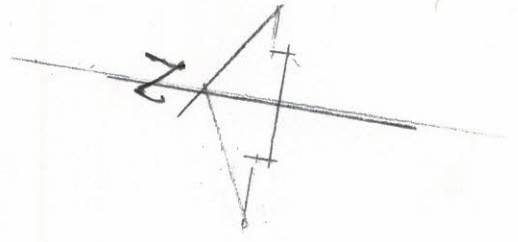

13 HARDON CREEK M13 OTX  
STE RAO AS PROPOSED

Scale 1:200 @ A4.