


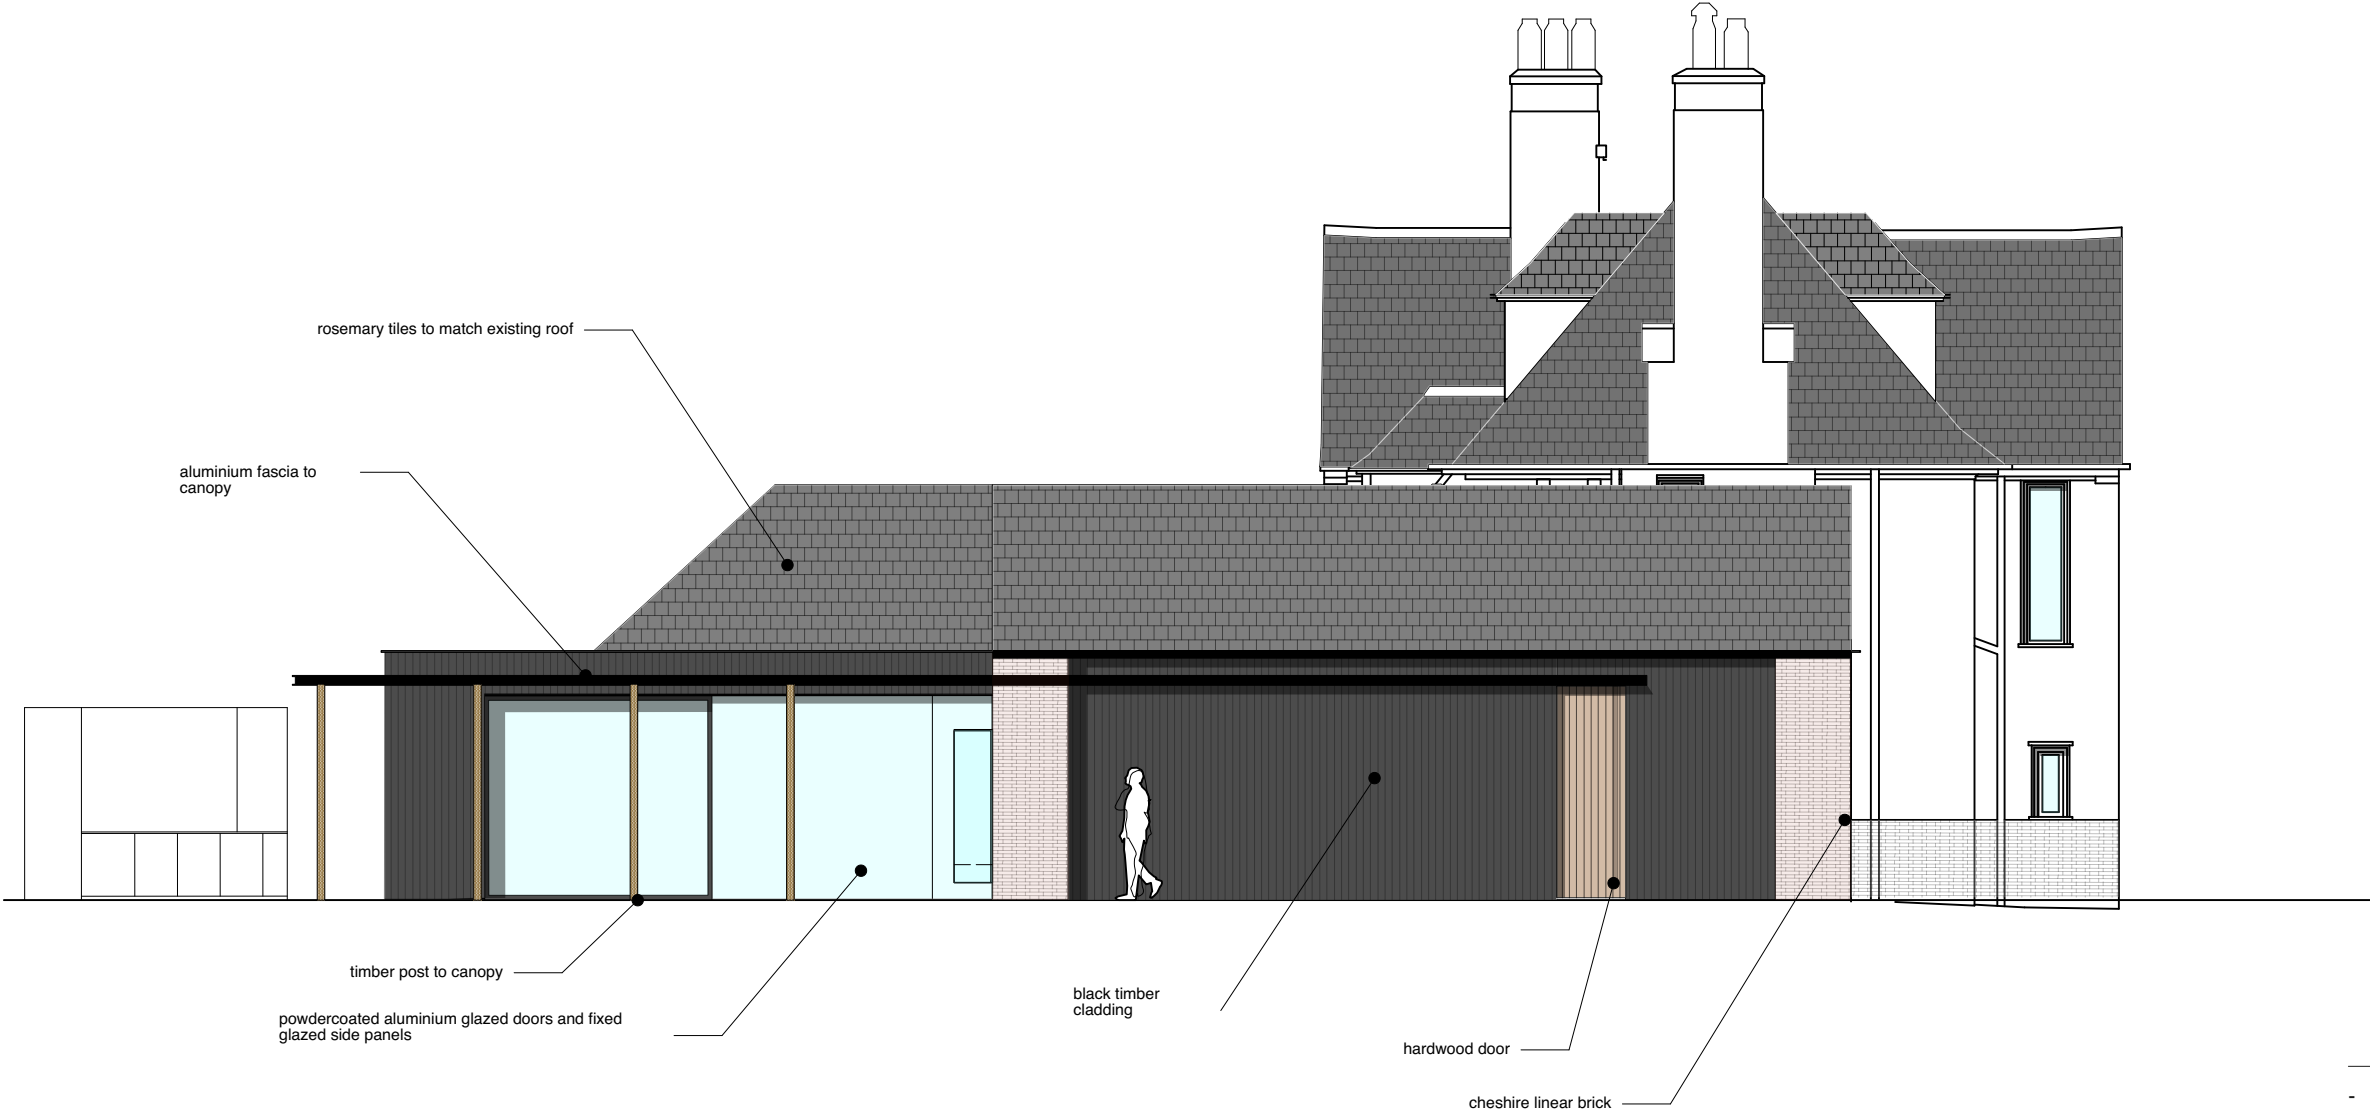

1 Proposed Side Elevation
Scale: 1:100

Lancaster Road

Proposed Elevations 4

dwg 2143-204 rev C

scale 1:100 @ A3

issued Prelim

date 21/09/2022 drawn MM checked

mcnulty architects

RIBA

mcnulty architects Ltd
Designworks
The Colony Willmow
Altrincham Road
SK9 4LY
info@mcnultyarchitects.com