
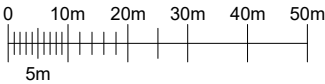


SITE LOCATION
SCALE 1:50000

Ordnance Survey map extract based upon Landranger map series with the permission of the controller of Her Majesty's Stationery Office.
Solutions30 licence no. ES100017753.
Crown copyright.

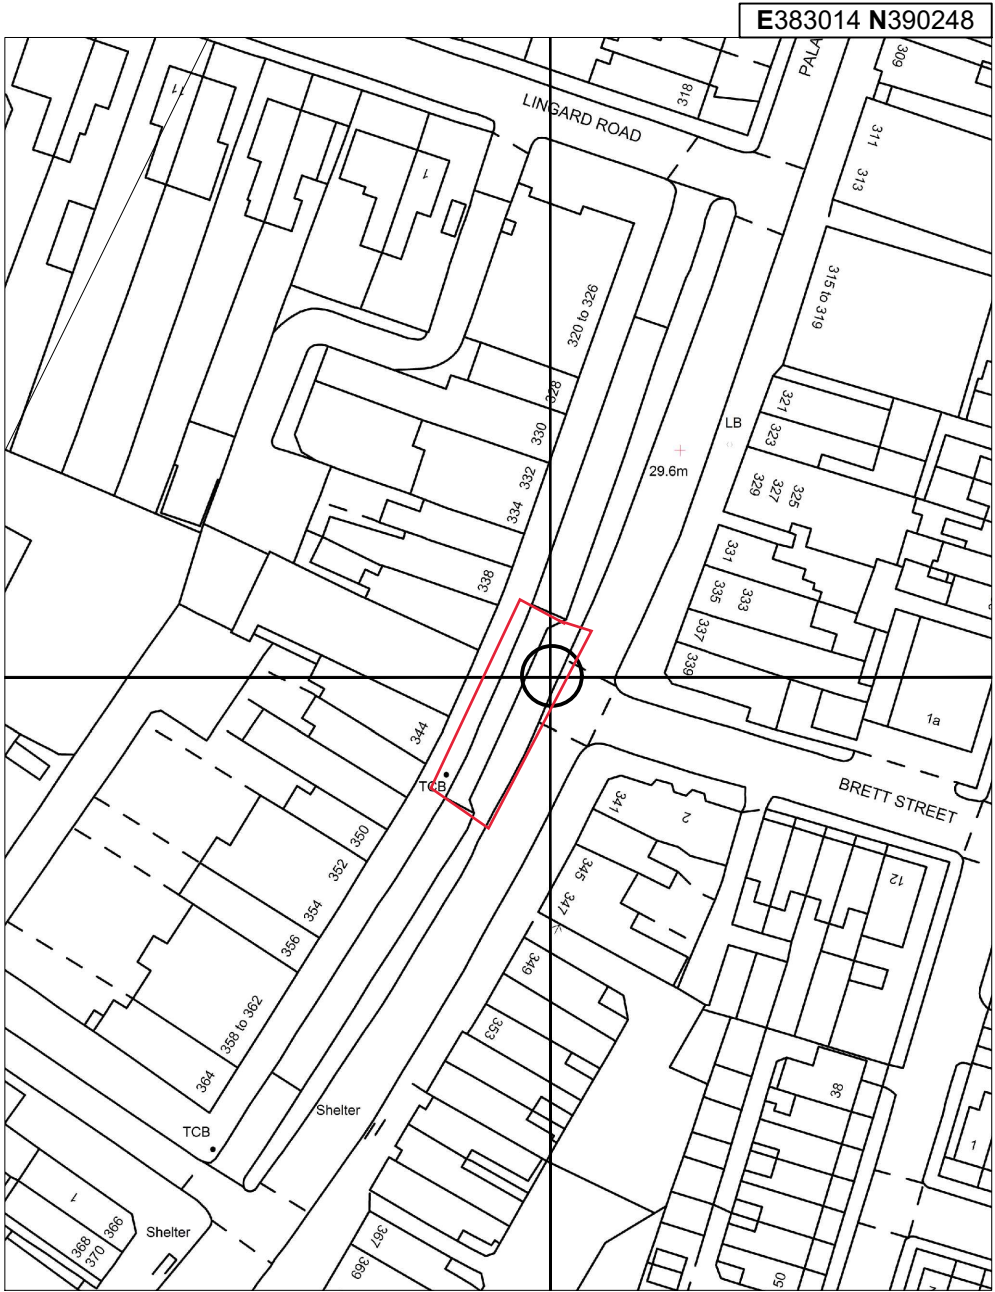

DETAILED SITE LOCATION
SCALE 1:1250

Ordnance Survey map extract based upon Landranger map series with the permission of the controller of Her Majesty's Stationery Office.
Solutions30 licence no. ES100017753.
Crown copyright.

GENERAL NOTES

Use written dimensions only, do not scale from drawing. Use latest revision of all referenced information.

LAT 53.40877	LONG -2.25699
--------------	---------------

A	28.10.22	New BT Streethub Structure	MD
Rev	Date	Description	Drawn

Solutions30

Solutions For New Technologies

BT

Drg Status
PLANNING
Cell No. & Name
MAN105
Site Name & Address
Pavement o/s 340 Palatine Road, opposite the junction with Brett Street, Northenden, Wythenshawe, Manchester M22 4HE
Drawing Title
SITE LOCATION MAPS

Scale	As Shown	Date	28.10.2022
Drawn By	MD	Checked By	JE
Drawing Number			Revision
001			A