

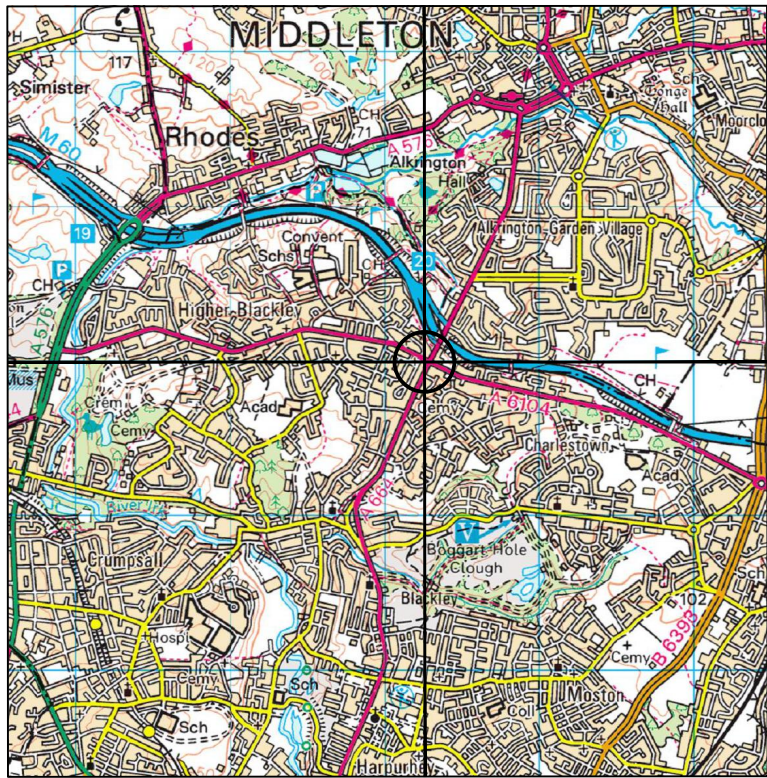


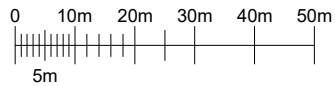

SITE LOCATION
SCALE 1:50000

Ordnance Survey map extract based upon Landranger map series with the permission of the controller of Her Majesty's Stationery Office.
Solutions30 licence no. ES100017753.
Crown copyright.

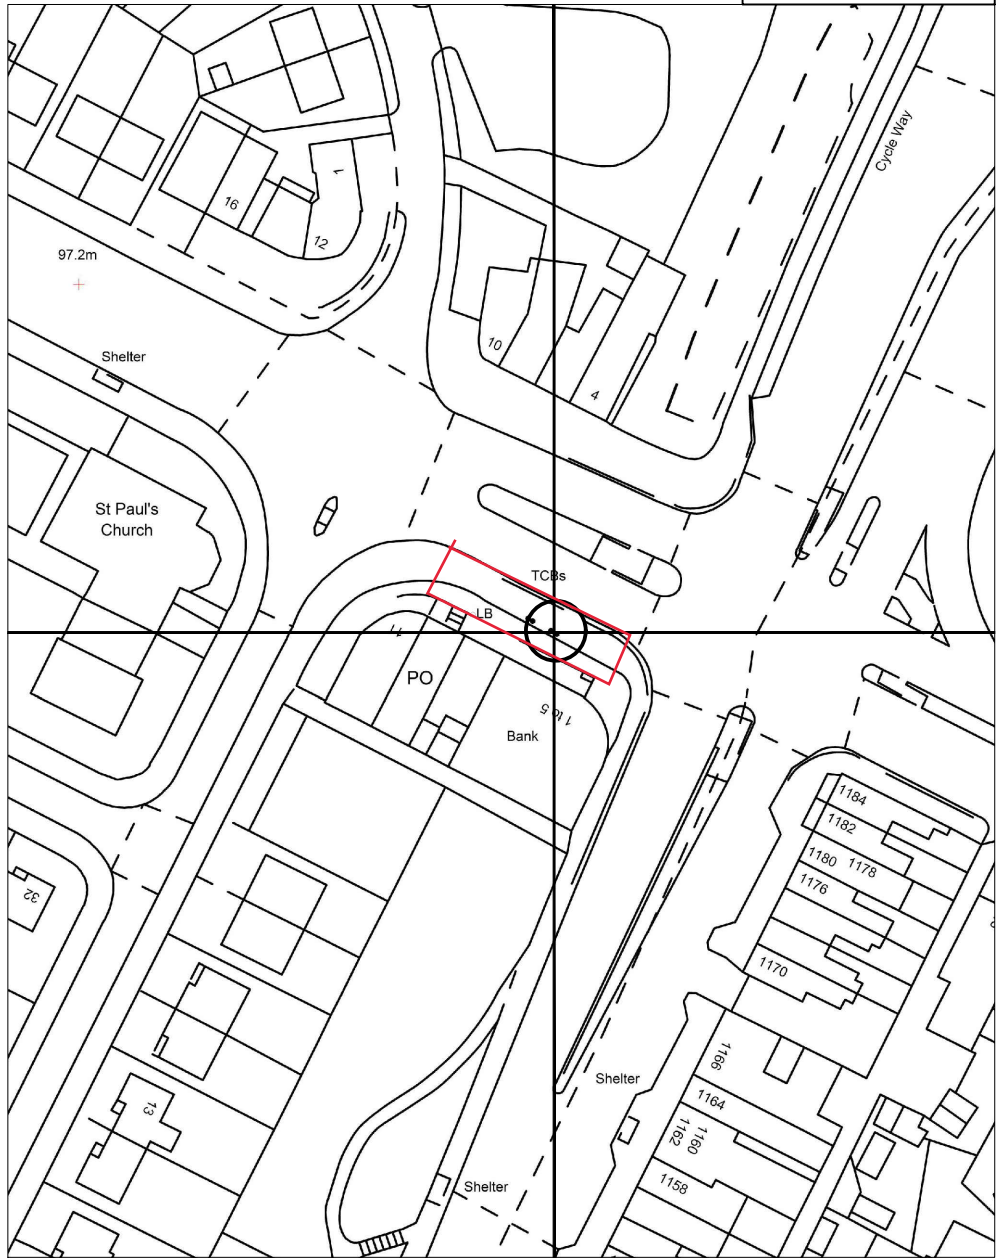

DETAILED SITE LOCATION
SCALE 1:1250

Ordnance Survey map extract based upon Landranger map series with the permission of the controller of Her Majesty's Stationery Office.
Solutions30 licence no. ES100017753.
Crown copyright.

GENERAL NOTES				
Use written dimensions only, do not scale from drawing. Use latest revision of all referenced information.				
LAT 53.532448		LONG -2.20873526		
A	29.10.22	New BT Streethub Structure	MD	JE
Rev	Date	Description	Drawn	Chkd
Solutions30 Solutions for New Technologies				
BT				
Drg Status				
PLANNING				
Cell No. & Name				
MAN202				
Site Name & Address				
Pavement o/s 1 Victoria Avenue, Blackley, Manchester, M9 6RA				
Drawing Title				
SITE LOCATION MAPS				
Scale As Shown		Date 29.10.2022		
Drawn By MD		Checked By JE		
Drawing Number			Revision	
001			A	