





01 Typical Bay & Gable Junction Elevation - PROPOSED
1:50

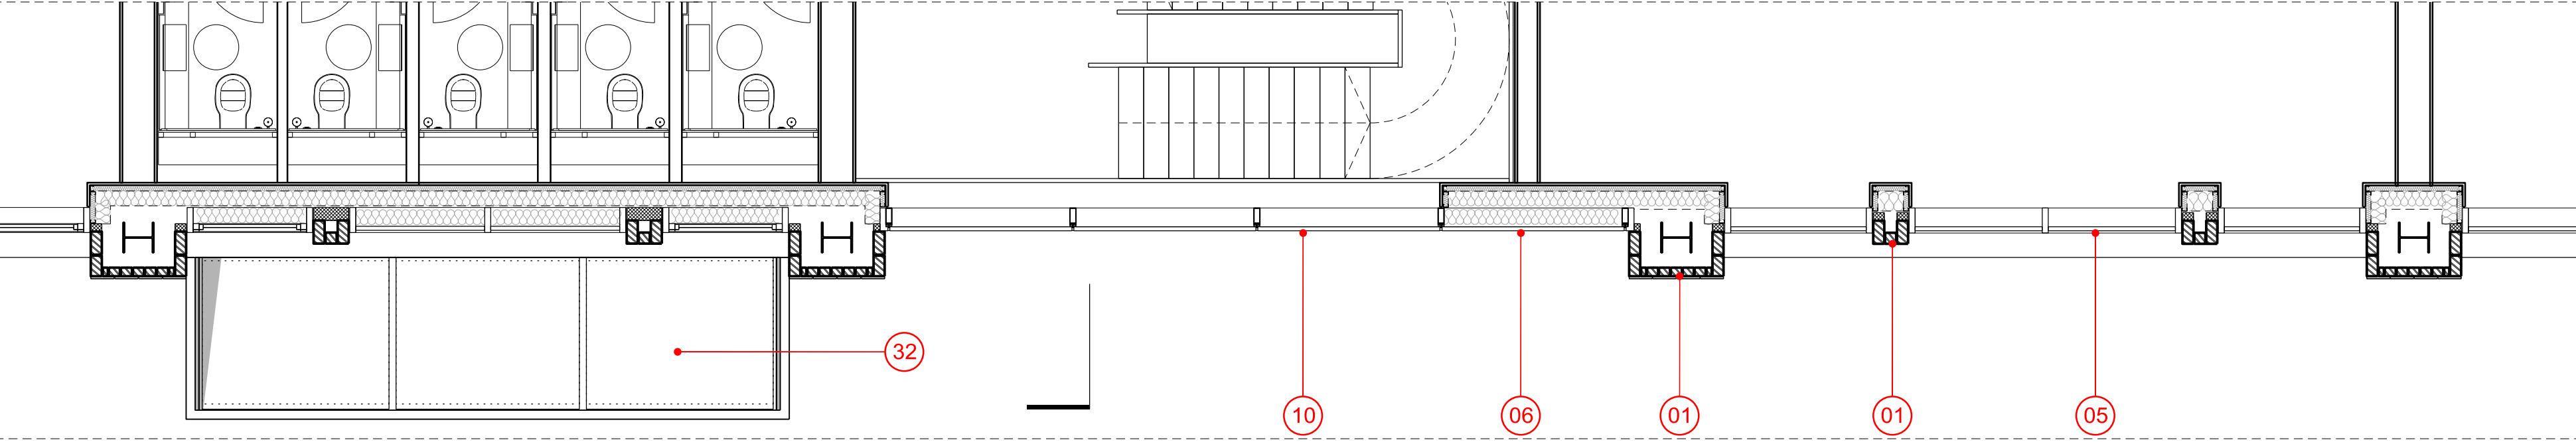

03 Typical Bay & Gable Junction Plan - PROPOSED
1:50

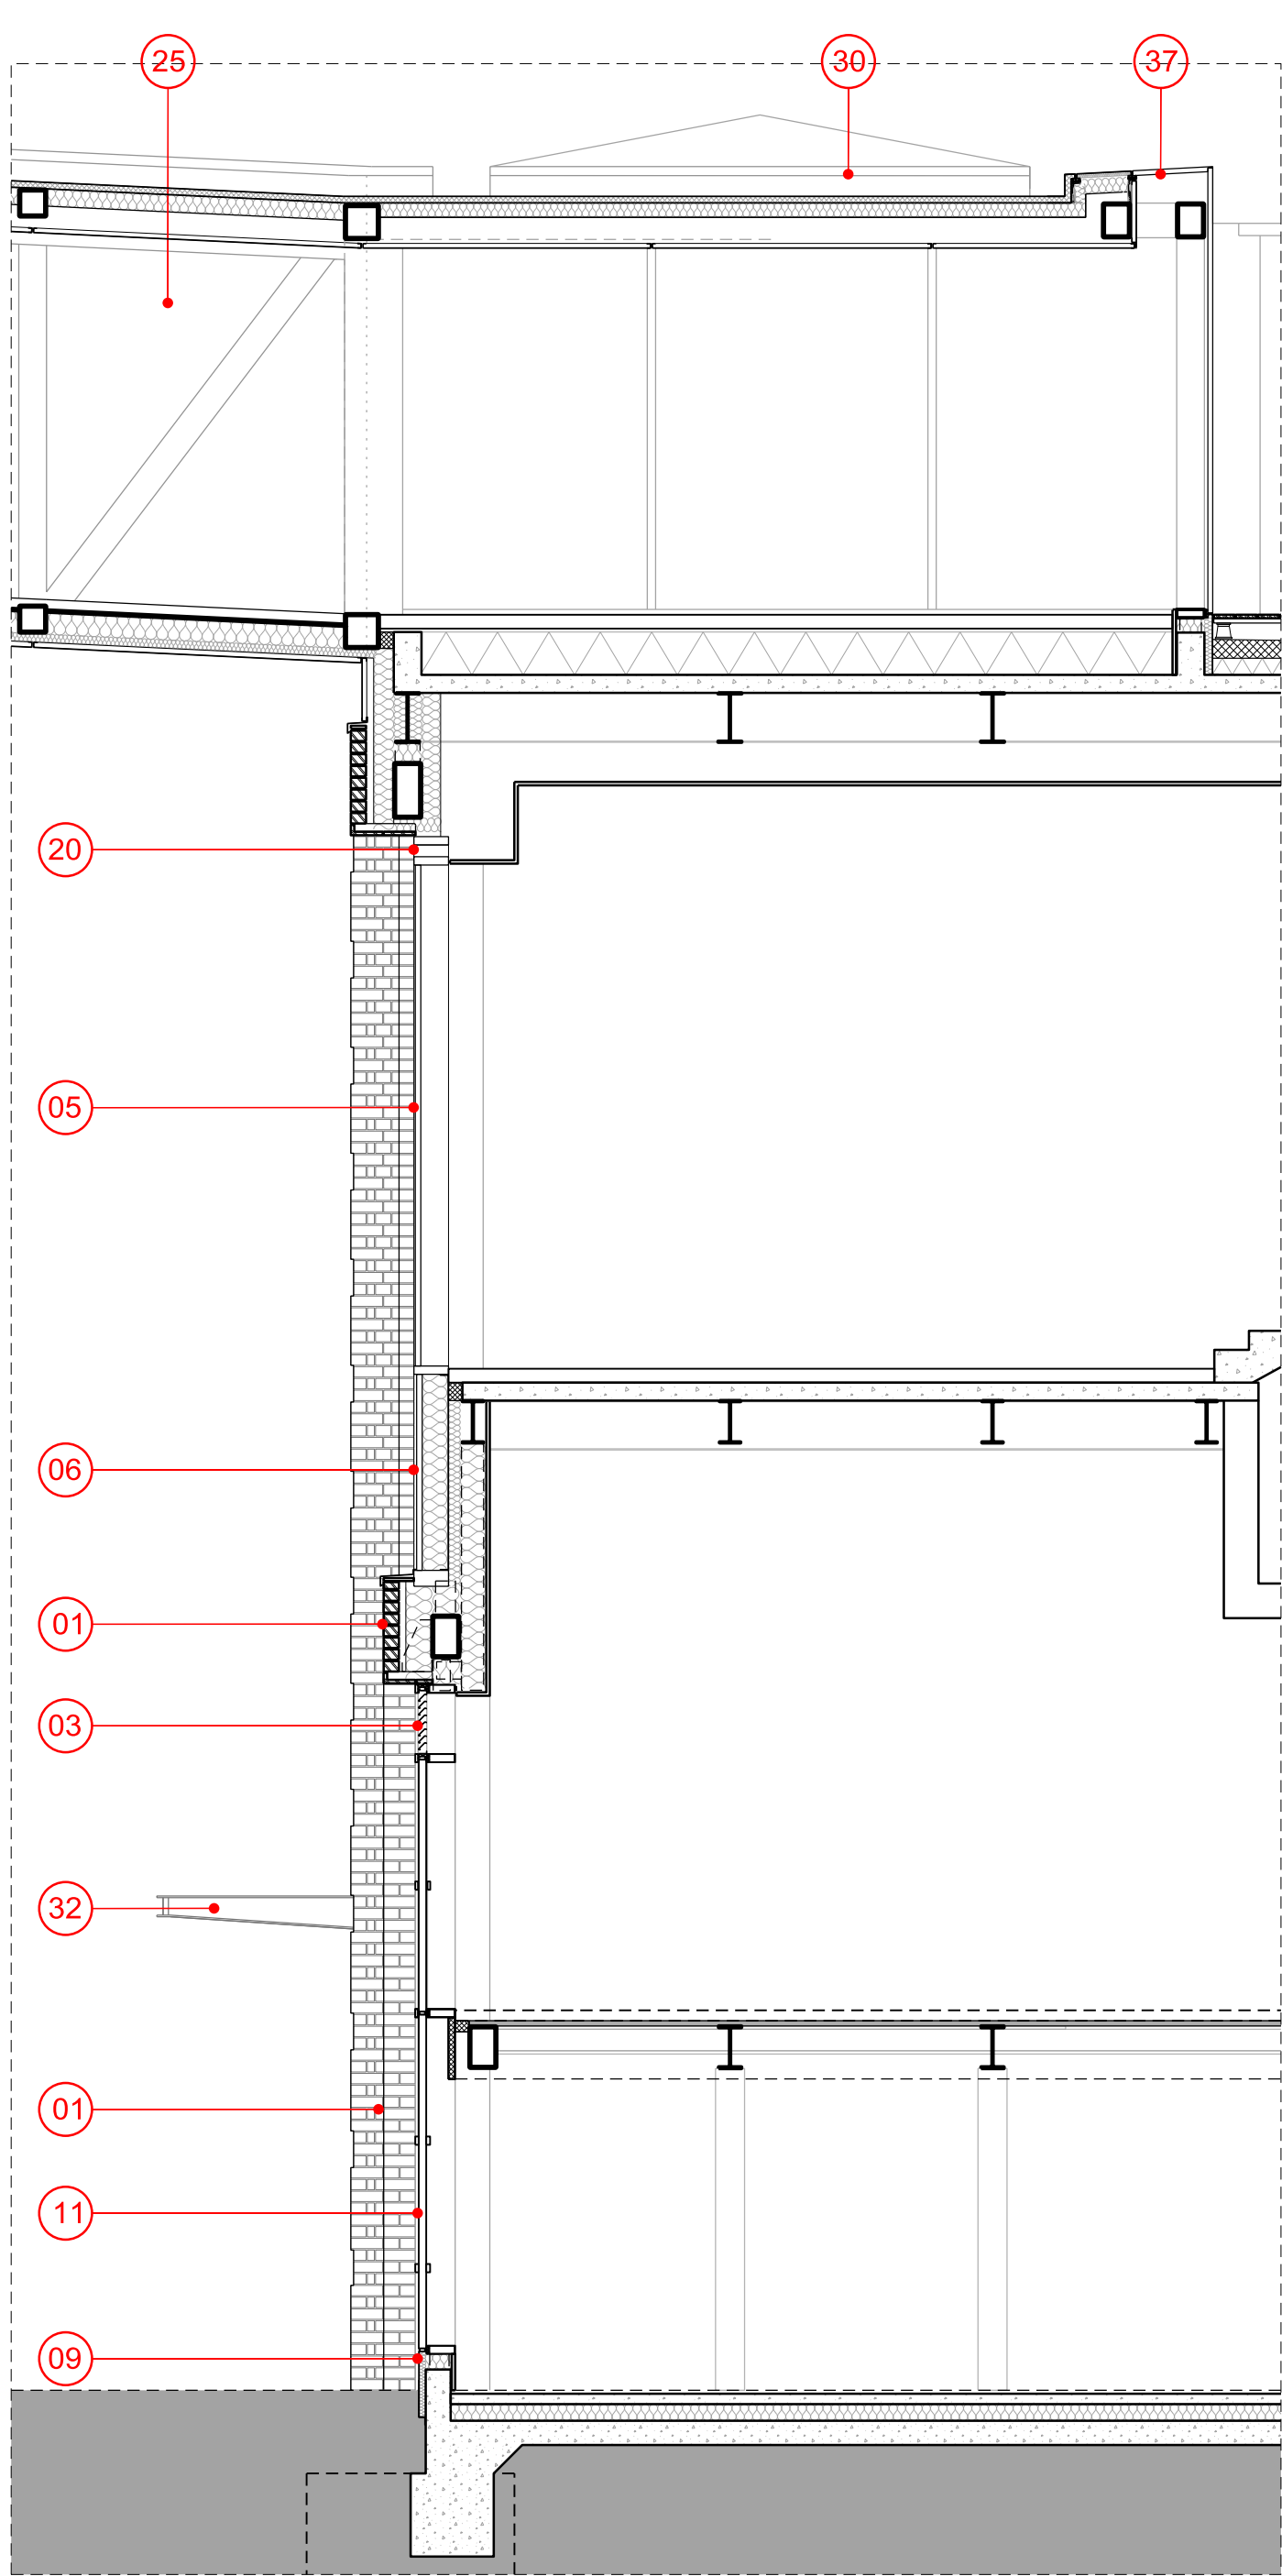

02 Section Through Glazed Facade - PROPOSED
1:50