




Proposed

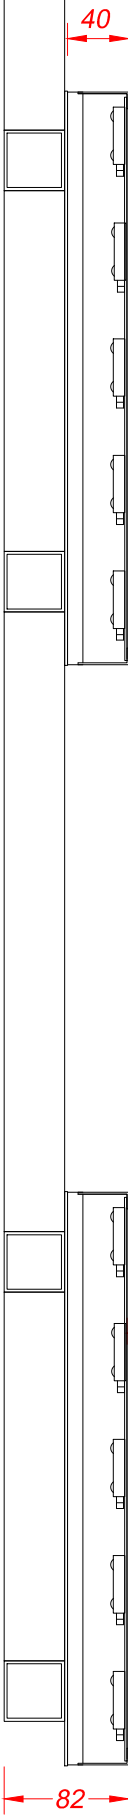

Section A-A through the text
Scale 1:10
Built-up letters have 1.2mm descaled stainless steel face rims and returns which are finished a dark gold colour. Flat cut 1.5mm aluminium inset letters are finished a lighter *Ardenbrite* Green Gold and are bonded within the front rims.
The backs are rebated 10mm opal acrylic.
Screw fixed to replacement black steel SHS rails fixed behind the glazing and hanging from the ceiling.
Fitted with low energy white LEDs for halo illumination.

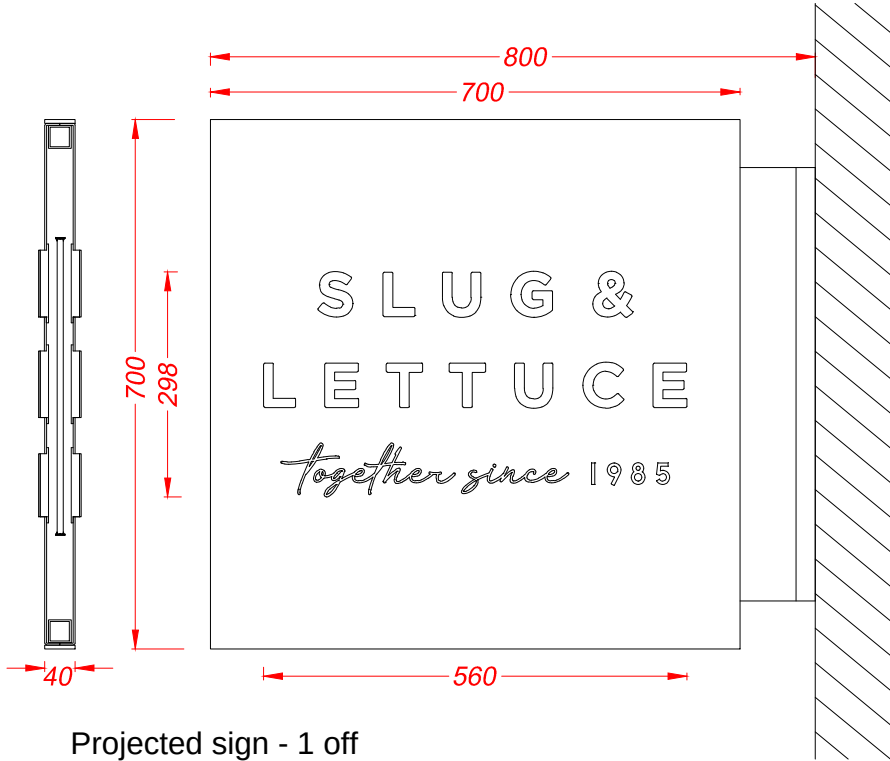

Projected sign - 1 off
Scale 1:10
Folded and welded 2.5mm aluminium panels are finished satin white and are fixed over a steel inner frame.
Text is fret cut into the panel faces and fitted with push through 8mm opal 030 acrylic letters.
Flat cut 2mm aluminium letters are finished Ardenbrite Green Gold no 3 and are bonded to the front of the acrylic.
Panels fix around a steel inner frame and the fixing arms are covered by a folded and welded white aluminium shroud.
Fitted with low energy white LEDs for halo illumination.

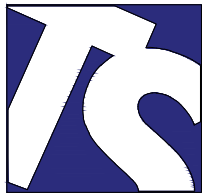

Technical Signs
Floor 1 - Unit 3
Hille Business Centre
132 St Albans Road
Watford, Herts, WD24 4AE
Tel: 01923 811999
Fax: 01923 811998
E-mail: info@technicalsigns.co.uk

Client The Slug and Lettuce		
Address/Job details		
64-66 Deansgate Manchester M3 2EN		
Proposed Signs		
Job No		
Drawn by DN	Date 14/11/22	
Scale As specified (A3)	Drawing No 596664-4	Rev