
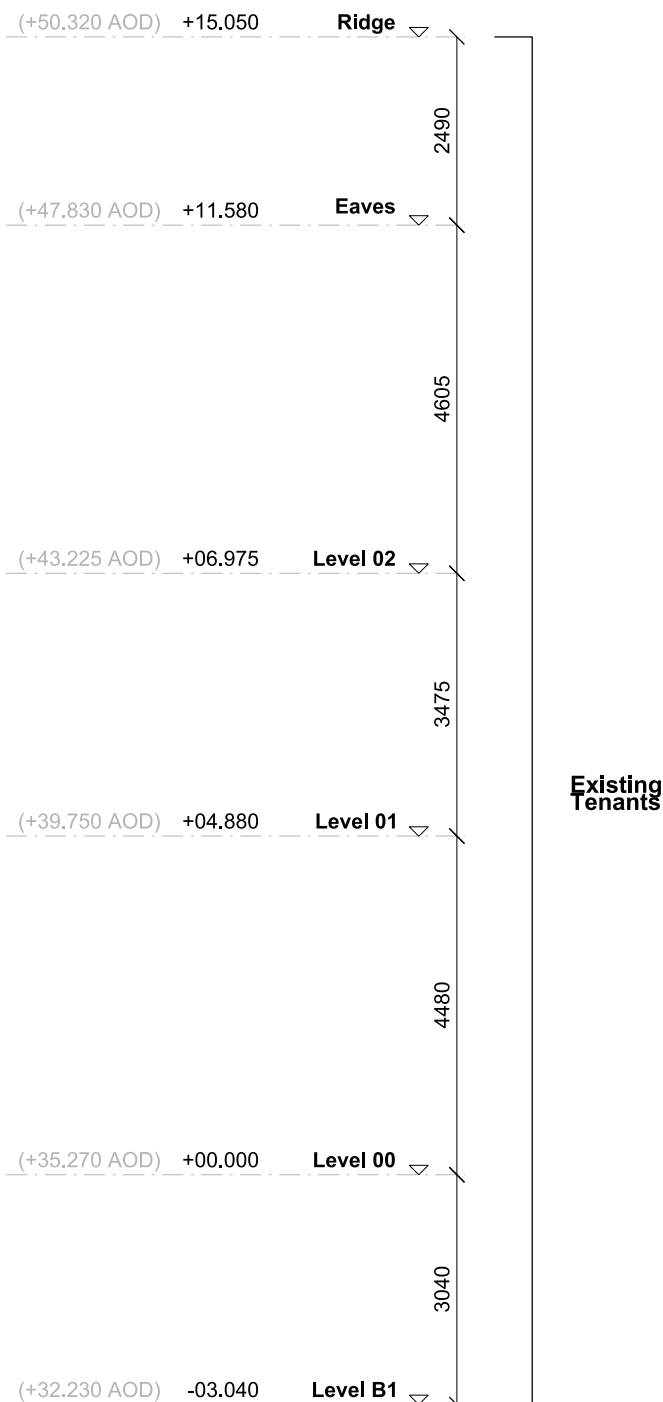
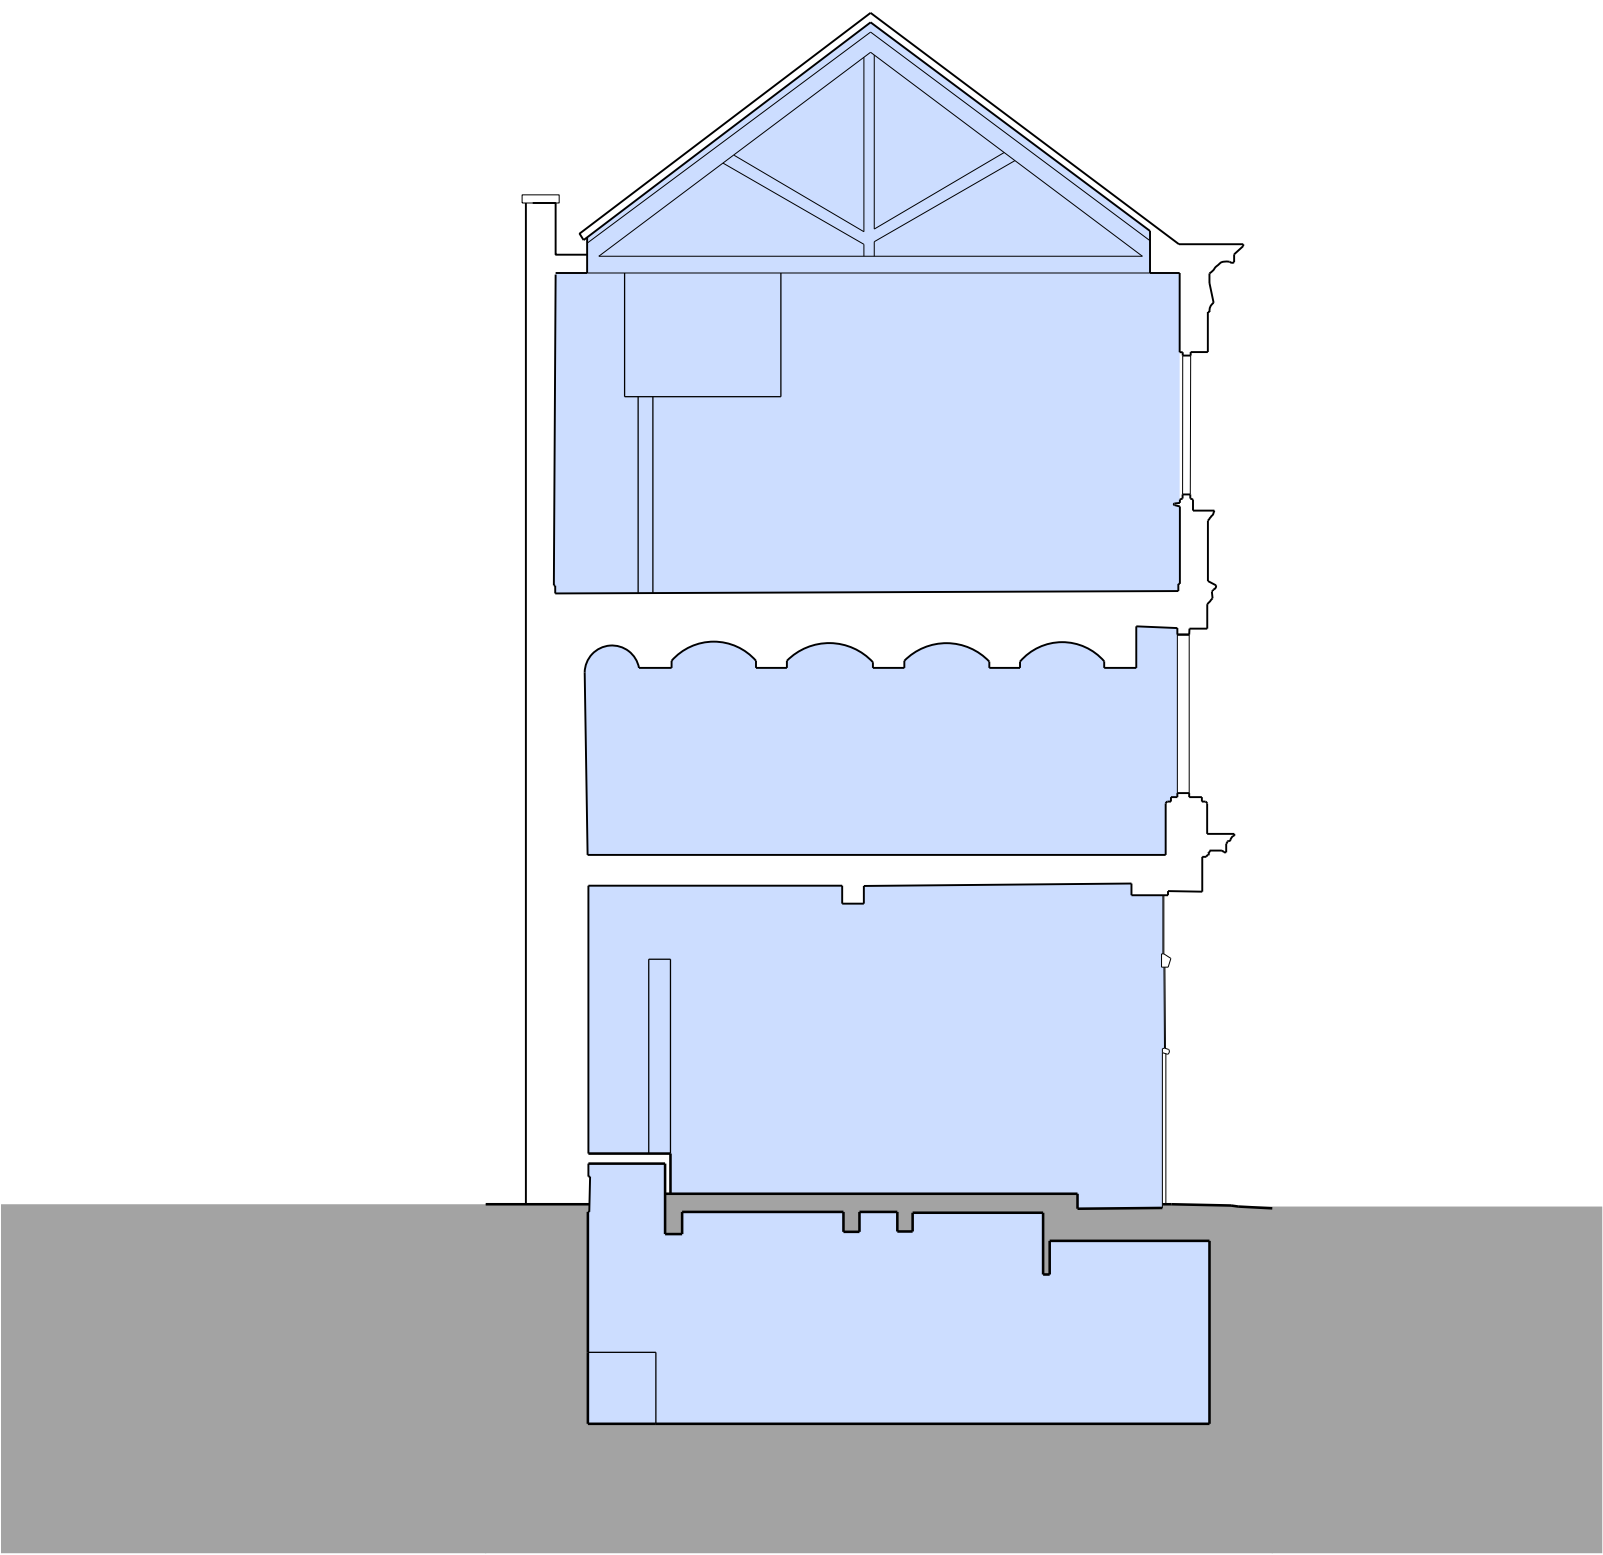
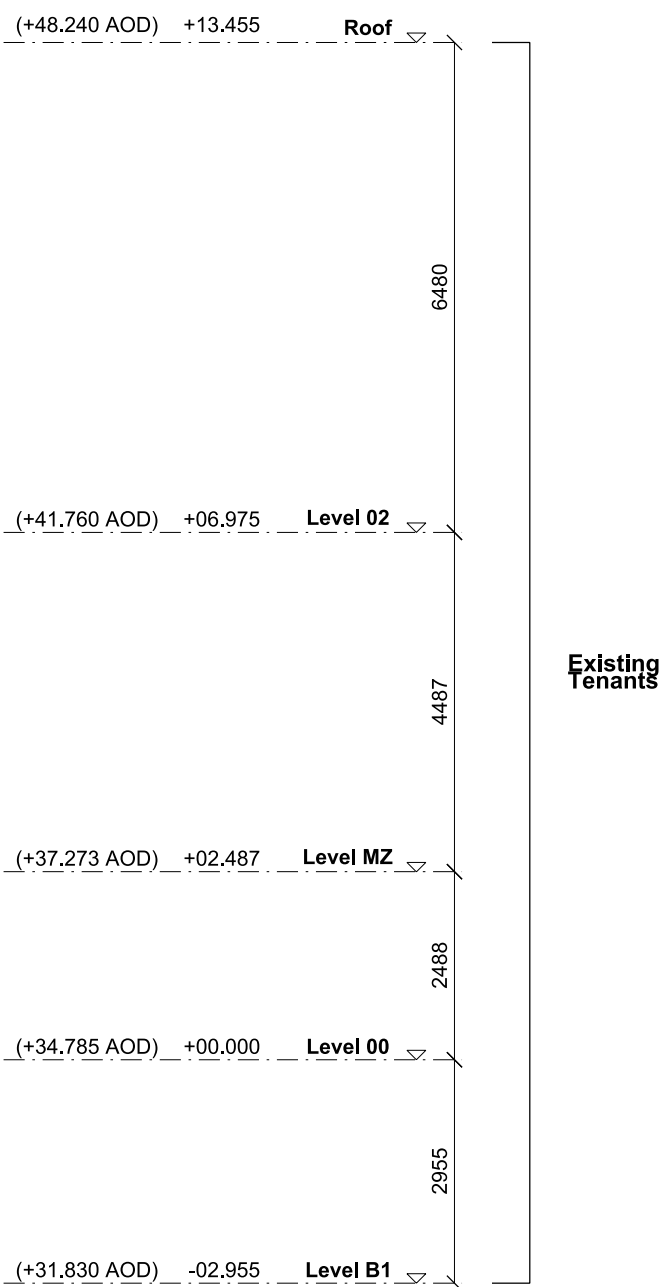
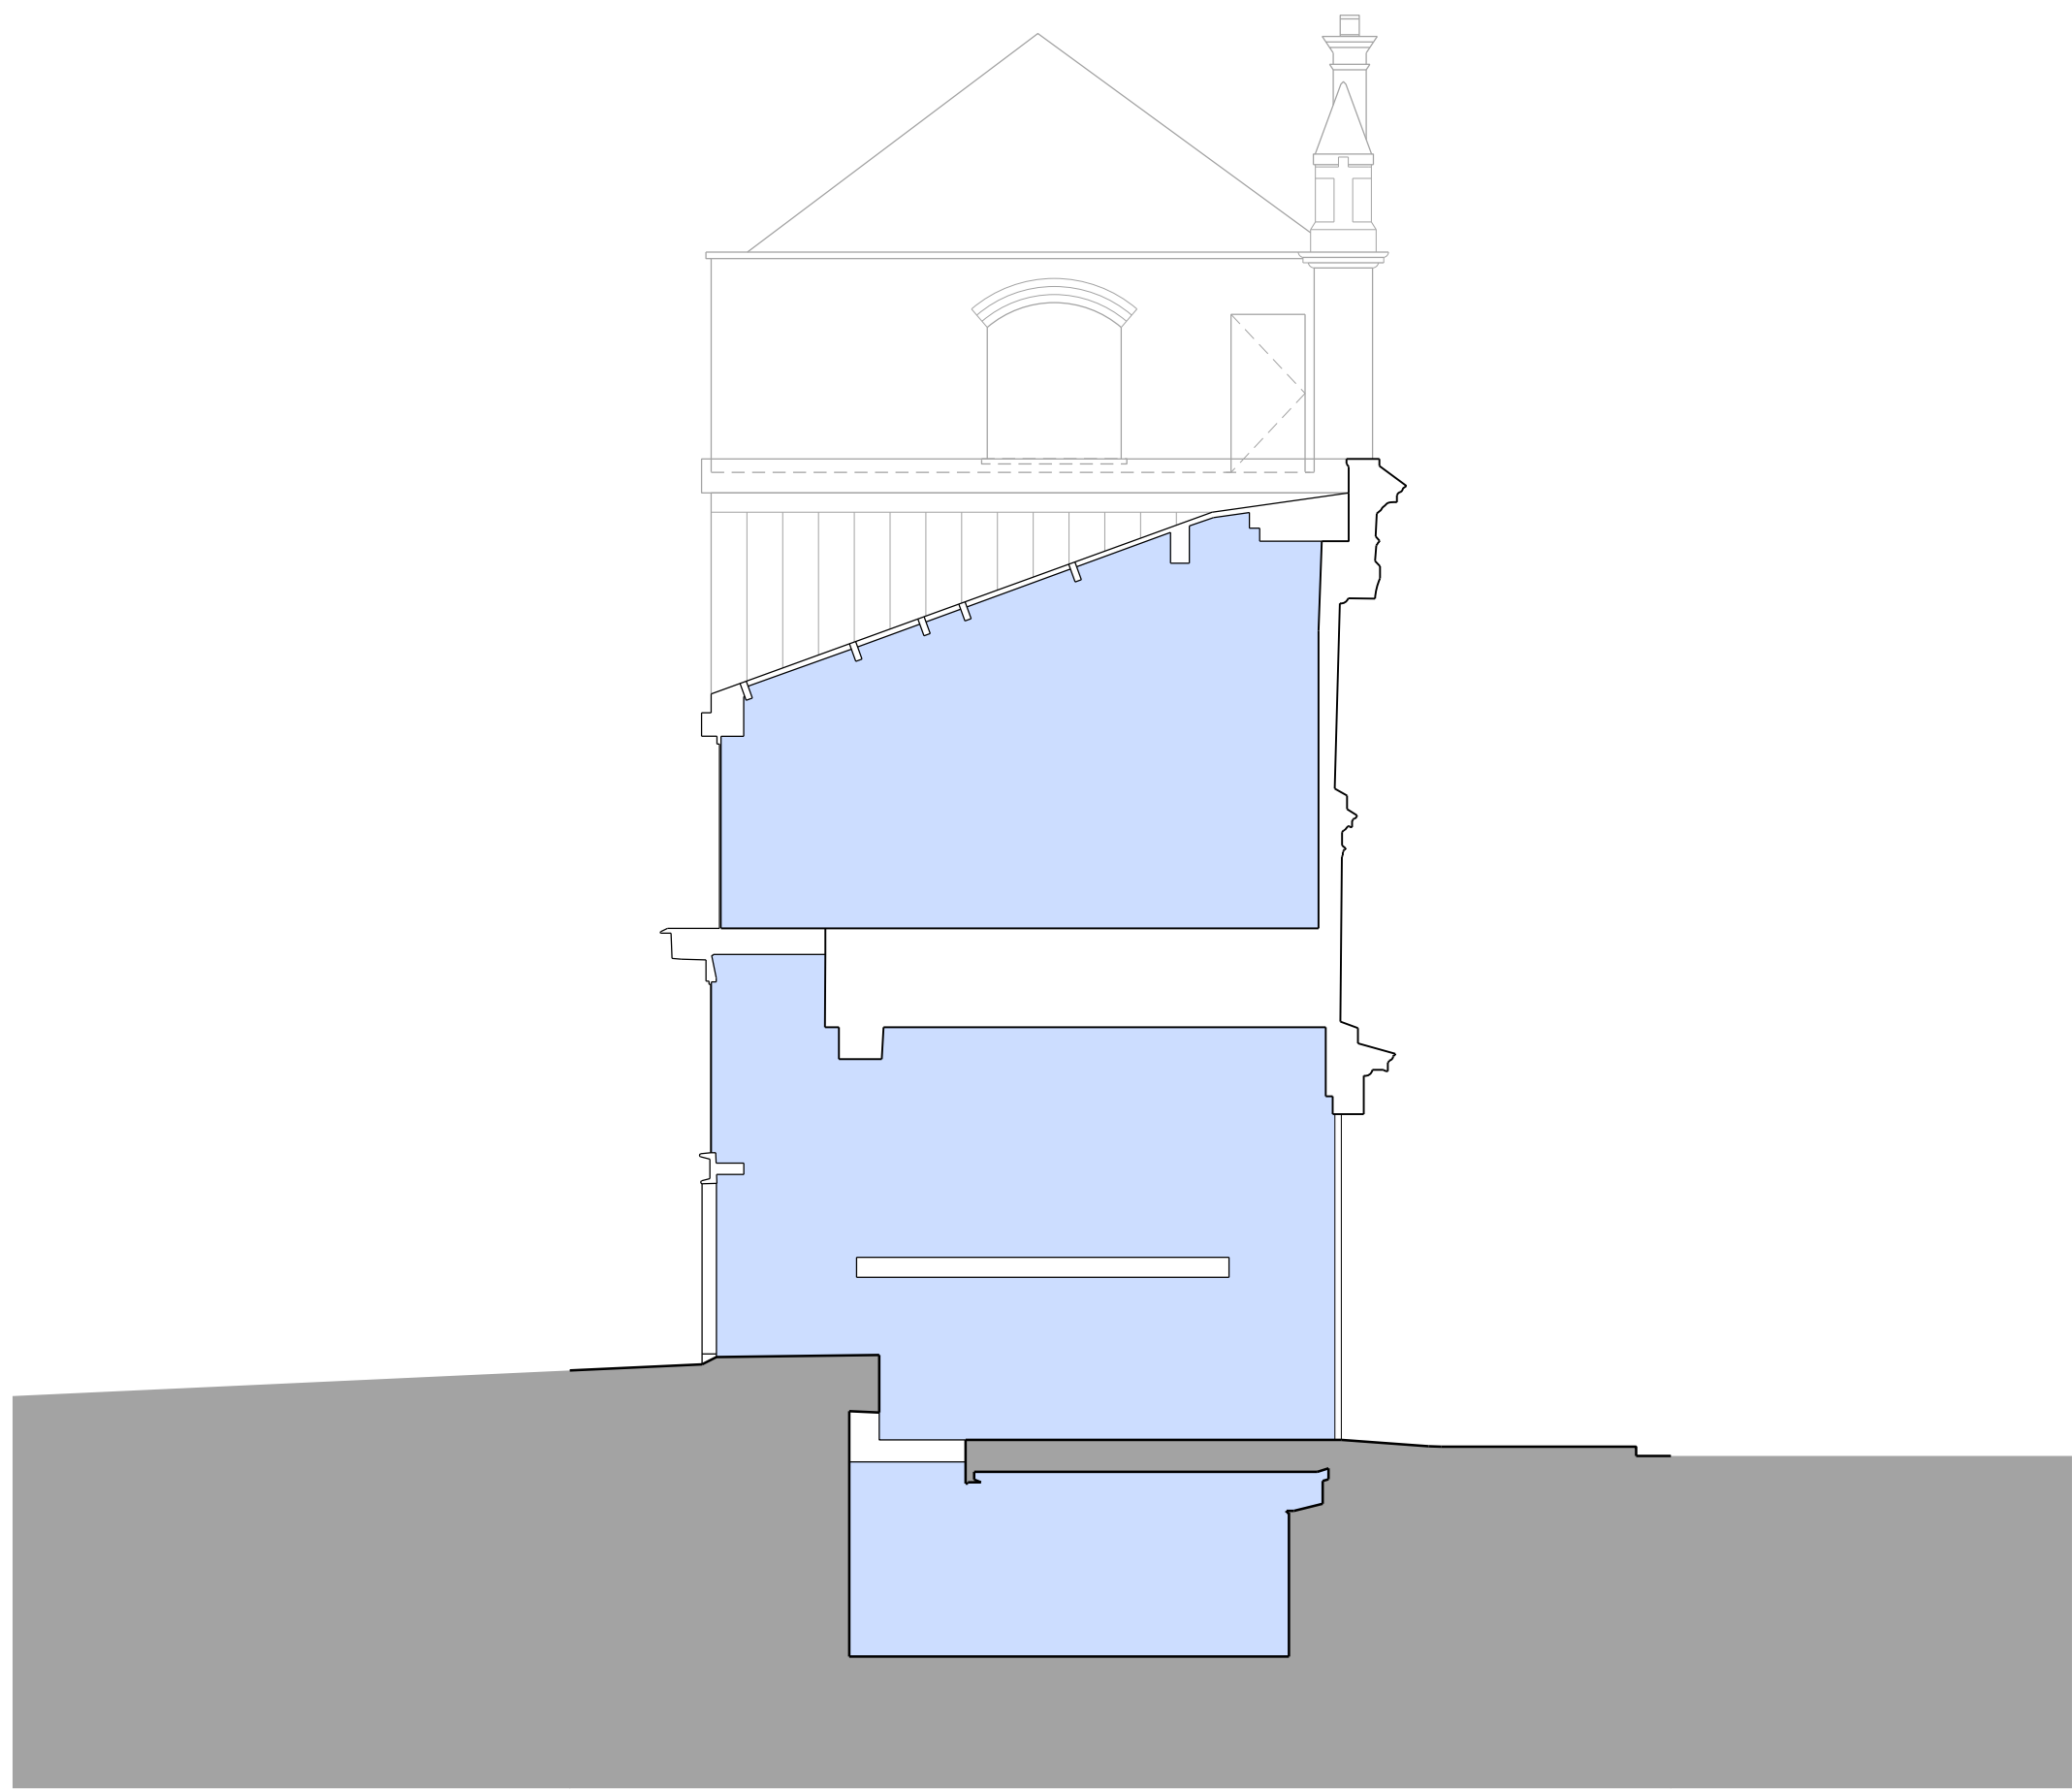


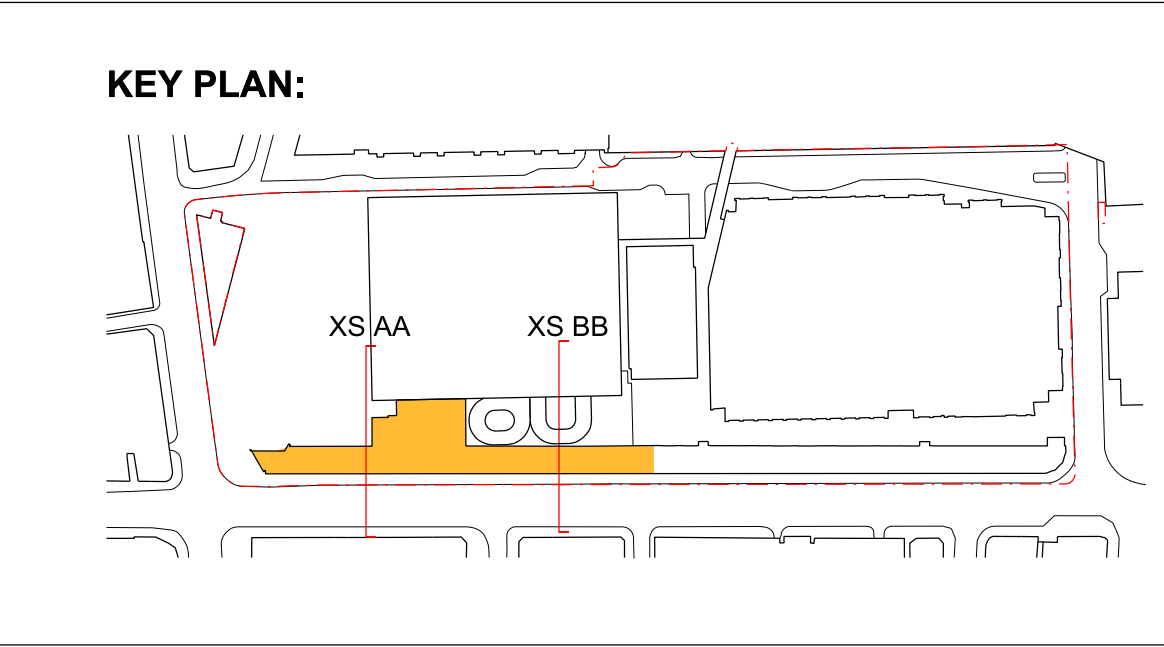

EXISTING SECTION A-A

EXISTING SECTION B-B