
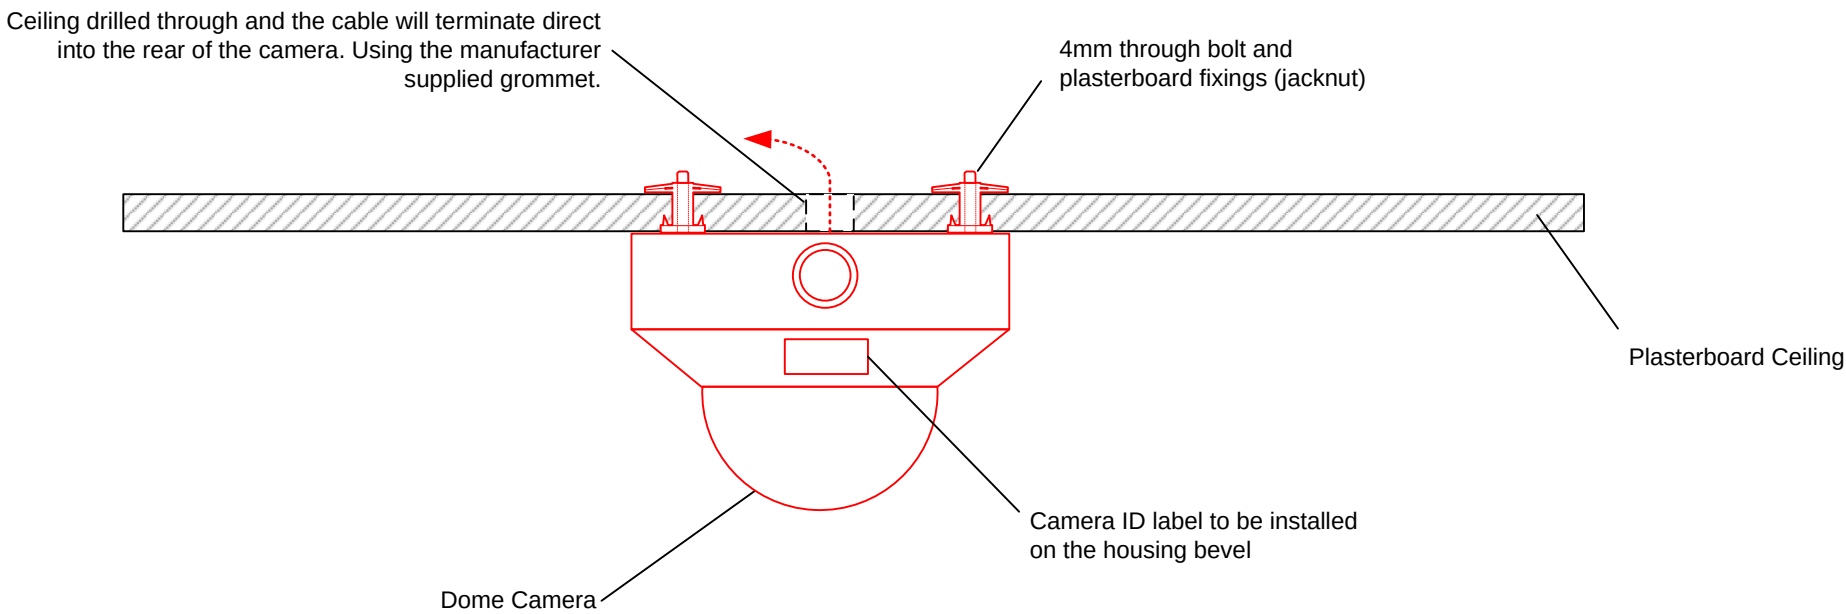


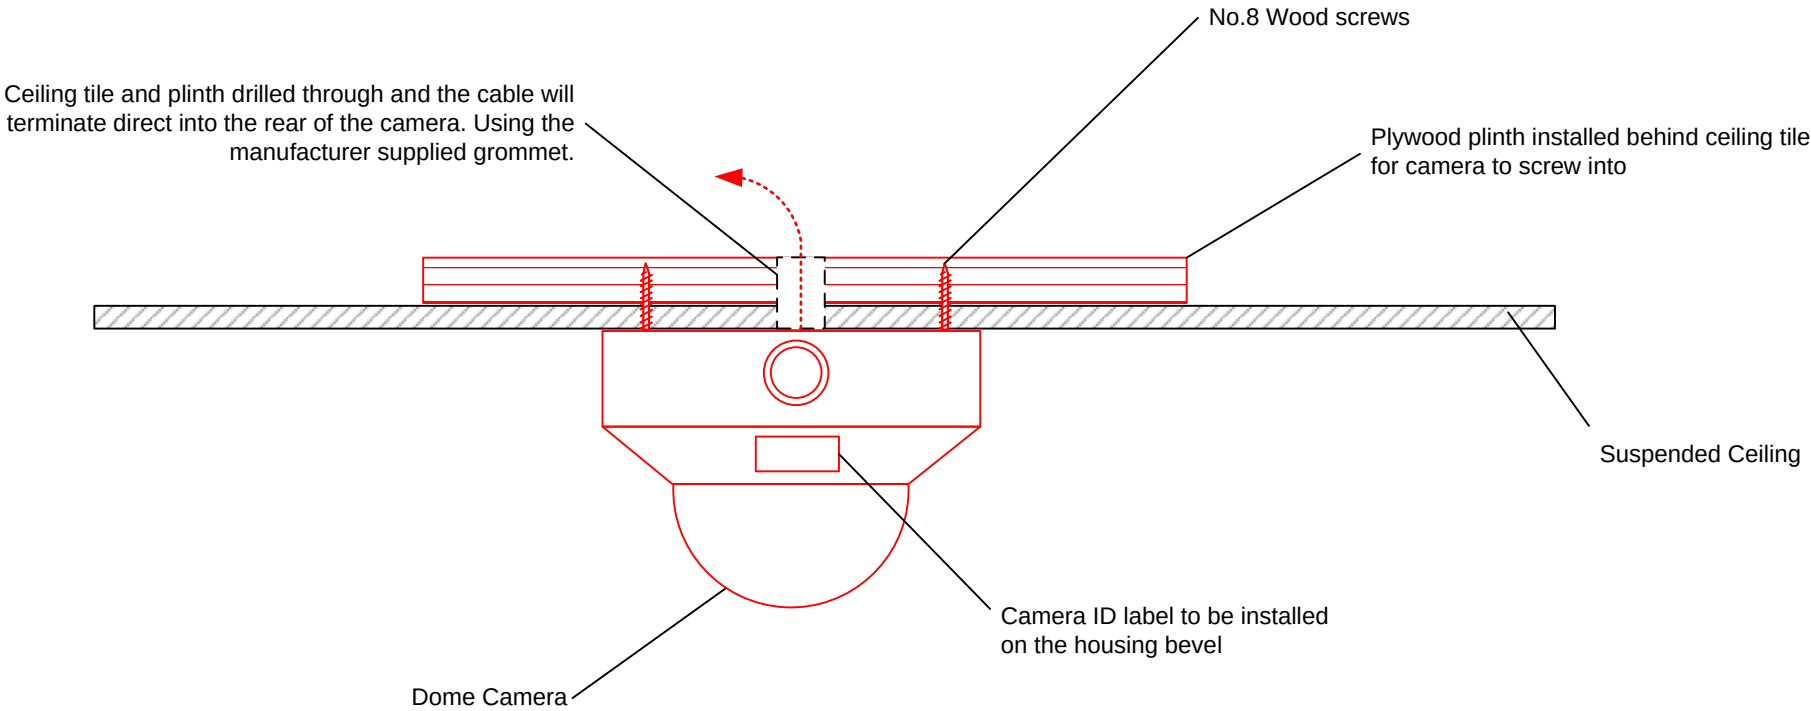

KEY:

BLACK – Existing
RED – Proposed
BLUE – Modify
GREEN – Remove

P01	13/11/19	For Information	JAG	DGF	MS
Rev	Date	Description of Revisions	Drawn	Chkd	Appr

Status

FOR INFORMATION

Contractor



Address

Unit 2,3 & 4 Churchill Way
Chapelton
Sheffield
S35 2PY

Project

LINBROOKE GENERIC DRAWINGS

Drawing Title

DOMES CAMERA CEILING MOUNT

Designed	J. GATLEY	Sig	Date	13/11/19
Drawn	J. GATLEY	Sig	Date	13/11/19
Checked	D. FERGUSON	Sig	Date	13/11/19
Approved	M. SIDDALL	Sig	Date	13/11/19
Scale	N.T.S.	ELR & Mileage	N/A	
Alternative Reference				Sheet 1 of 1
Drawing Number LBR-GEN-CCTV-004				Revision P01