
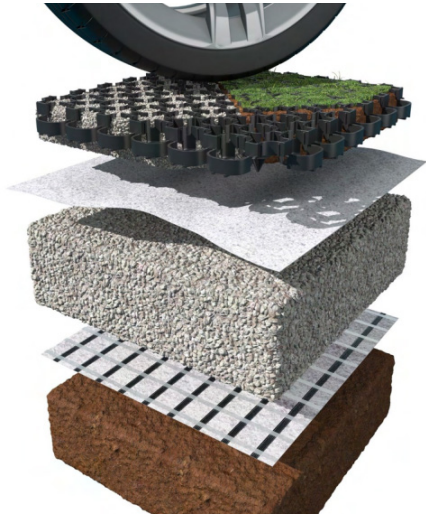
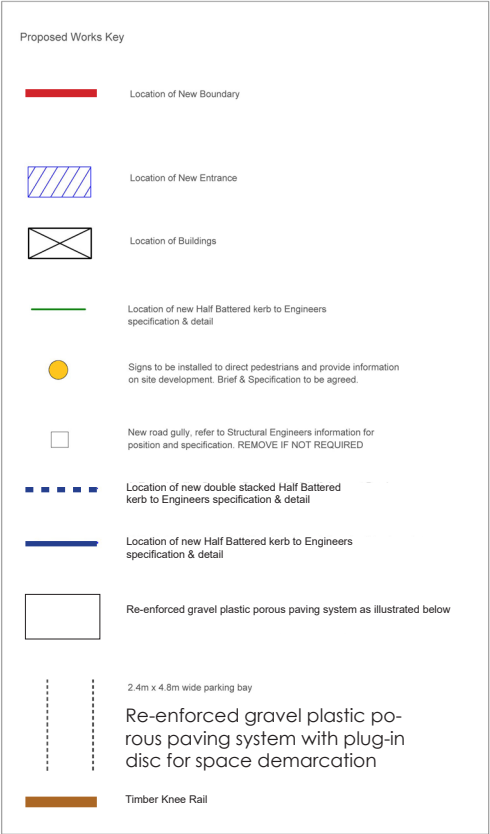


4.1 SITE AREA PLAN - PROPOSED PHASE 1 - RE-ENFORCED GRAVEL FINISH

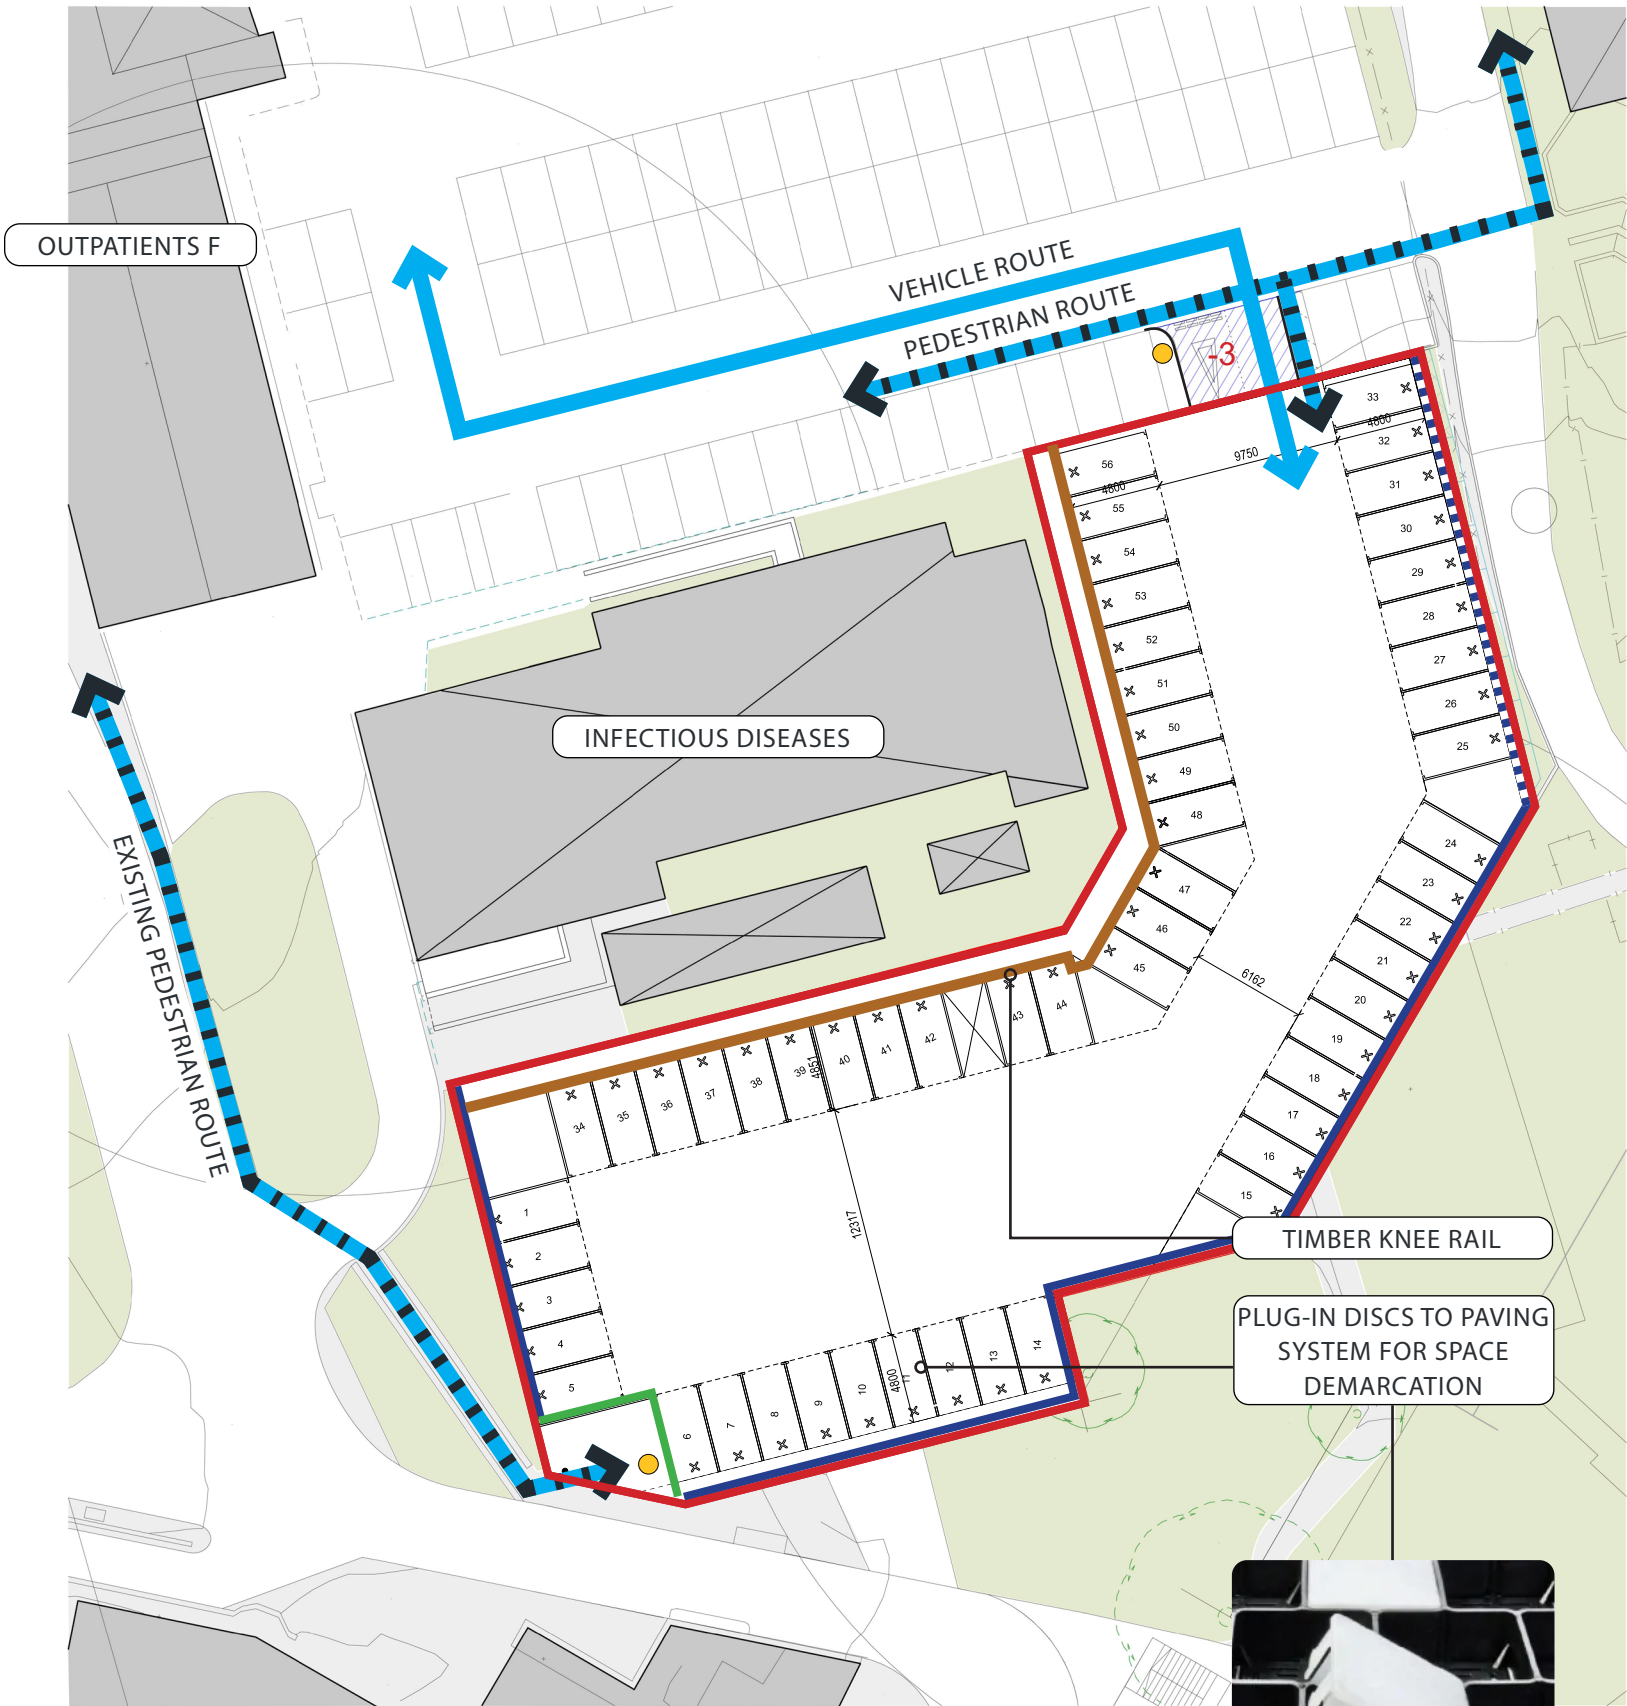

RE-ENFORCED GRAVEL FINISH WITH KNEE RAILS / NO LINE MARKINGS

TOTAL SPACES - 56

**[53 INCLUDING LOSSES]
BASED ON NO ACCESSIBLE SPACES**

© COPYRIGHT
The copyright in this drawing is vested in Sheppard Robson and no license or assignment of any kind has been, or is, granted to any third party whether by provision of copies or originals or otherwise unless agreed writing.

DO NOT SCALE FROM THIS DRAWING
The contractor shall check and verify all dimensions on site and report any discrepancies in writing to Sheppard Robson before proceeding work.

FOR ELECTRONIC DATA ISSUE
Electronic Data / drawings are issued as "read only" and should not be interrogated for measurement. All dimensions and levels should read, only from those values stated in text, on the drawing.

