


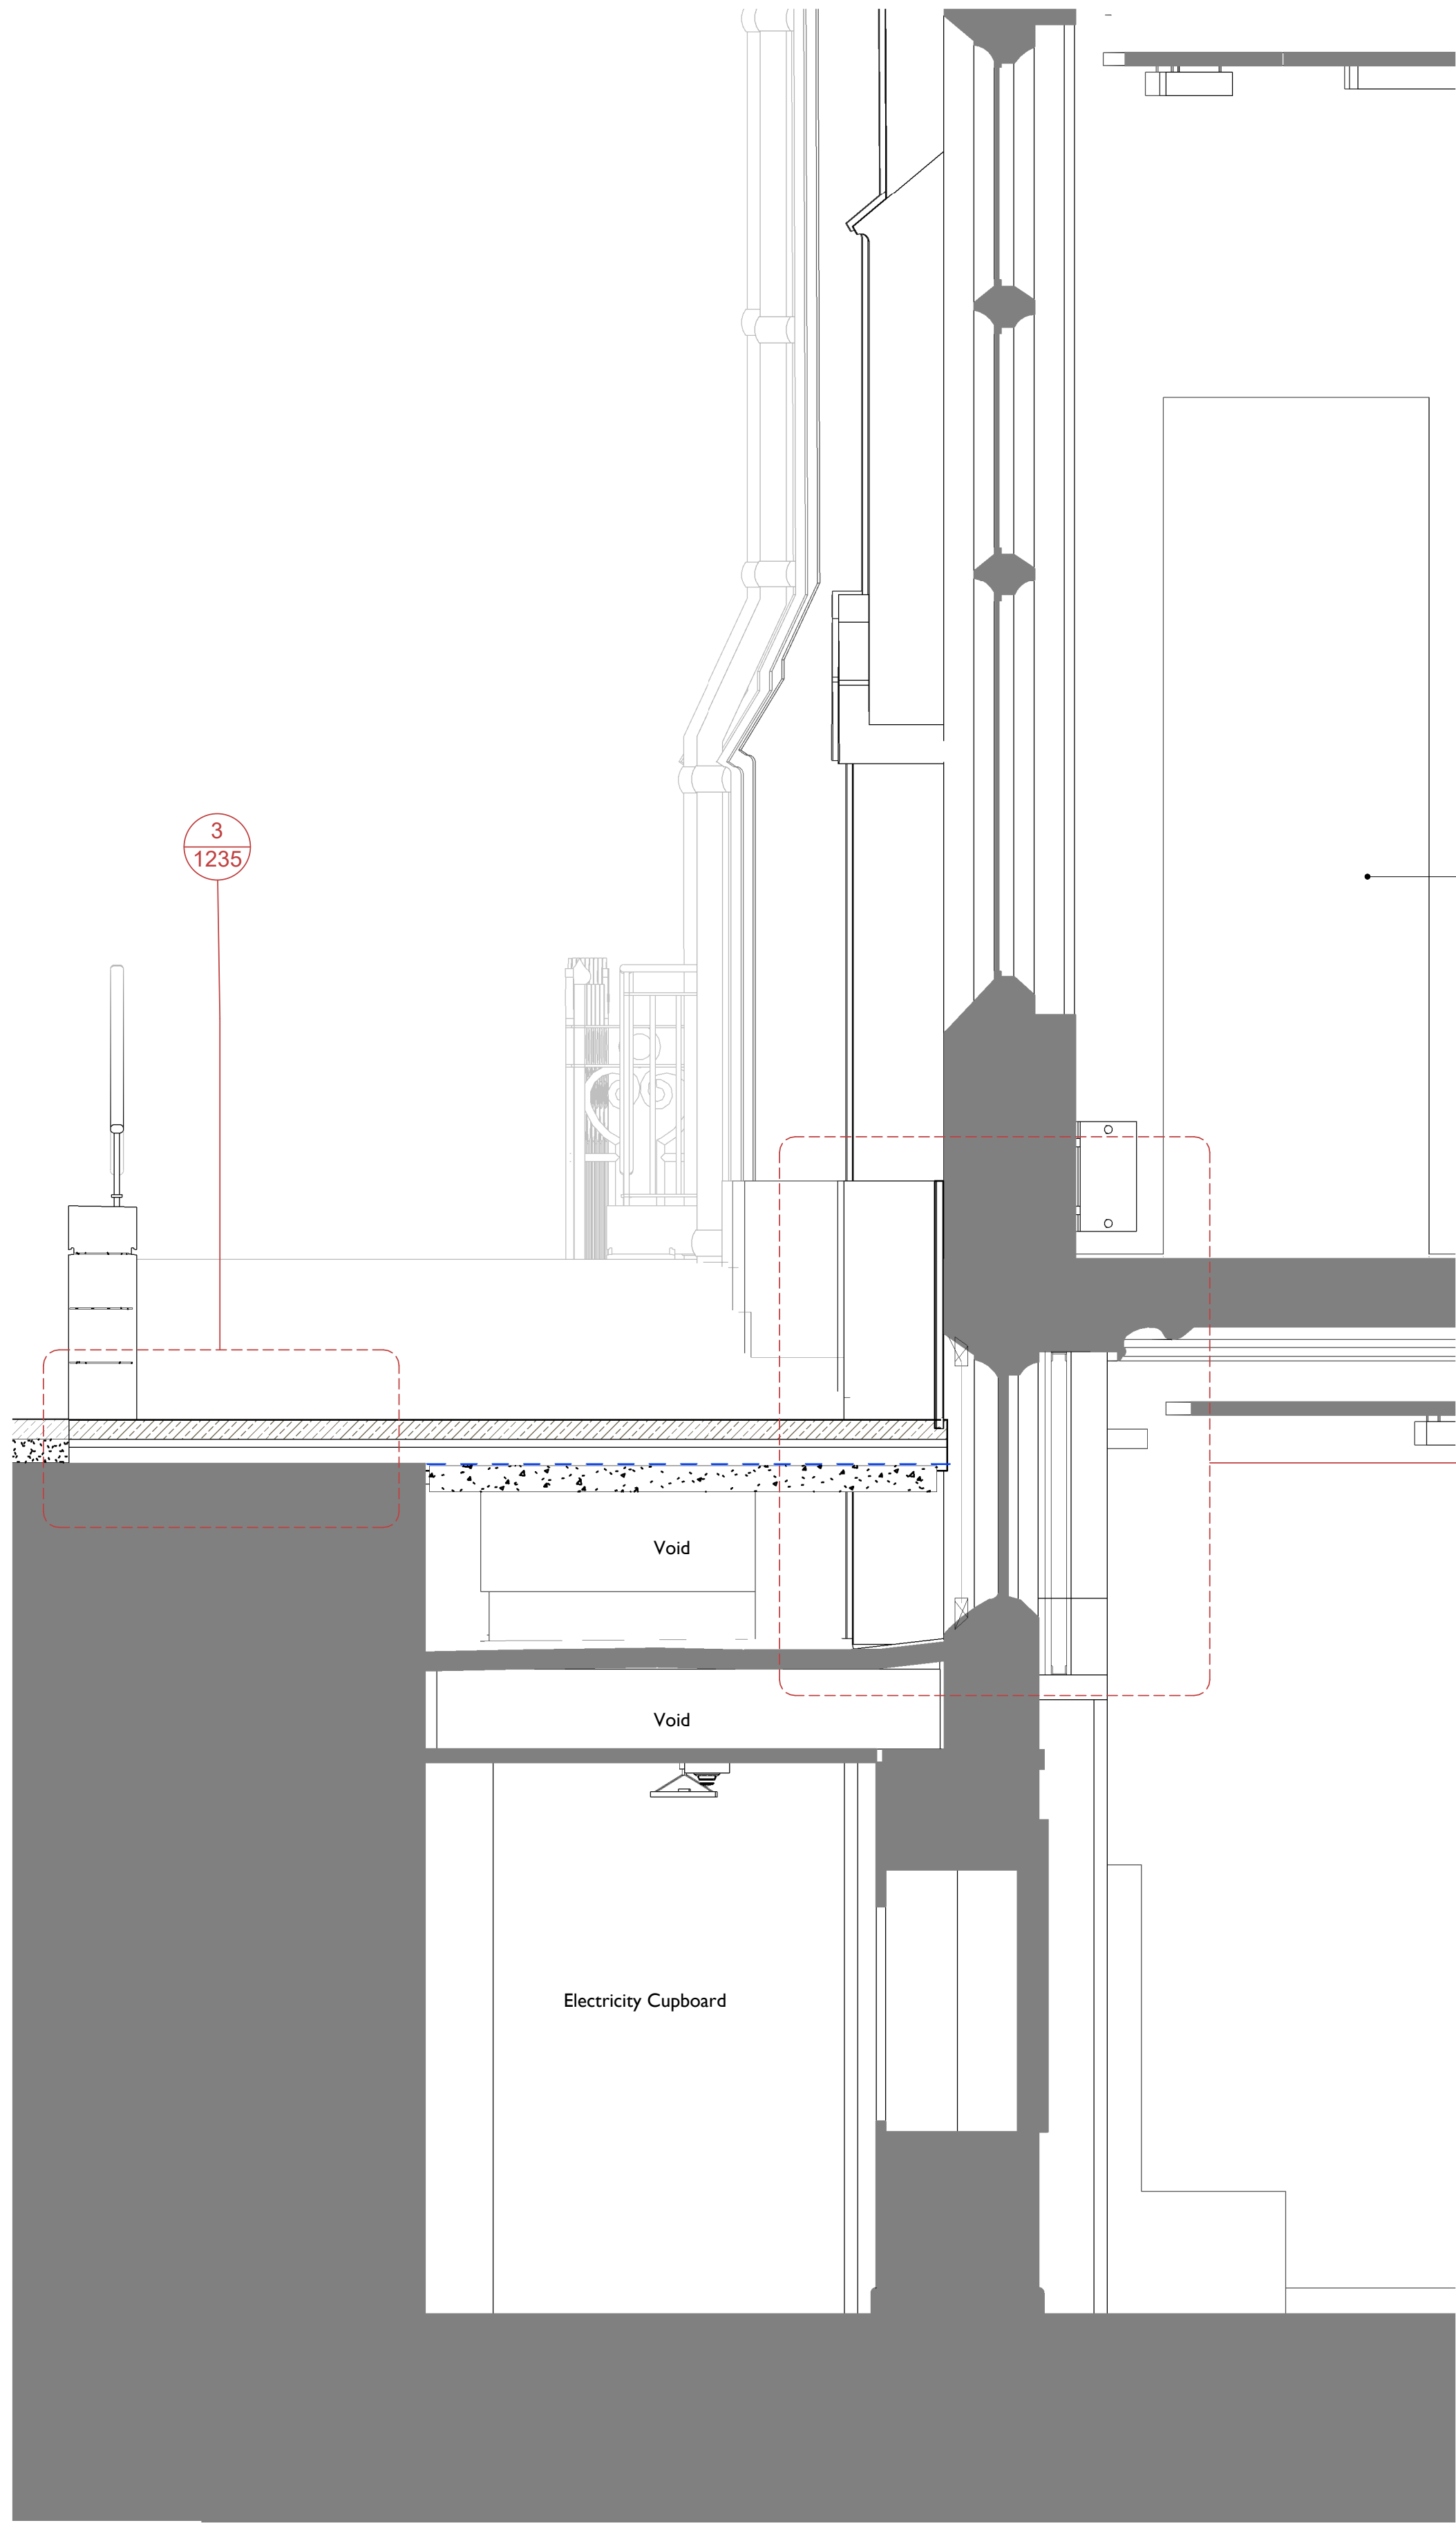


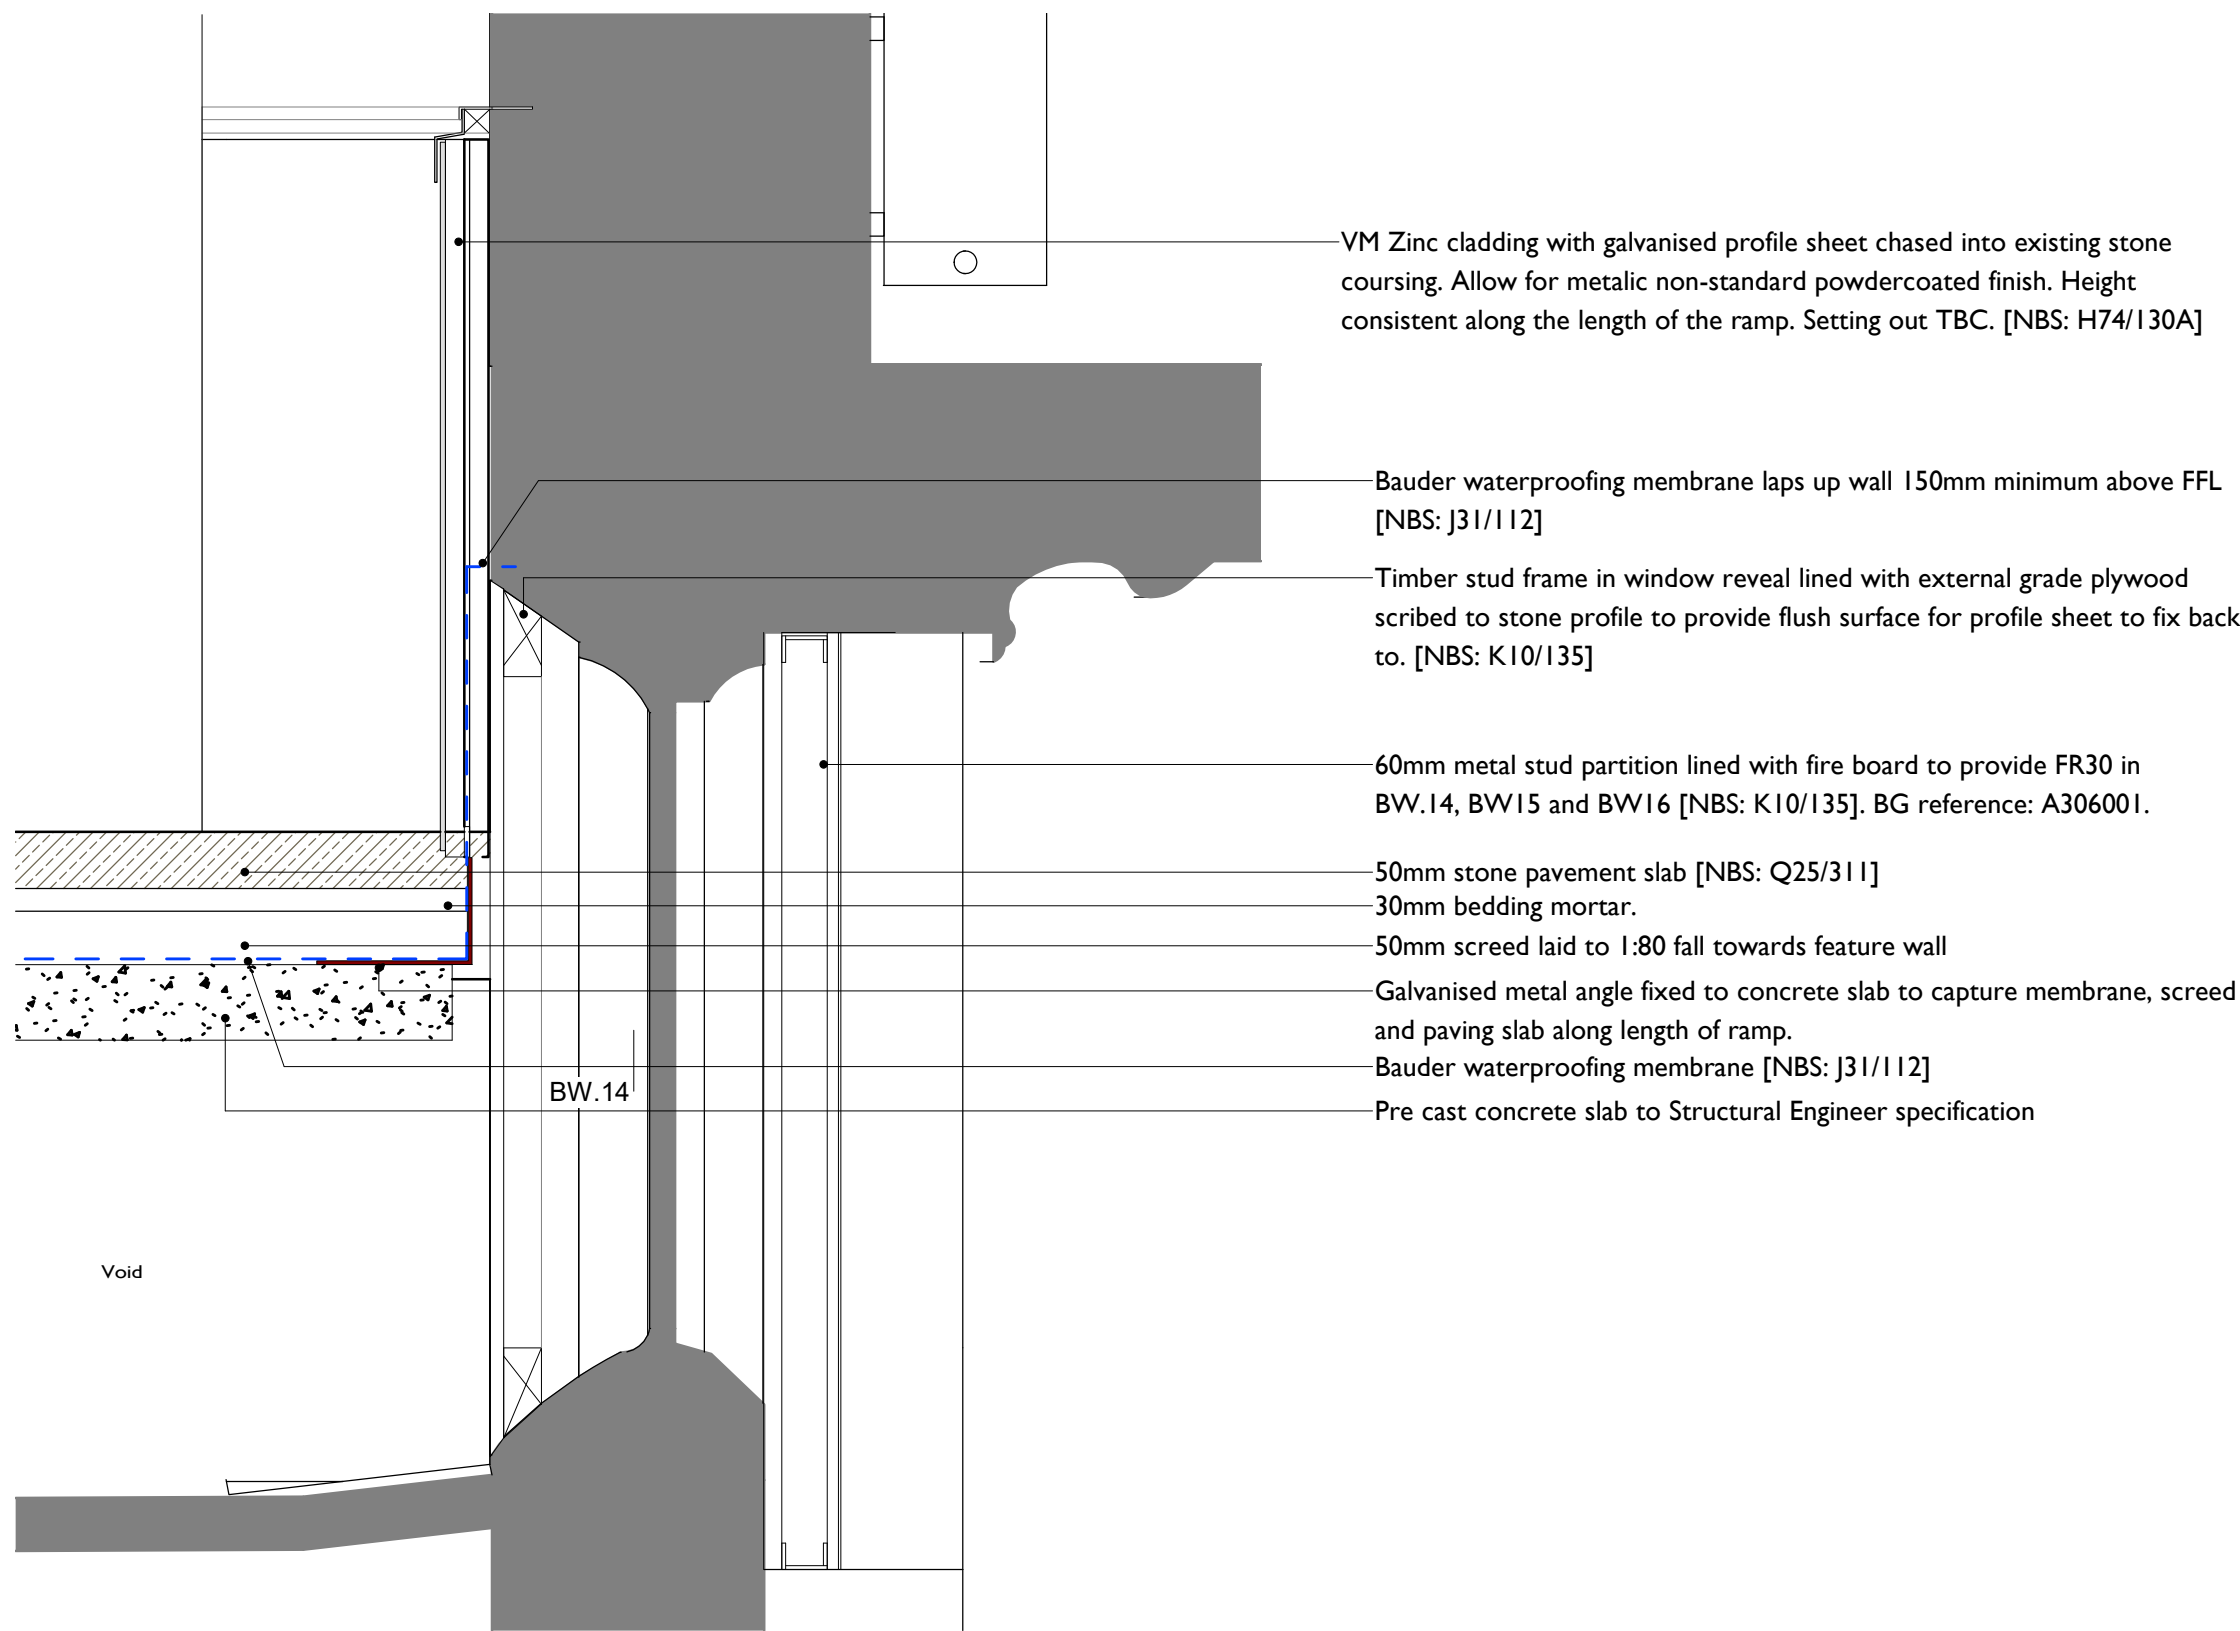

1
1235 Section FF as proposed
1 : 20

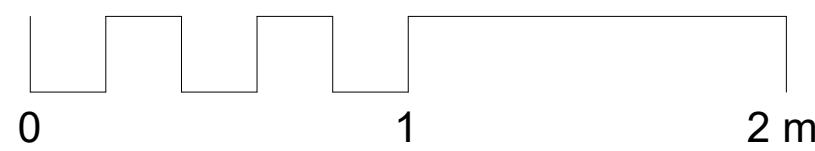

2
1235 Waterproofing detail
1 : 10

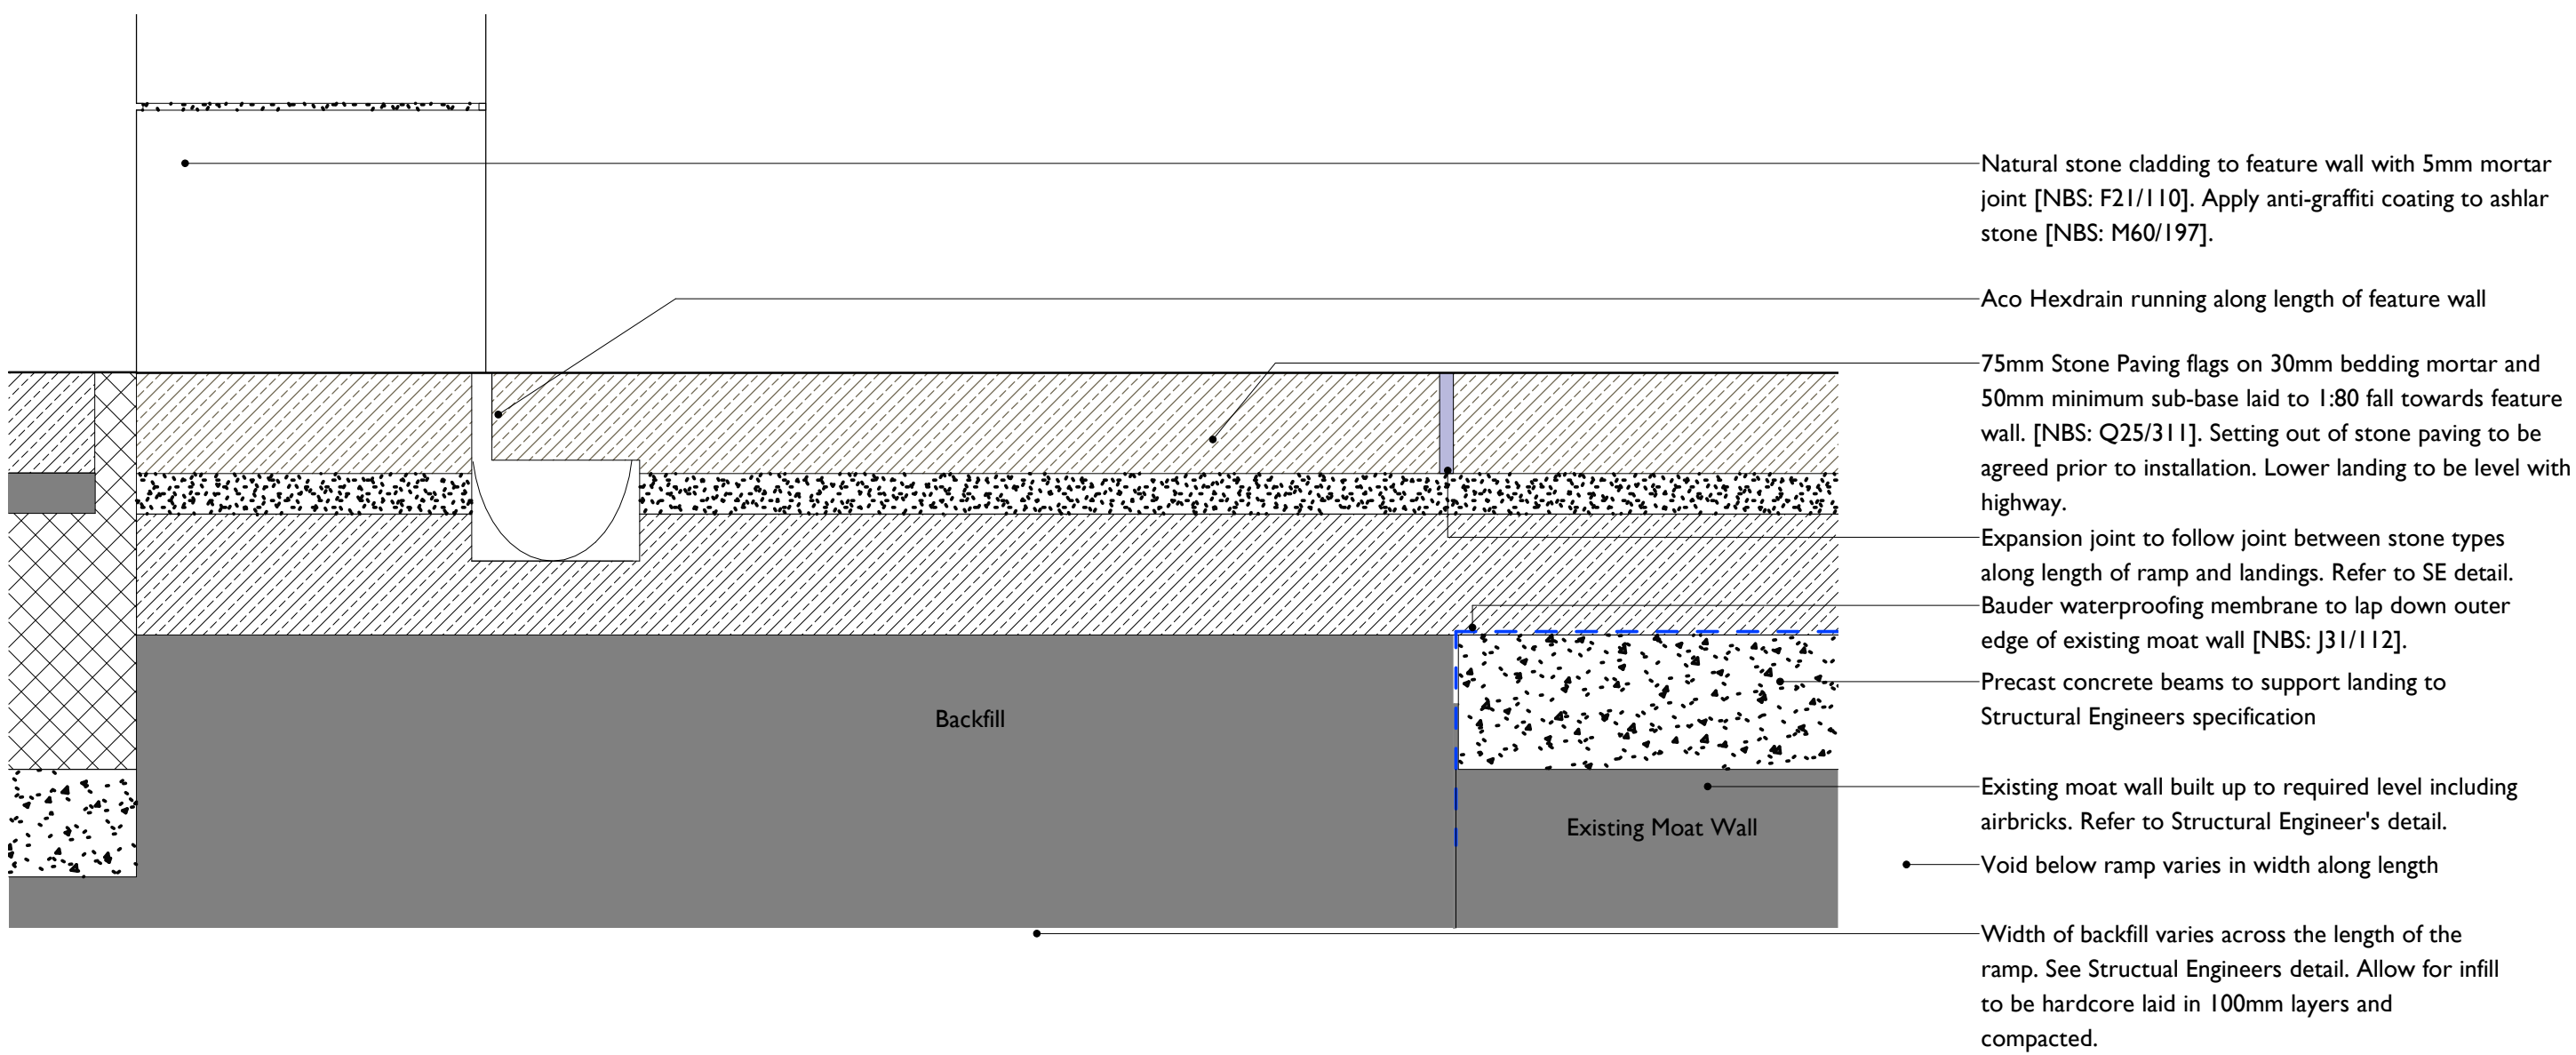

3
1235 Ramp Structure and Drainage detail
1 : 5

Notes:
Drawings are based on survey data and may not accurately represent what is physically present.

Do not scale from this drawing. All dimensions are to be verified on site before proceeding with the work.

All dimensions are in millimeters unless noted otherwise.

Purcell shall be notified in writing of any discrepancies.

Key Plan
not to scale


This drawing is to be read in conjunction with all Existing drawings, Demolition drawings, Proposed drawings, Specifications and MEP and Structural information.

Refer to drawing 1400 for level information.

G	04/03/22	JB	JB	Issued for Planning
F	15/11/21	JB	JR	Issued for Construction
E	24/06/2021	JB	DC	Issued for Tender
D	19/05/2021	JB	DC	Issued for Stage 4 Coordination
C	13/08/2020	JB	JR	Updated for Stage 4 Costing
B	01/06/2020	JB	DC	Scale Bar added
A	15/05/2020	JB	JR	ORE Issued for Stage 4 Costing
-	16/04/2020	JB	DC	ORE Design Development WIP

No	Date	Drawn	Checked	Description
				

PROJECT STATUS	WORK STAGE 4
CLIENT	University of Manchester
PROJECT	Manchester Museum Courtyard
DRAWING TITLE	Section FF
SIZE & SCALE	[A1] As indicated
DRAWING STATUS	FOR PLANNING

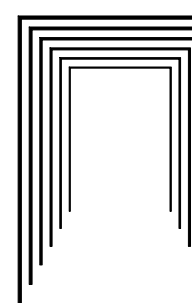JOB NUMBER	237010	
DRAWING NO.	6137-PUR-ORE-XX-DR-A-1235	
REV	G	
PRINTED: 04032022 11:11:08		PURCELL