

STORAGE WALL AND PALISADES SHELVING

NOTES

DRAWINGS ARE DESIGN INTENT ONLY & APPROXIMATE IN MANUFACTURE. FINAL DETAILS ARE TO MANUFACTURER'S RECOMMENDATIONS AND SHOP DRAWINGS WILL BE REQUIRED FOR SIGN-OFF BY THE DESIGN TEAM. ALL SPECIFIED SURFACE FINISHES ARE TO BE RETAINED AND PRICED FOR AT TENDER STAGE.


ALL DIMENSIONS PRIOR TO MANUFACTURER MUST BE CHECKED ON SITE AND TEMPLATES USED IF REQUIRED.

ALL ITEMS TO BE INSTALLED TO MANUFACTURER'S RECOMMENDATIONS


This drawing is the property of **bluesky Design** and must not be copied or otherwise reproduced. All dimensions must be checked on site before commencing work. This drawing was produced using AutoCAD 2019.

**NOTE: ALL DRAWING INFORMATION
SUBJECT TO SITE SURVEY AND DRAWING
UPDATES POST STRIP-OUT**


READ IN CONJUNCTION WITH JOINERY LOCATIONS 1308-09-JL-01

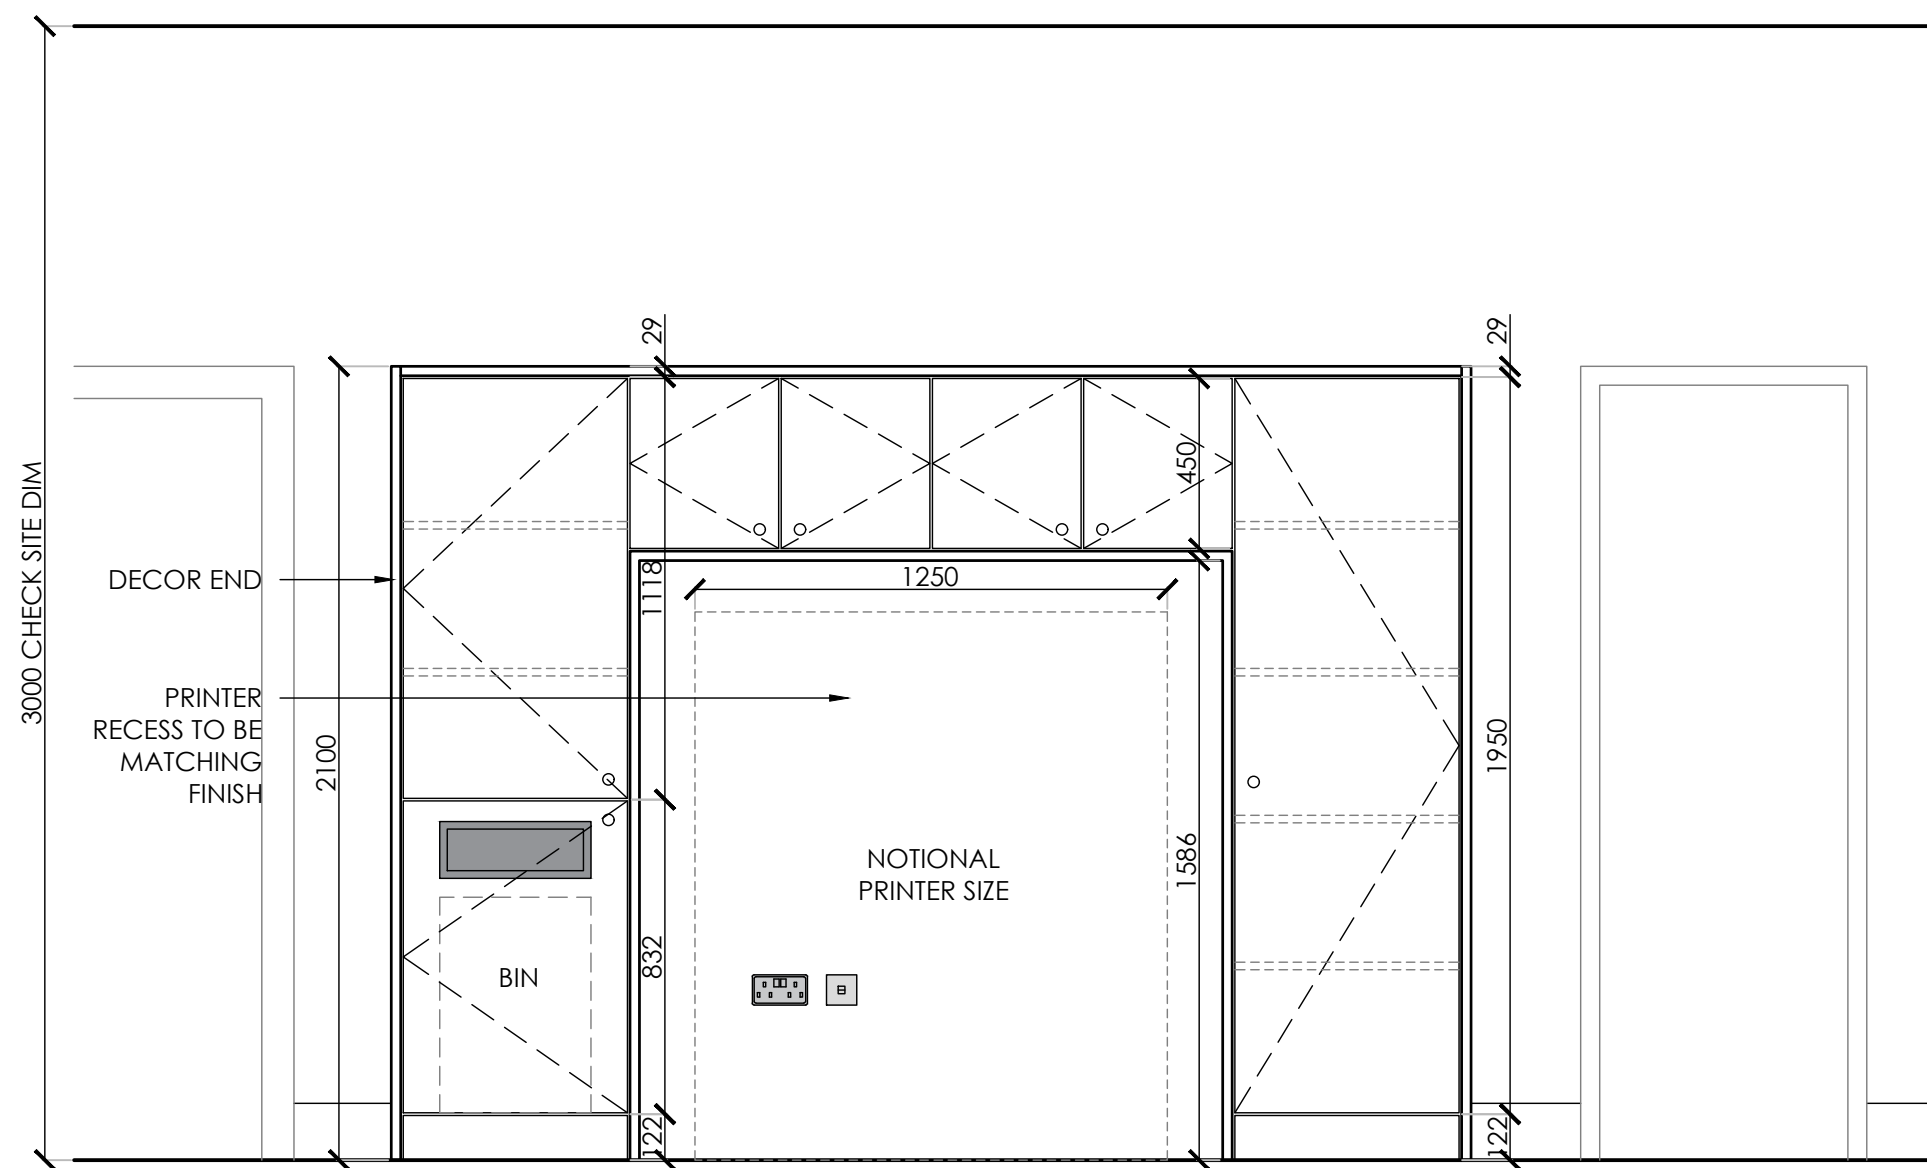


PRINT POINT ELEVATION

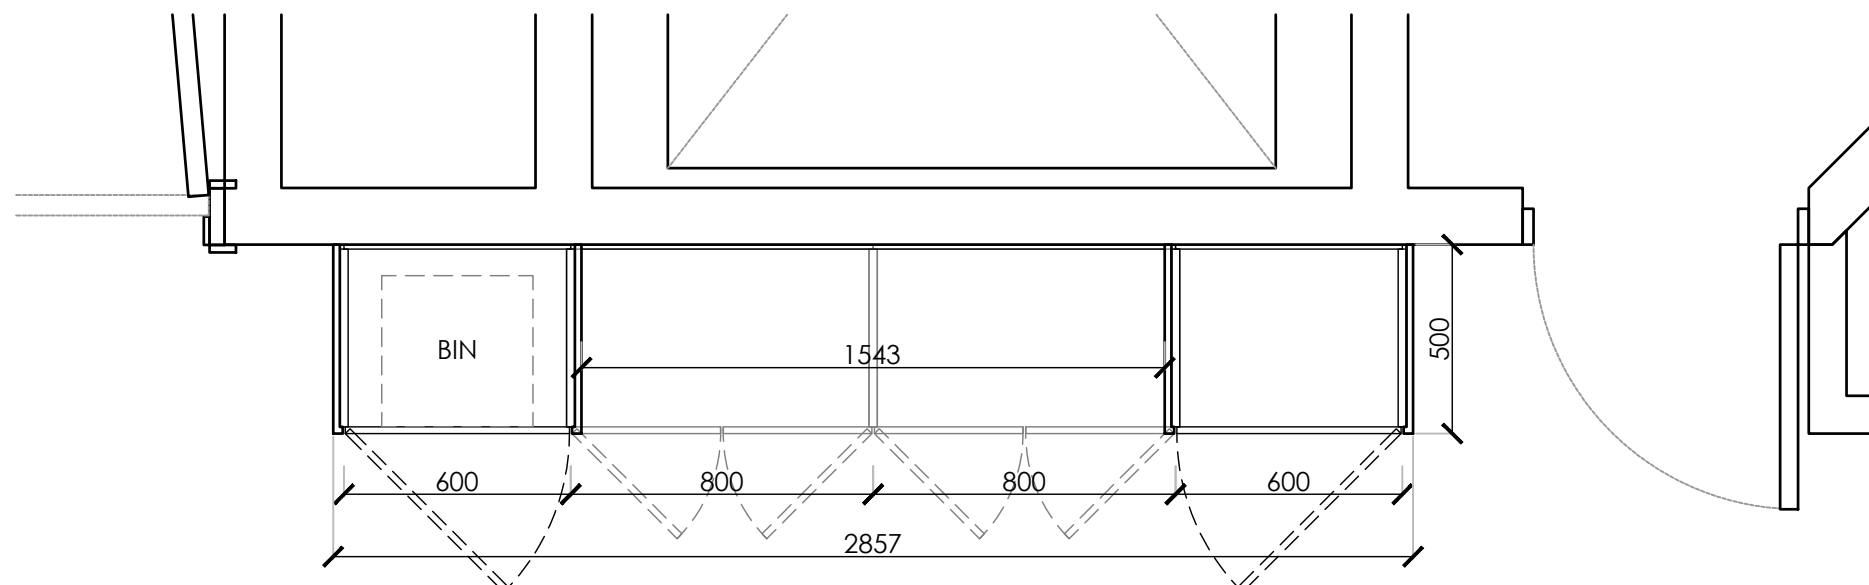

PRINT POINT PLAN

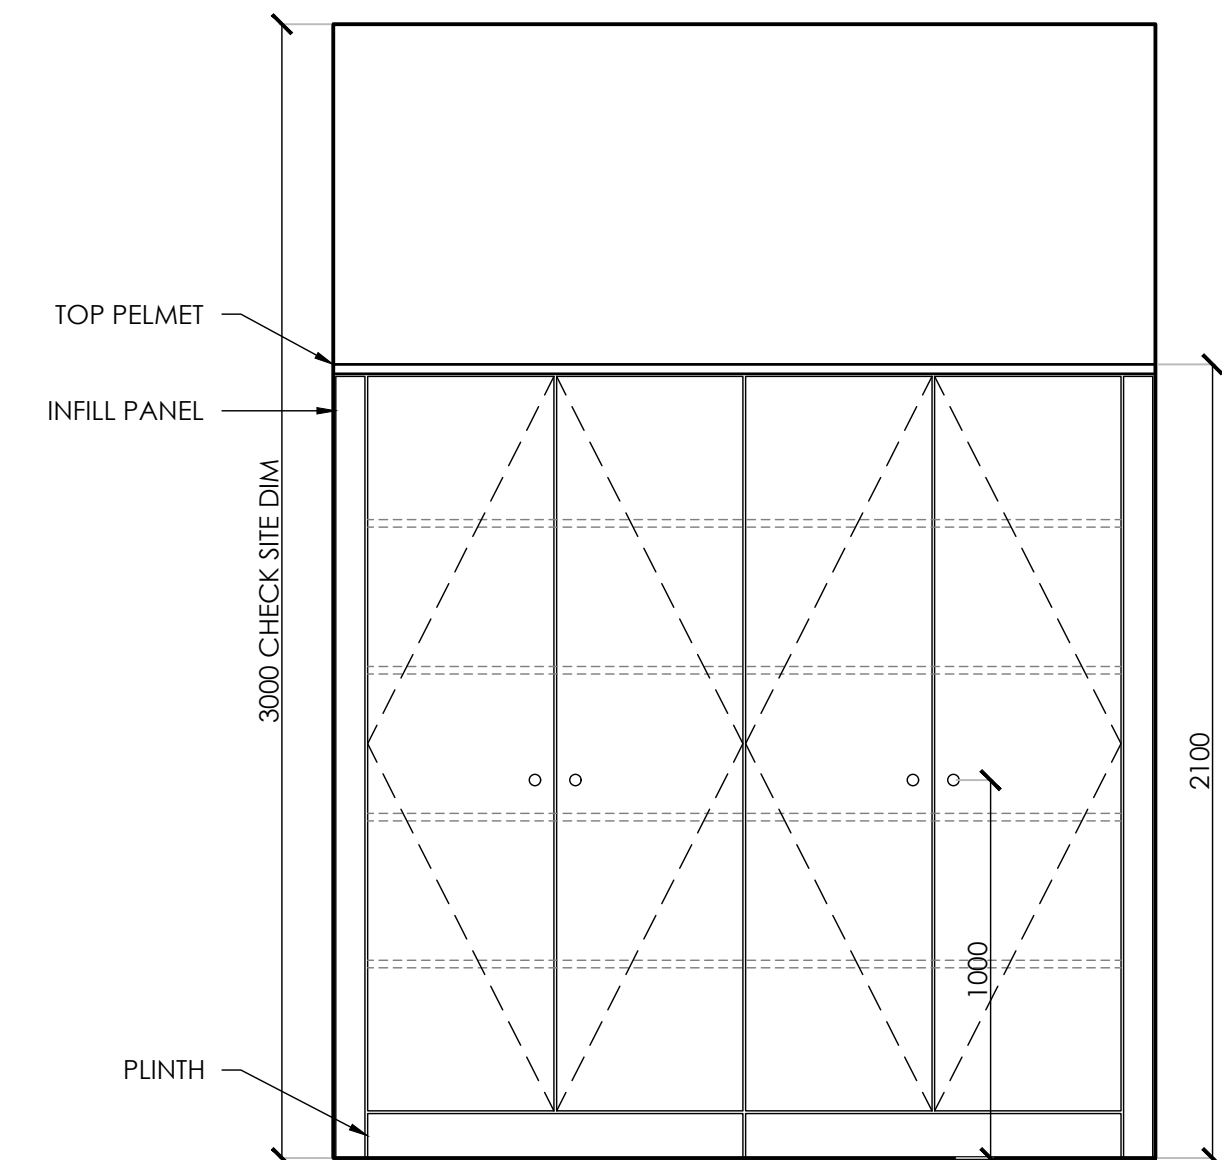


STORAGE CUPBOARDS ELEVATION

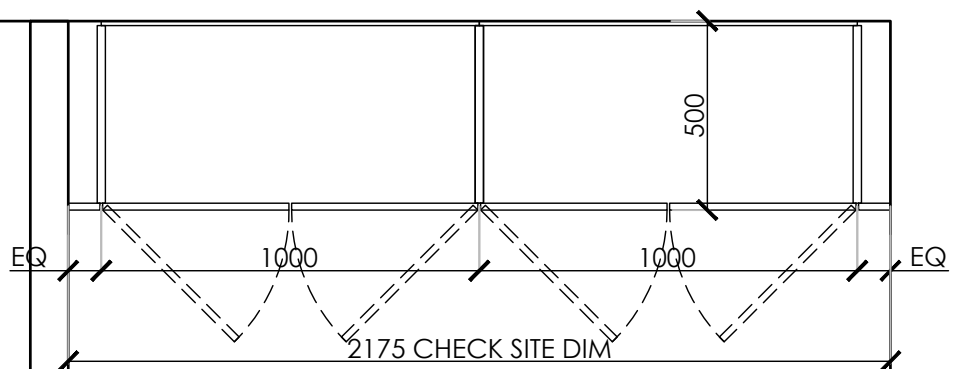


STORAGE WALL PLAN

STOREWALL SPECIFICATION


1. **PRINTER POINT + STORAGE CUPBOARDS TO BE SIGNATURE STOREWALL SYSTEM BY SPACESTOR - www.spacestor.uk.com OR SIMILAR APPROVED.**
2. **TO BE CONFIGURED AS SHOWN WITH INFILL PANELS / DECOR ENDS TO SIDES AND TOP TO ALLOW FOR TOLERANCE. SIDE INFILL PANELS TO BE EQUAL ON BOTH SIDES OF RECESS.**
3. **CUPBOARDS TO BE DIMENSIONS SHOWN.**
4. **ALL CARCASSES TO HAVE **WHITE** MFC FINISH. DOORS, INFILL PANELS & SKIRTINGS TO BE SPACESTOR MFC. REF:- **Egger Graphite Grey U961 ST9****
5. **CONTRACTOR TO LIAISE WITH CUPBOARD MANUFACTURER TO ENSURE ACCURATE DIMENSIONS ARE ACHIEVED. FINAL SITE DIMENSIONS TO BE CHECKED PRIOR TO MANUFACTURE OF CUPBOARDS.**
6. **ALL CUPBOARDS TO BE NON LOCKABLE HANDLES REF:- NON-LOCKING HANDLE 'SR1'**
7. **ALLOW FOR BIN AND WASTE FLAP TO PRINTER POINT AS SHOWN REF:- RECYCLE BIN 'BIN' + WASTE FLAP 'WFP'**

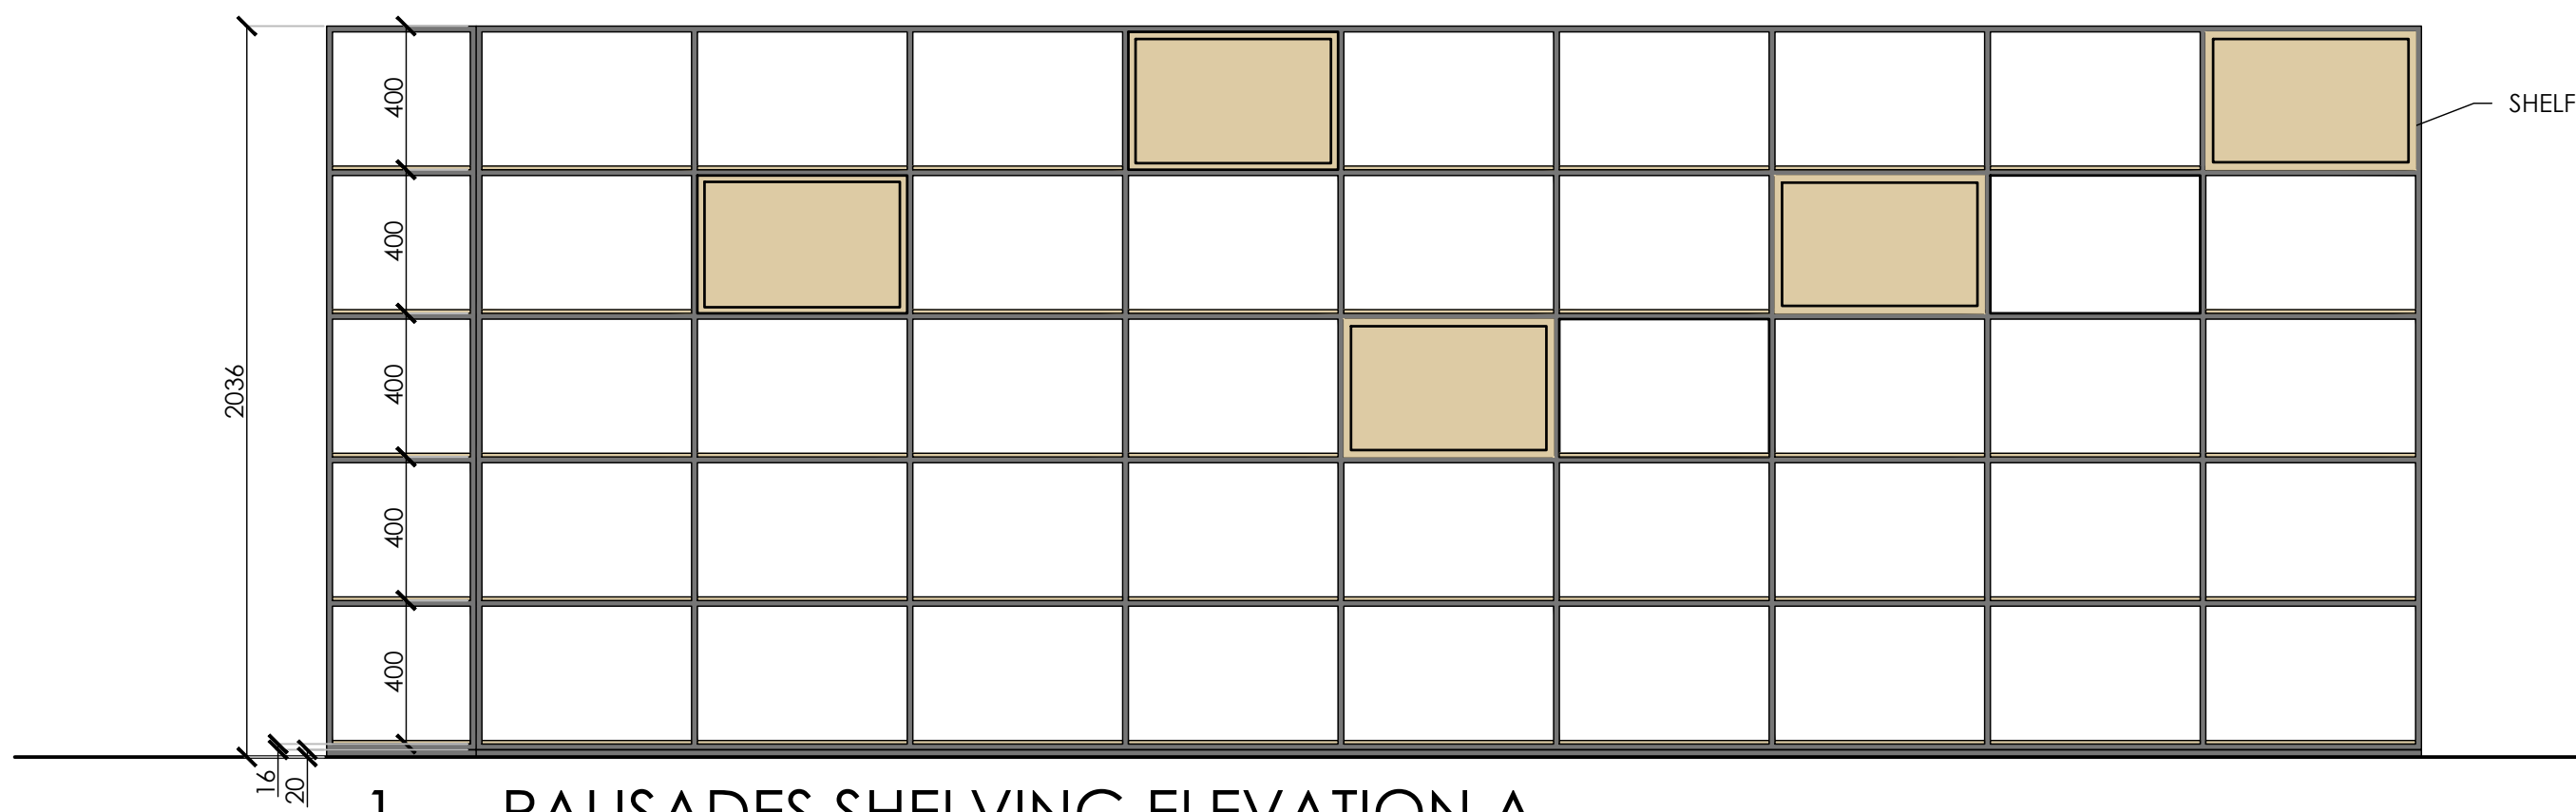


1. PALISADES SHELVING ELEVATION A

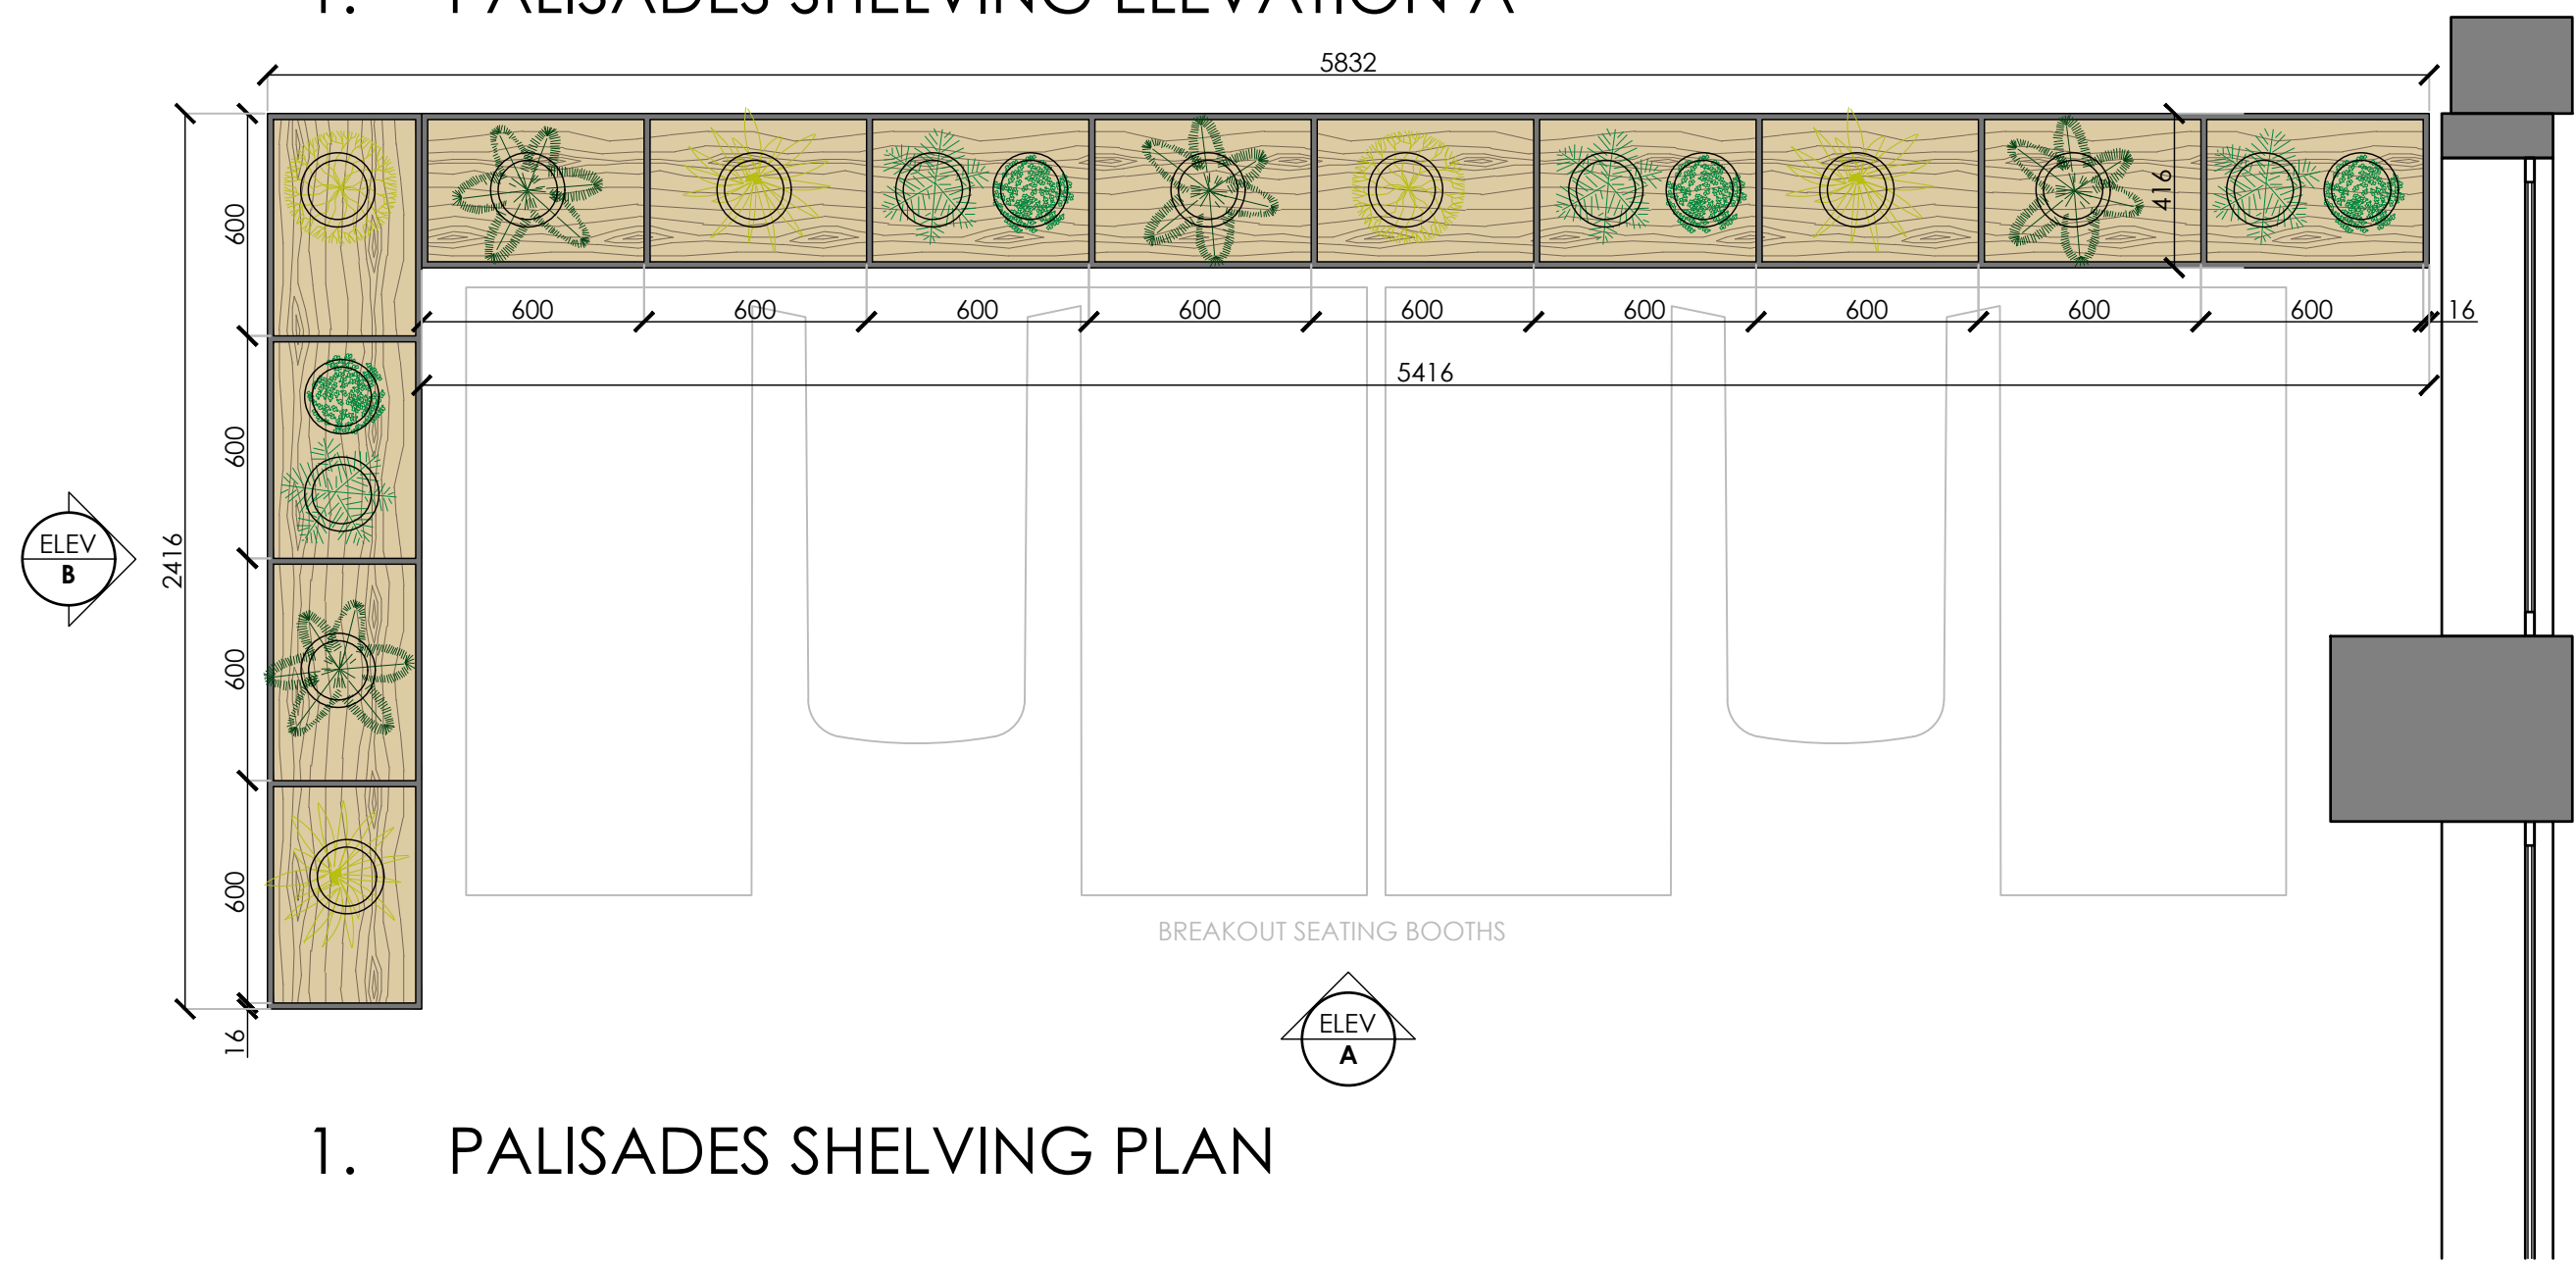


1. PALISADES SHELVING PLAN

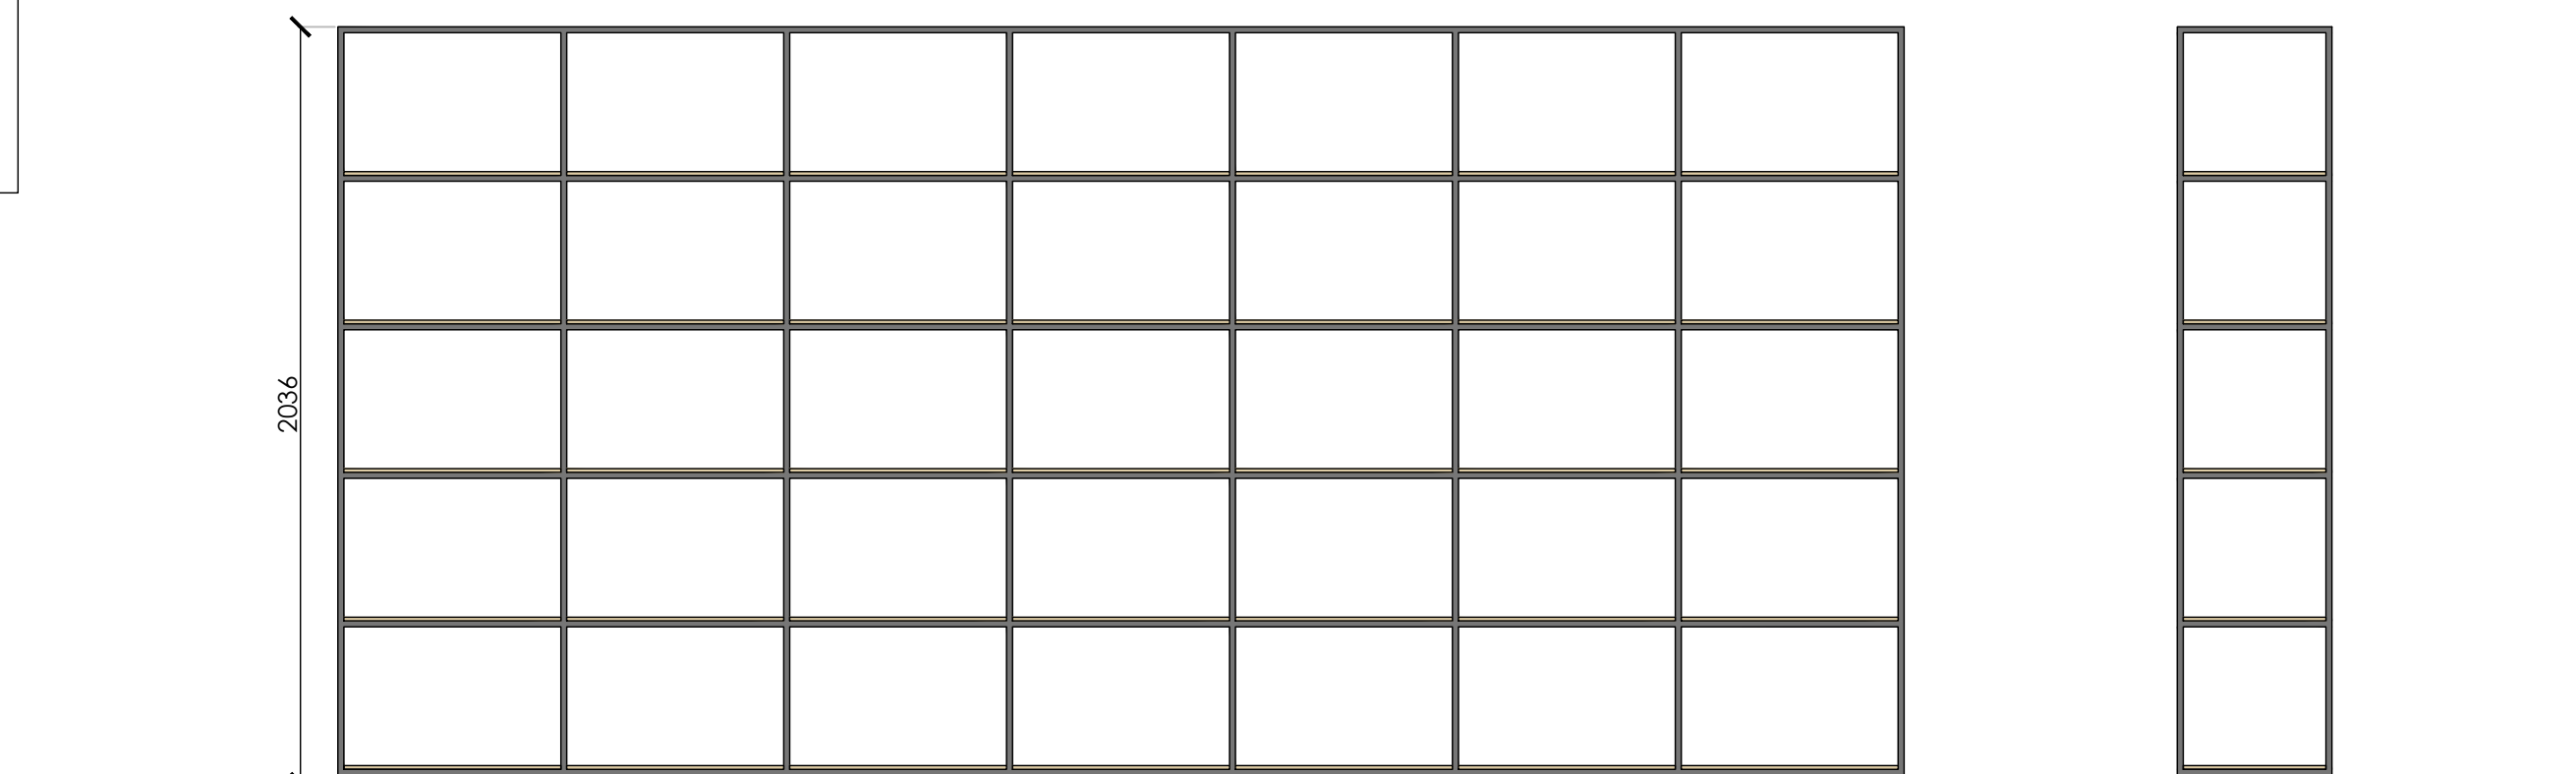

2. PALISADES SHELVING ELEVATION C

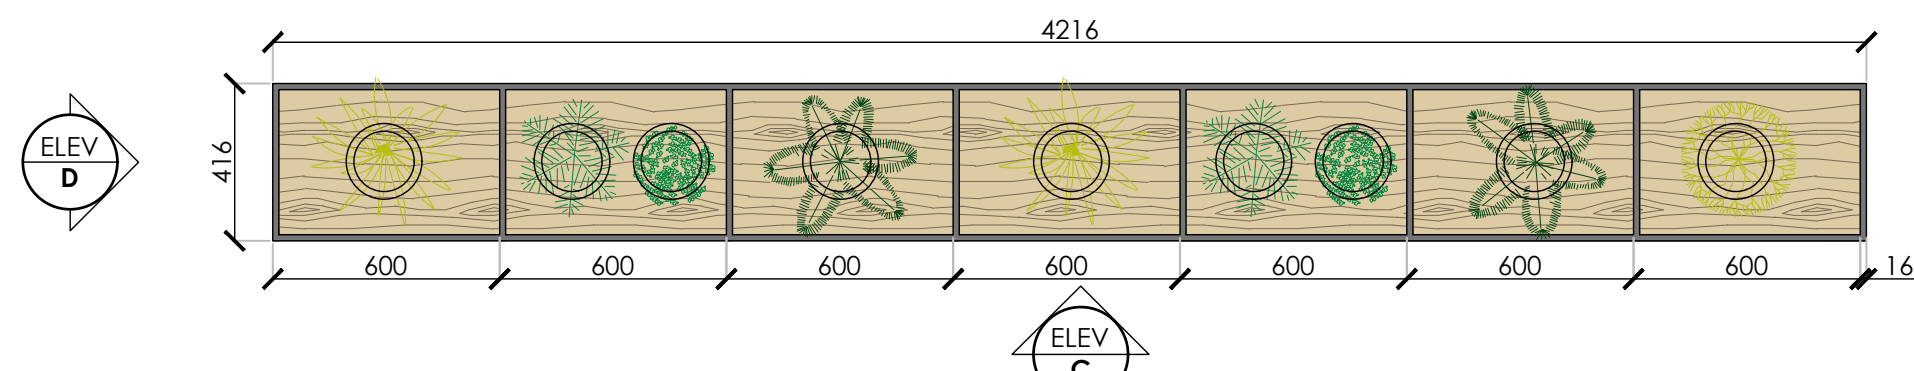

2. PALISADES SHELVING PLAN

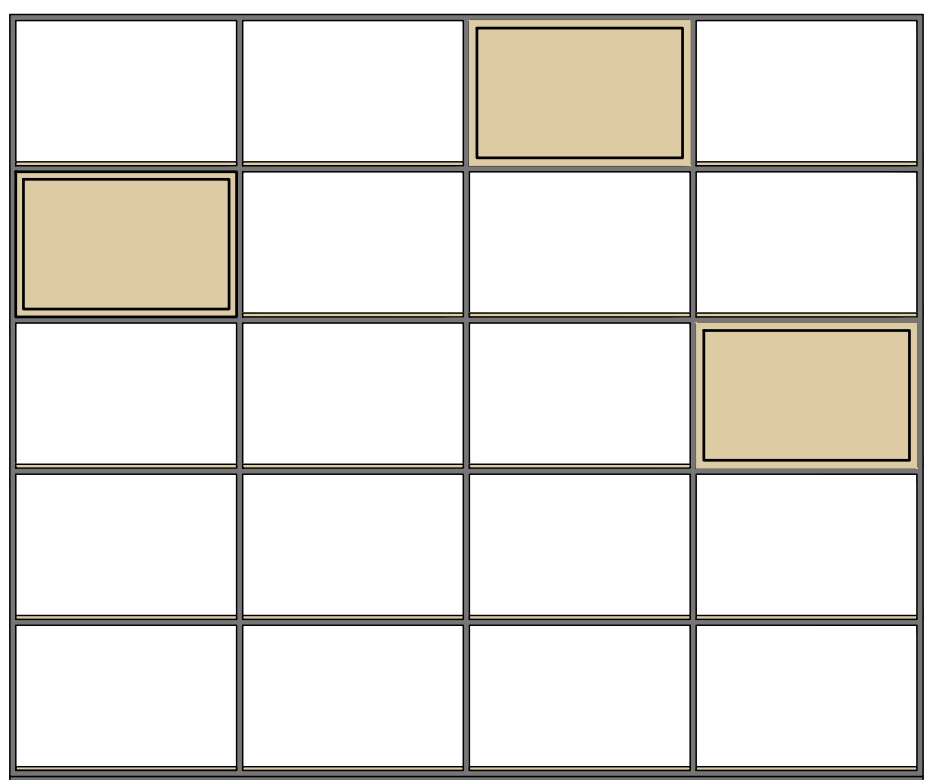

1. ELEVATION B

PALISADES SPECIFICATION

1. SHELVING UNITS TO BE 'PALISADES 2' SYSTEM BY SPACESTOR - www.spacestor.uk.com OR SIMILAR APPROVED.
TO BE CONFIGURED WITH W400 x D400 x H600mm GRIDS AS SHOWN
2. ALL GRIDS TO HAVE MFC SHELVES AND BOXES AS SHOWN
REF:- JERUSALEM PINE (LIGHT TIMBER FINISH)
3. METAL FRAME FINISH TO BE BLACK

REPLICA PLANTS TO SHELVING REQUIRED

CONTACT RUSSELL EDWARDS FOR QUOTATION
0345 3711135
07848 451880

Rev	Date	Description	Initials
B	13.11.22	Heritage issue	FLC
A	03.11.22	Issued for Tender	FLC

Client:

GROSVENOR

Project:

SHIP CANAL HOUSE

Address:

**9TH FLOOR, SHIP CANAL
HOUSE, KING STREET**

Drawing Title:

STORAGE WALL AND PALISADES SHELVING

Date: 21.10.2022

Project Number: 1308

Scale: 1:20/

Drawn by: CB

Drawing Number: **1308-09-JN-04B**

bluesky Design
INTERIORS LIMITED

Studio 1, 169 High Street, Boston Spa, Leeds LS23 6BH
Tel: 01937 845 399 www.blueskydesigninteriors.co.uk

TENDER ISSUE