


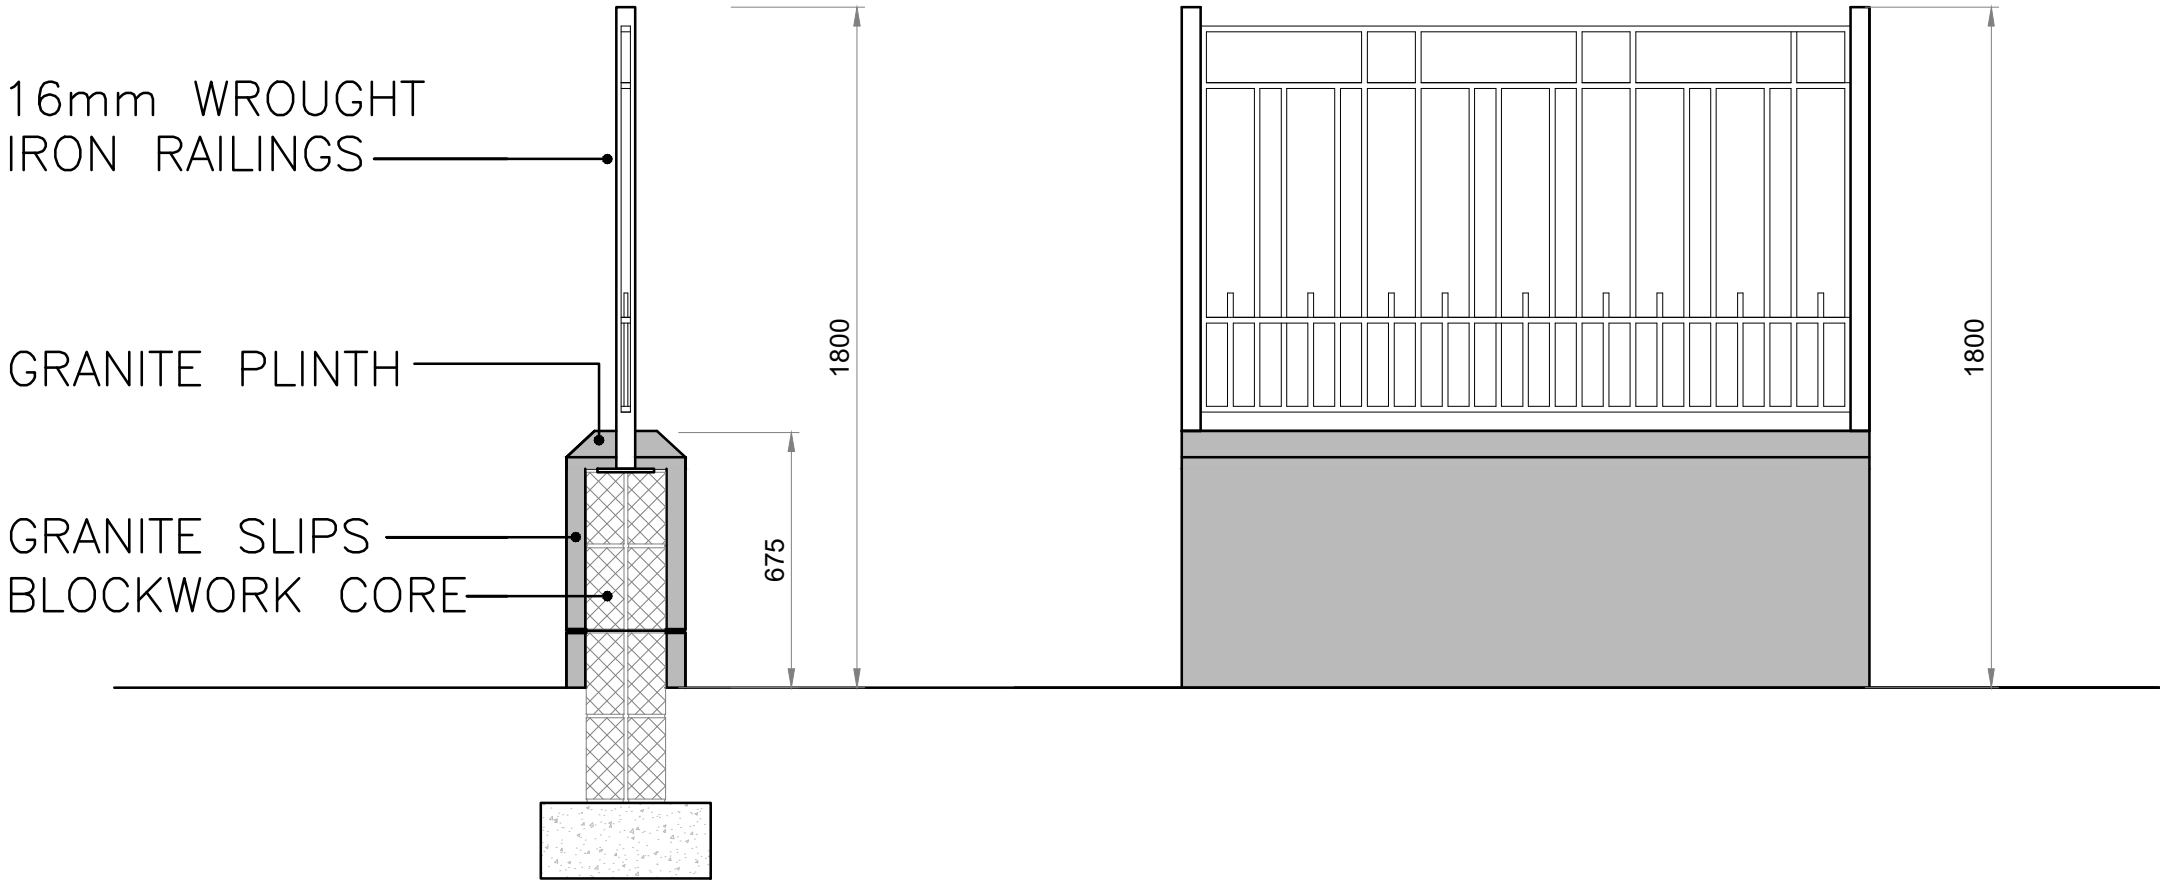

				 HOWARD & SEDDON A.R.I.B.A. CHARTERED ARCHITECTS 64 WASHWAY ROAD SALE, CHESHIRE, M33 7RE TEL No. 0161 - 973 8296 FAX No. 0161 - 962 3485 E-MAIL : ADMIN@HOWARDANDEDSDON.CO.UK	PROJECT PROPOSED DEVELOPMENT BARCLAY HOUSE WHITWORTH ST. WEST, MANCHESTER	TITLE PROPOSED BOUNDARY WALL AND FENCE DETAIL	DRAWN S.MCK	DRG No. 12,982 M24
							DATE 05.10.22	
A	FIRST ISSUE	S MCK	05.10.22		CLIENT MR K FAN		SCALE 1:20	AMENDMENT A
REV	DESCRIPTION	BY	DATE					