


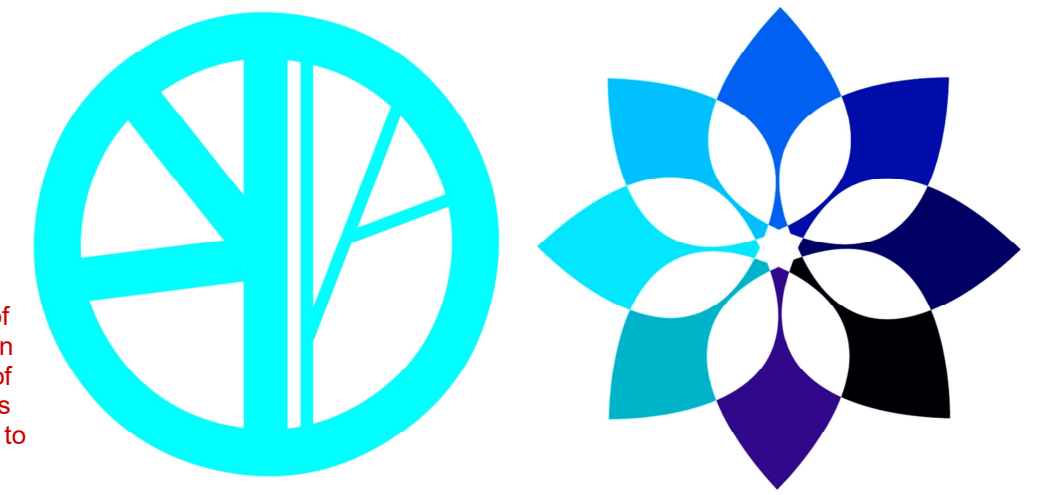

Blueprint CAD Ltd
3 Ridgeway Lowton Warrington WA3 2qL
07973 420 114 bpcl2@blueyonder.co.uk

CLIENT :
MR GARETH SMITH
75 HOLLINEY ROAD,
WYTHENSHAW,
MANCHESTER
M22 5JJ.
TEL : 07747 016 763
THE CONSTRUCTION OF A
PART SINGLE STOREY, PART
TWO STOREY EXTENSION AT
THE SIDE AND REAR OF THE
EXISTING DWELLING HOUSE
+ EXTERNAL & INTERNAL
ALTERATIONS.



Silicon Render Colour



Door Levers



All new doors to be fitted with
Brushed Stainless Steel Handles
as agreed with the client.

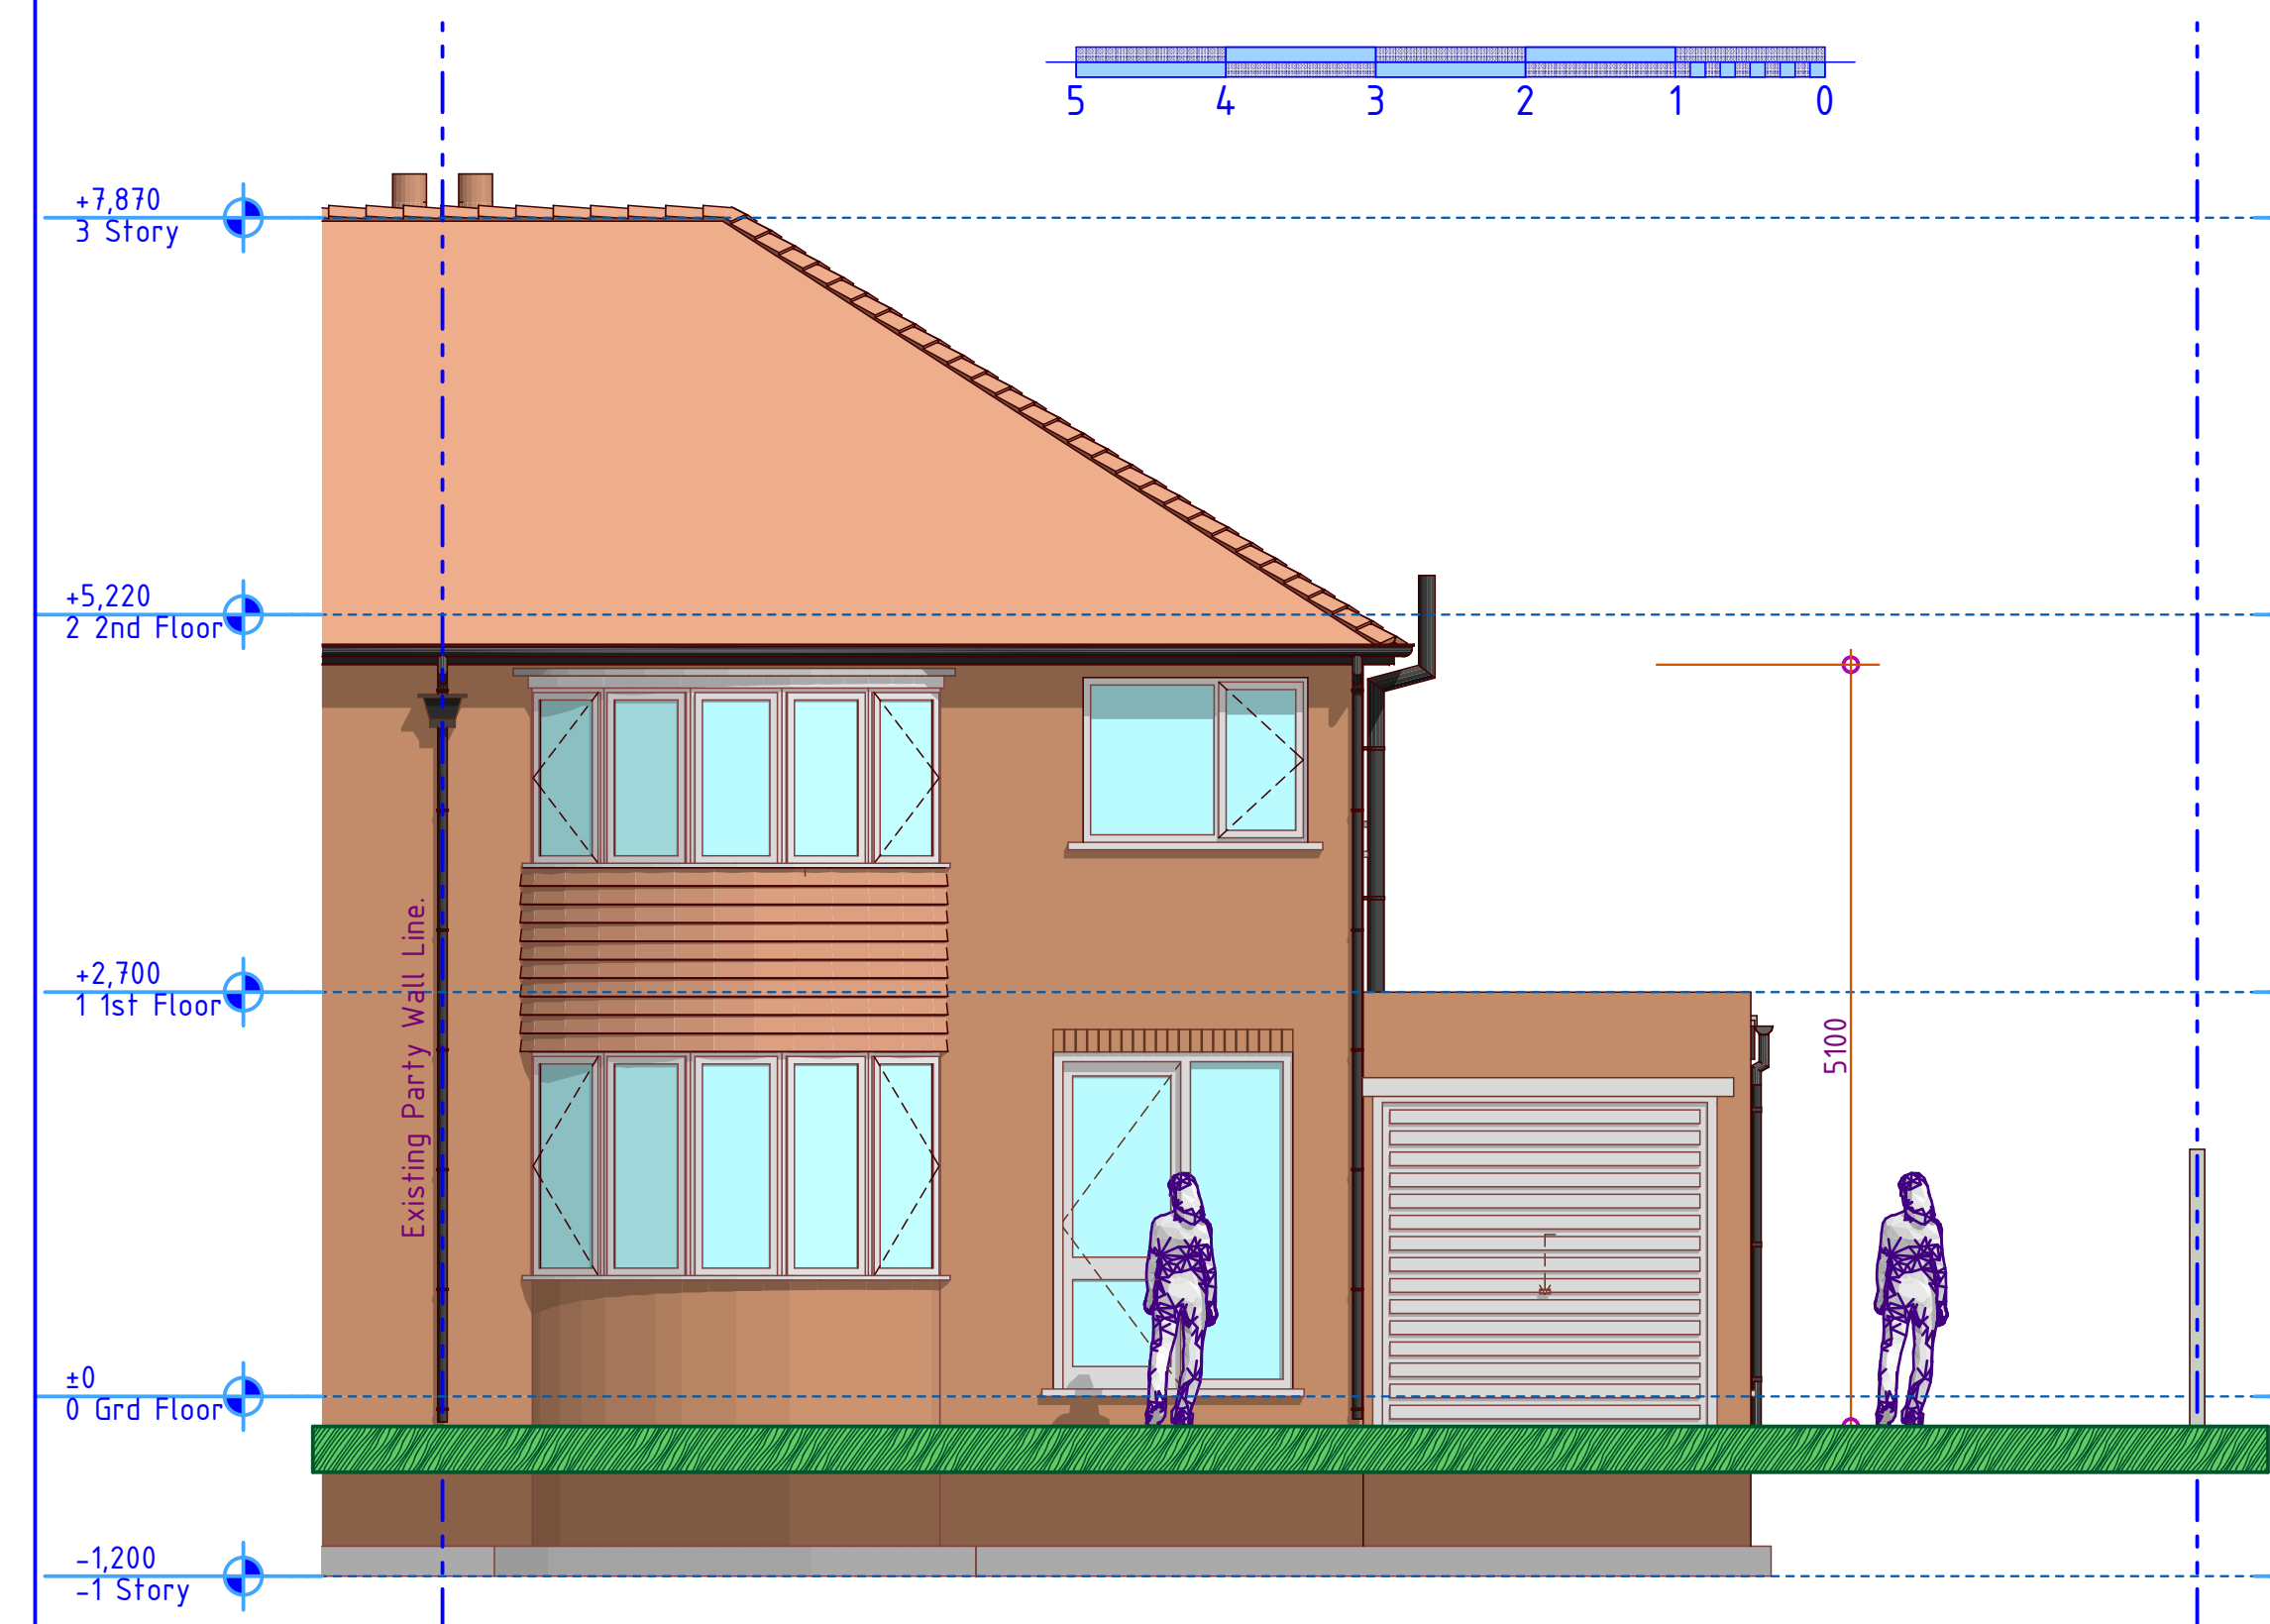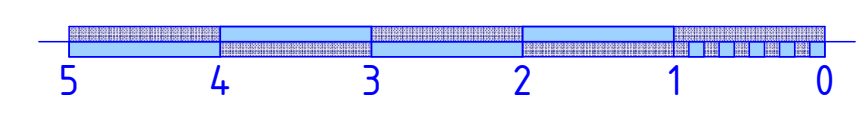


Existing Front Elevation
1:50

Marley Plain Roof Tiles

COLOUR AVAILABILITY




Brickwork & Mortar Colour

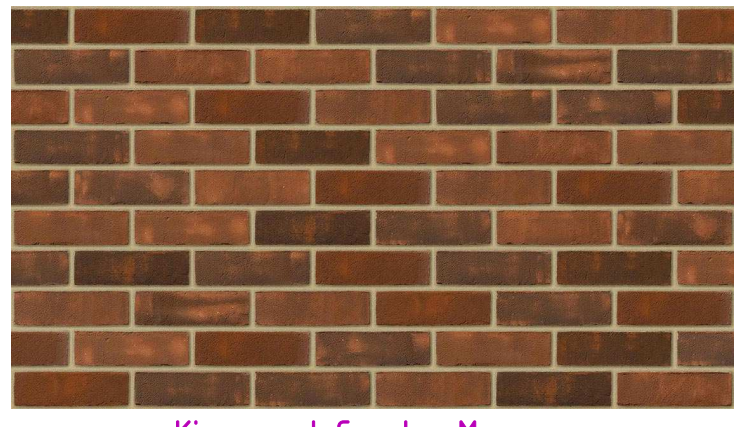


Kingscourt Country Manor
OLD ENGLISH RED - ENGELS

Proposed Front Elevation
1:50

THE BUILDER IS TO PROVIDE 5 SAMPLES OF FACE BRICKWORK
CHOSEN TO MATCH THE EXISTING AS CLOSELY AS POSSIBLE.
OWNER TO CONFIRM THE FINAL BRICK TYPE WITH THE BUILDER
PRIOR TO ORDERING. MORTAR COLOUR AND TEXTURE TO MATCH
THAT USED IN THE FACEWORK OF THE EXISTING DWELLING HOUSE.
BUILD SAMPLE PANELS AS REQUIRED FOR THE OWNER TO ACCURATELY
MAKE THEIR CHOICE.

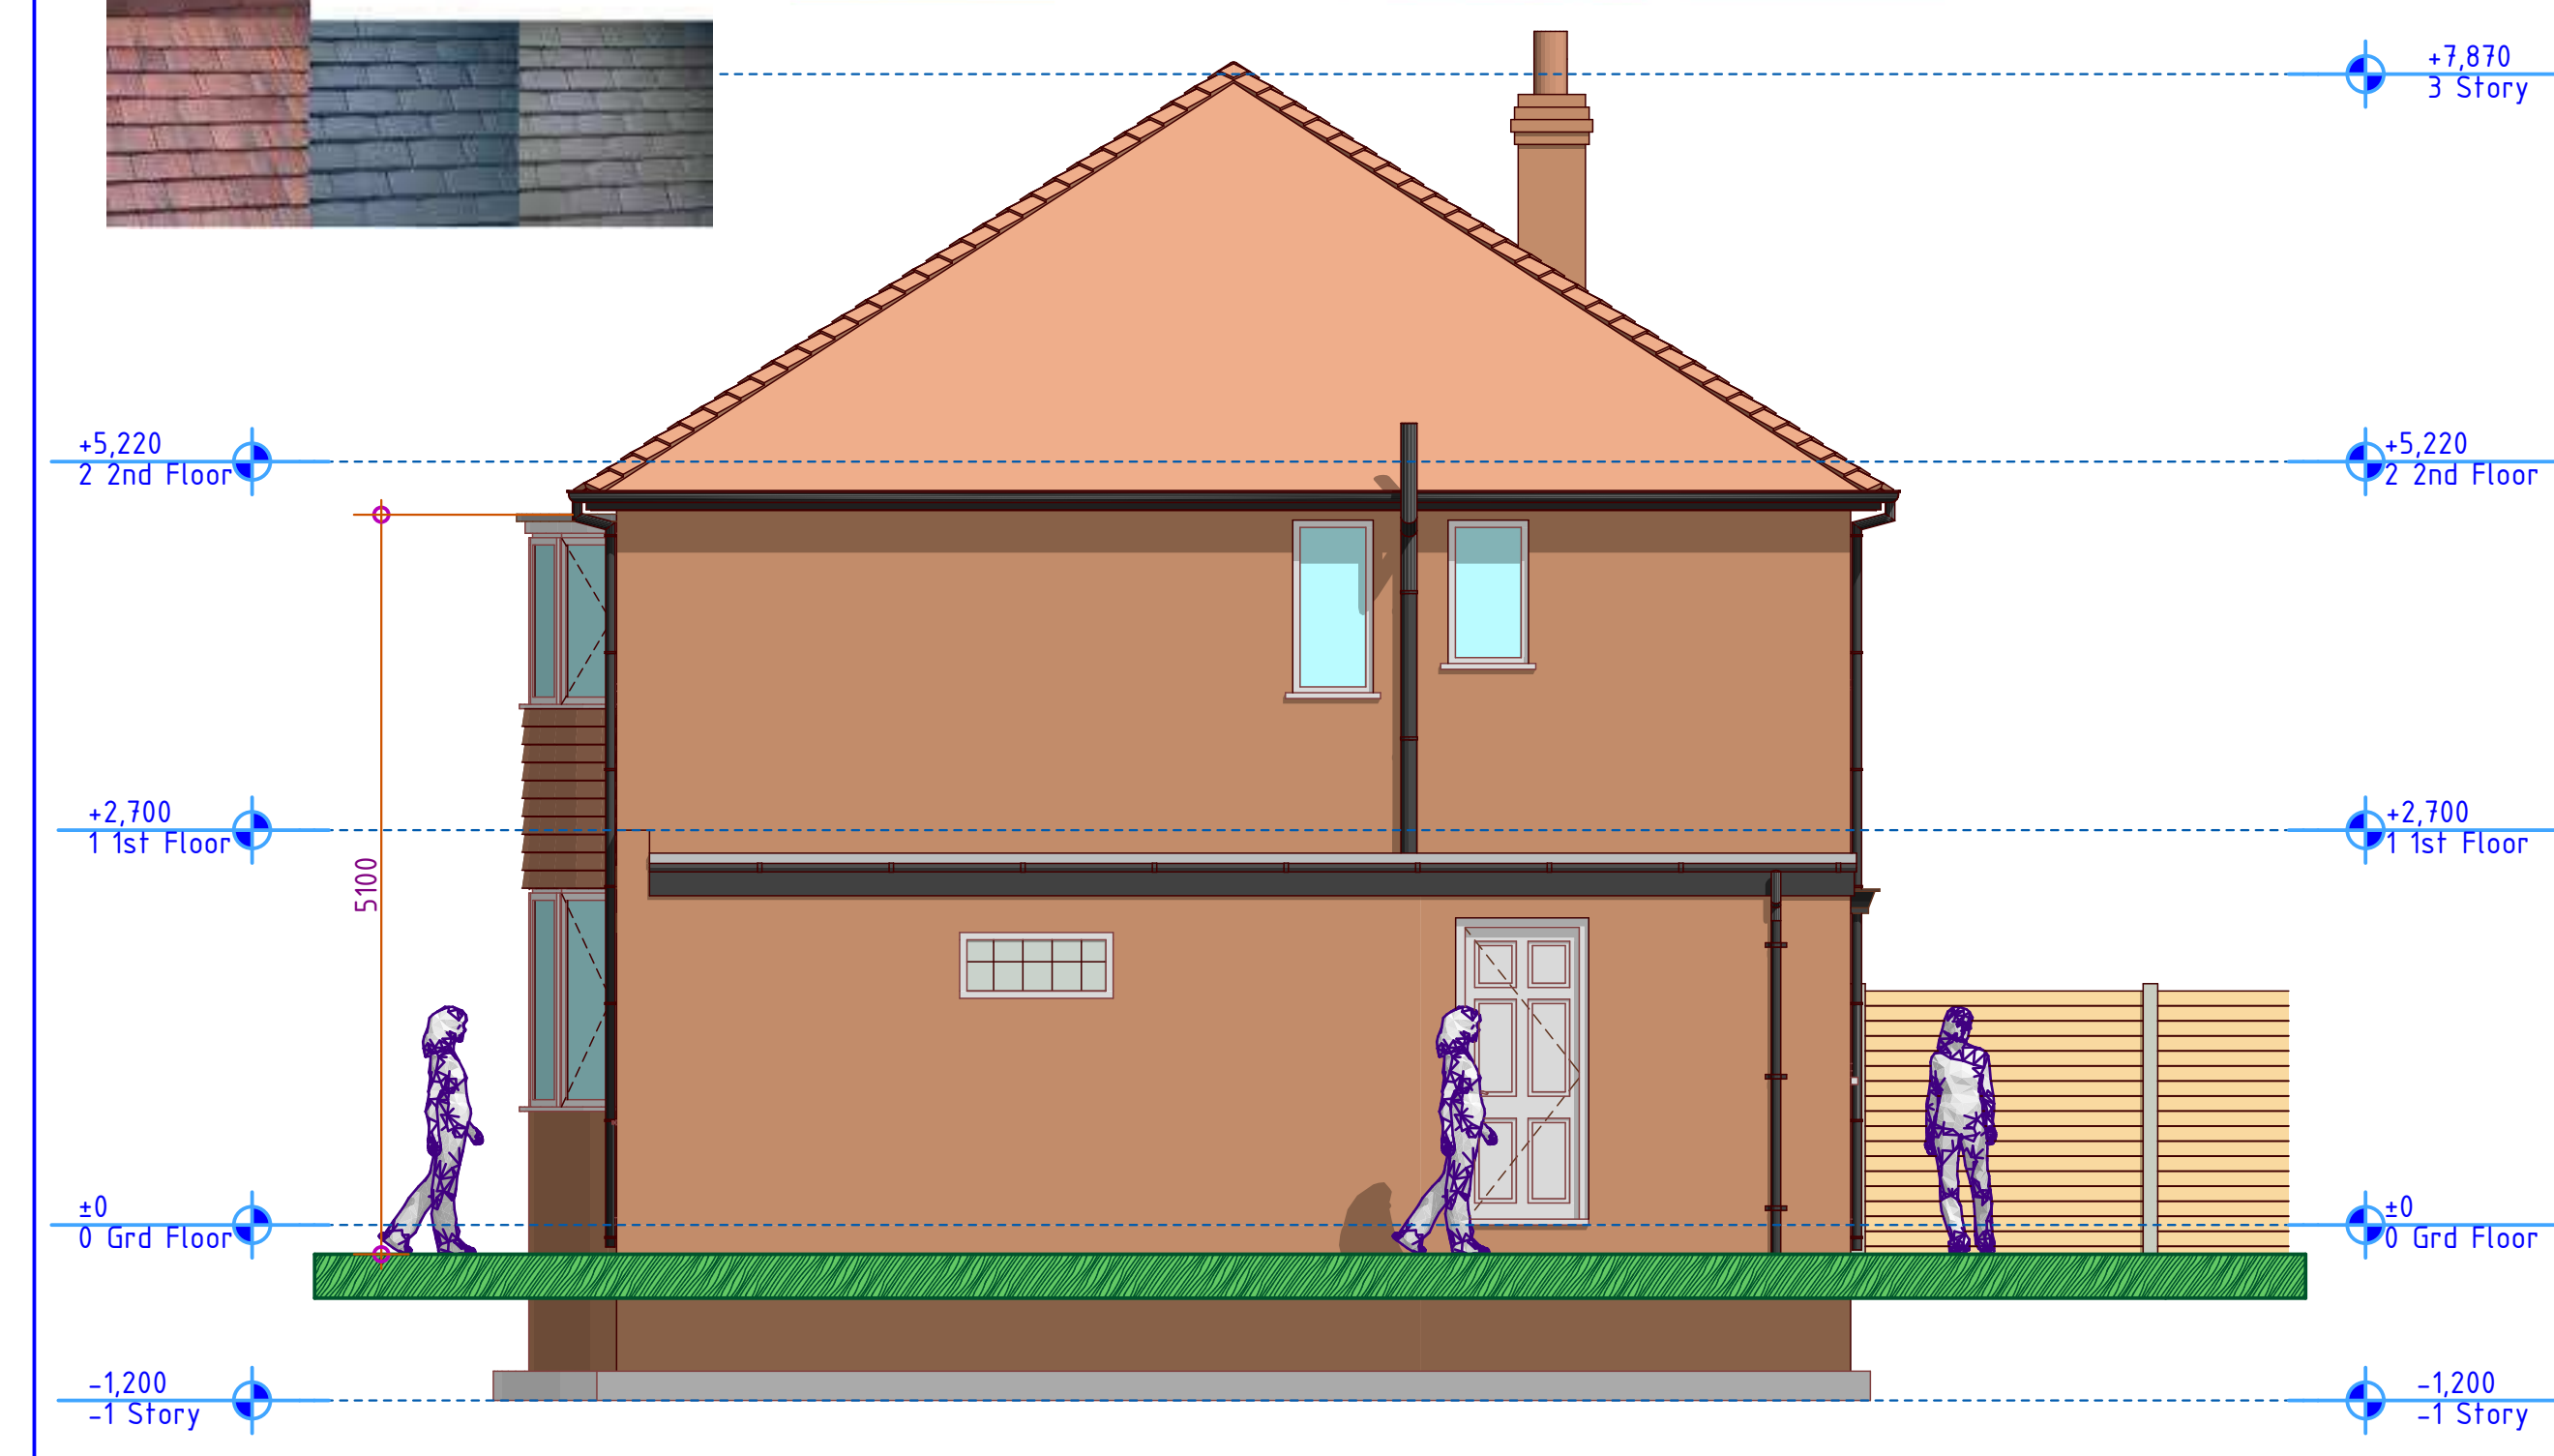

Existing Side Elevation 1
1:50

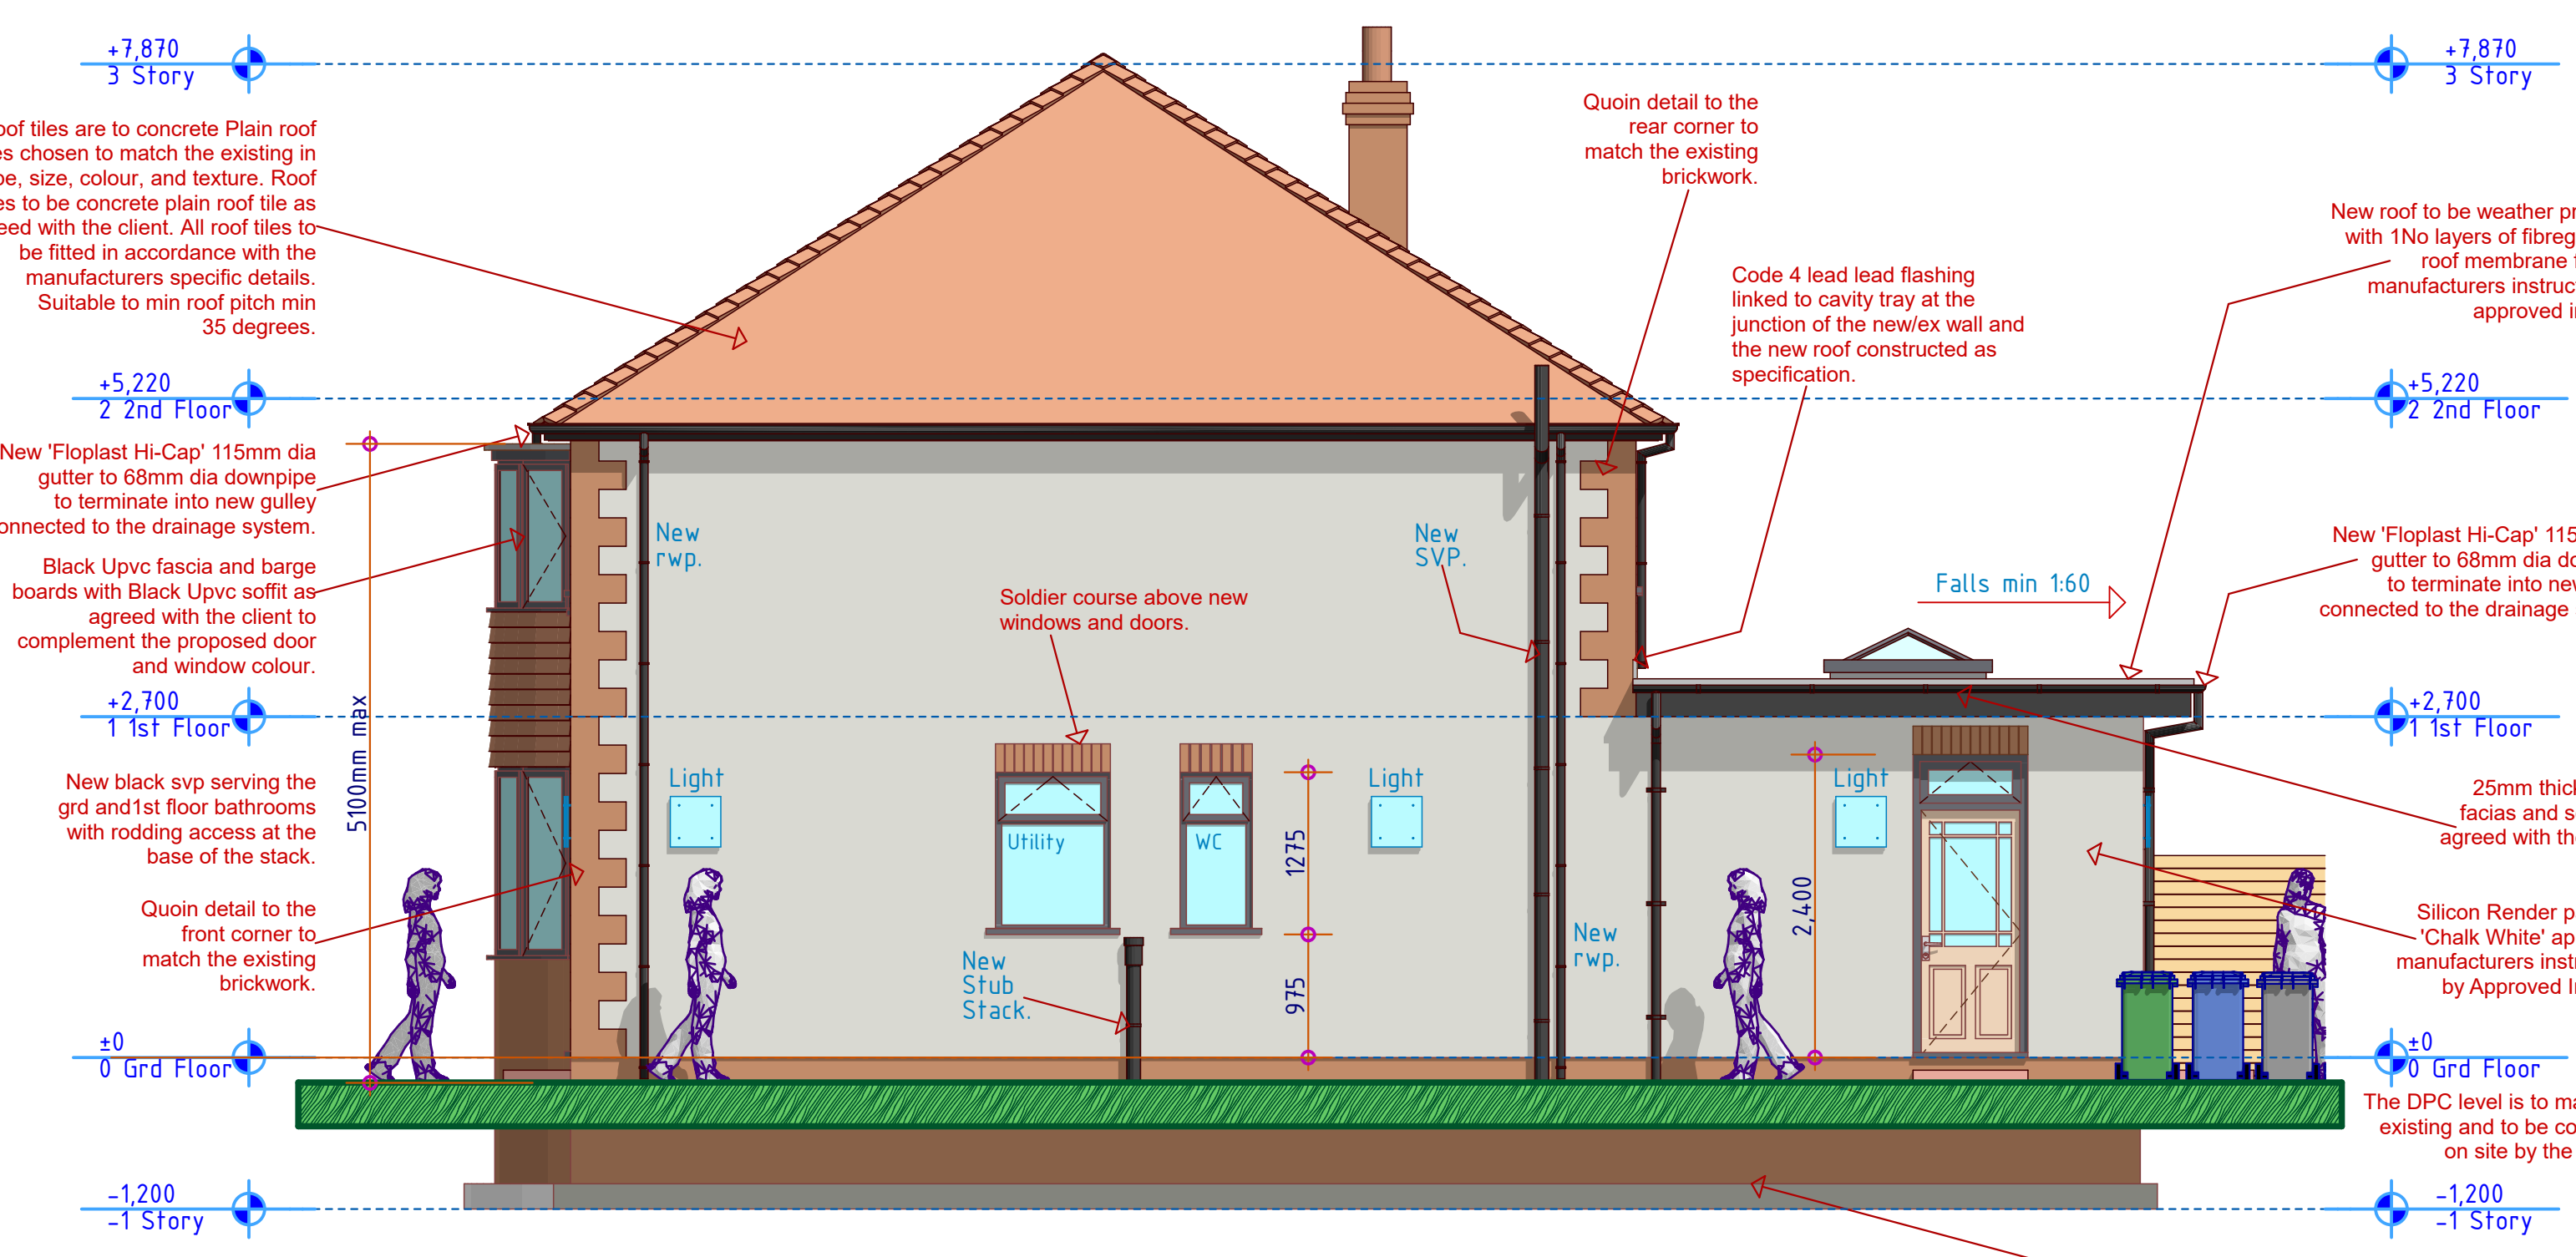

Proposed Side Elevation 1
1:50