
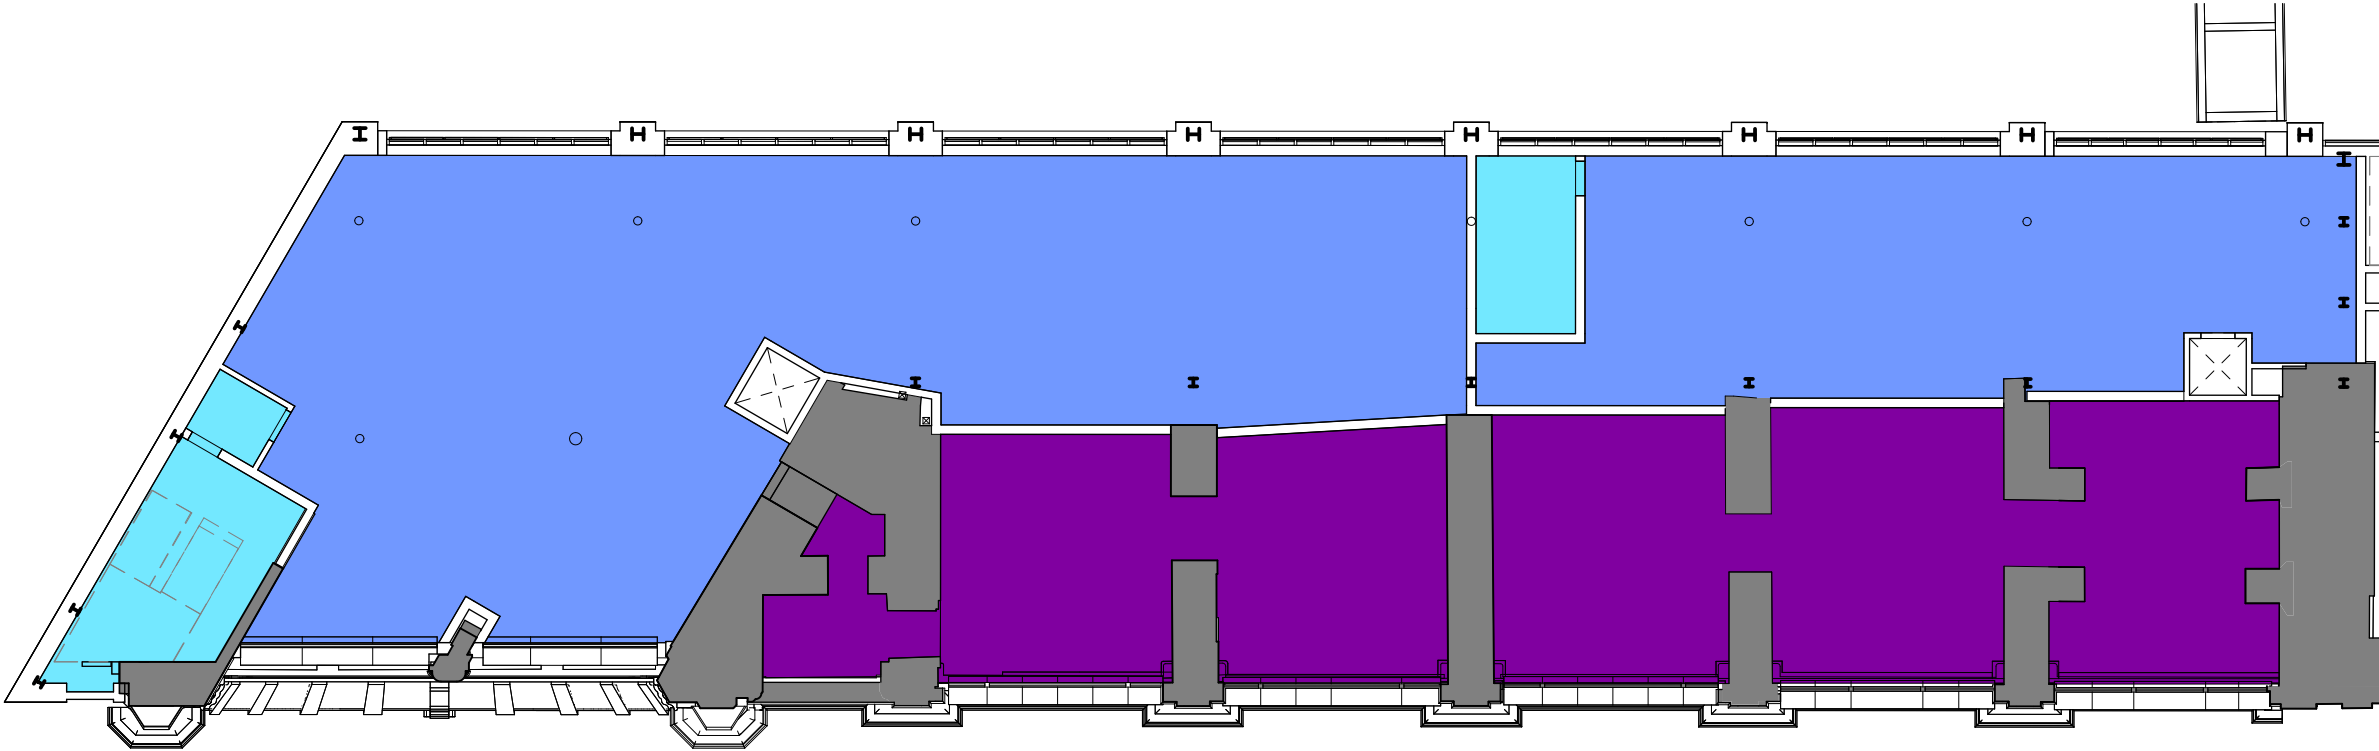


KEY:


- Original soffit retained and refurbished with discreet services where required
- 
- New lining / ceiling to soffit

New exposed soffitRepair/refurbishment/removal of original or non original ceiling as requiredNon original ceiling retainedNew glass soffit / rooflightRepair/refurbishment of original trusses with new internal roof lining as required

KEY PLAN:

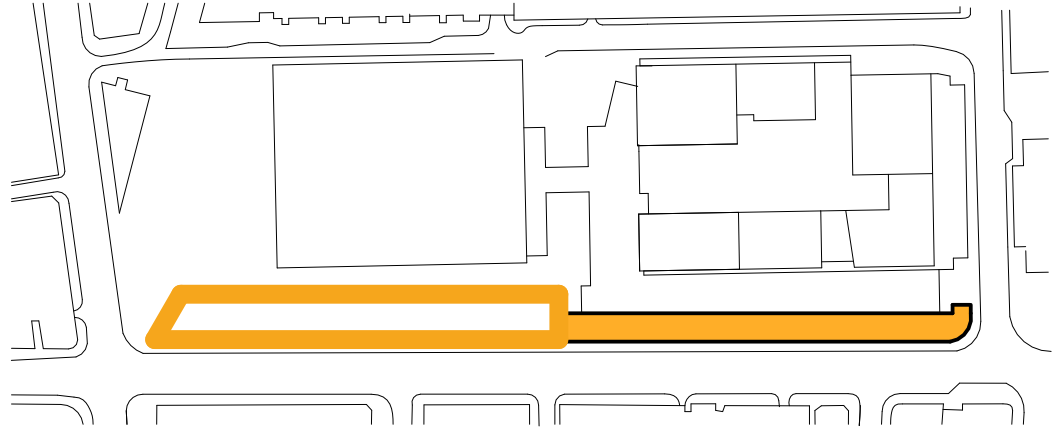

Level 0MZ Ceiling Strategy

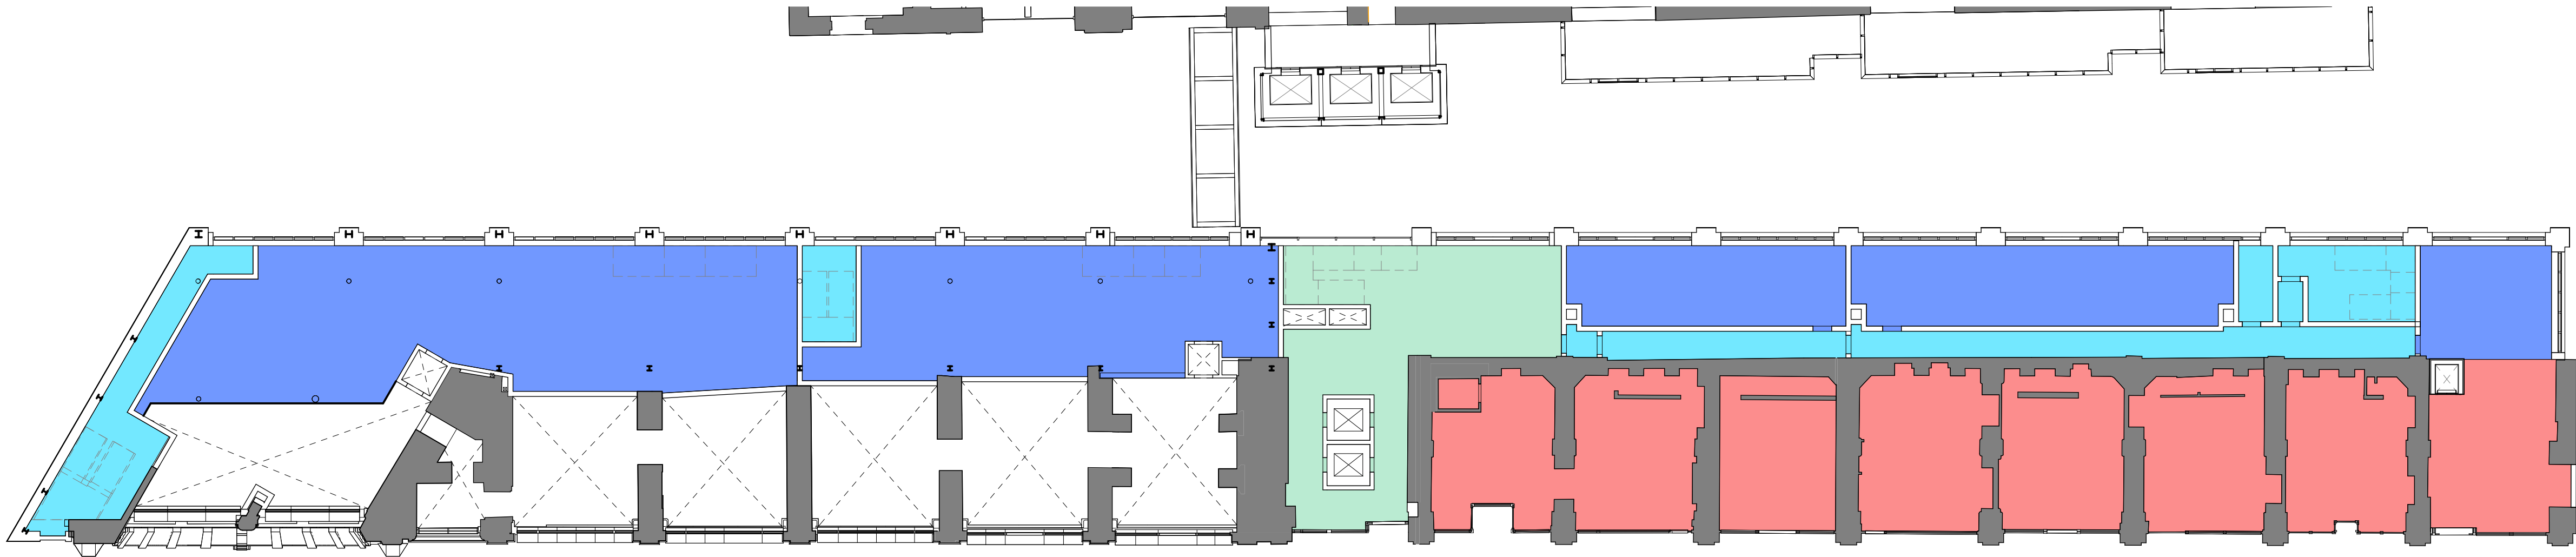

Level 00 Ceiling Strategy