


SHIP CANAL HOUSE, 9TH FLOOR

COLUMN AND RISER CLADDING


This drawing is the property of bluesky Design and must not be copied or otherwise reproduced. All dimensions must be checked on site before commencing work. This drawing was produced using AutoCAD 2019.

NOTE: ALL DRAWING INFORMATION
SUBJECT TO SITE SURVEY AND DRAWING
UPDATES POST STRIP-OUT

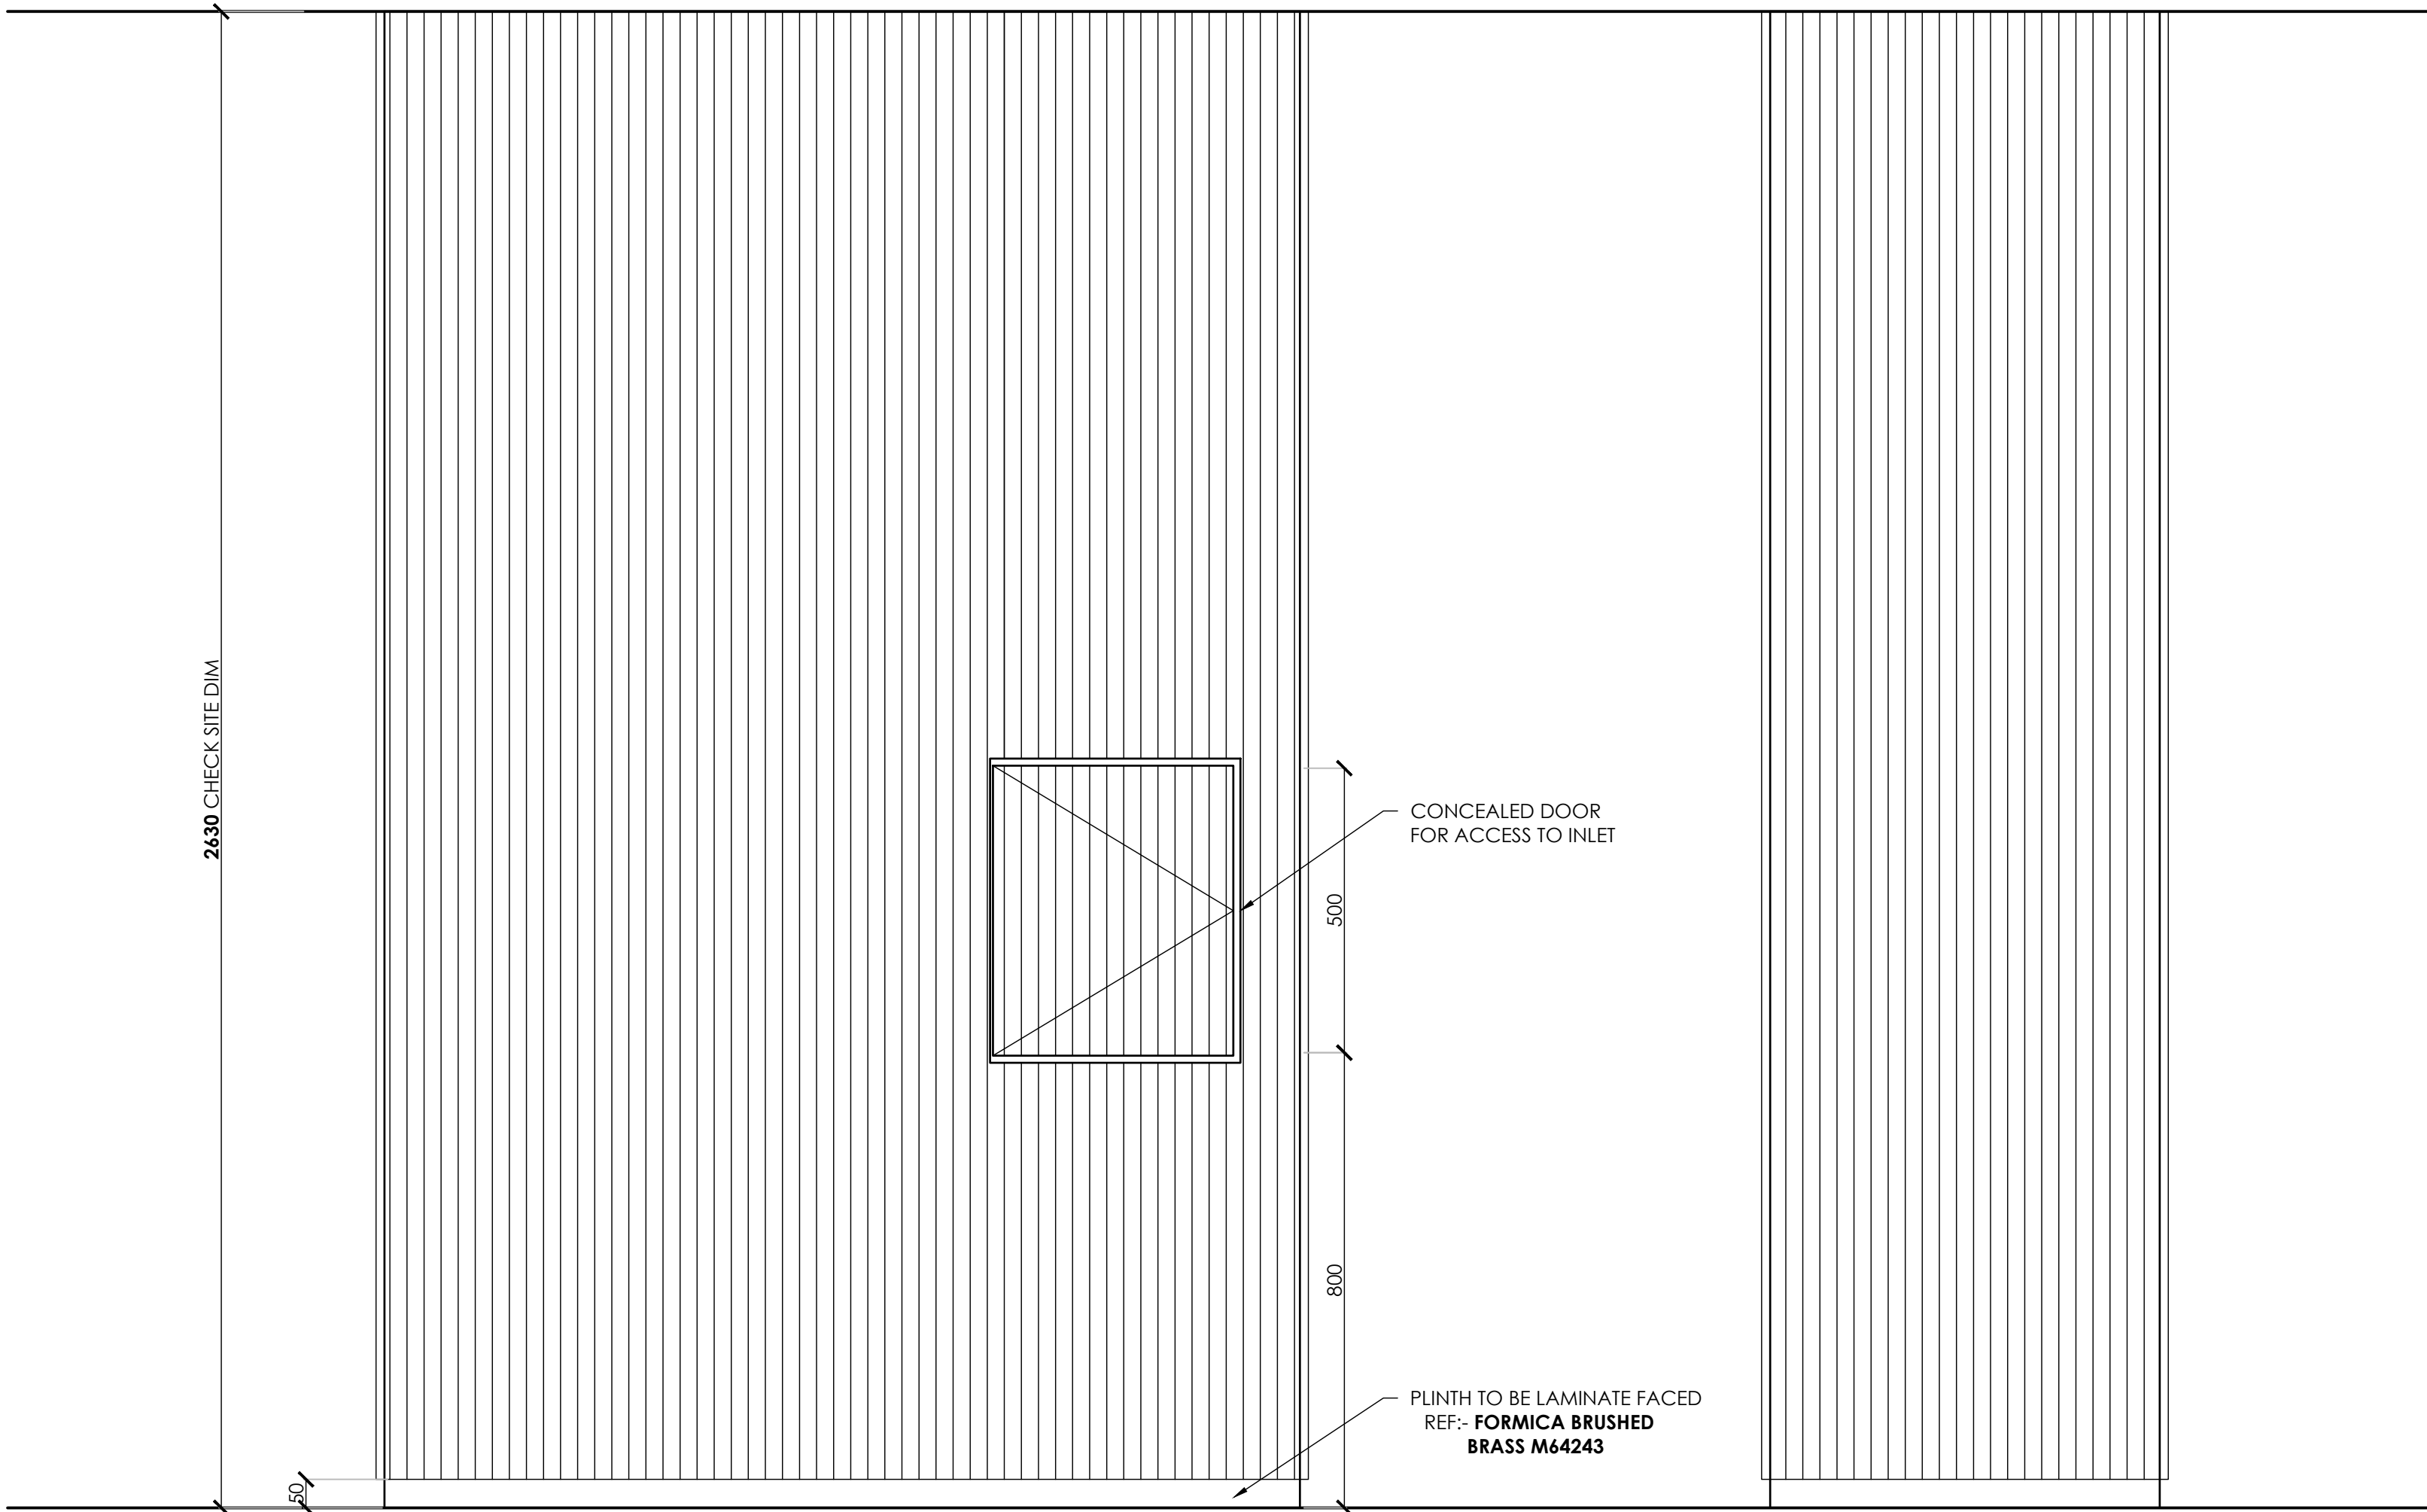


ELEVATION A

ELEVATION B

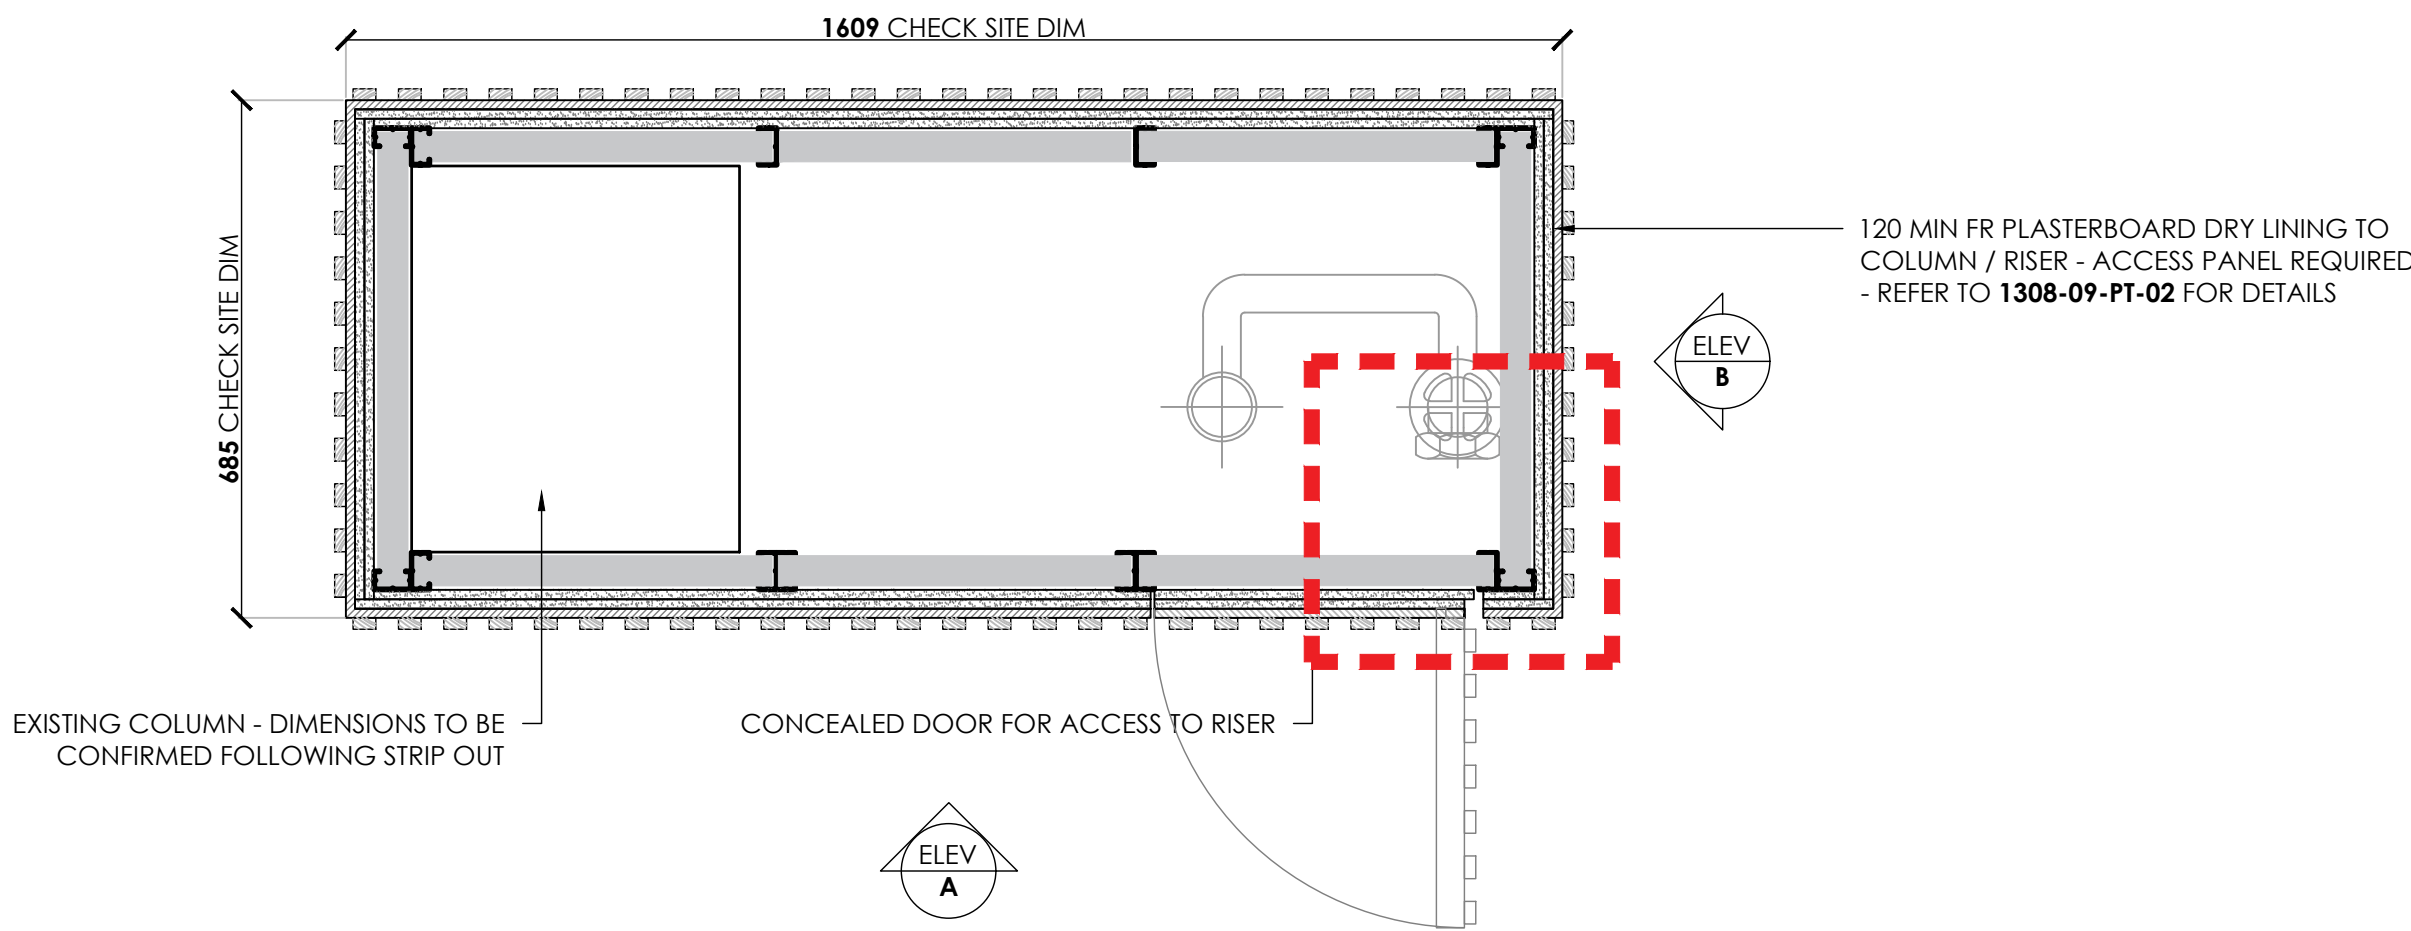

PLAN

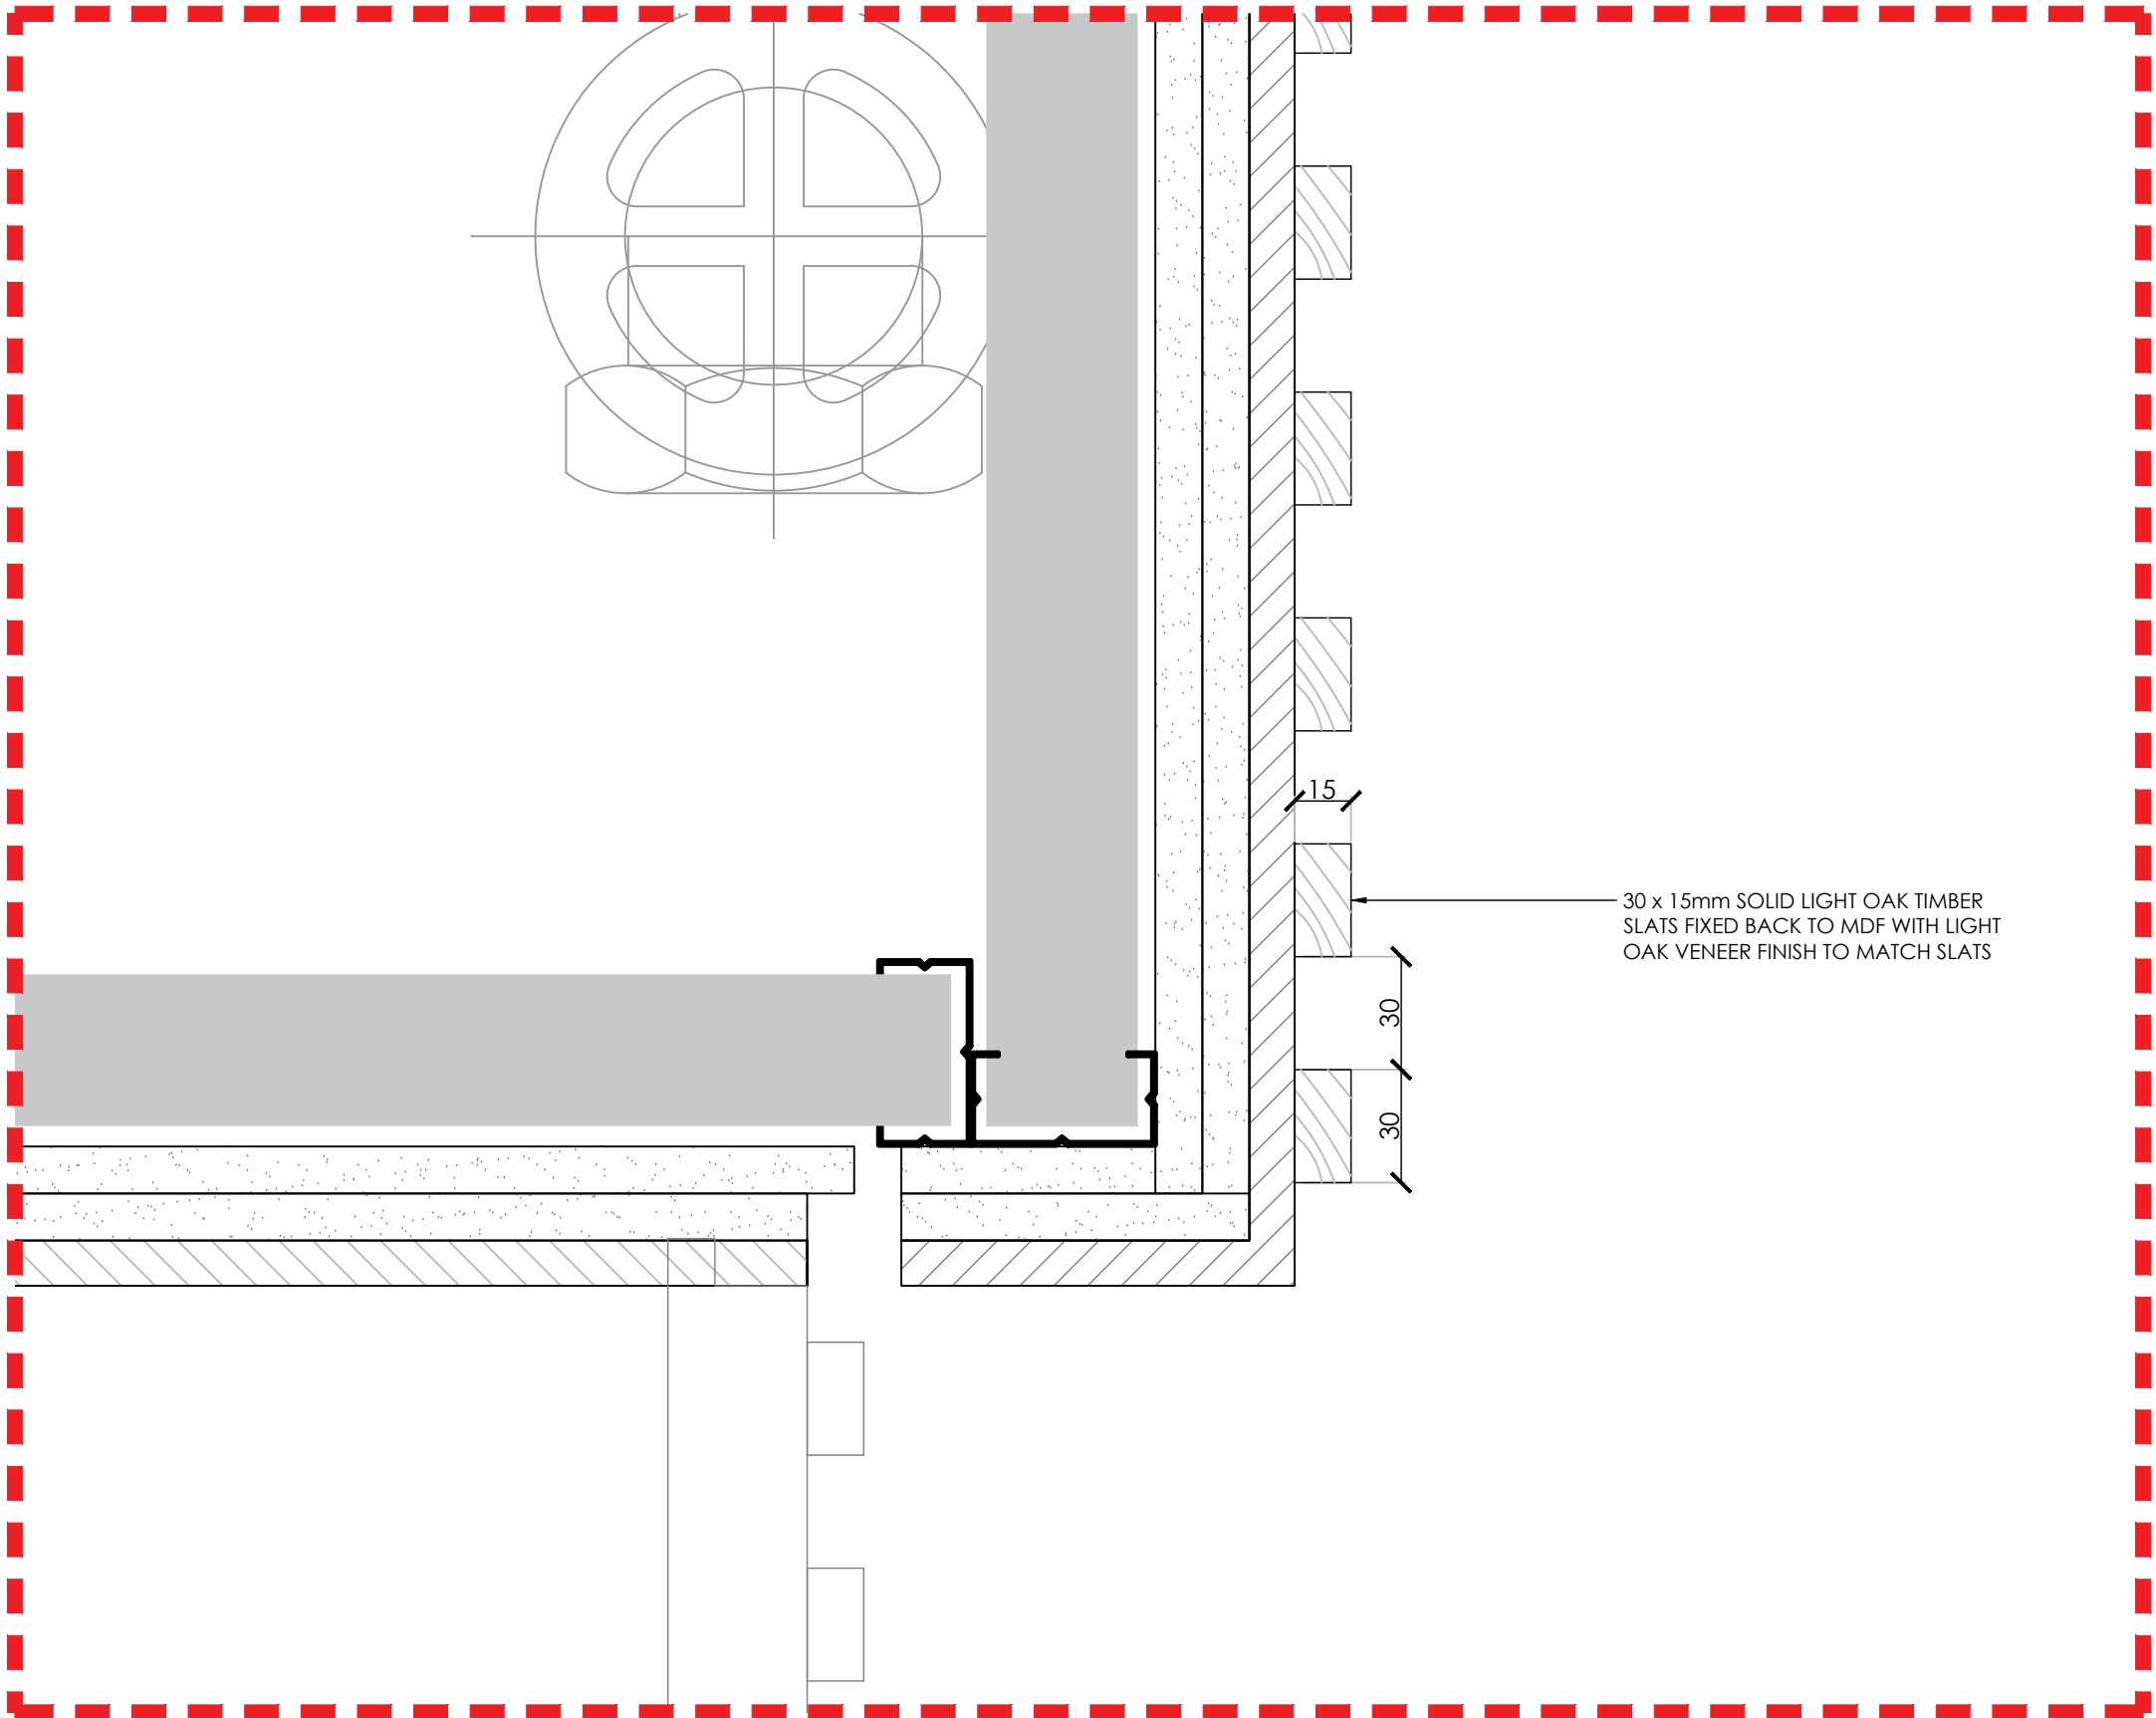

DETAIL SECTION SCALE 1:2

NOTES
DRAWING IS DESIGN INTENT ONLY & IS APPROXIMATE IN MANUFACTURE. FINAL DETAILS ARE TO JOINERY MANUFACTURER'S RECOMMENDATIONS AND SHOP DRAWINGS WILL BE REQUIRED FOR SIGN-OFF BY THE DESIGN TEAM. ALL SPECIFIED SURFACE FINISHES ARE TO BE RETAINED AND PRICED FOR AT TENDER STAGE.

ALL DIMENSIONS PRIOR TO MANUFACTURER MUST BE CHECKED ON SITE AND TEMPLATES USED IF REQUIRED.

Rev	Date	Description	Initials
B	13.11.22	Heritage issue	FLC
A	03.11.22	Issued for Tender	FLC

TENDER ISSUE

Client:	GROSVENOR
Project:	SHIP CANAL HOUSE
Address:	9TH FLOOR, SHIP CANAL HOUSE, KING STREET
Drawing Title:	COLUMN AND RISER CLADDING
Date:	21.10.2022
Project Number:	1308
Scale:	1:10/1:2@A1
Drawn by:	CB
Drawing Number:	1308-09-JN-05 B