

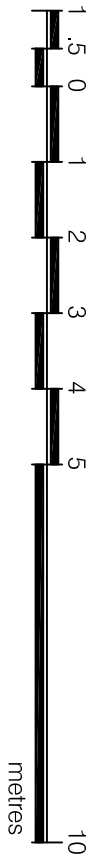
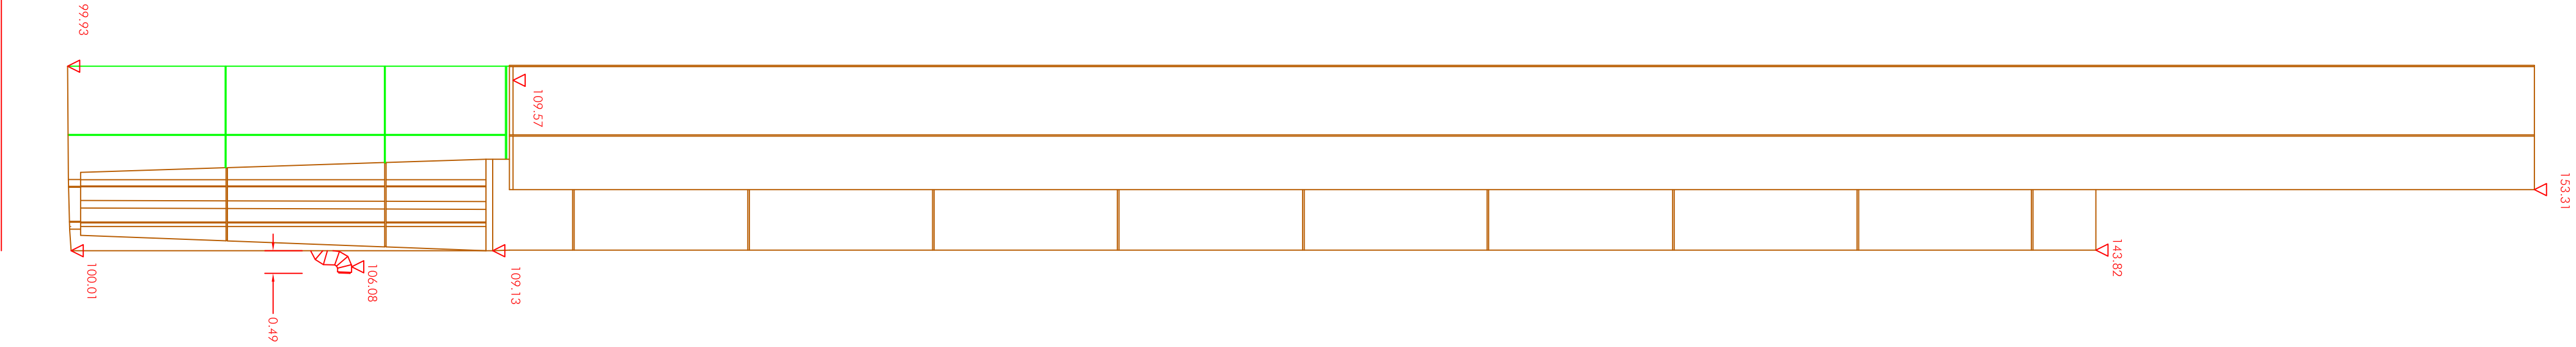





1:100 - SW View of Extents of Elevation

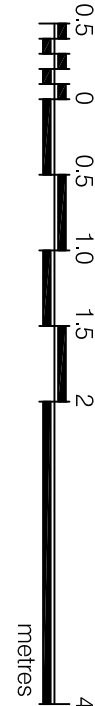

1:50 - SW View of Flue as installed

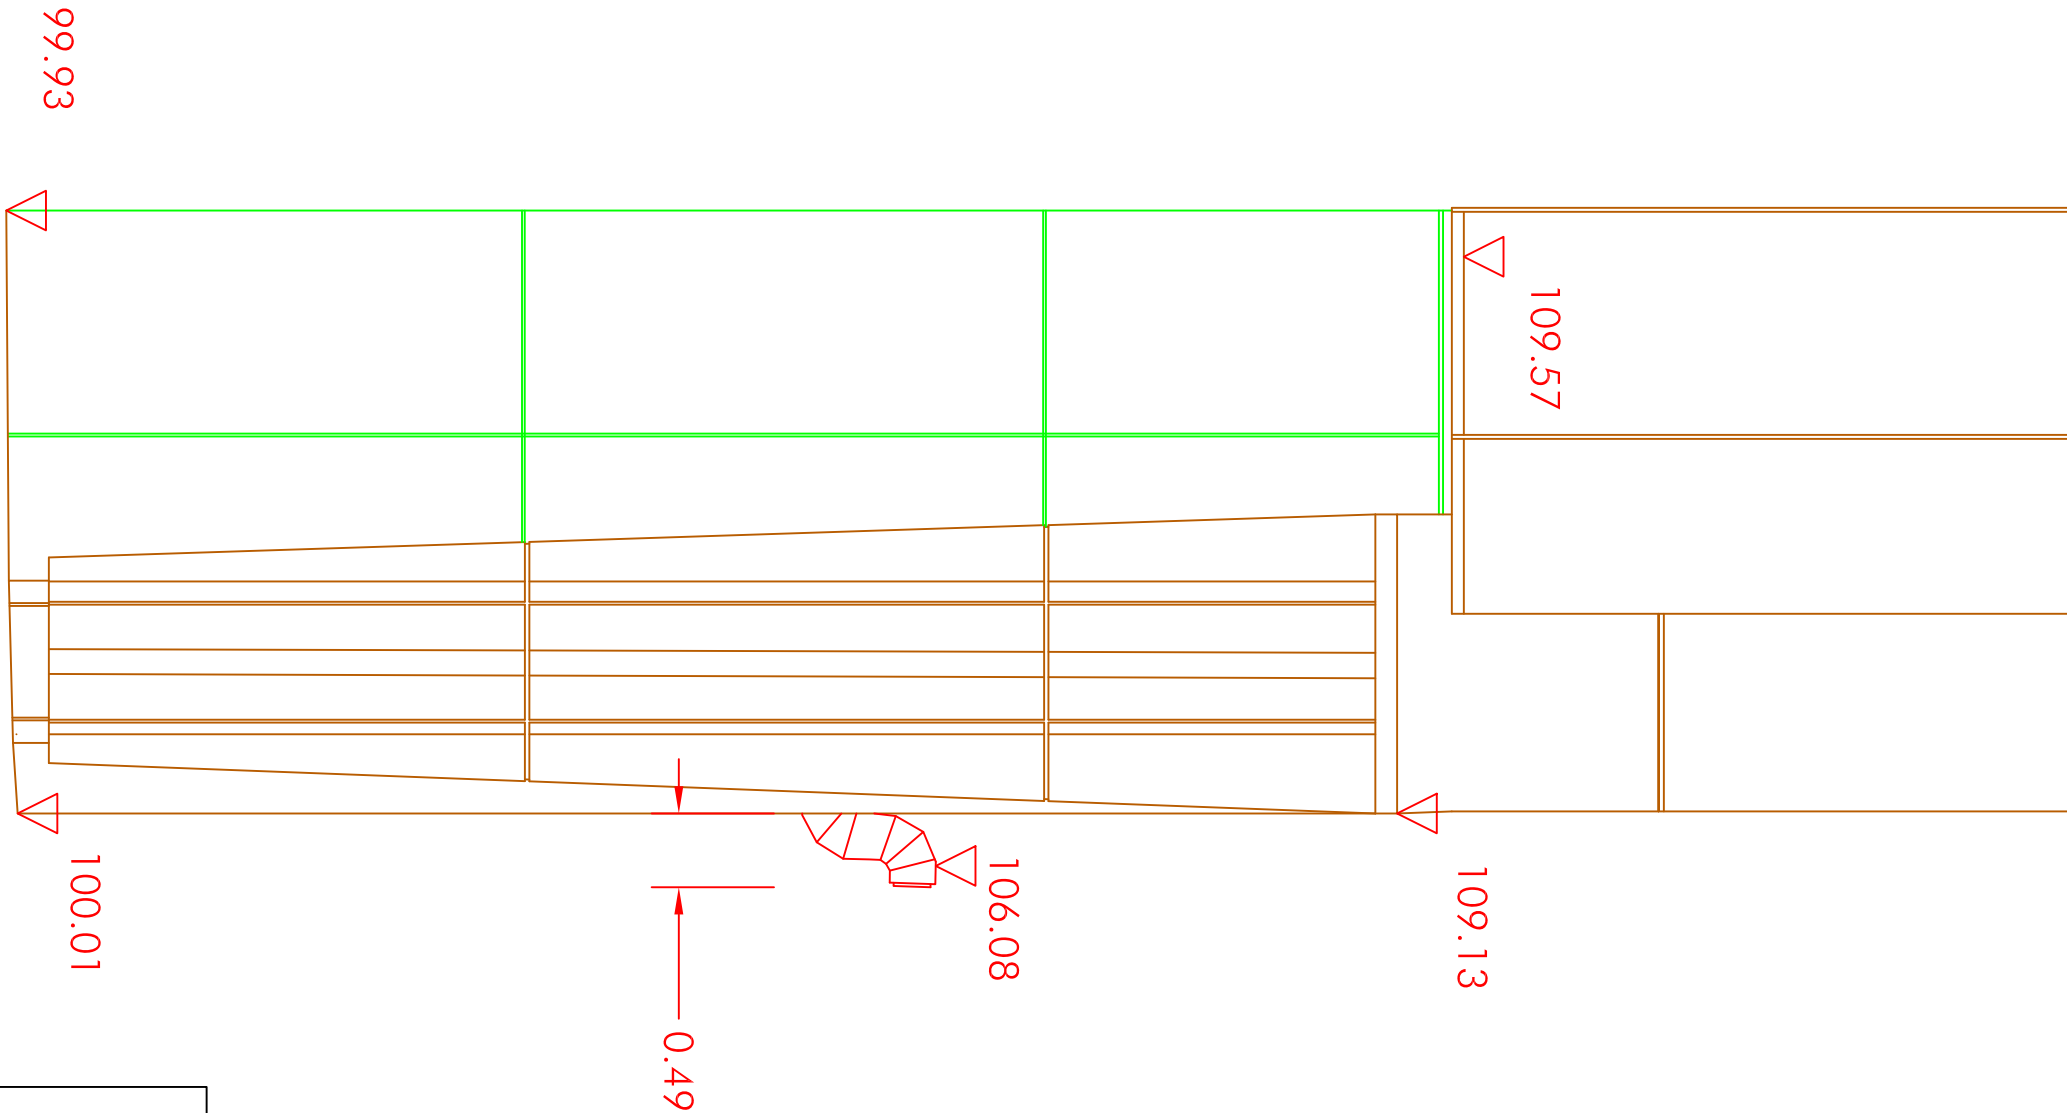

1:50 - SW View of Top of Elevation

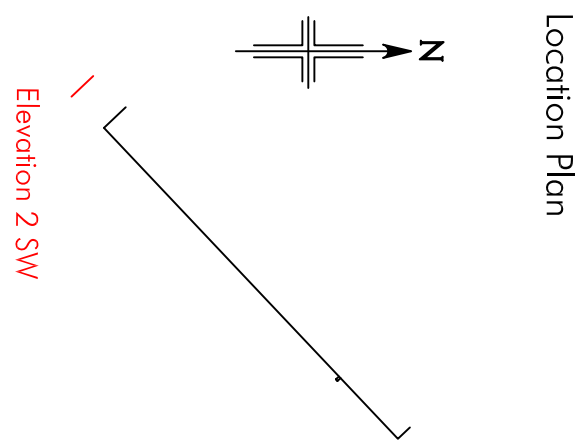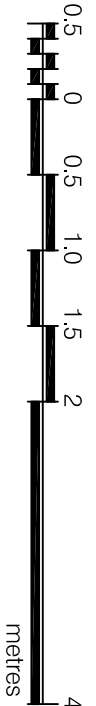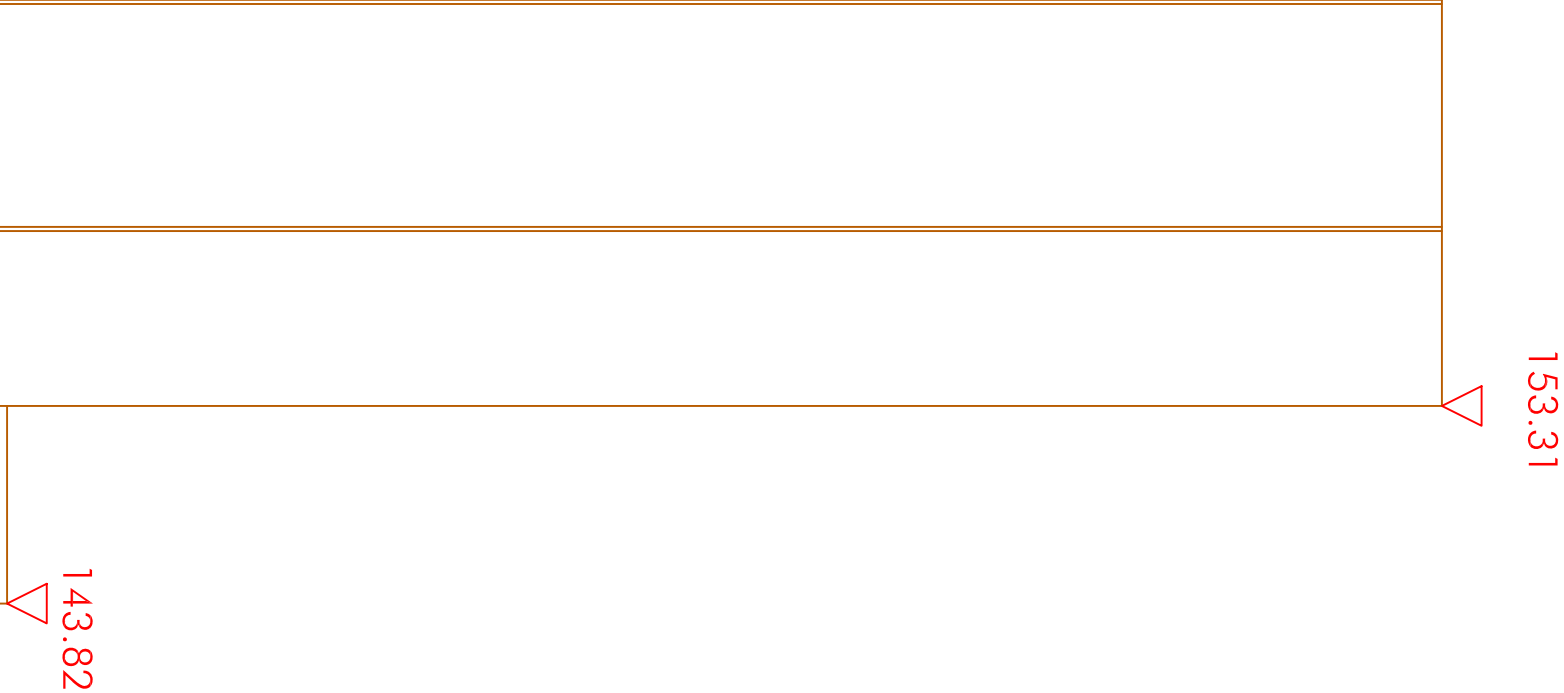

CBRE Limited, 5 Market Court, 10 Grosvenor Row, London EC4A 3DF
Switchboard: 0207 182 2000 Fax: 0207 182 3007 Web: www.cbre.com

Project: 2 St Peters Square

Address: 2 St Peters Square

Manchester

M2 3AA

Drawing: SW - Elevation 2
As Existing

Date: 21-07-2022 Project No: 0476041

Scale: 1:100@A1 All Scale: 1:50@A1

Drawn: MS Checked: JCS

Drawn No: 0476041-E2-SW Rev: No

Project Status: FINAL