


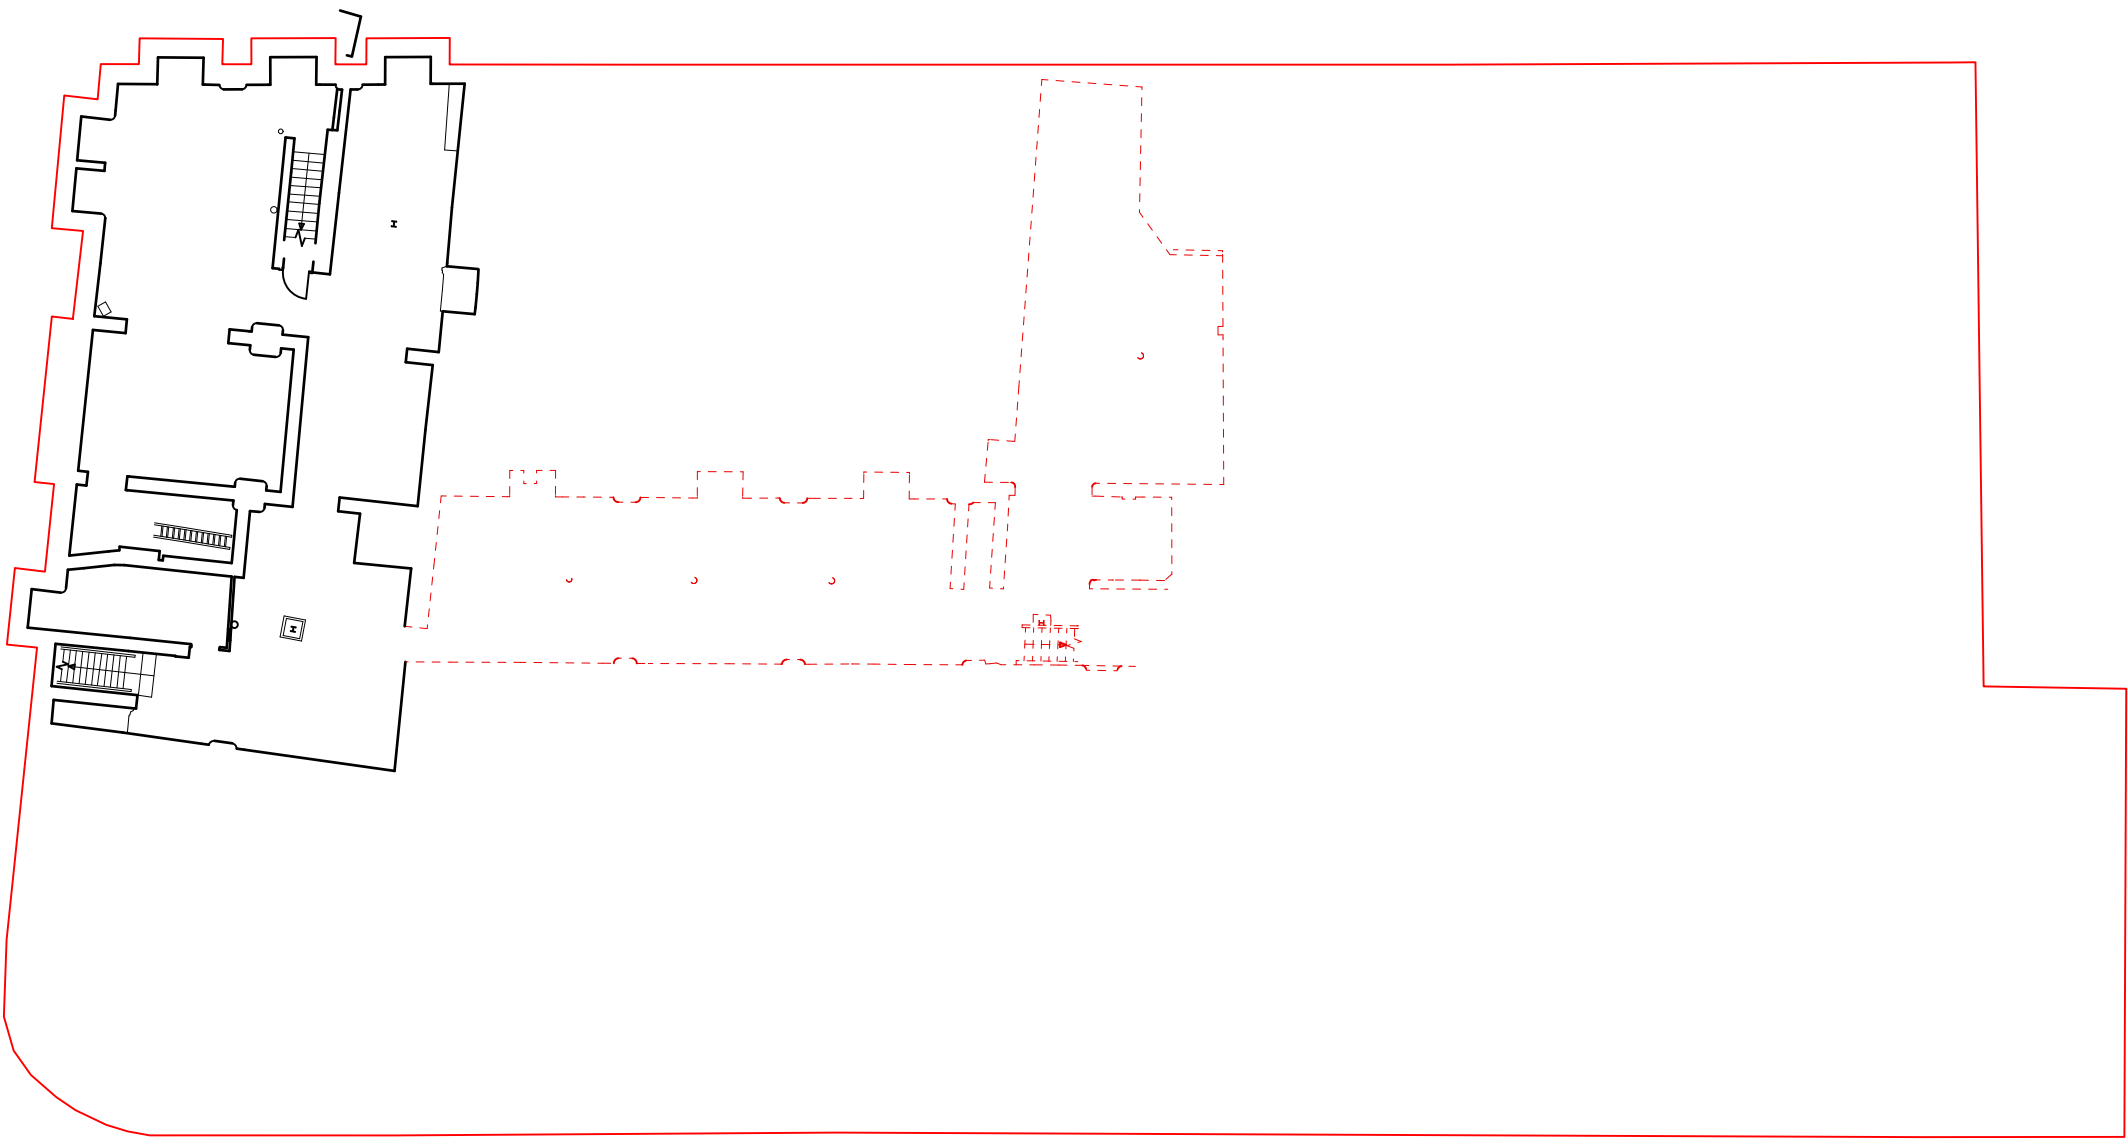

LEVEL -01 - DEMOLITION PLAN
1:200

REVISION	DATE	DESCRIPTION
-	15/02/22	ISSUED FOR DISCHARGE OF CONDITION

KEY

- DEMOLITION
- SITE BOUNDARY



OMIArchitects

31 Blackfriars Road, Salford, Manchester, M3 7AQ
+44(0)161 832 3242 / info@omiarchitects.com / www.omiarchitects.com

PROJECT	LAYSTALL STREET					
DRAWING	DEMOLITION PLAN BASEMENT					
DATE	FEB '22	DRAWN BY	RP	SCALE	1:200	@A3
JOB NO.	1383	DWG.NO.	1383-OMI-00-ZZ-DR-A-L01 10--			