



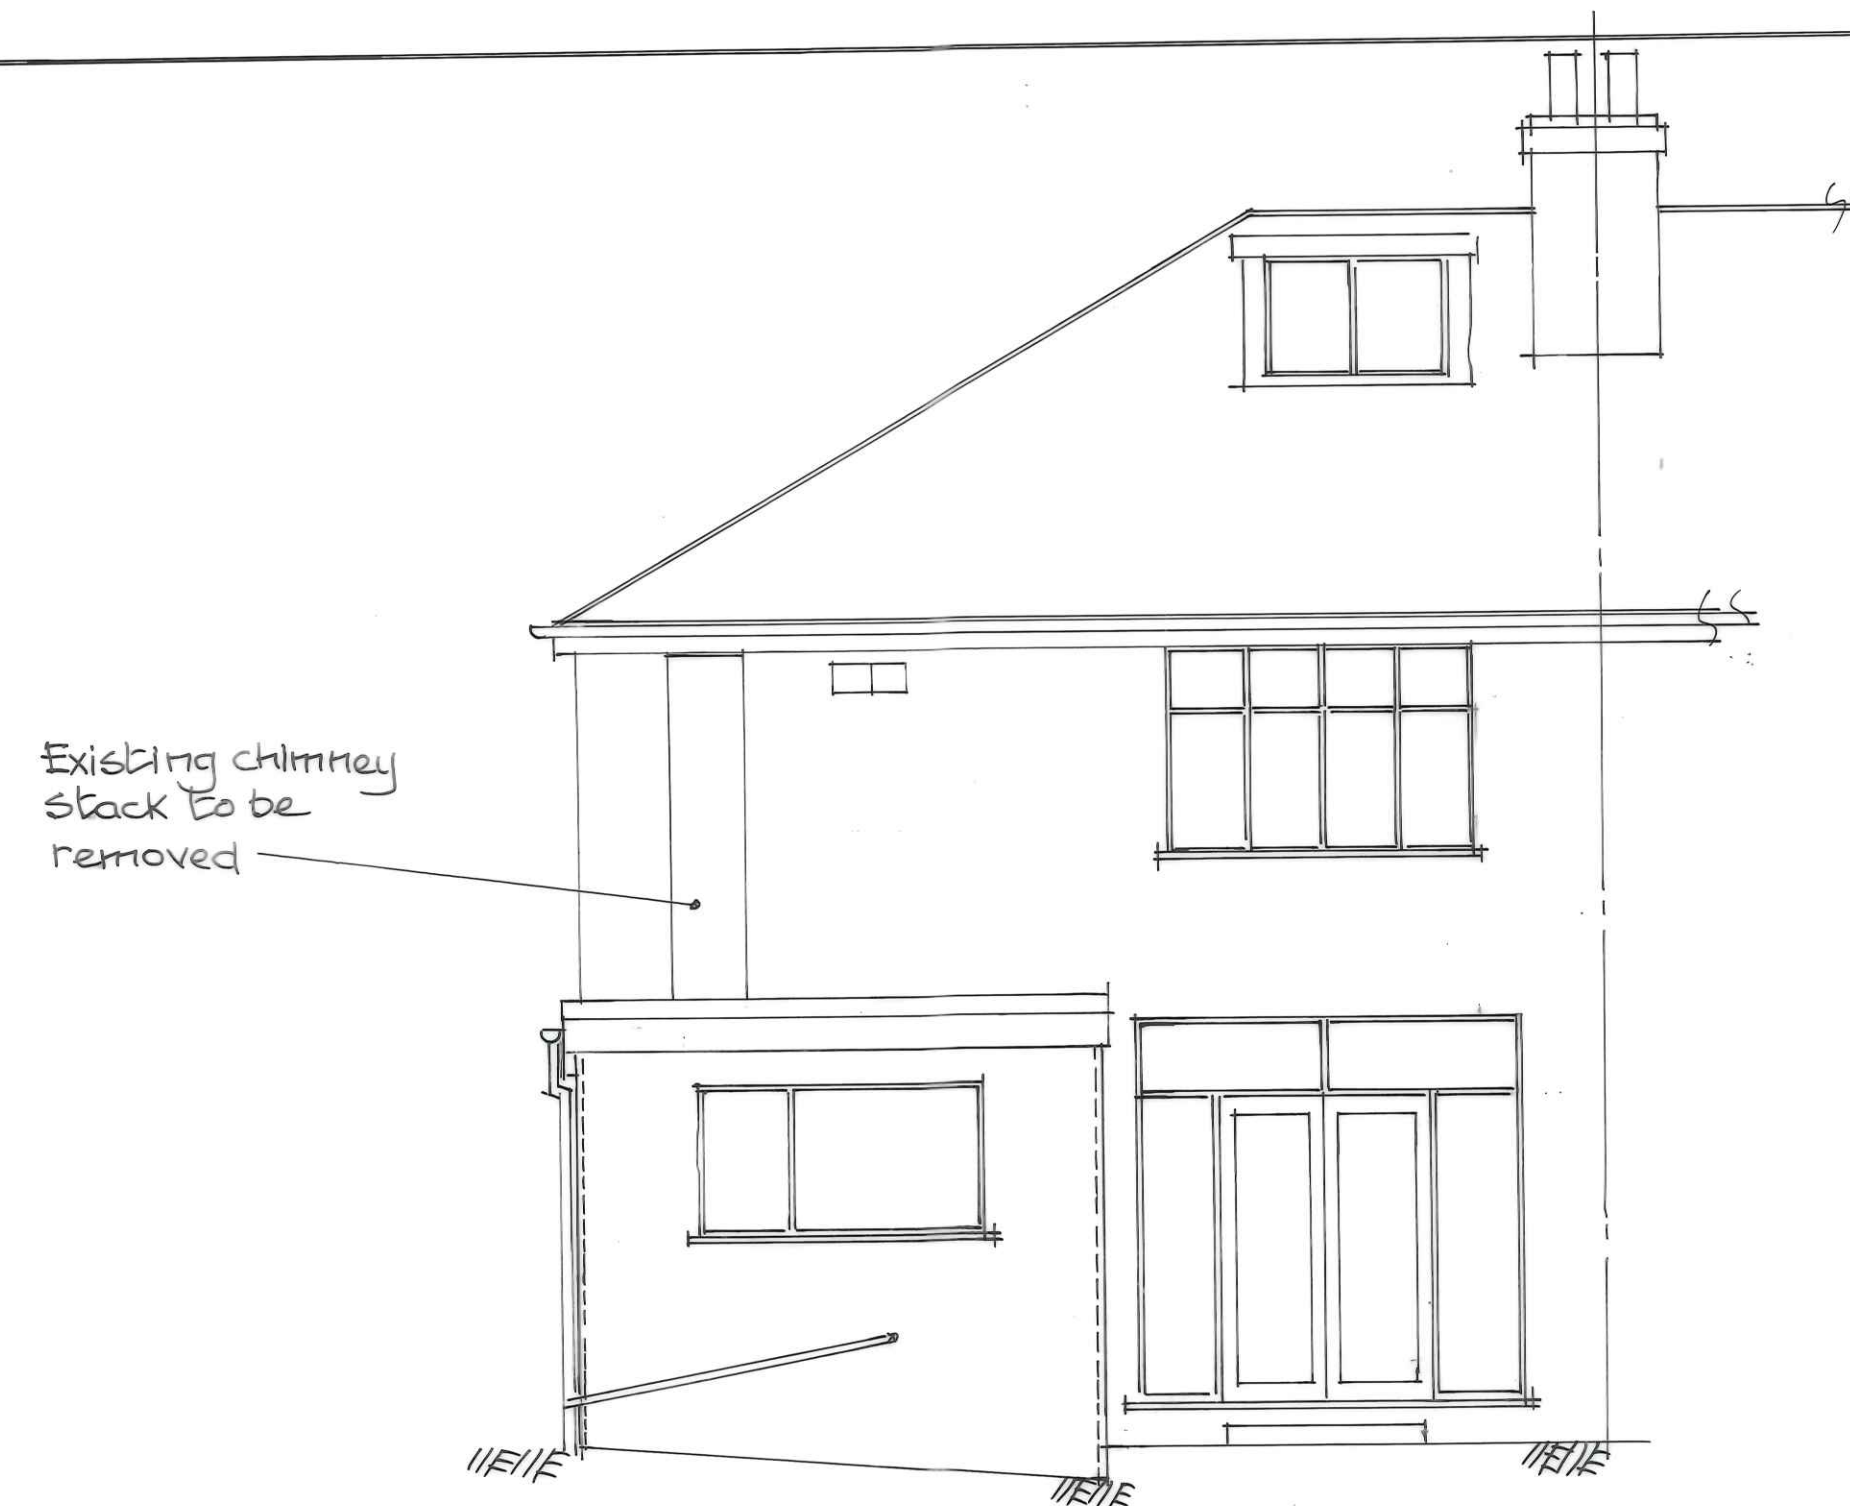


Existing Rear Elevation

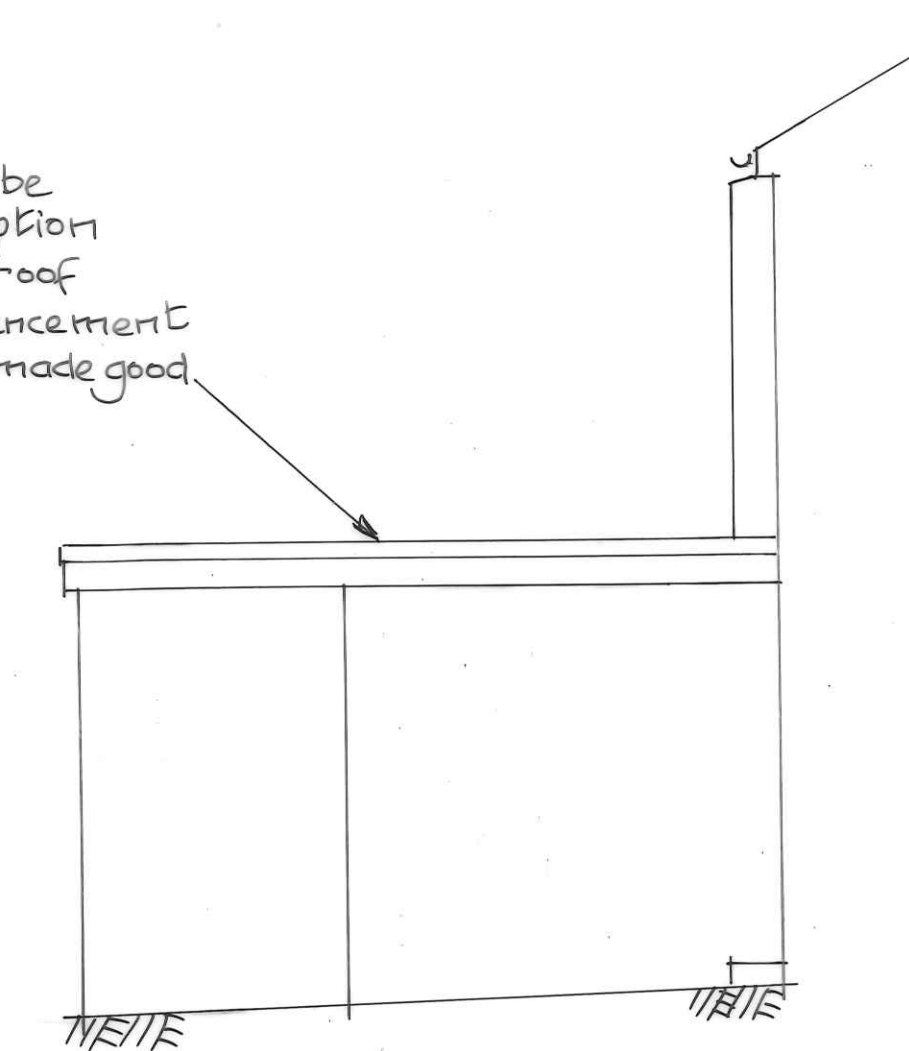


Existing Side Elevation



Existing Side Elevation

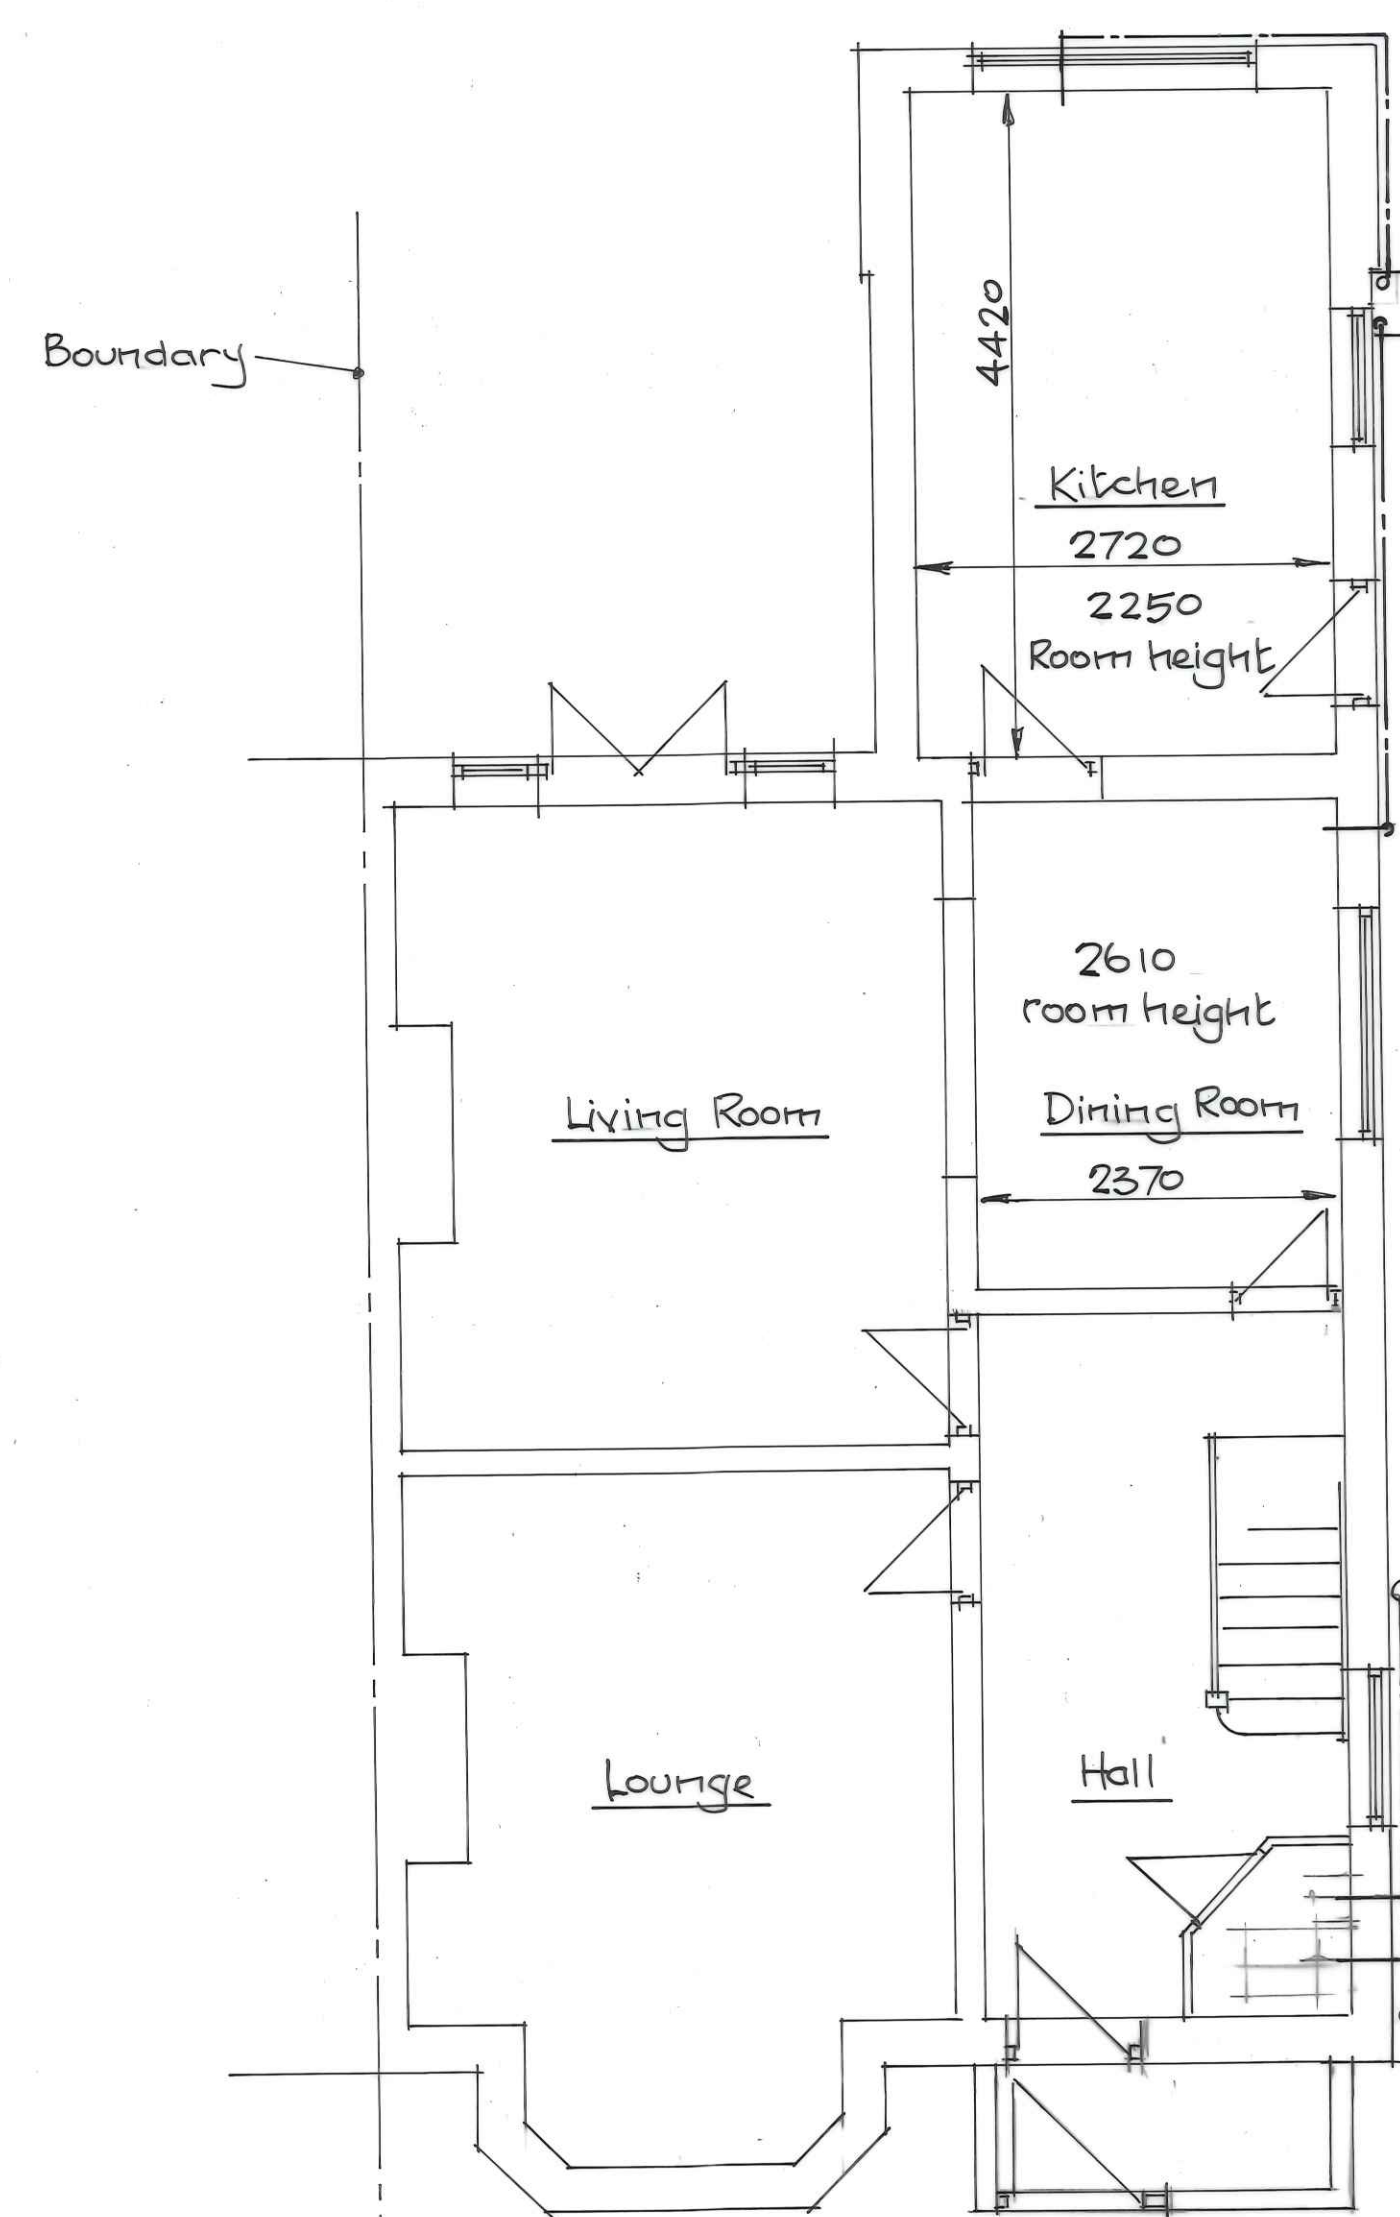

Existing Ground Floor Plan

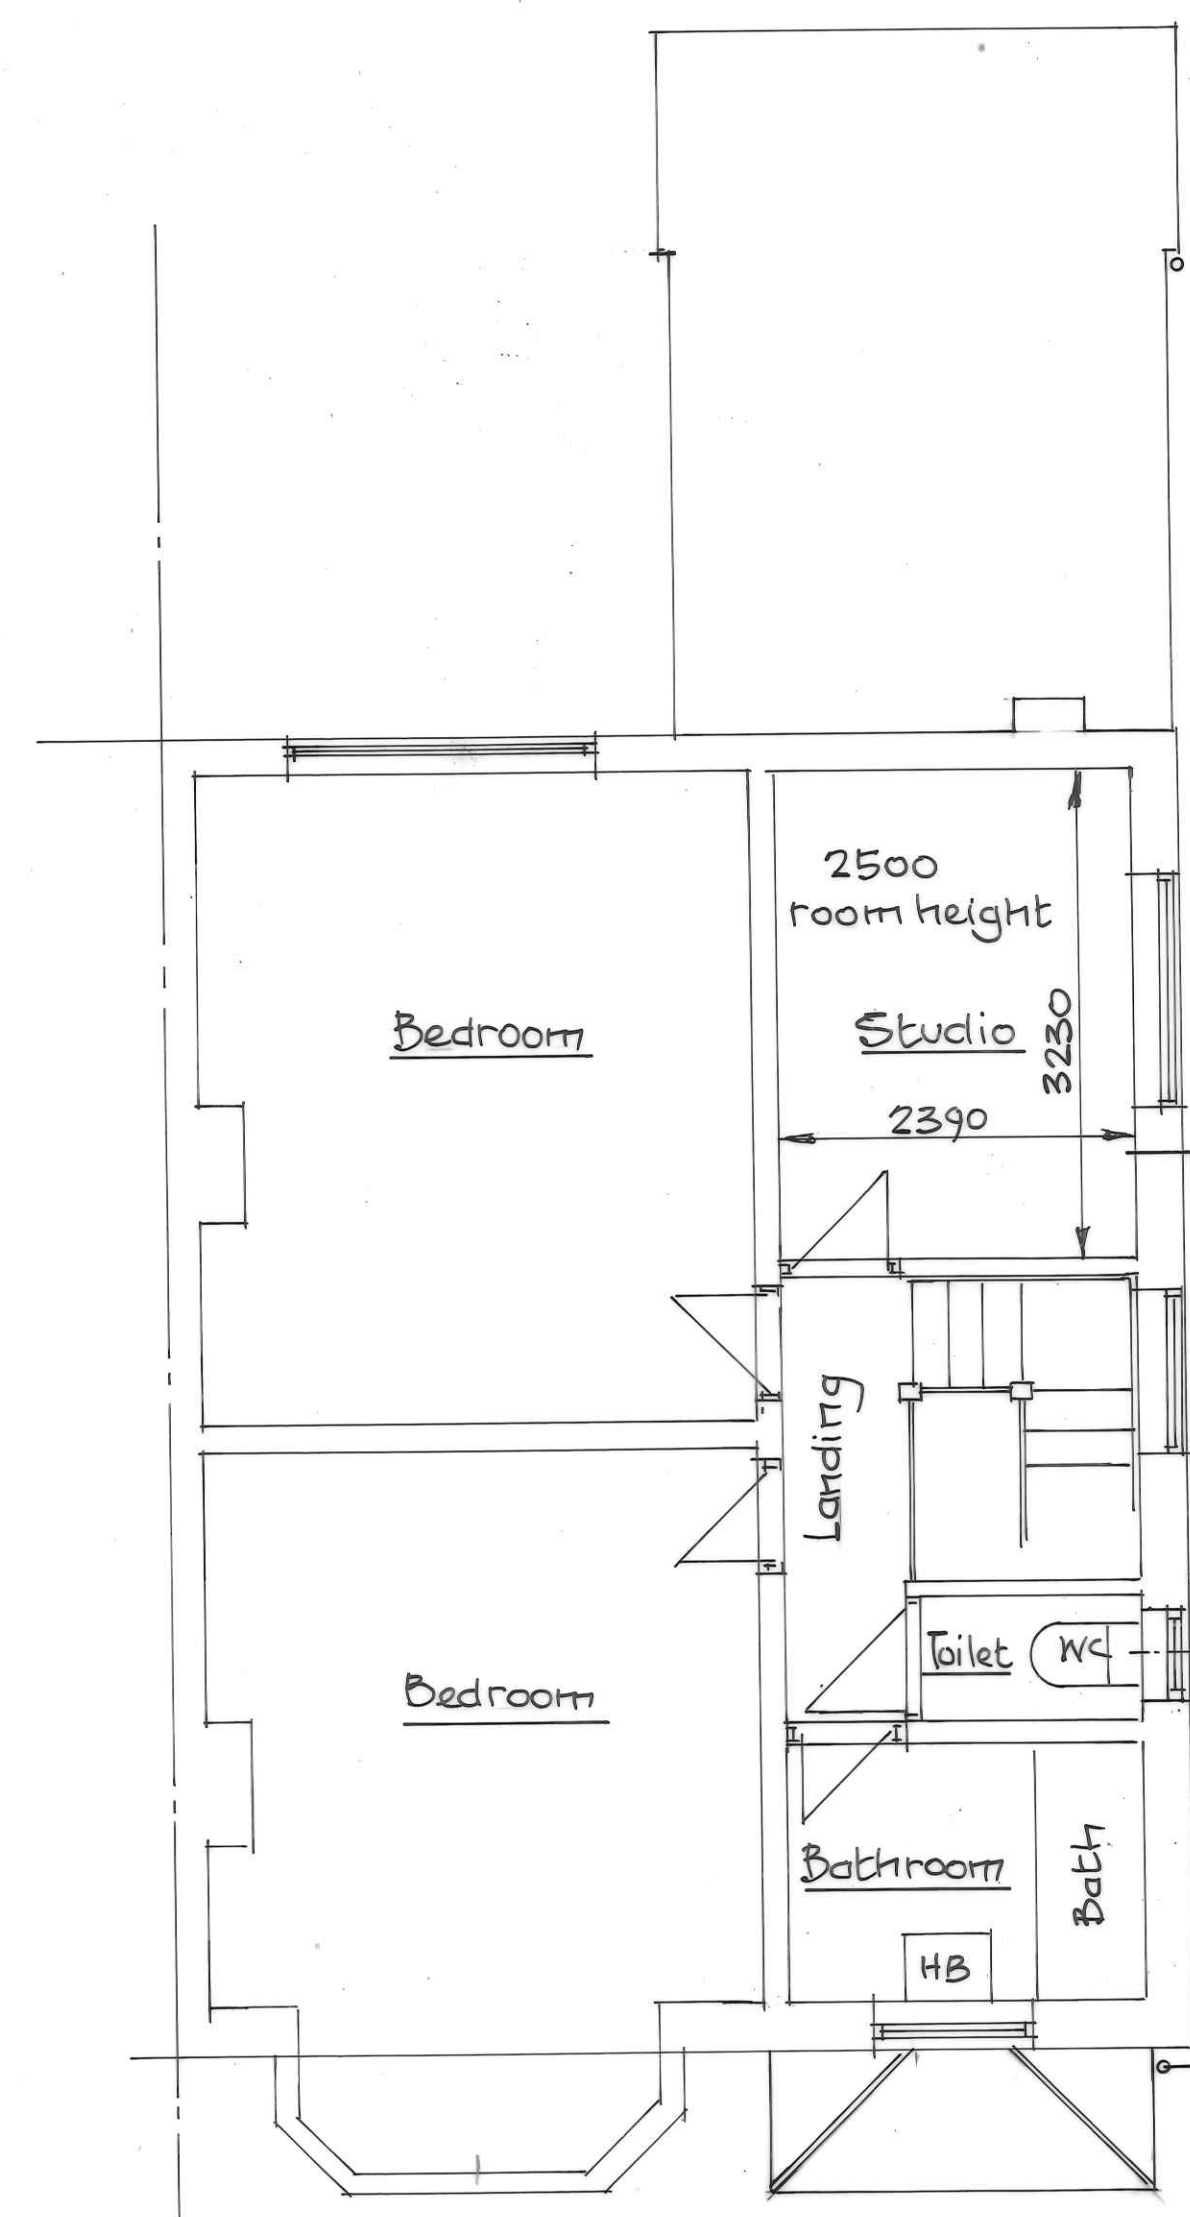

Existing First Floor Plan

Dwg N° 22/DK/1001-1-3
 Proposed First Floor Studio
 Extension to the Rear
 at - 14 Woodside Road
 Chorlton
 for - Ms D King
 Drawn - TJGill; Date - 16/08/2022
 Scale - 1:500as; sheet 1 of 3 sheets