

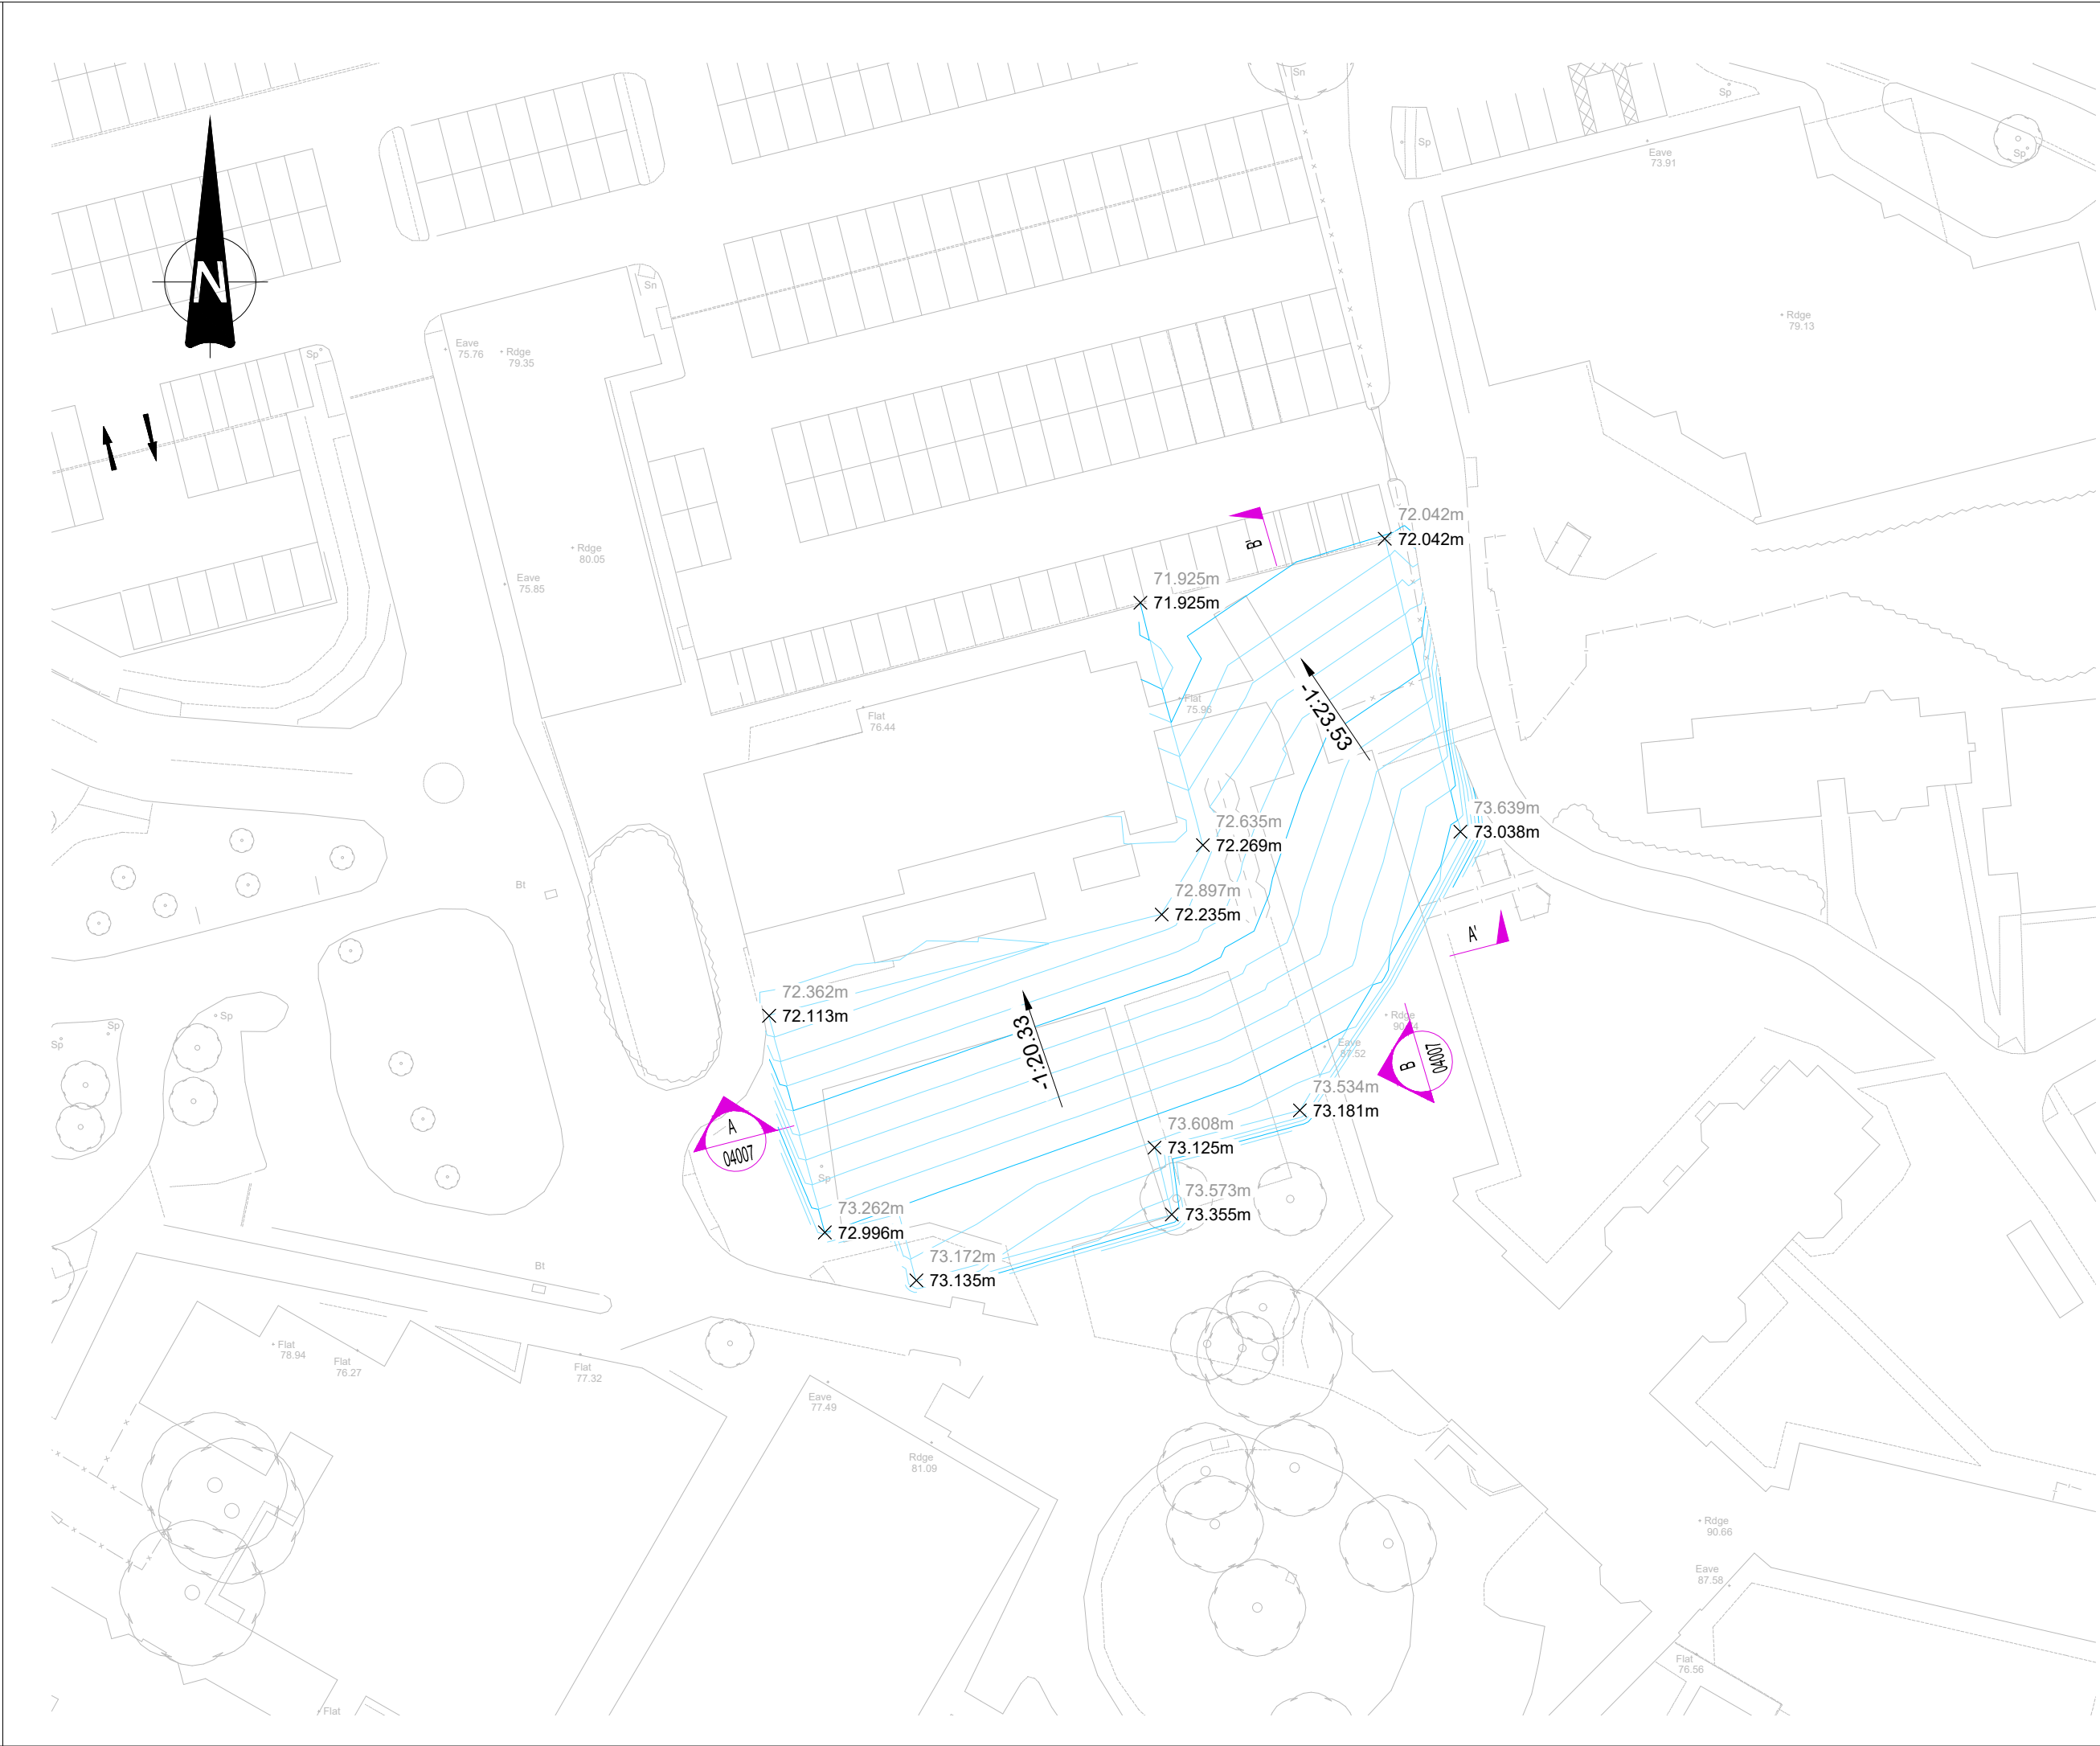


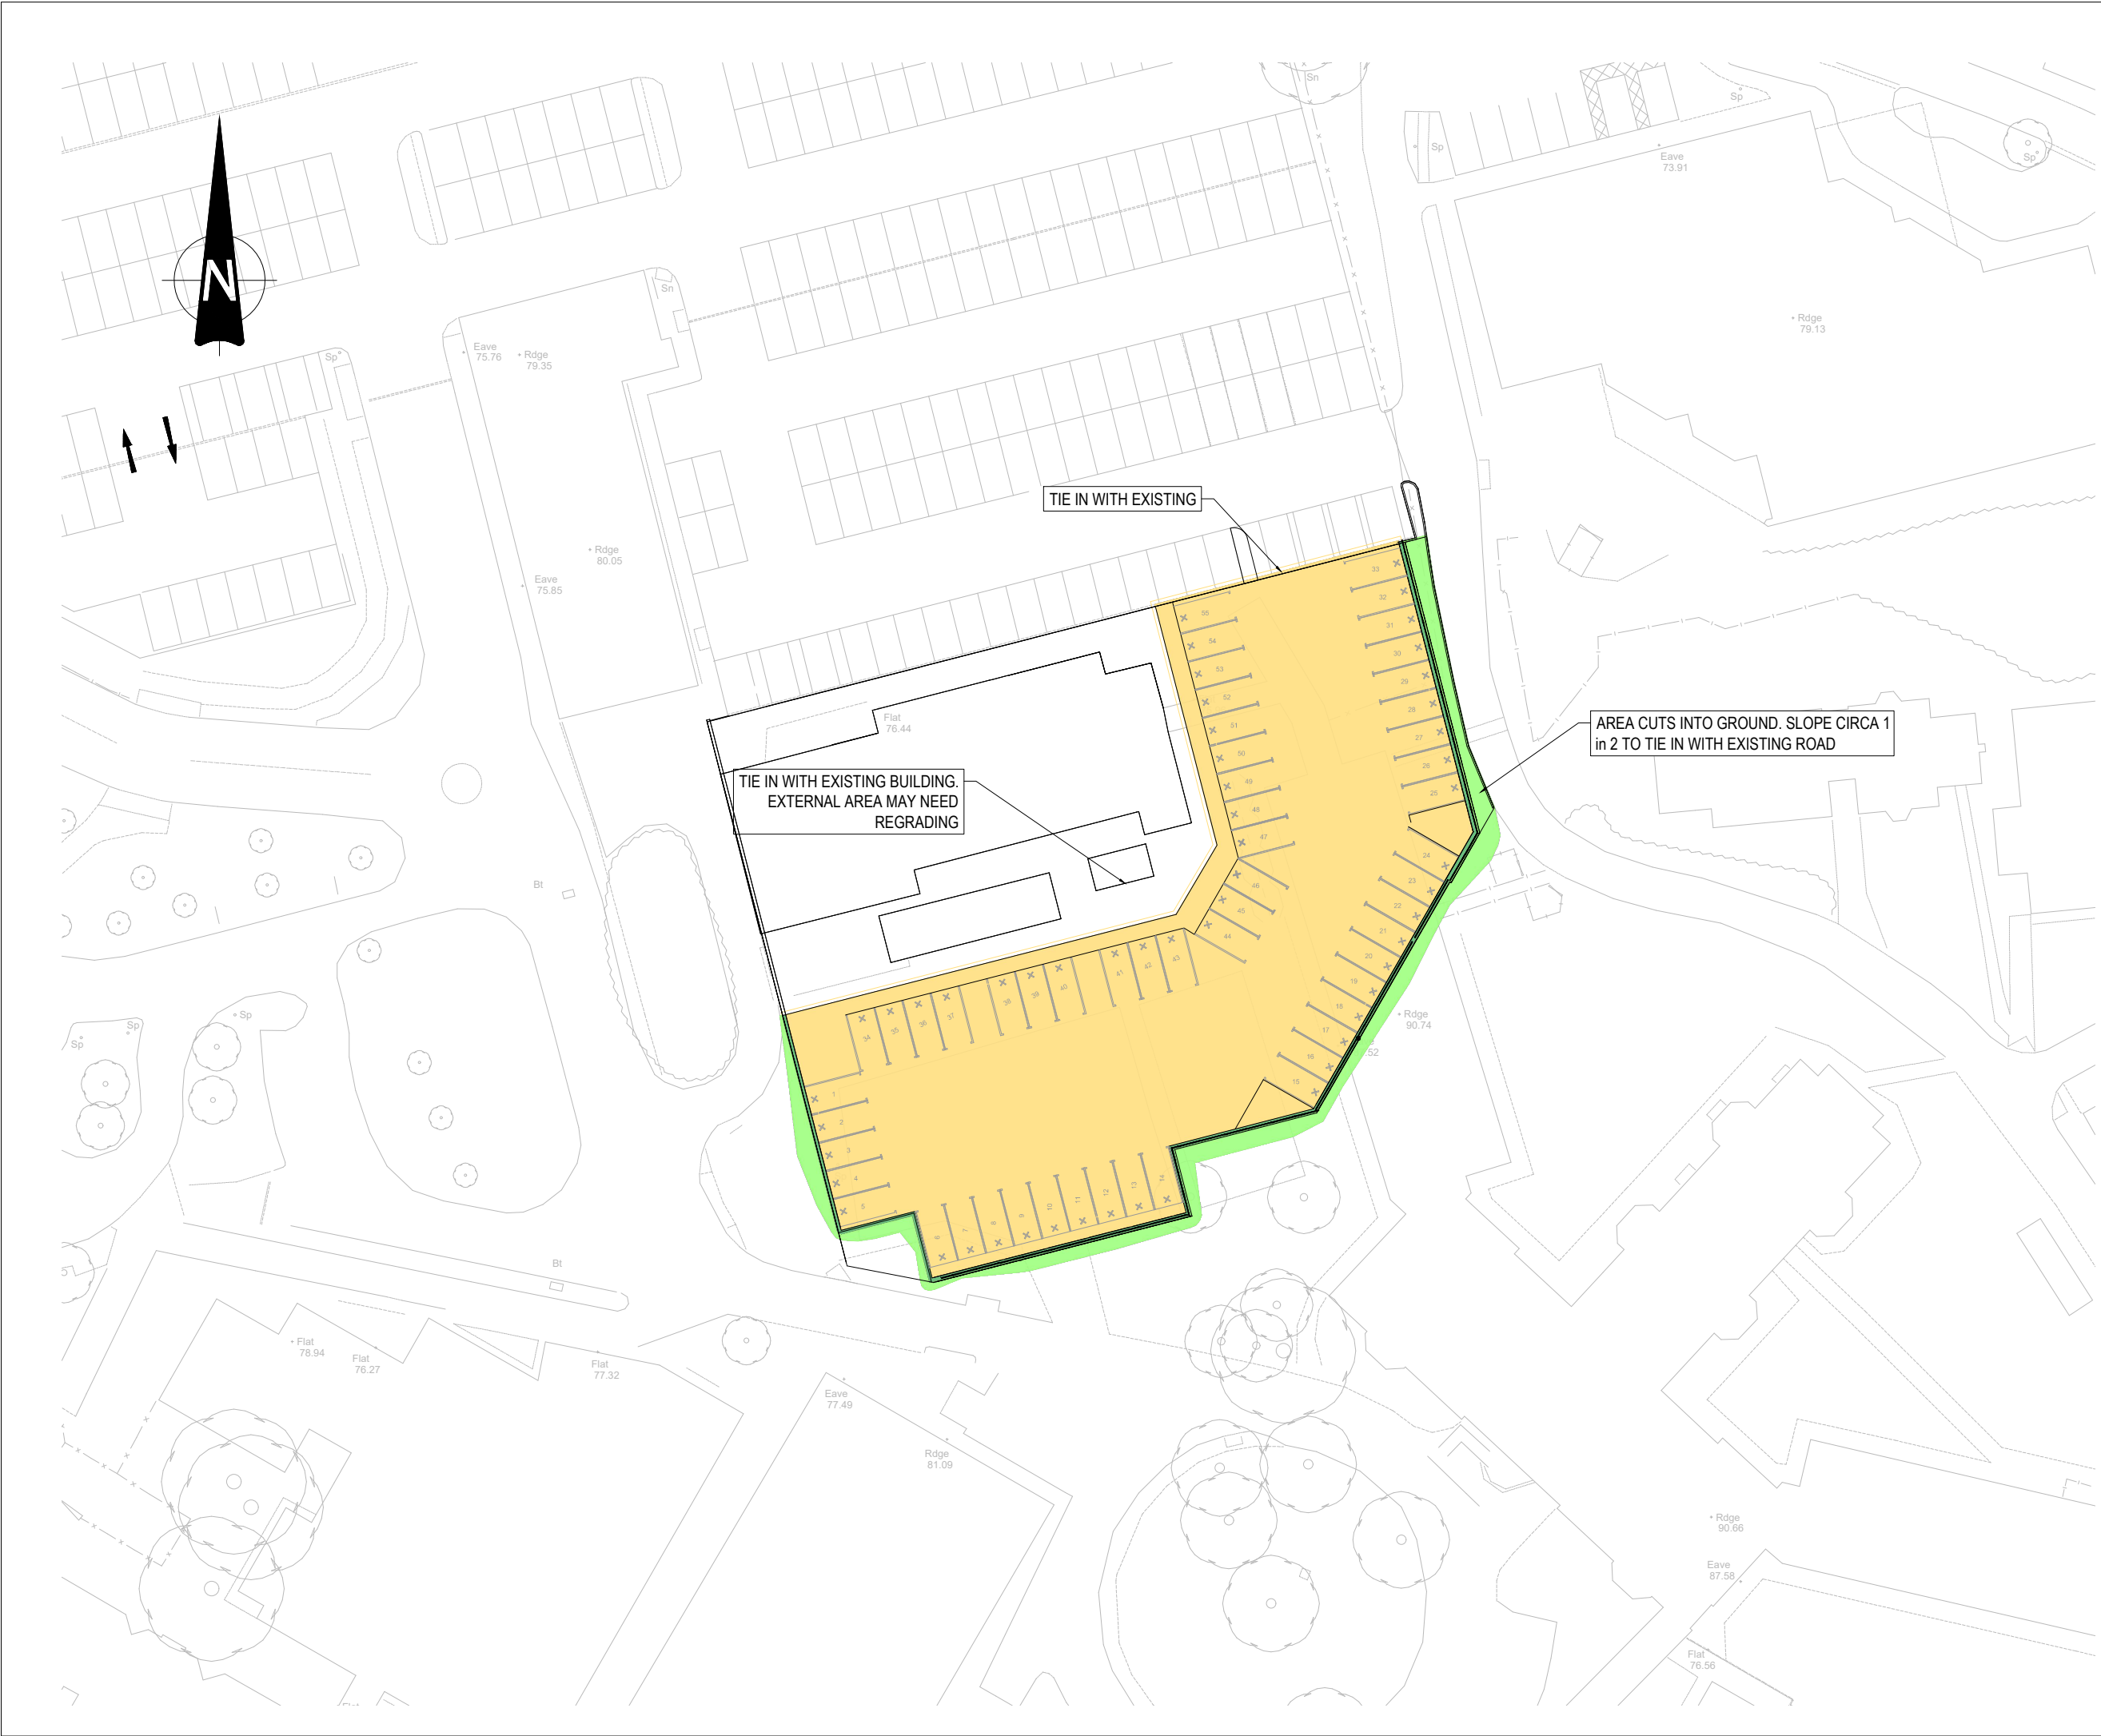


- GENERAL NOTES:
- THIS DRAWING IS TO BE READ IN CONJUNCTION WITH ALL RELEVANT ARCHITECTS AND ENGINEERS DRAWINGS AND SPECIFICATIONS.
 - DO NOT SCALE THIS DRAWING. ANY AMBIGUITIES, OMISSIONS AND ERRORS ON DRAWINGS SHALL BE BROUGHT TO THE ENGINEERS ATTENTION IMMEDIATELY. ALL DIMENSIONS MUST BE CHECKED / VERIFIED ON SITE.
 - ALL DIMENSIONS ARE IN METRES UNLESS NOTED OTHERWISE.
 - FOR GENERAL NOTES REFER TO DRAWING.
 - DRAINAGE CONSIDERATIONS GIVEN ON PLAN 04052.
 - KNOWN CONSTRAINTS GIVEN ON PLAN 04053.
 - GEOTECHNICAL ANALYSIS REQUIRED PRIOR TO FURTHER DESIGN.

KEY


- PROPOSED PERMEABLE CAR PARK - SURFACING UNDERLAIN WITH TYPE 3 OPEN GRADED SUB-BASE
- PROPOSED VERGE
- PROPOSED GRADING TO EXISTING

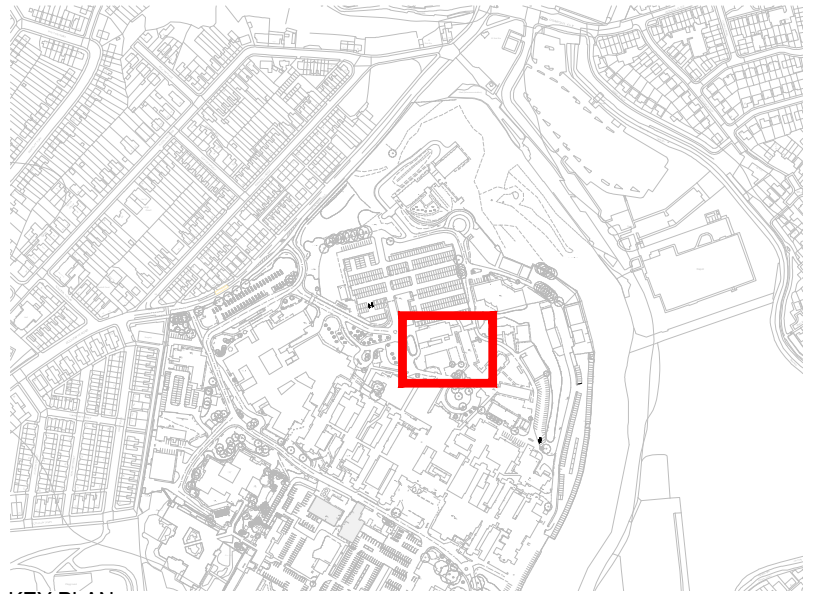

A-A' - LONGSECTION
SCALE: H 1:500,V 1:100. DATUM: 70.000

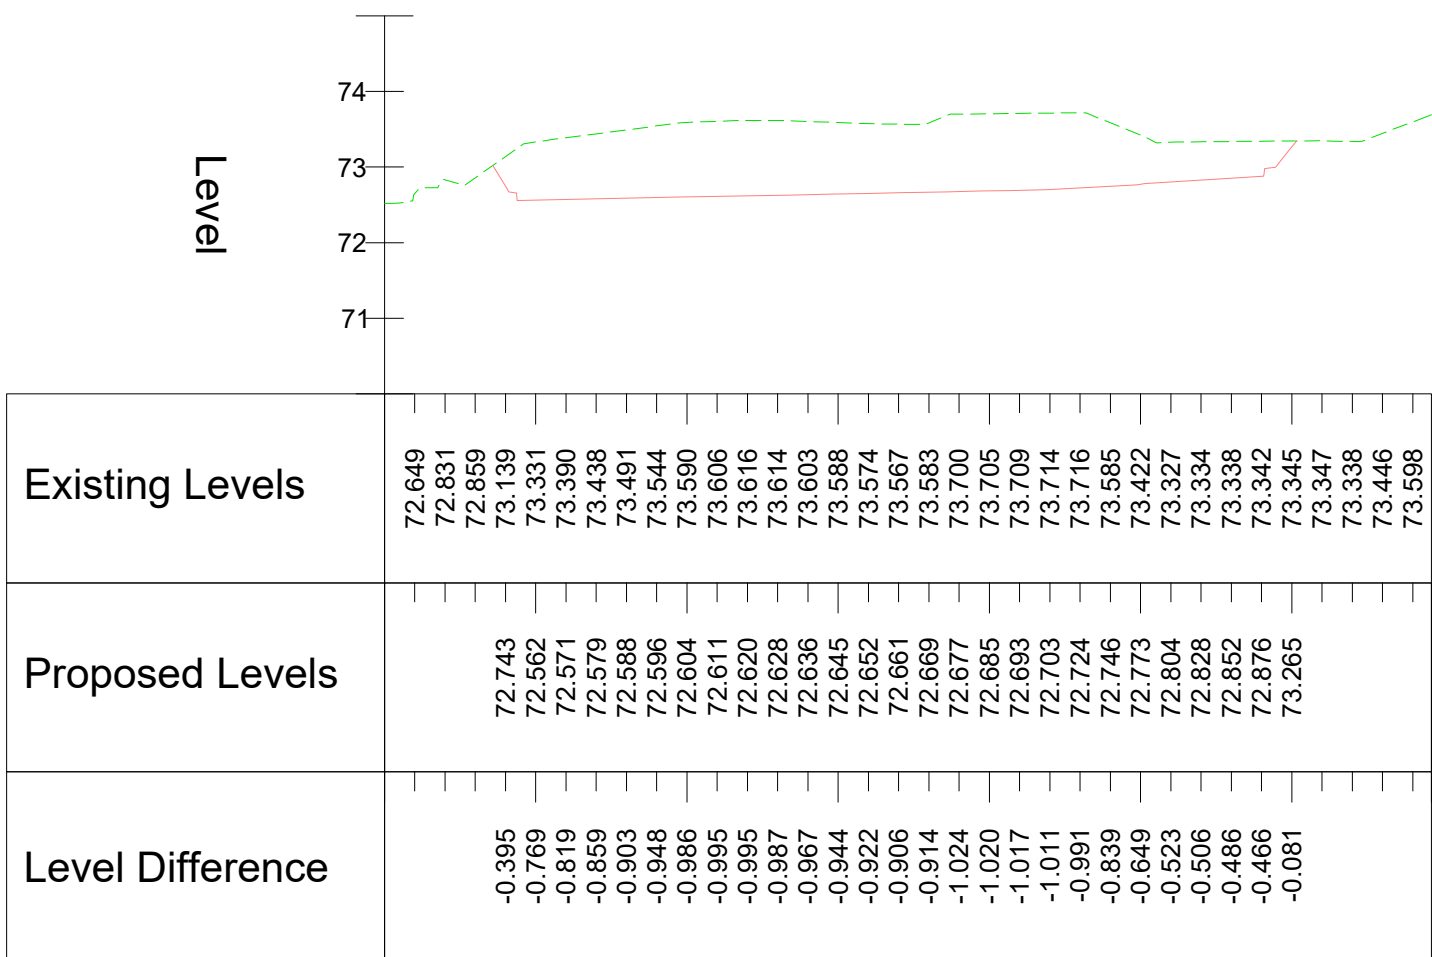

B-B' - LONGSECTION
SCALE: H 1:500,V 1:100. DATUM: 70.000

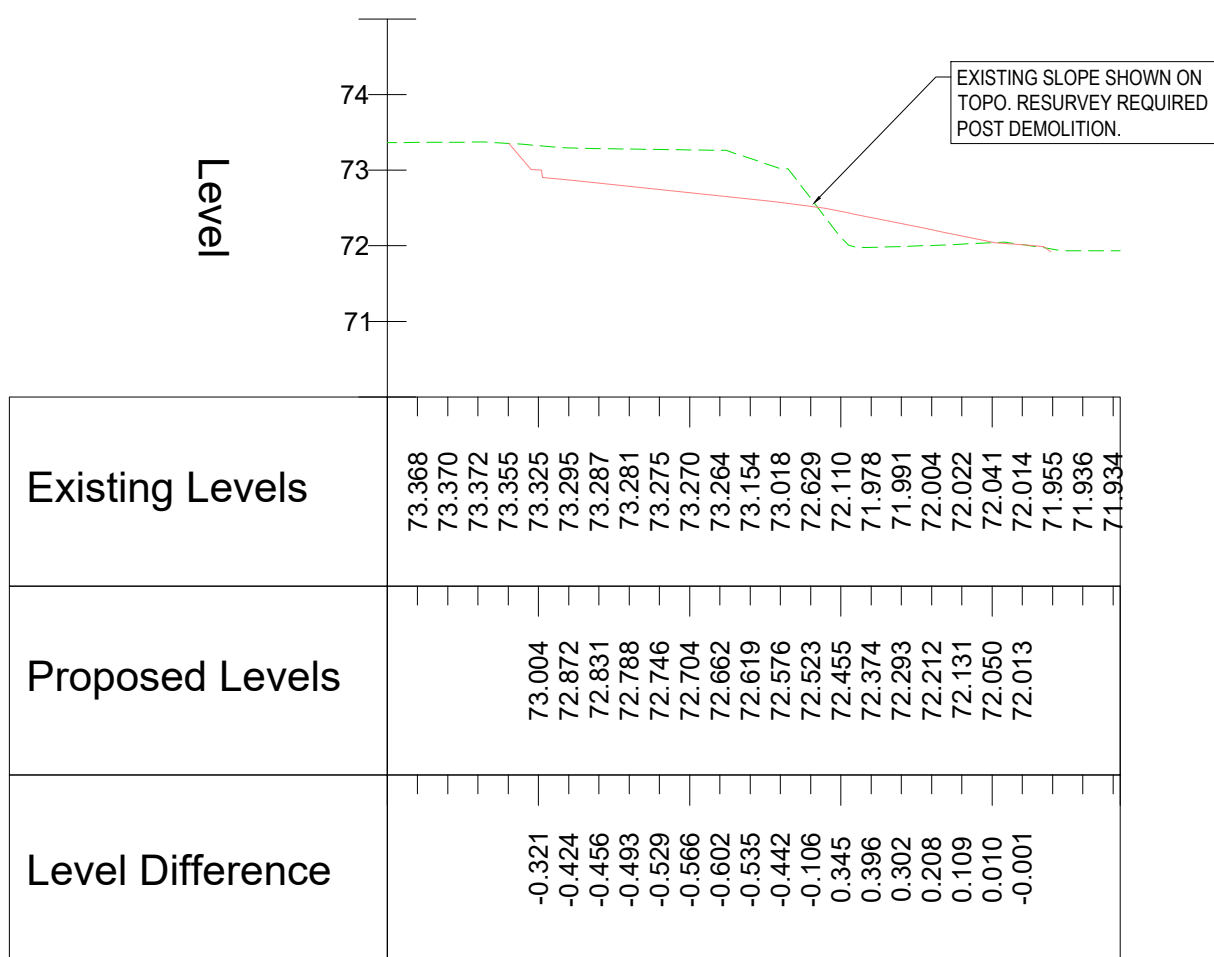

AREA OF TCP05 SHOULD BE RESURVEYED FOLLOWING COMPLETION OF LIMBERT BUILDING DEMOLITION WORKS.

EXISTING INFILLED BASEMENT TO BE IDENTIFIED AND FILL MATERIAL VERIFIED.

PM	PLANNING ISSUE (S1)	19/10/22	GDP	JDB
PM	PLANNING ISSUE (S1)	19/10/22	GDP	JDB
PM	PLANNING ISSUE (S1)	11/10/22	GDP	JDB
PM	FEASIBILITY (S5)	11/08/22	GDP	JDB
REV.	DESCRIPTION	DATE	DRW.	CHK.

NHS
Manchester University
NHS Foundation Trust

APPOINTED PARTY LOGO/INFORMATION
Curtins

PROJECT
NORTH MANCHESTER GENERAL HOSPITAL

TITLE
TCP05
GENERAL ARRANGEMENT

STATUS S2	PURPOSE OF ISSUE PLANNING		
DRAWN BY GDB	CHECKED BY JDB	DATE 17/08/2022	
SCALE (@A1) 1:500		PROJECT NUMBER 075805	
FILE DRAWING NUMBER 20200 · CUR · INZ · ZZ · DR · C · 04051			REV. P04