


P:\2018\1882 ST JOHN'S\01 CAD\02 SHEET LAYOUT\1959_GLOBE & SIMPSON\STAGE 5\SJQ-102-EXA-XX-L00-DR-L-00614.DWG

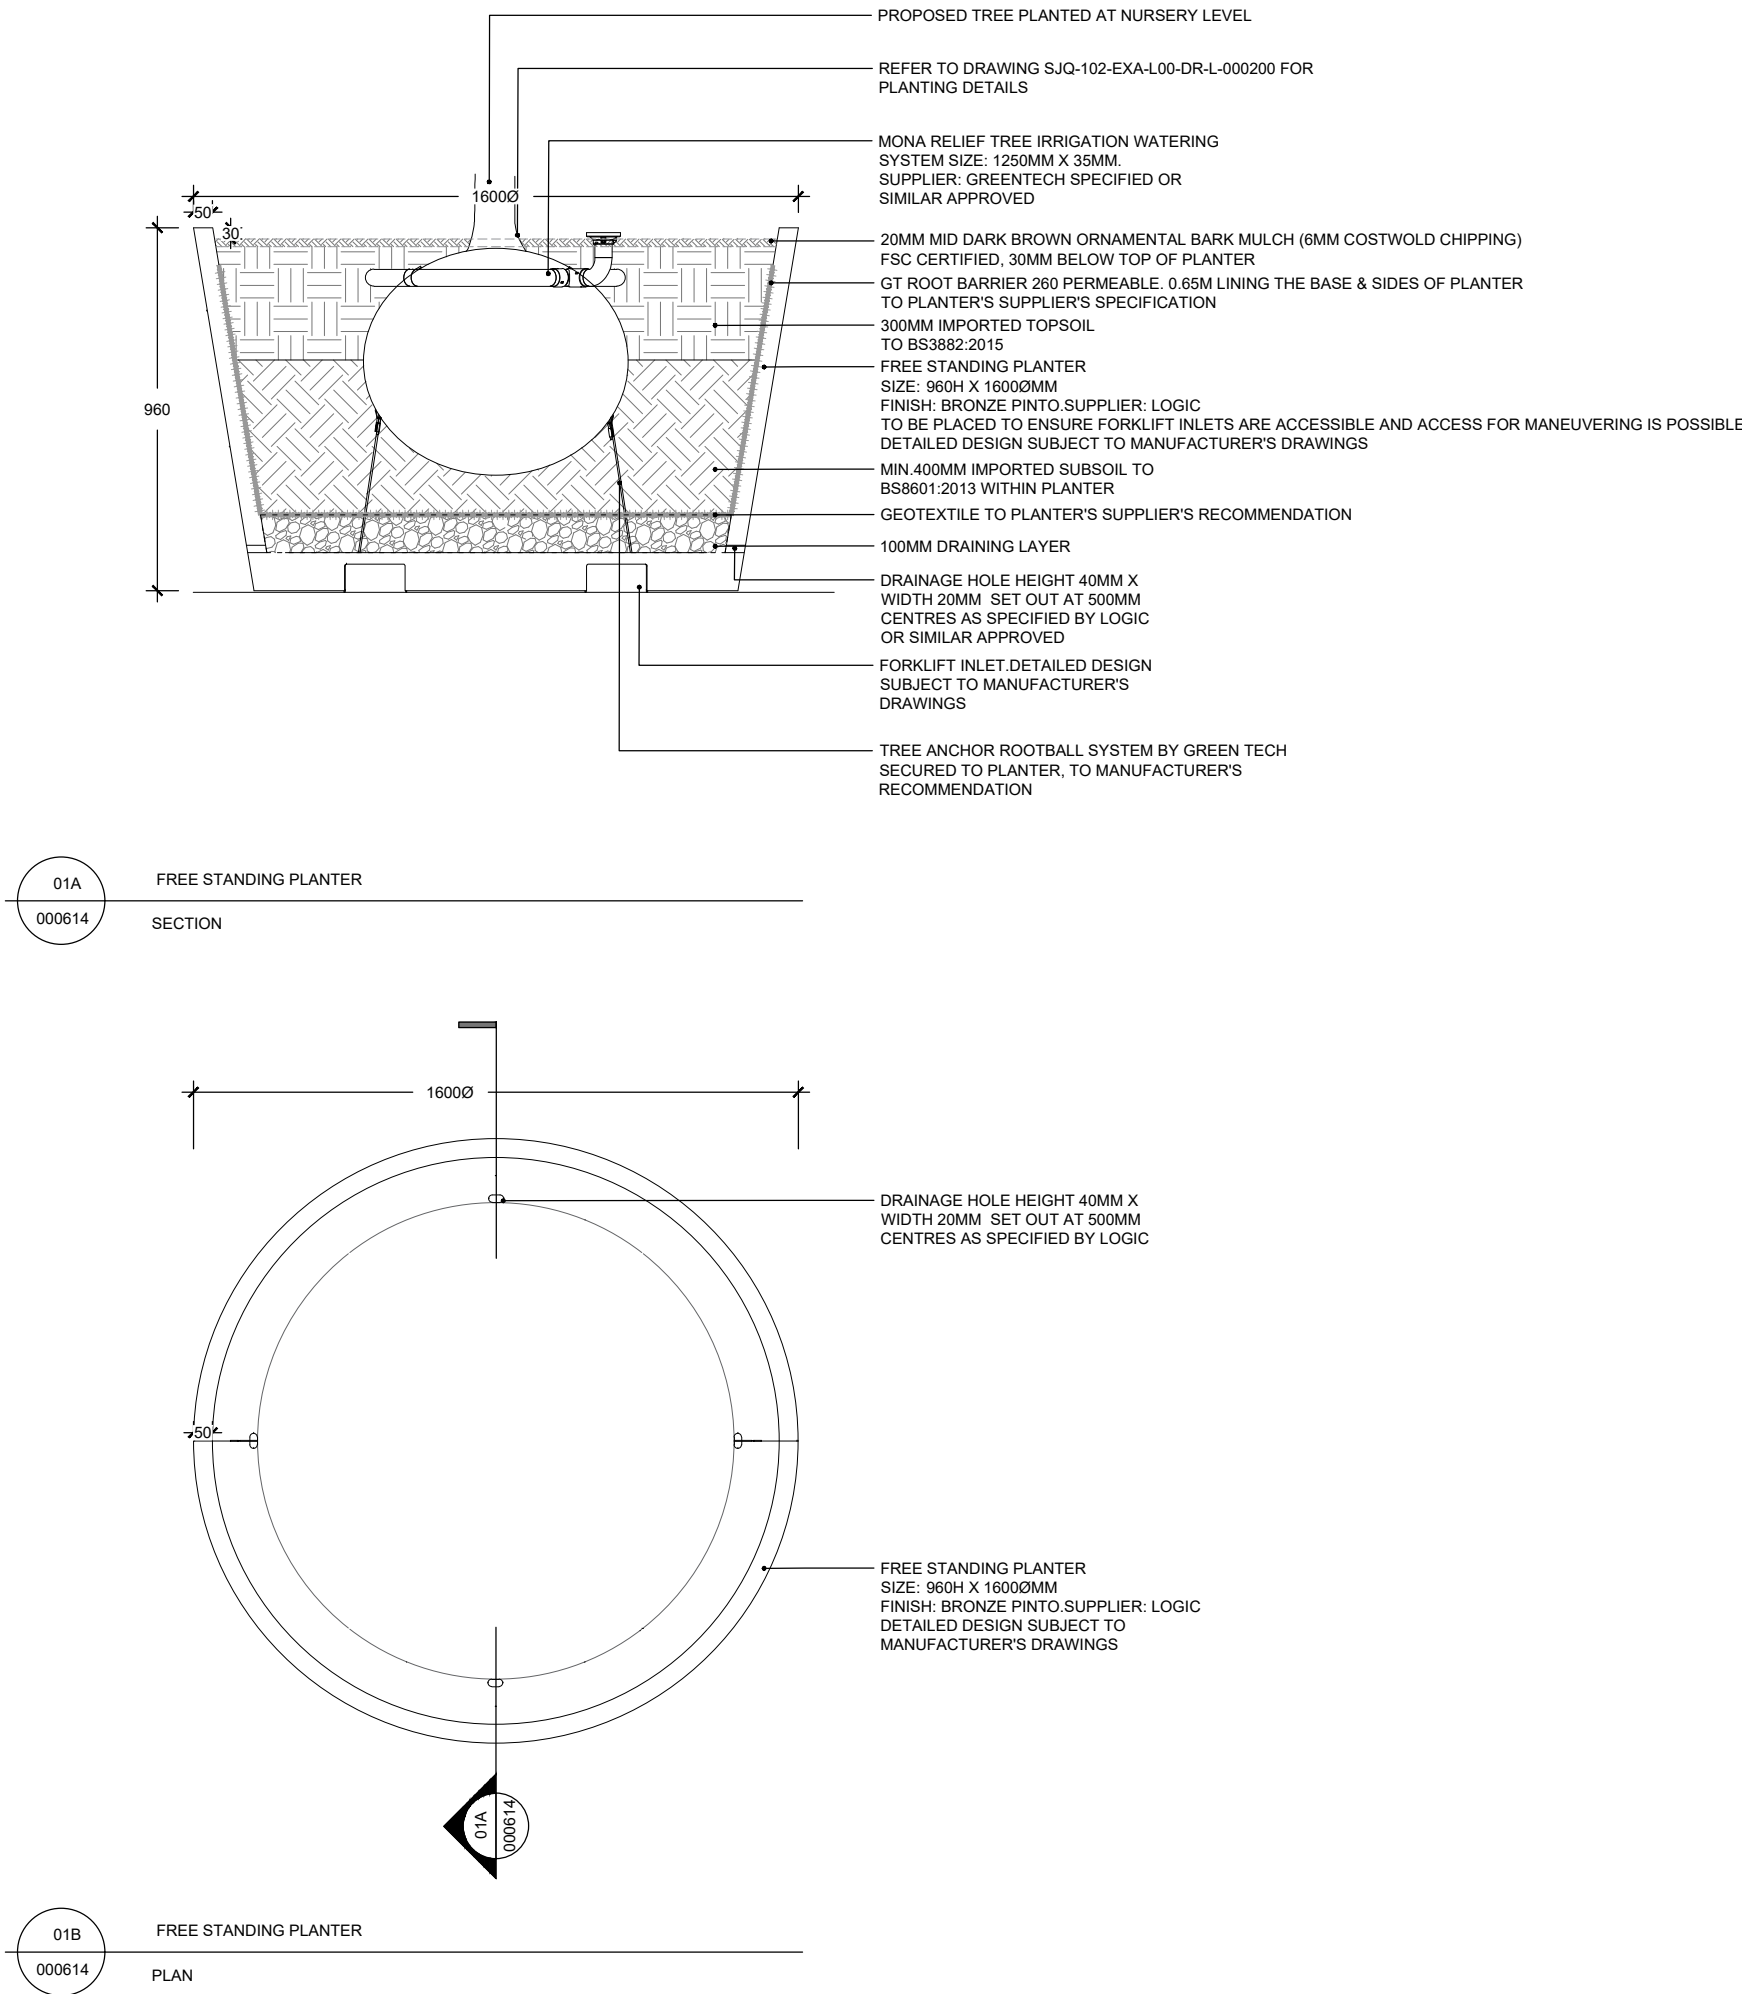

No dimensions are to be scaled from this drawing.
All dimensions are to be checked on site.
Area measurements for indicative purposes only.

This drawing is the property of Exterior Architecture Ltd.
No part of the drawing may be reproduced in any manner
without permission from Exterior Architecture Ltd.

Client
**GLOBE &
SIMPSON**

----	----	----
----	----	----
----	----	----
----	----	----
----	----	----
----	----	----
----	----	----
----	----	----
P01	PLANNING ISSUE	29.07.2022
Rev	Description	Date

**EXTERIOR
ARCHITECTURE**

LONDON
Unit 17.1, The Leather Market, 11-13 Weston Street, London, SE1 3ER
MANCHESTER
Studio 537, The Royal Exchange, St Anns Square, Manchester, M2 7DH
E-MAIL office@exteriorarchitecture.com
WEB www.exteriorarchitecture.com

Project title
ST JOHN'S - GLOBE & SIMPSON

Drawing title
**PUBLIC REALM HARDWORKS -
FURNITURE SHEET 2**

Issued By	Manchester	T: 0161 850 8101
Scale	1:20 @ A1	Drawn ExA
Status	PLANNING	Checked SPL
Date	29.07.2022	Approved JM

Drawing number
SJQ-102-EXA-XX-L00-DR-L-00614

Revision
P01

