


23

MELLING STREET

All Dimensions should be checked on site.
Do not scale this drawing for fabrication.
Any drawing errors should be brought to the attention of the architect.
COPYRIGHT DaC Design

REVISIONS:	
REV.	DETAILS OF REVISION

DATE

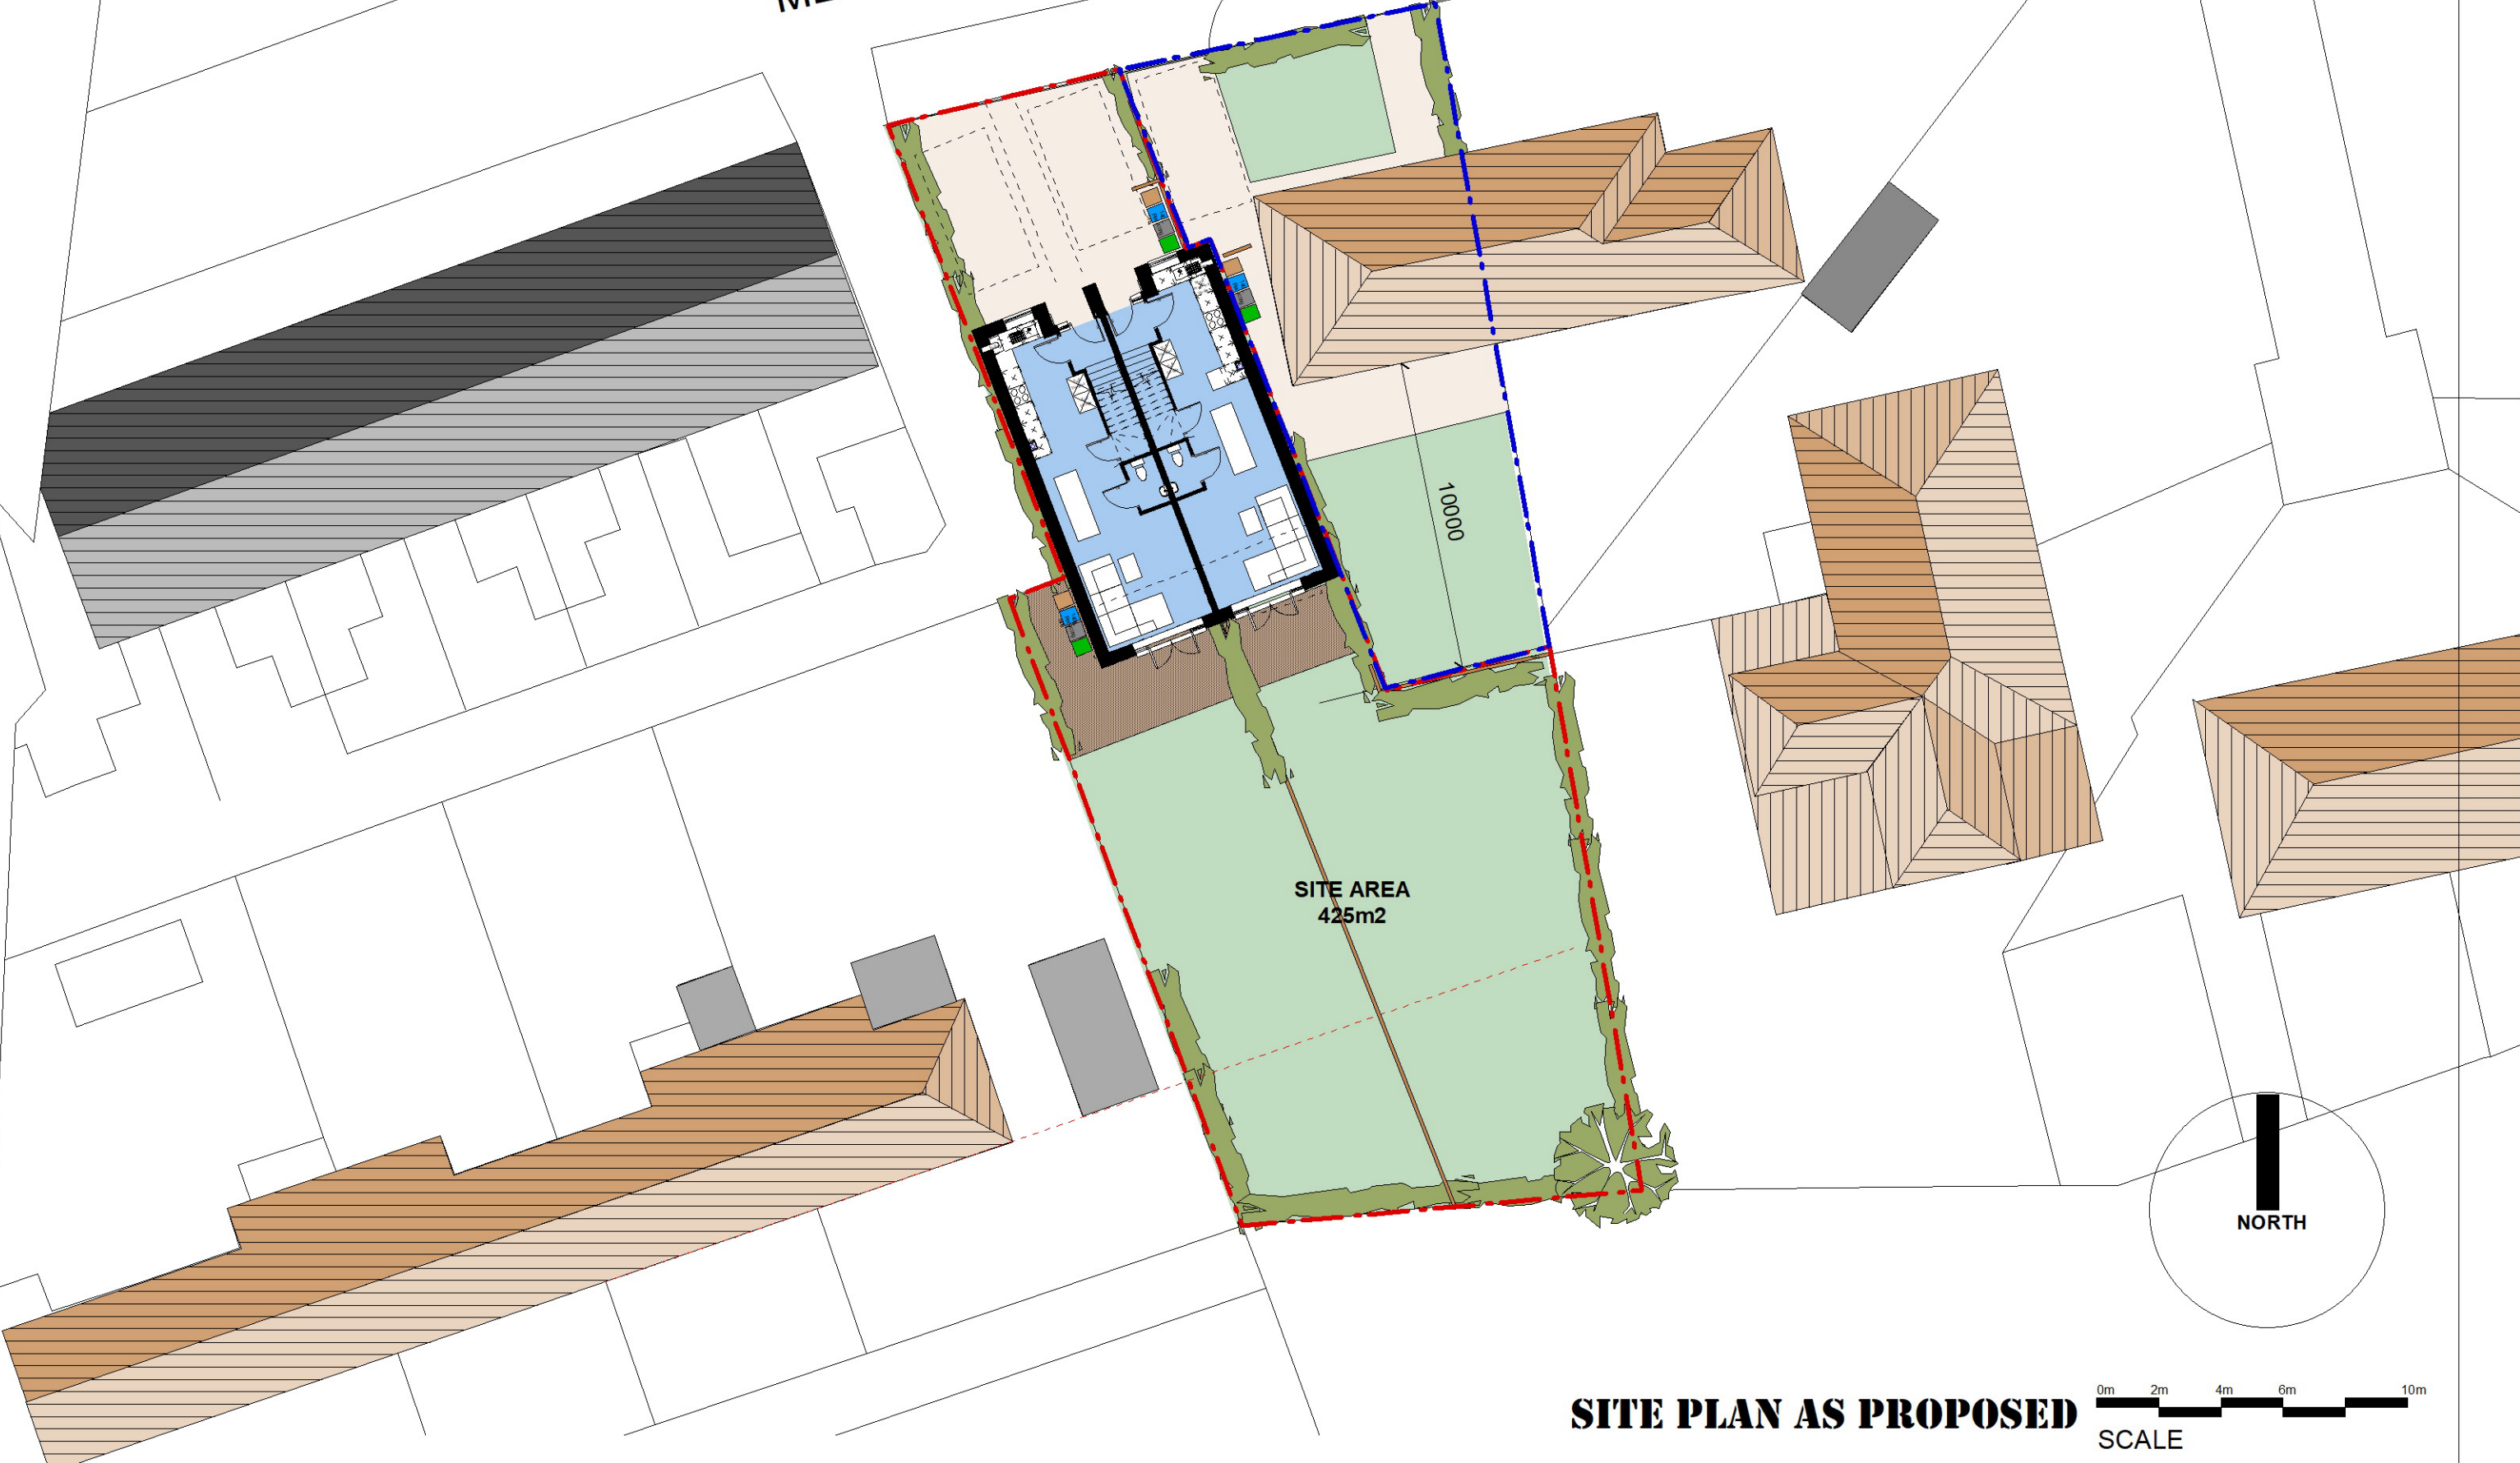

SITE PLAN AS PROPOSED

P02

DRAWING: **SITE PLAN - AS PROPOSED**

JOB TITLE: **NEW BUILD HOUSES _ 30 Melling Street, Longsight, M12 4PH**

CLIENT: **Mr Kawa Hossain**

SCALE: **1:200 @ A3**

DATE: **Sept 2022**

D@C DESIGN
ARCHITECTURE & PLANNING
0776 452 3545 0161 425 3934