



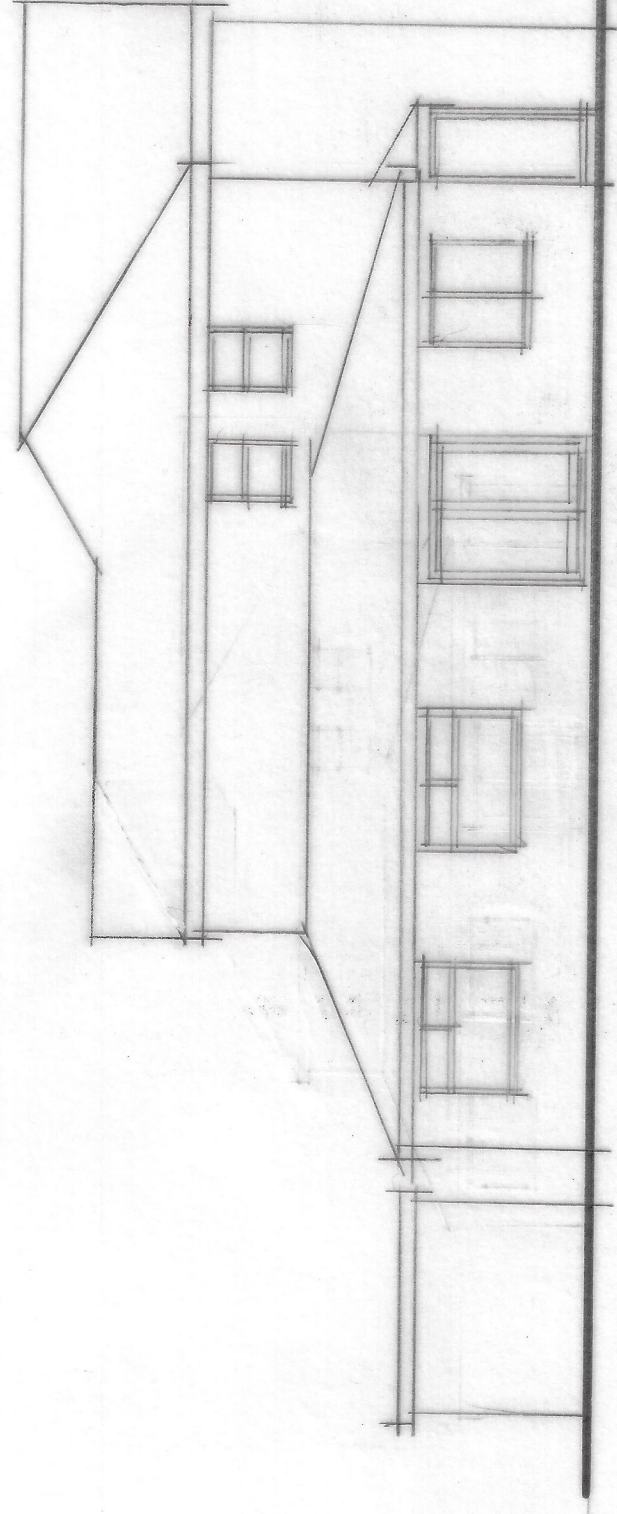


Side 5

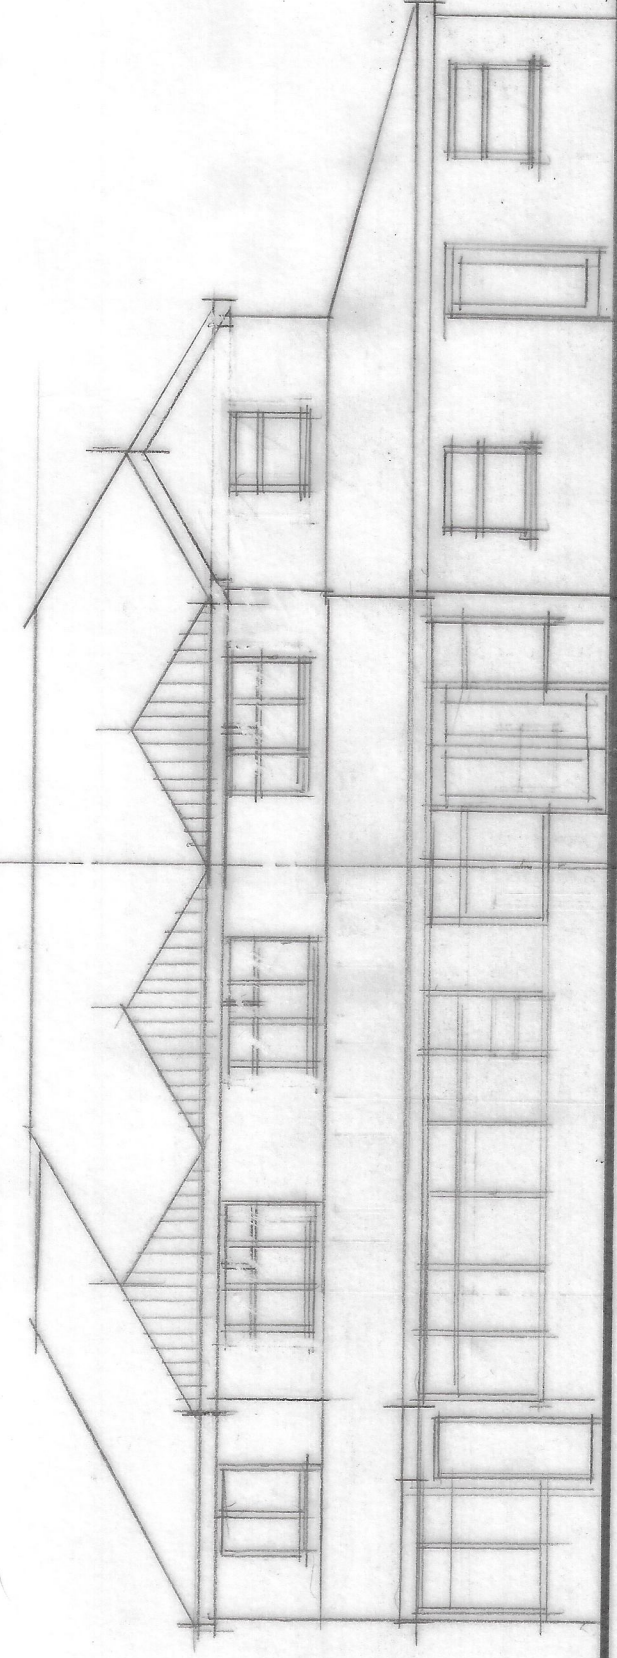


Rear


715

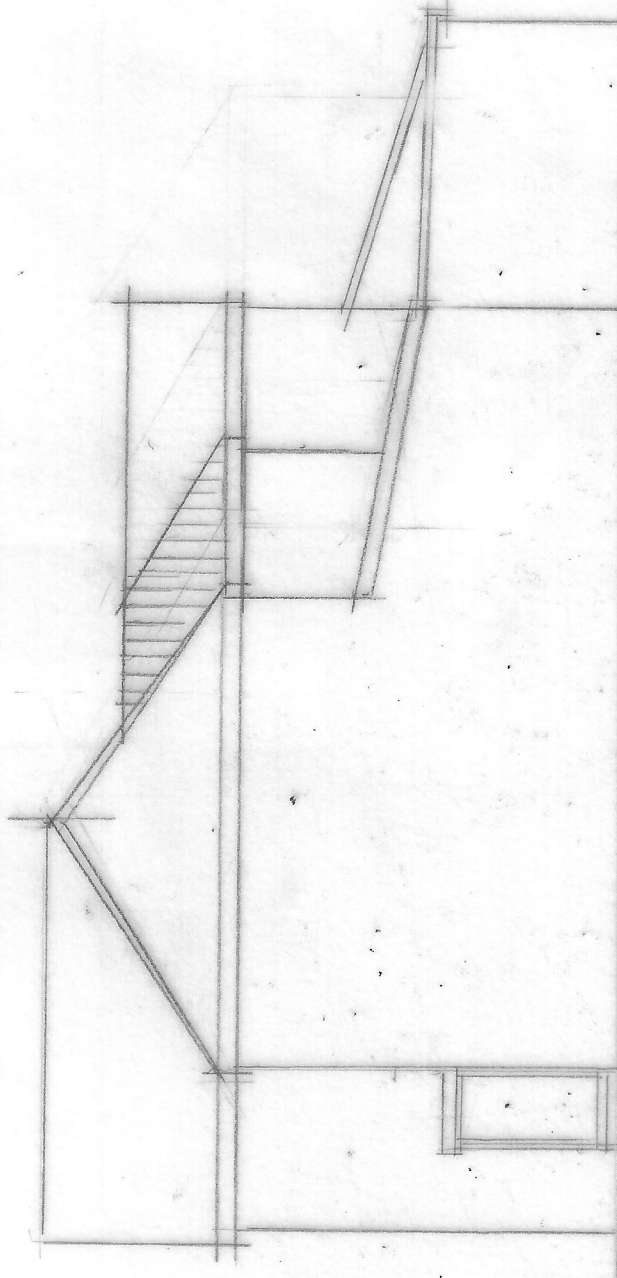

Side 7

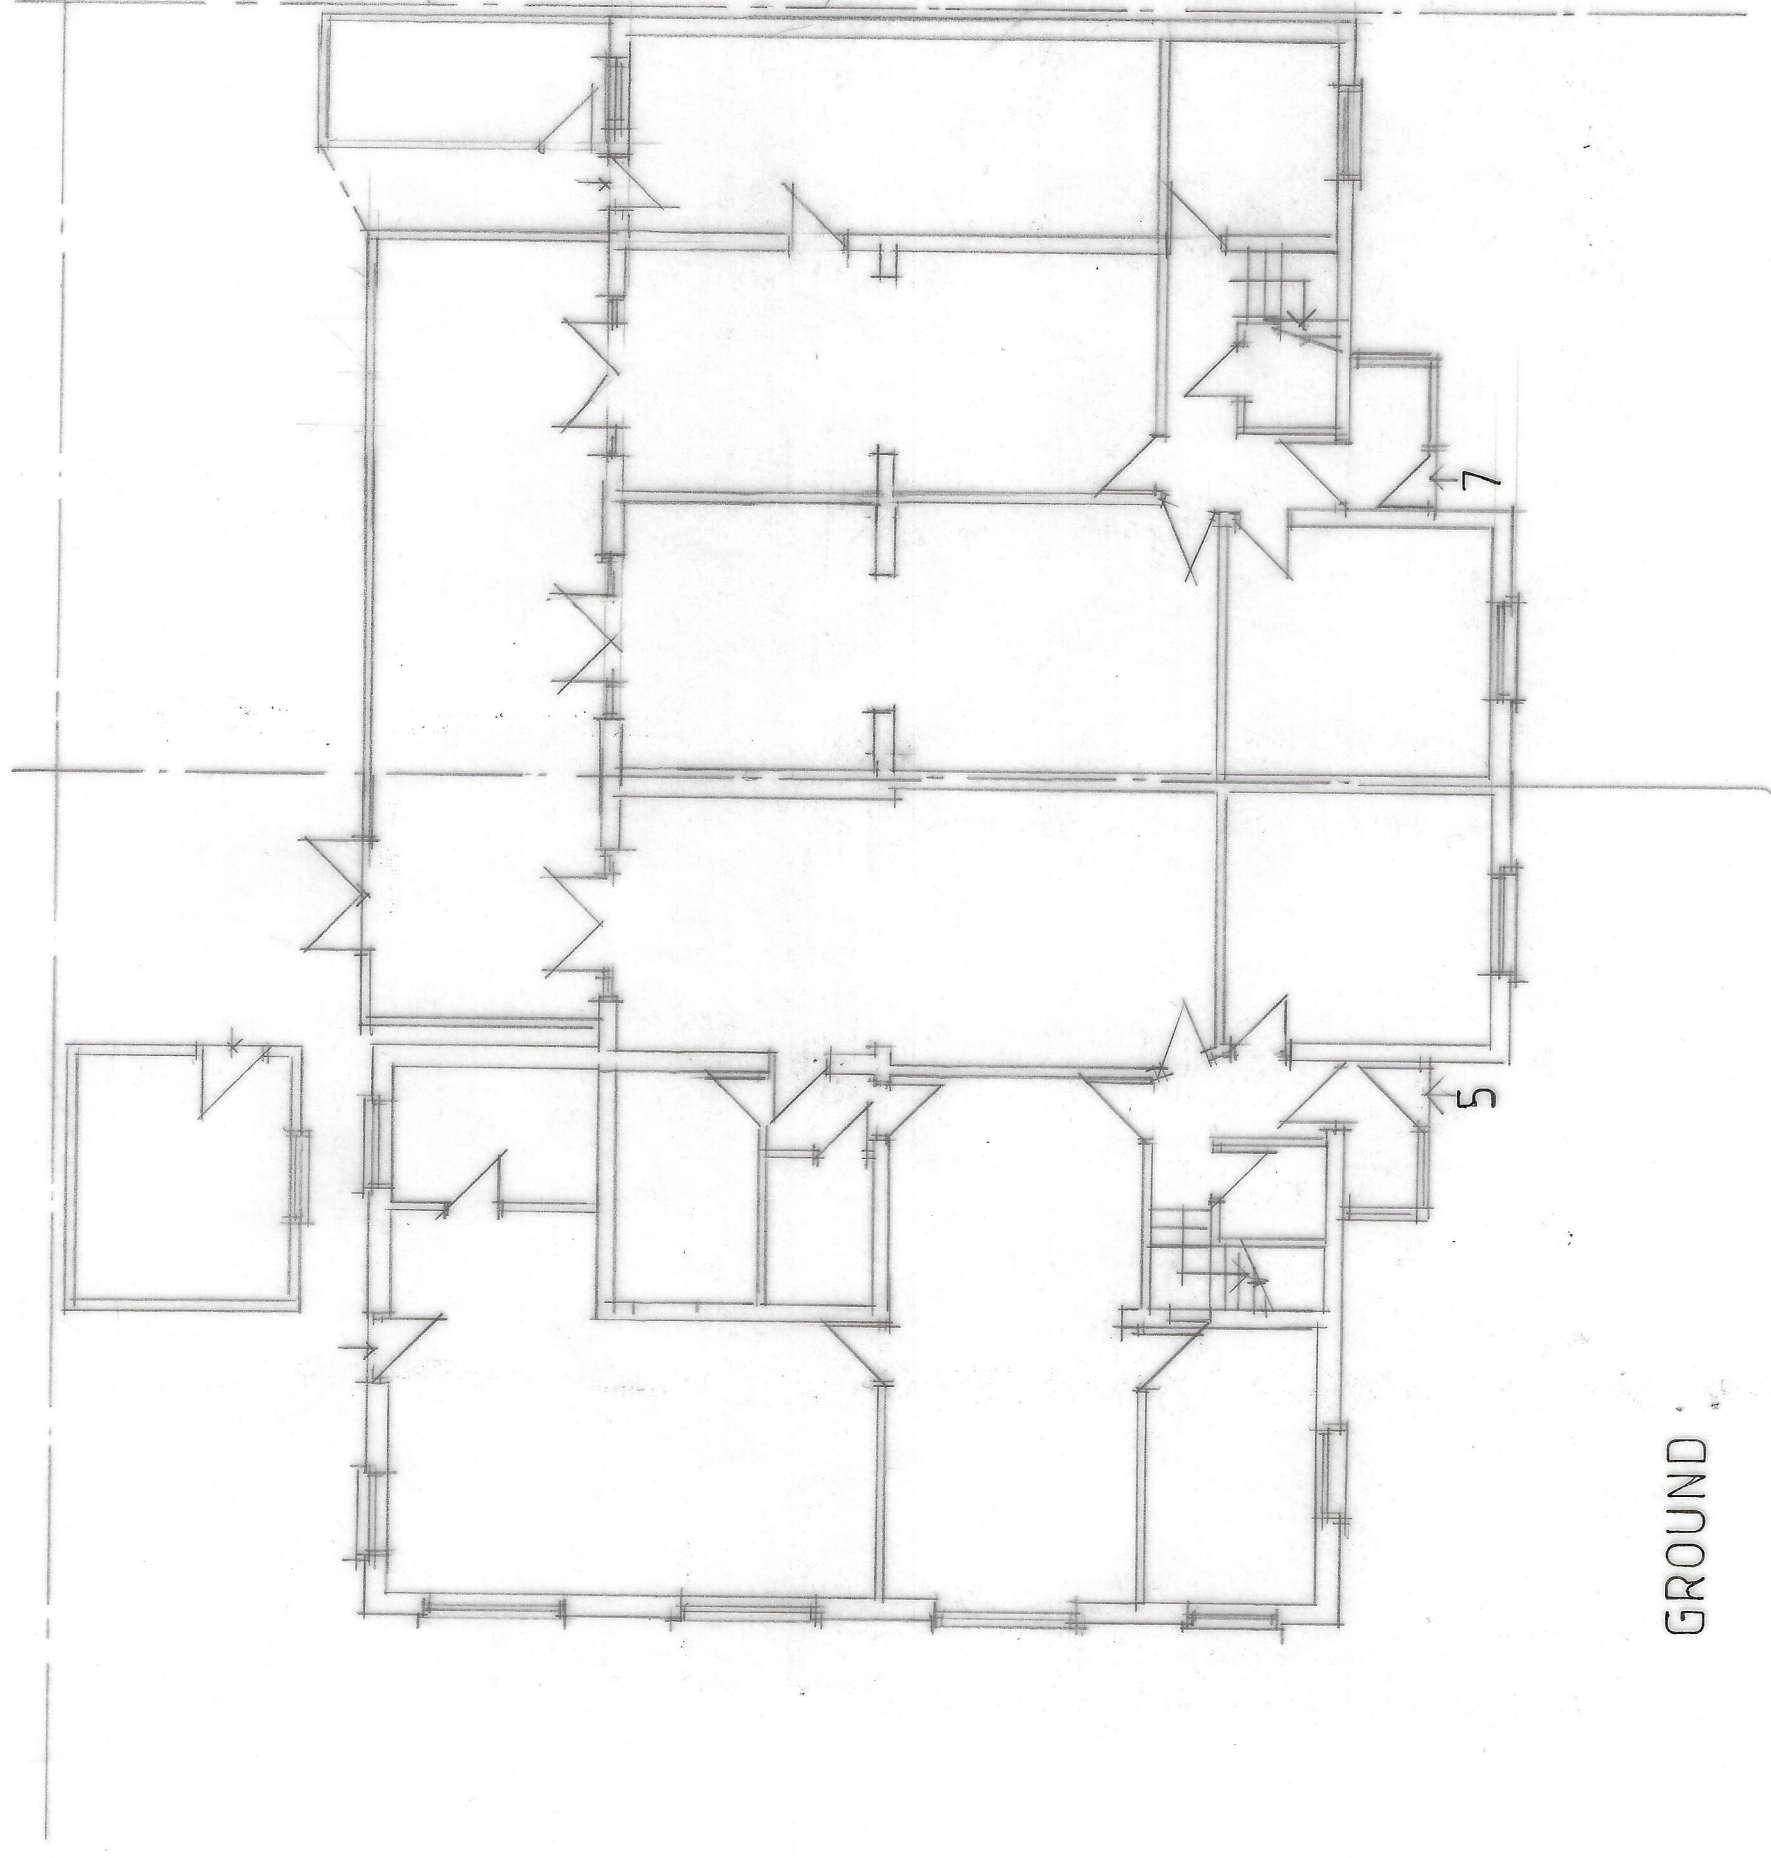

GROUND

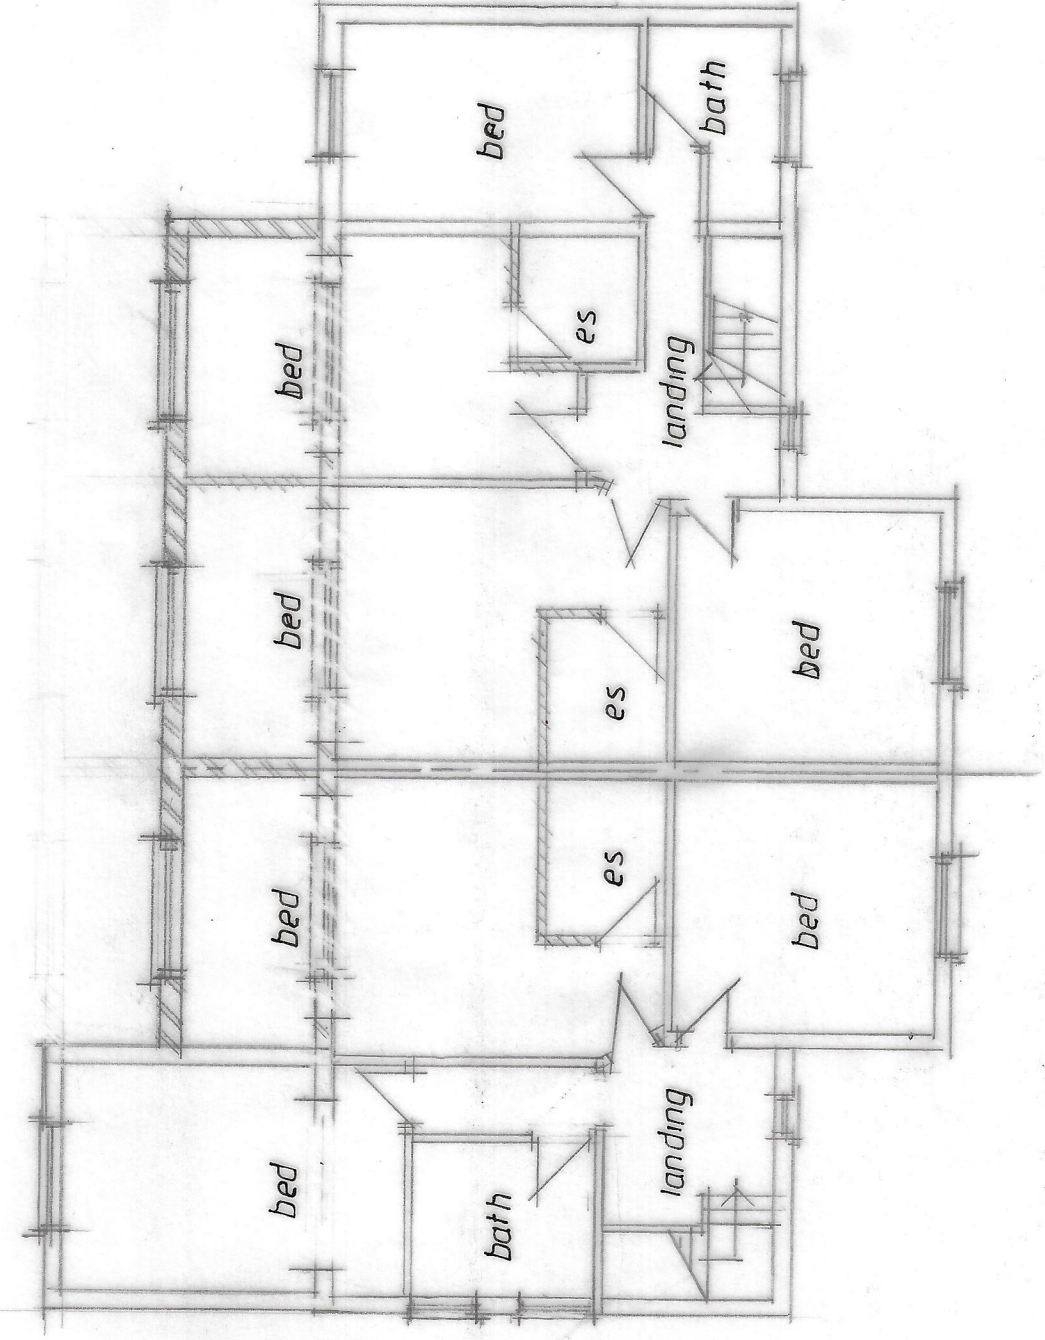

FIRST

CLIENT	MESSRS N & W AHMED 5-7 TELFER ROAD RUSHOLME M3 0XS	
JOB TITLE	JOINT APPLICATION REAR 1st FLOOR EXTENSION	
DRG. TITLE	PLANS AND ELEVATIONS AS PROPOSED	
HOLBOROW + ORMESHER <i>Limited</i> architectural & interior design 15 OVERTON CLOSE MIDDLEWICH CHESHIRE CW10 0PZ phone: 07770 834939		
ISSUE	ORIGINAL	1 2 3 4 5 6 7
REVISION	A	
DATE	19/01/02	
DRAWN	MD	
CHECKED		
APPROVED		
SCALE	1:100 of A1	
DRAWING NUMBER	1745 / 22 / 02 ^A	