

Do not scale. All dimensions to be checked on site.




Righton Elevation A (scale 1:200)




Righton Elevation C (scale 1:200)




Righton Elevation B (scale 1:200)

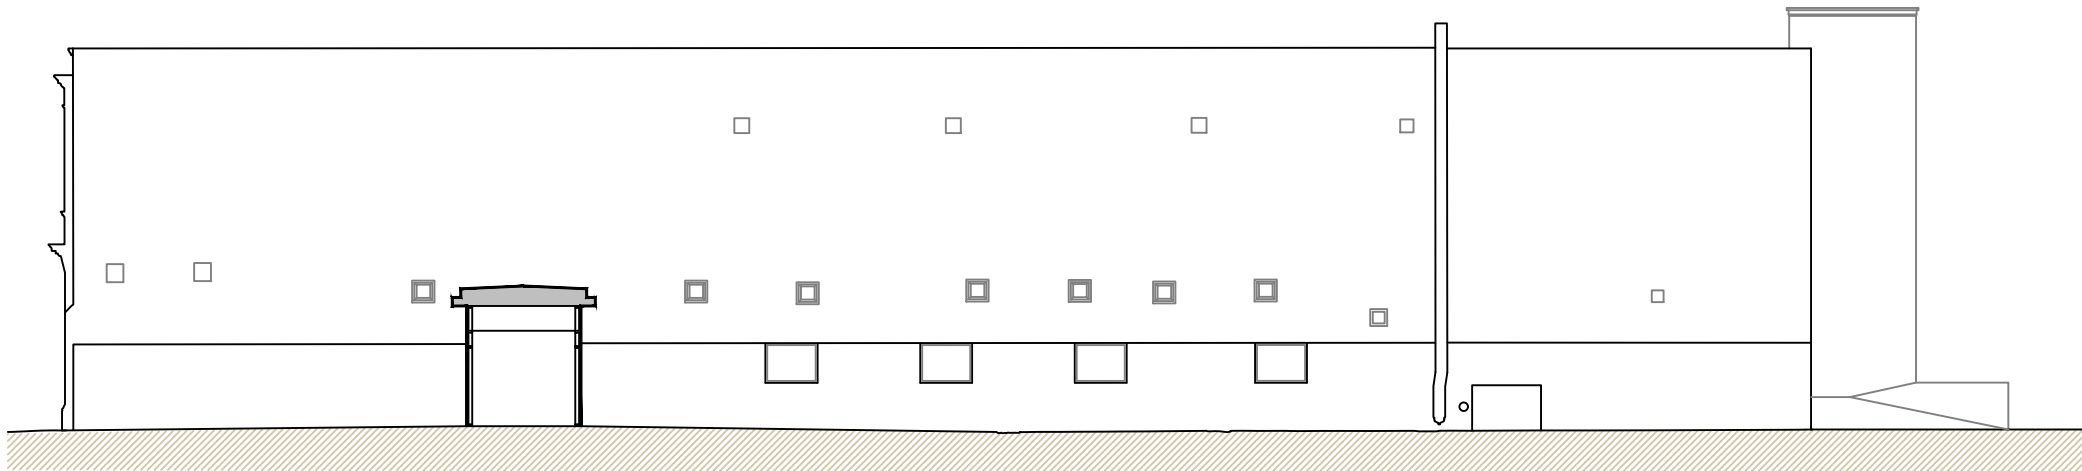

Righton Elevation D (scale 1:200)

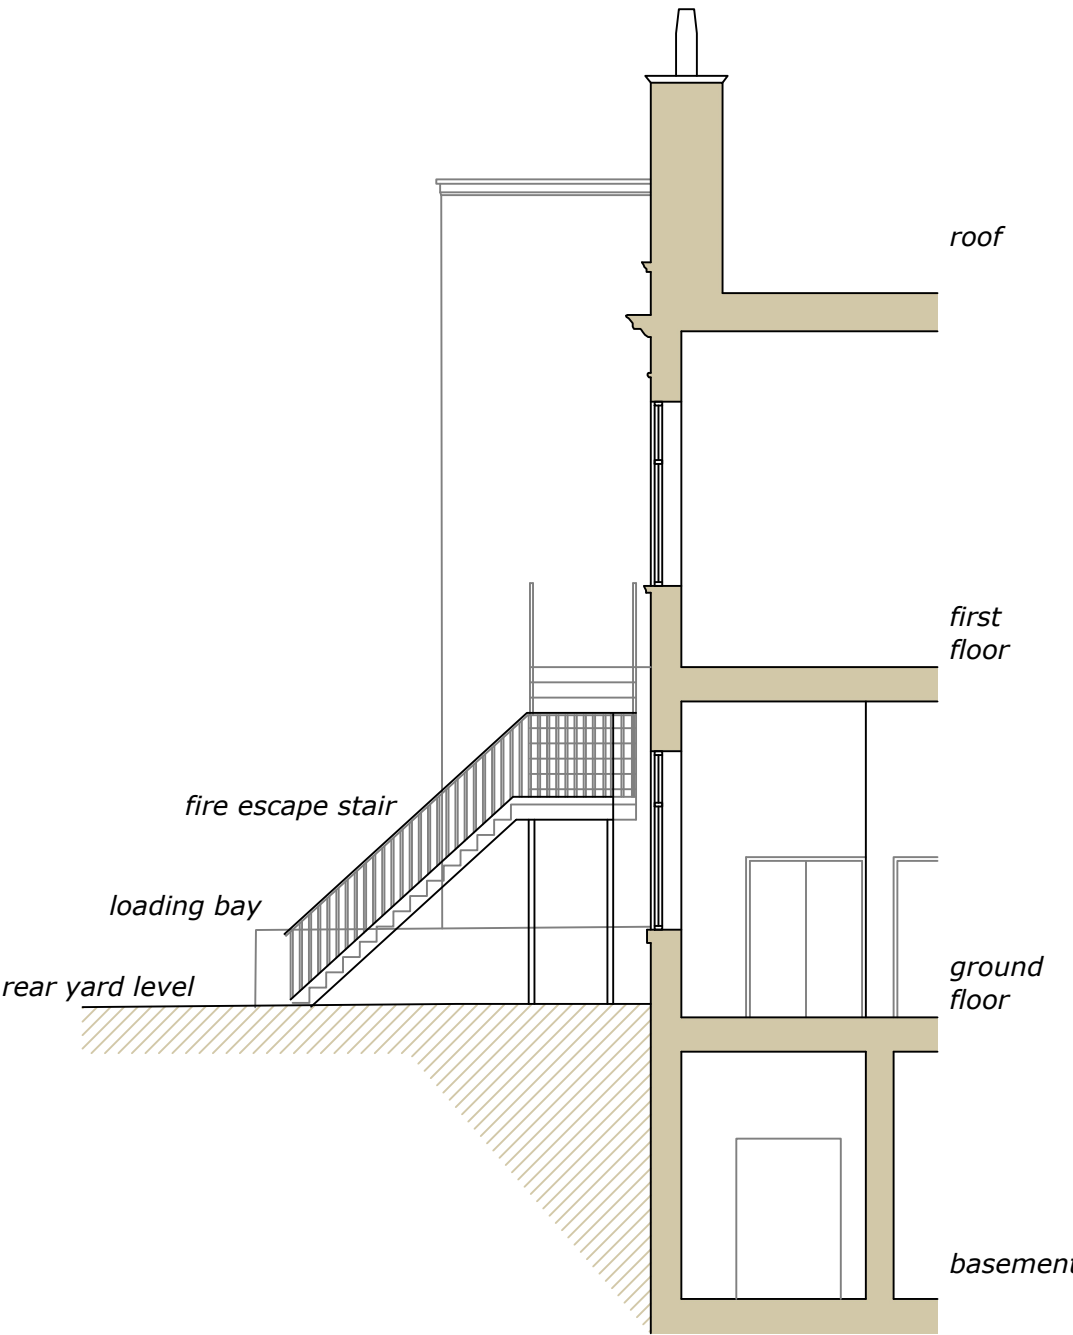

Section X-X (scale 1:100)

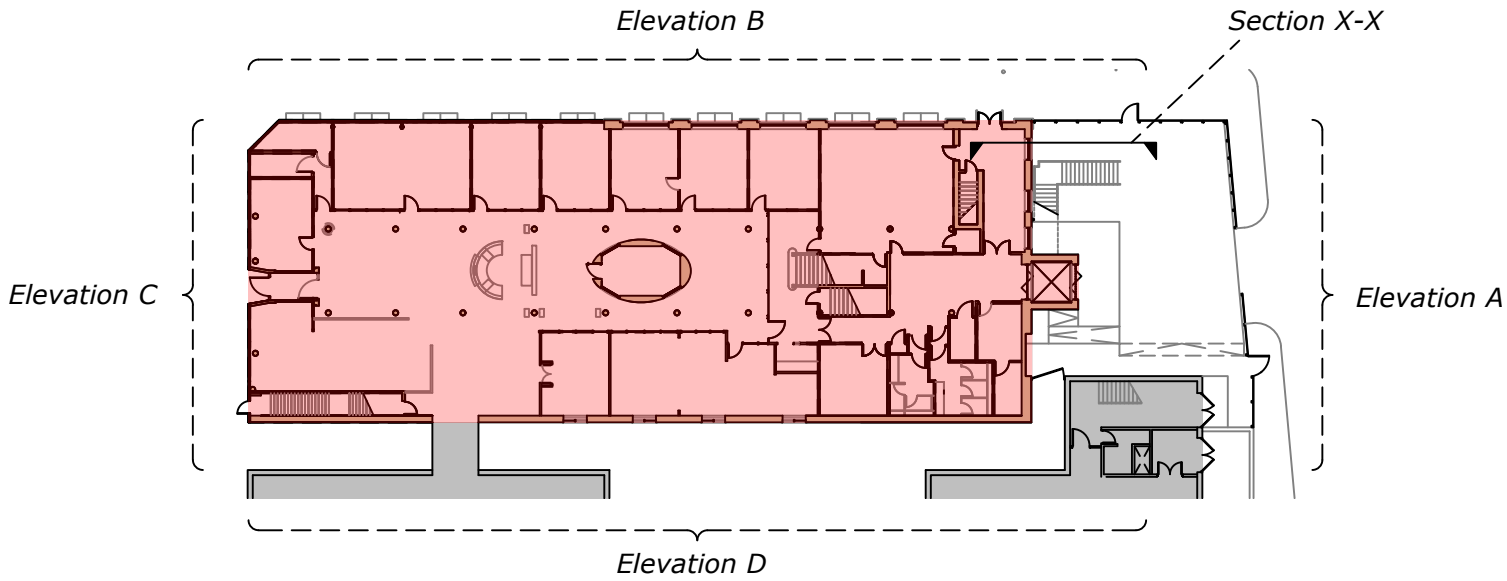

 Manchester Metropolitan University	Rev.	Description	Check	Drawn	Date	Rev.	Description	Check	Drawn	Date	Notes:	Site: All Saints Campus Property: Righton			Title: 03_Existing Elevations Filename: Righton Boiler Replacement		
	00					00							Drawn: CAS	Scale: 1:200 @ A2	Date: May 2022	Project No.: 00300	Revision: -
	00					00											
	00					00											
	00					00											