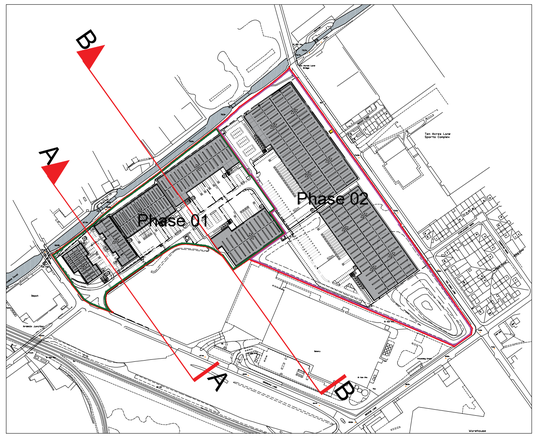

01 Ref: Existing Site Plan
NTS

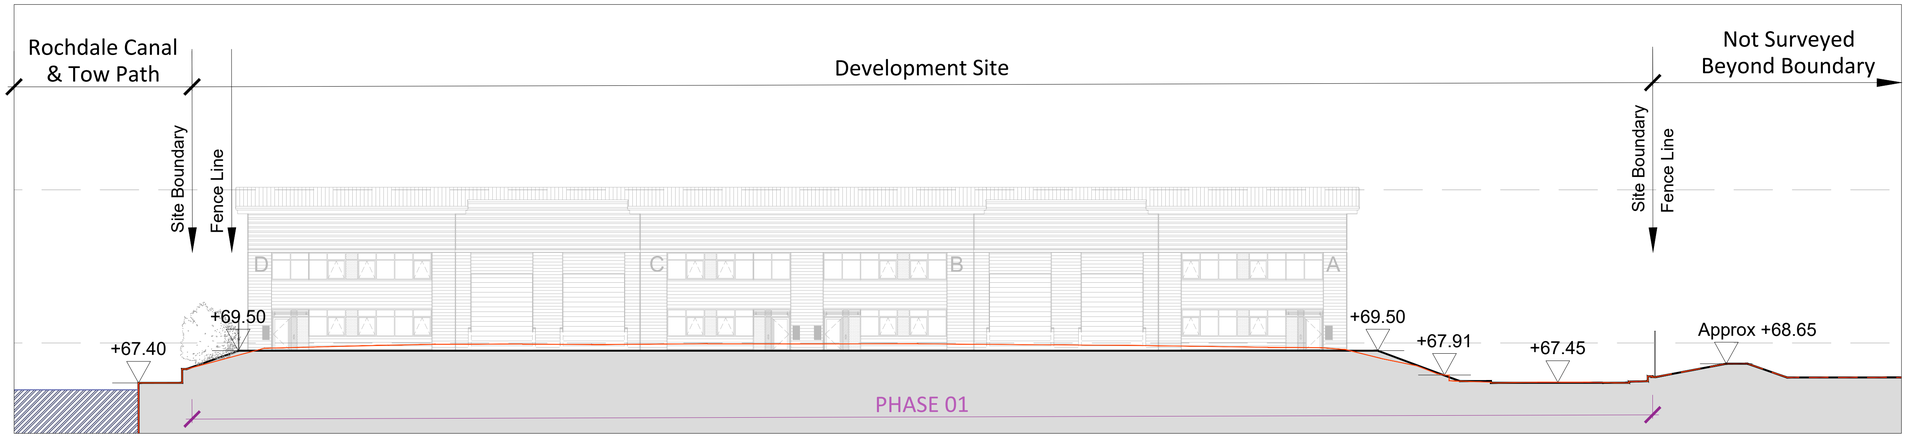

02 Section AA
1:200 @A1

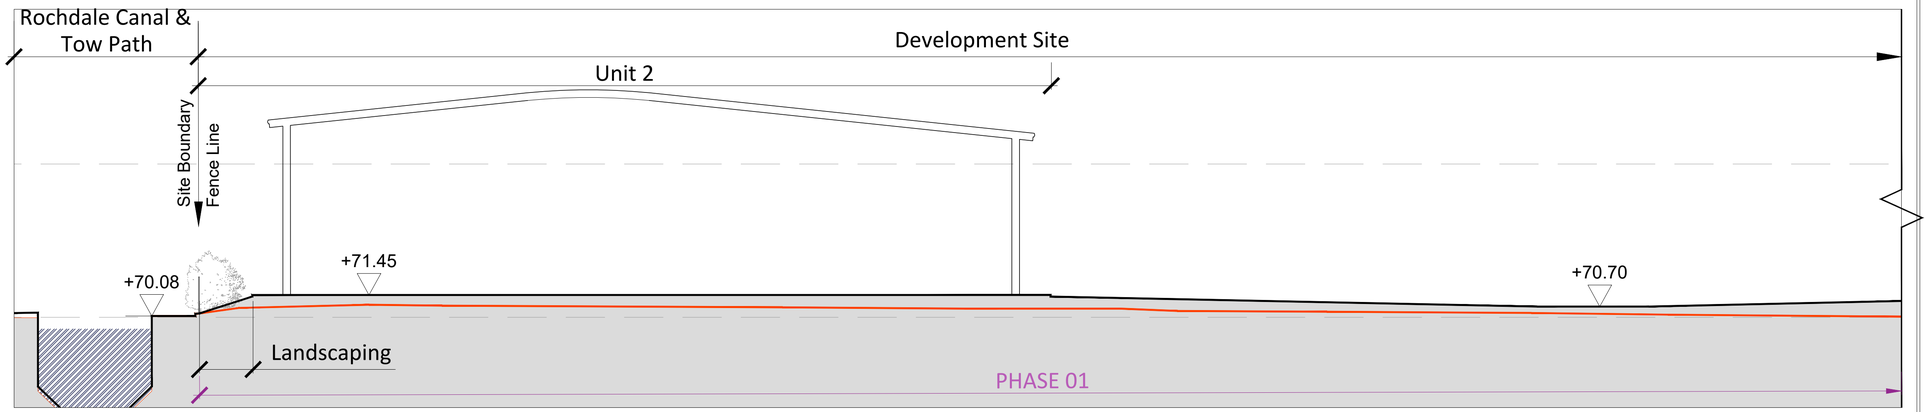

03 Section BB - Northern Boundary
1:200 @A1

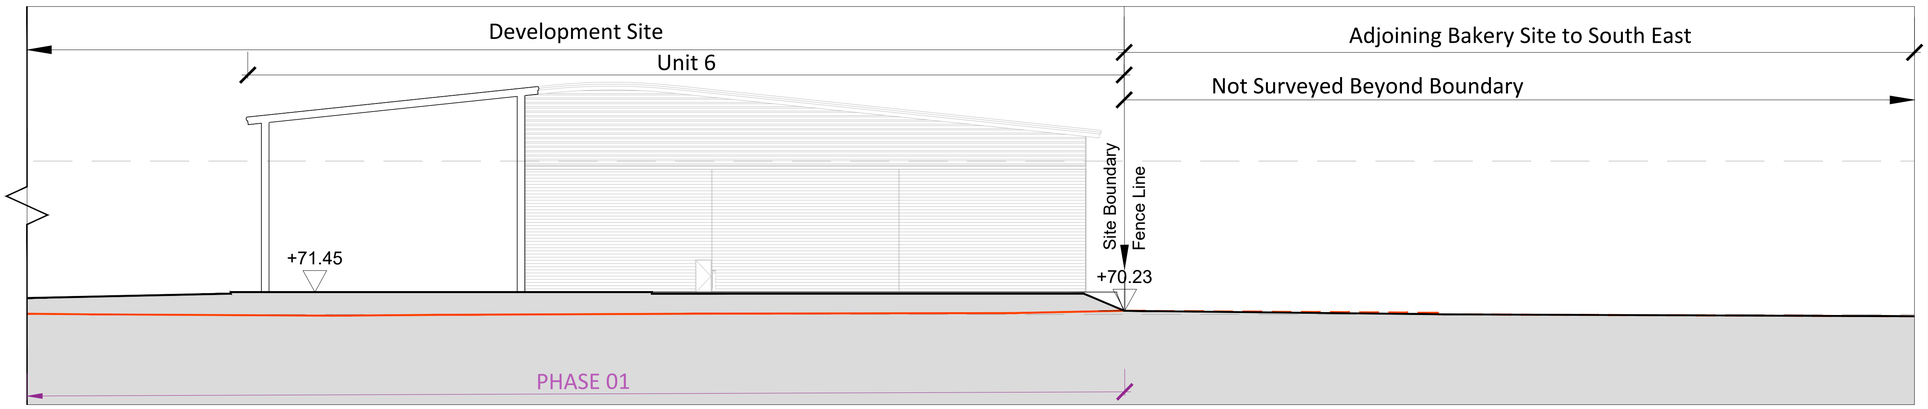

04 Section BB - Southern Boundary
1:200 @A1

Disclaimer:
Subject to survey.

Notes:

Rev:	Notes:	Date:	Dwn:	Iss:
-	Planning Issue	11.02.21	HT	HA
A	Phasing Included	11.11.22	HT	HA

0 2 4 6 8 10
Scale bar - 1:200m

Phase 01 Site Boundary
(40,319m^2/ 9.46acres / 4.03ha)

Phase 02 Site Boundary
(62,728m^2/ 15.50acres / 6.27ha)

hale
ARCHITECTURE
22c Leathermarket Street, London, SE1 3HP

Client:
CANMOOR

Issue Purpose:

Project:
Grimshaw Lane,
Manchester

Drawing Title:
Proposed Site Sections AA & BB

Project No: 20066
Scale @A1 / @A3: 1:200 1:400
Revision: A

Drawing No:
PL1205