
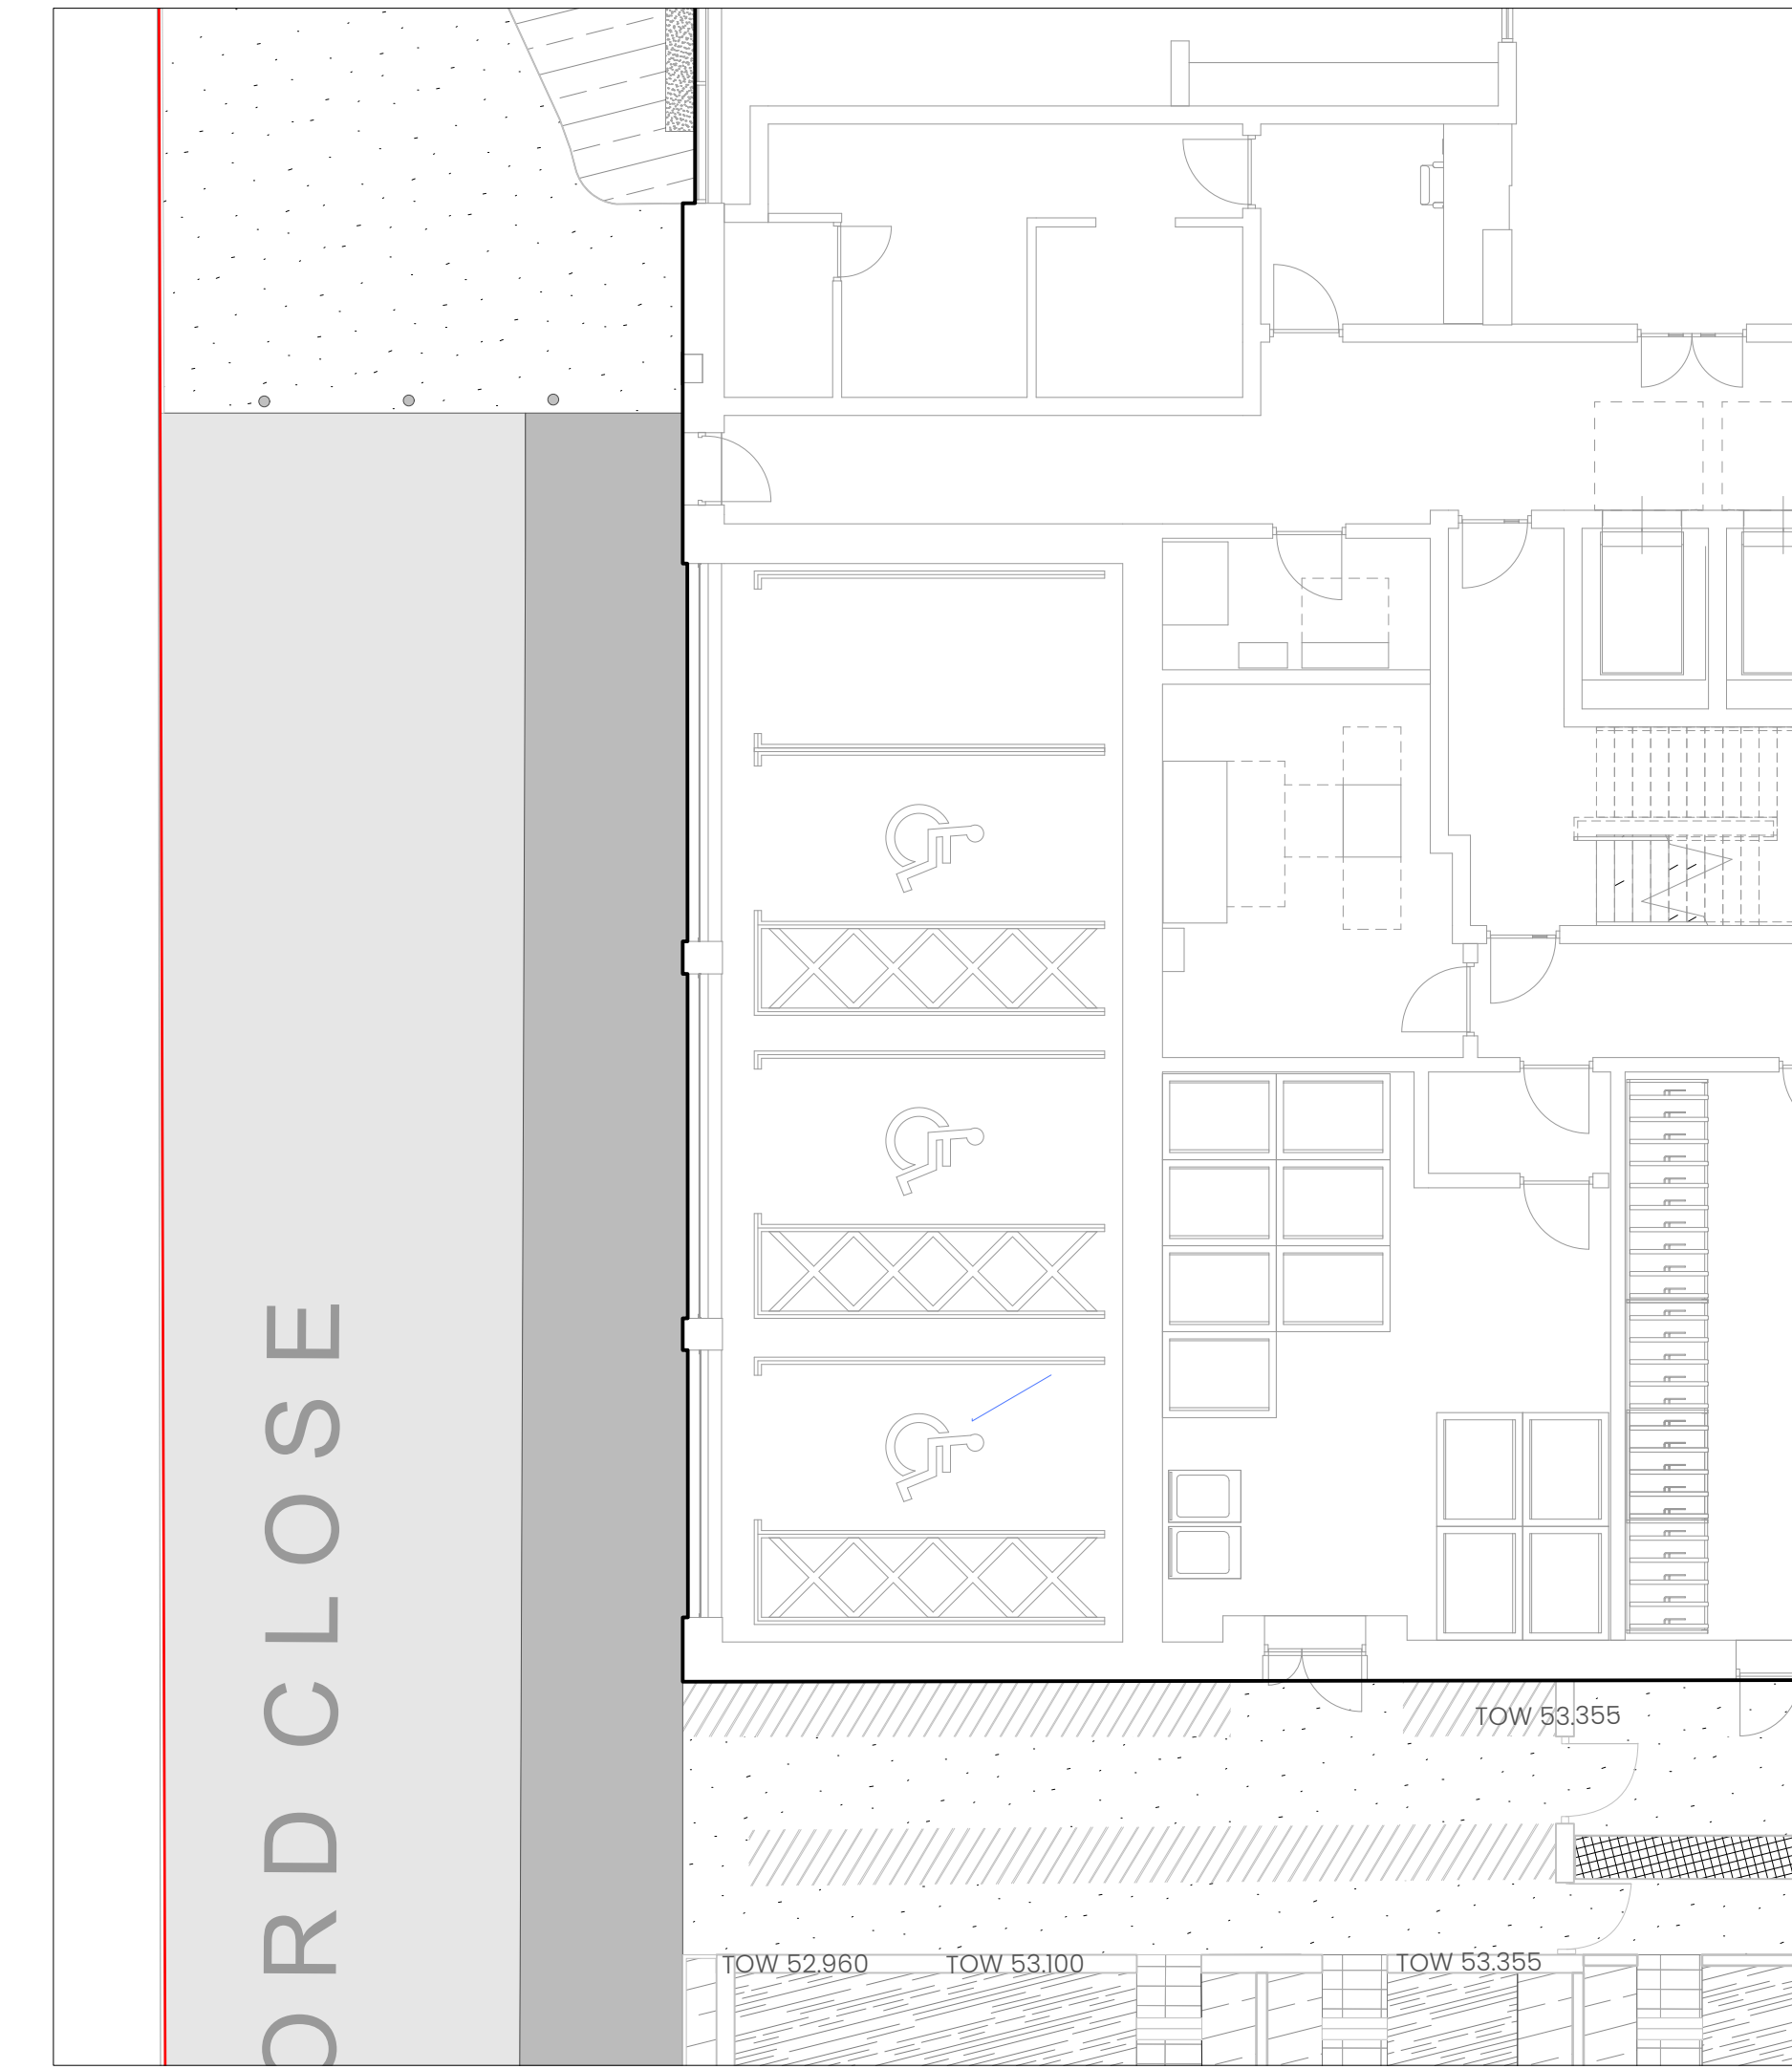


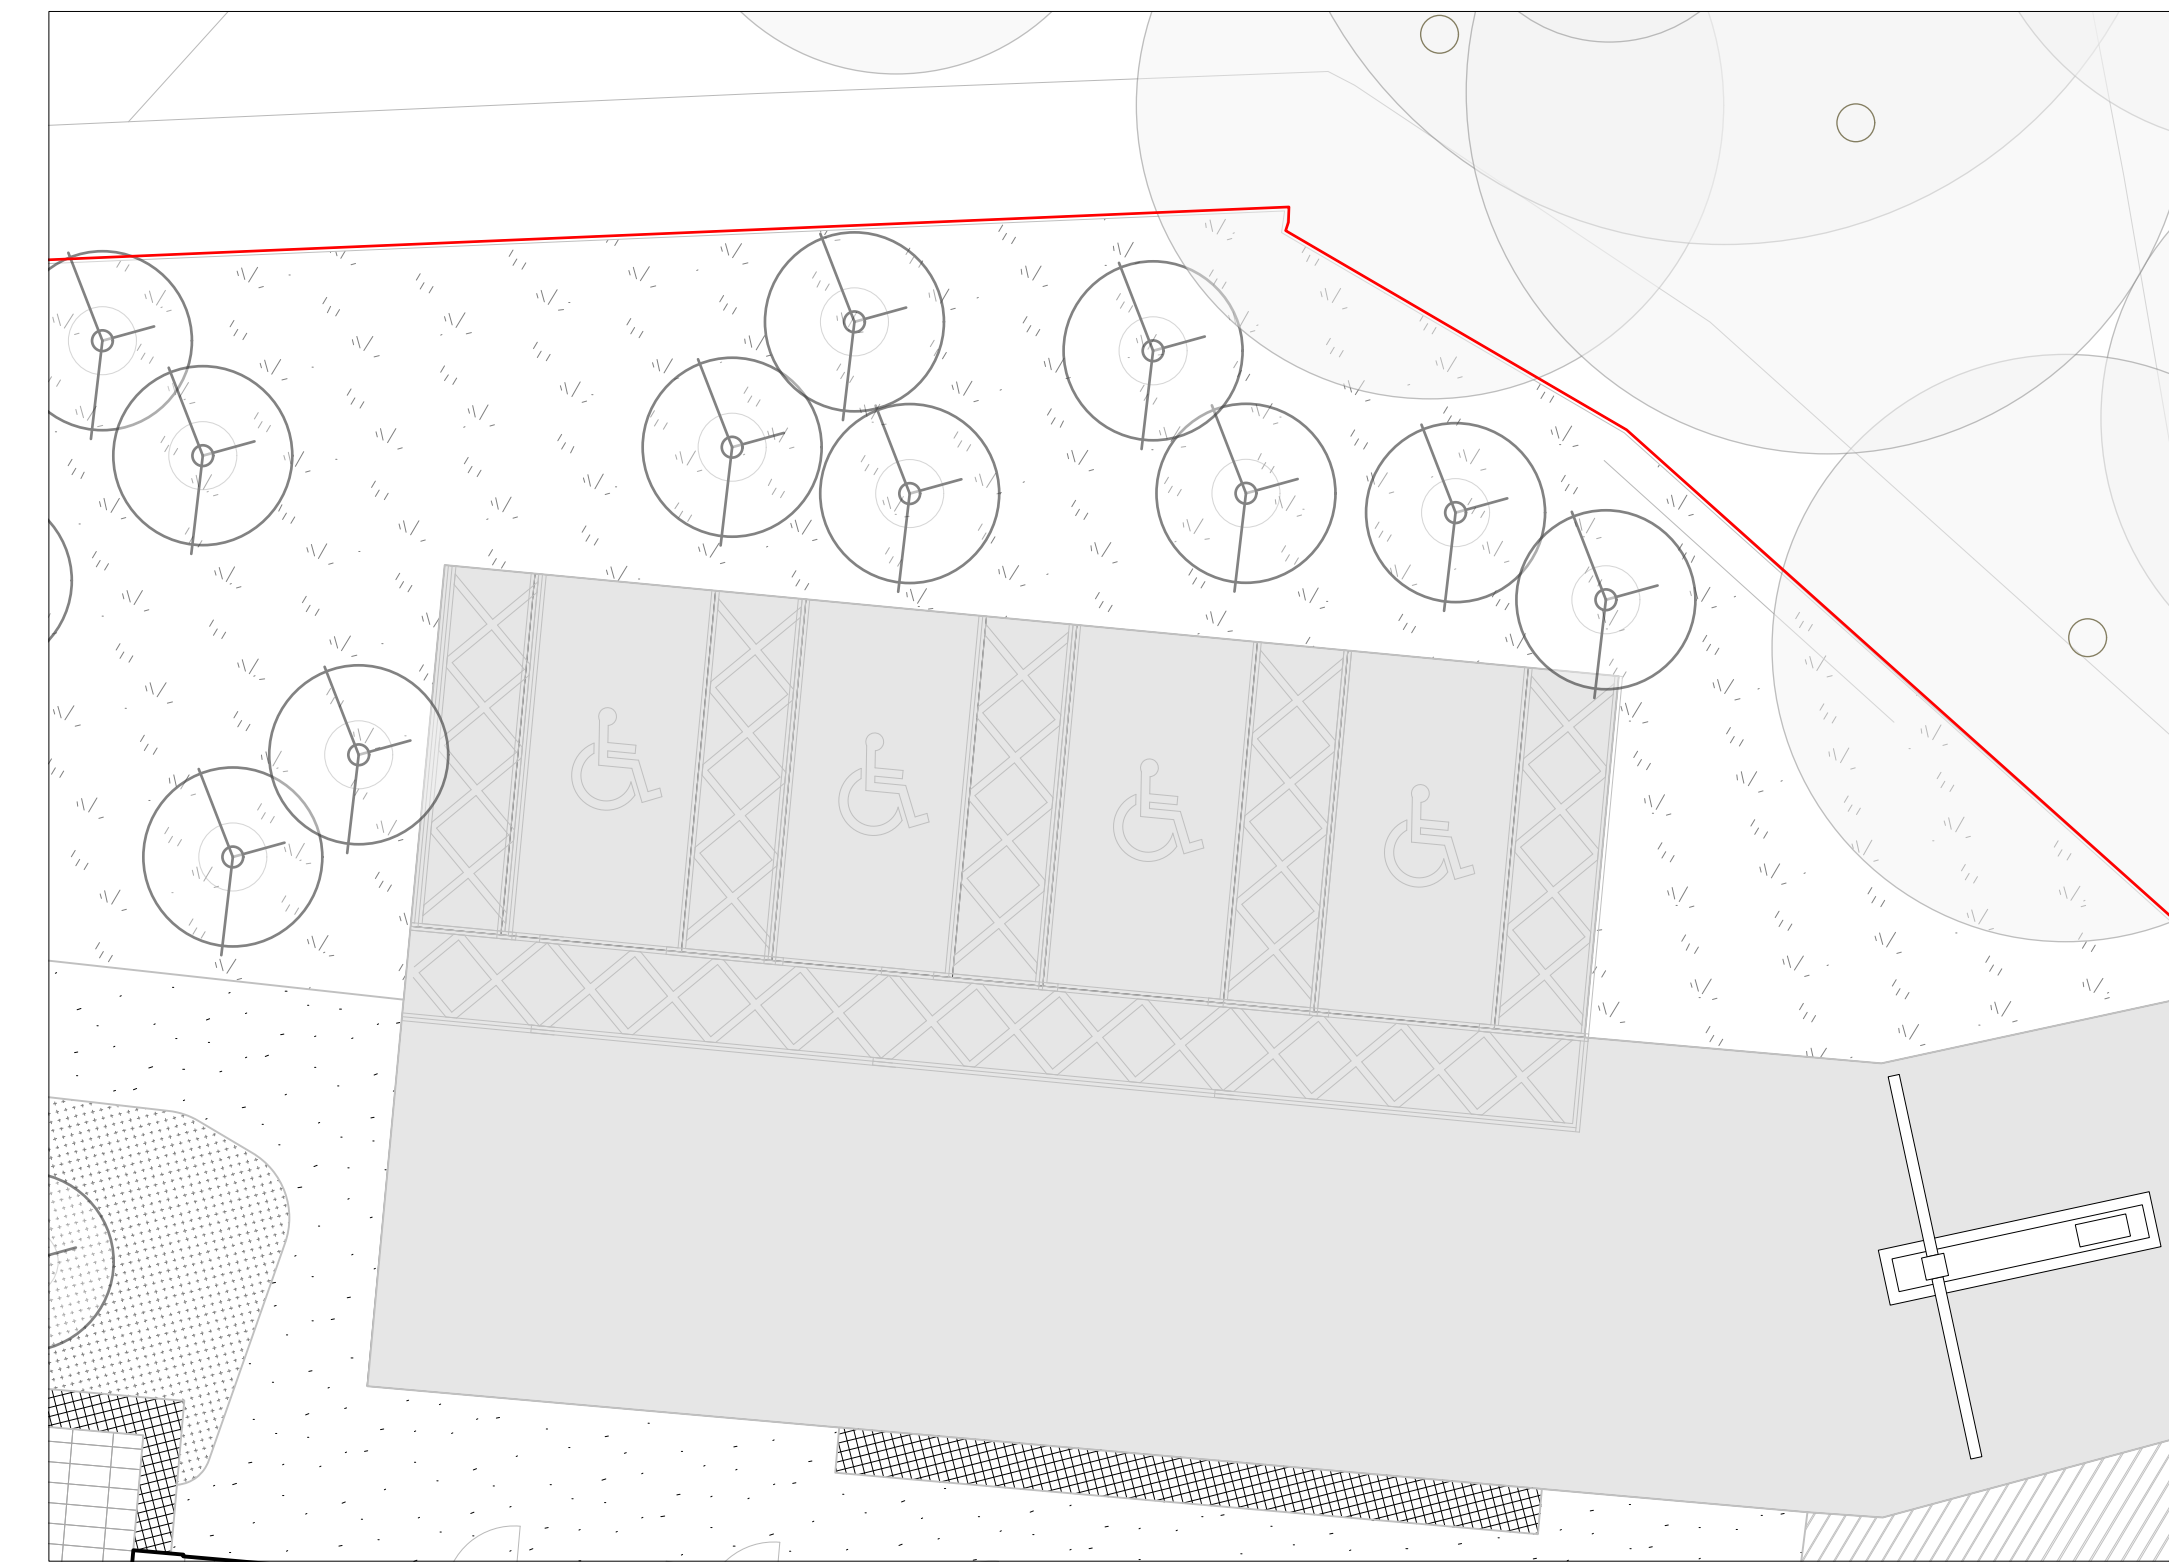

- NOTES:
- DO NOT SCALE FROM THIS DRAWING. ALWAYS WORK TO NOTED DIMENSIONS.
 - ALL SETTING OUT, LEVELS AND DIMENSIONS TO BE CHECKED ON SITE PRIOR TO THE INSTALLATION OF MATERIALS AND ANY DISCREPANCIES ARE TO BE BROUGHT TO THE ATTENTION OF THE CONTRACT ADMINISTRATOR IMMEDIATELY.
 - THIS DRAWING MUST BE READ WITH THE RELEVANT SPECIFICATION DOCUMENTS AND DETAIL DRAWINGS. ANY DISCREPANCIES MUST BE BROUGHT TO THE ATTENTION OF THE CONTRACT ADMINISTRATOR IMMEDIATELY.
 - THIS DRAWING IS COPYRIGHT PROTECTED AND MAY NOT BE REPRODUCED IN WHOLE OR PART WITHOUT WRITTEN AUTHORITY.
 - ALL DIMENSIONS ARE IN MILLIMETRES UNLESS OTHERWISE STATED.

THIS DRAWING WAS PLOTTED ON:


04/10/2022

DATE	REV	ZONE	DESCRIPTION	CHK
04/10/2022	P01		Preliminary Issue	ST

GENERAL INFORMATION

Application Site Boundary

LOCATION PLAN

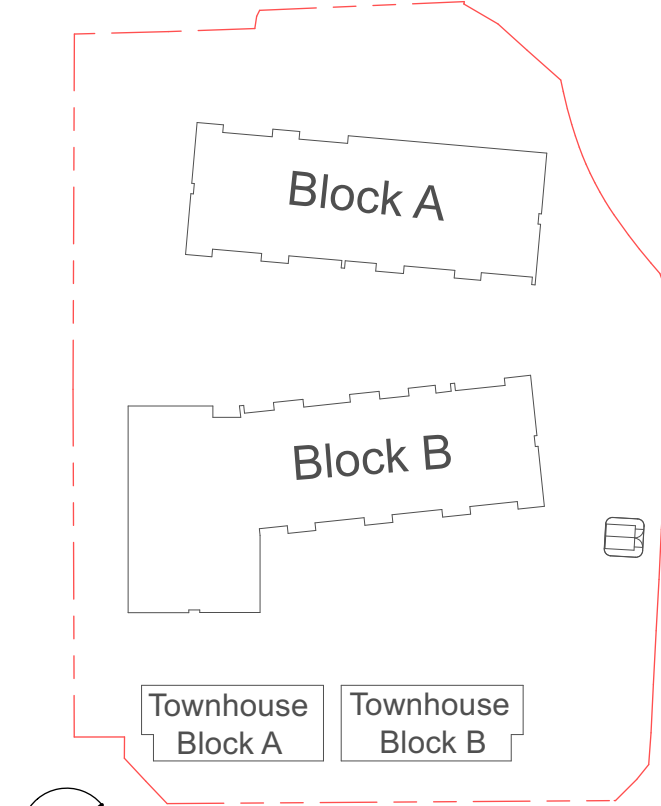

ORIGINATOR

W	layer.studio	MANCHESTER	NEWCASTLE
T	01625 523 157	The Barn	Firfield
E	manchester or newcastle@layer.studio	One Hollin Lane	1 Salters Road
		Styal	Gosforth
		Cheshire	Newcastle upon Tyne
		SK9 4JH	NE3 1DH

Client

Wates Construction

Project

Rodney St

Ancoats

Drawing Title

Disabled Parking Layout

Created By	Checked By	Scale	Sheet Size
OK	ST	1:200	A1

Project Number	Originator	Volume	Level	File Type	Discipline	Number
RODSTA	LYR			XX-ZZ-D---	L-1004	

Work Stage	Status	Revision
Stage 4	S3 Review & comment	P01