


Mews Stair Section 01

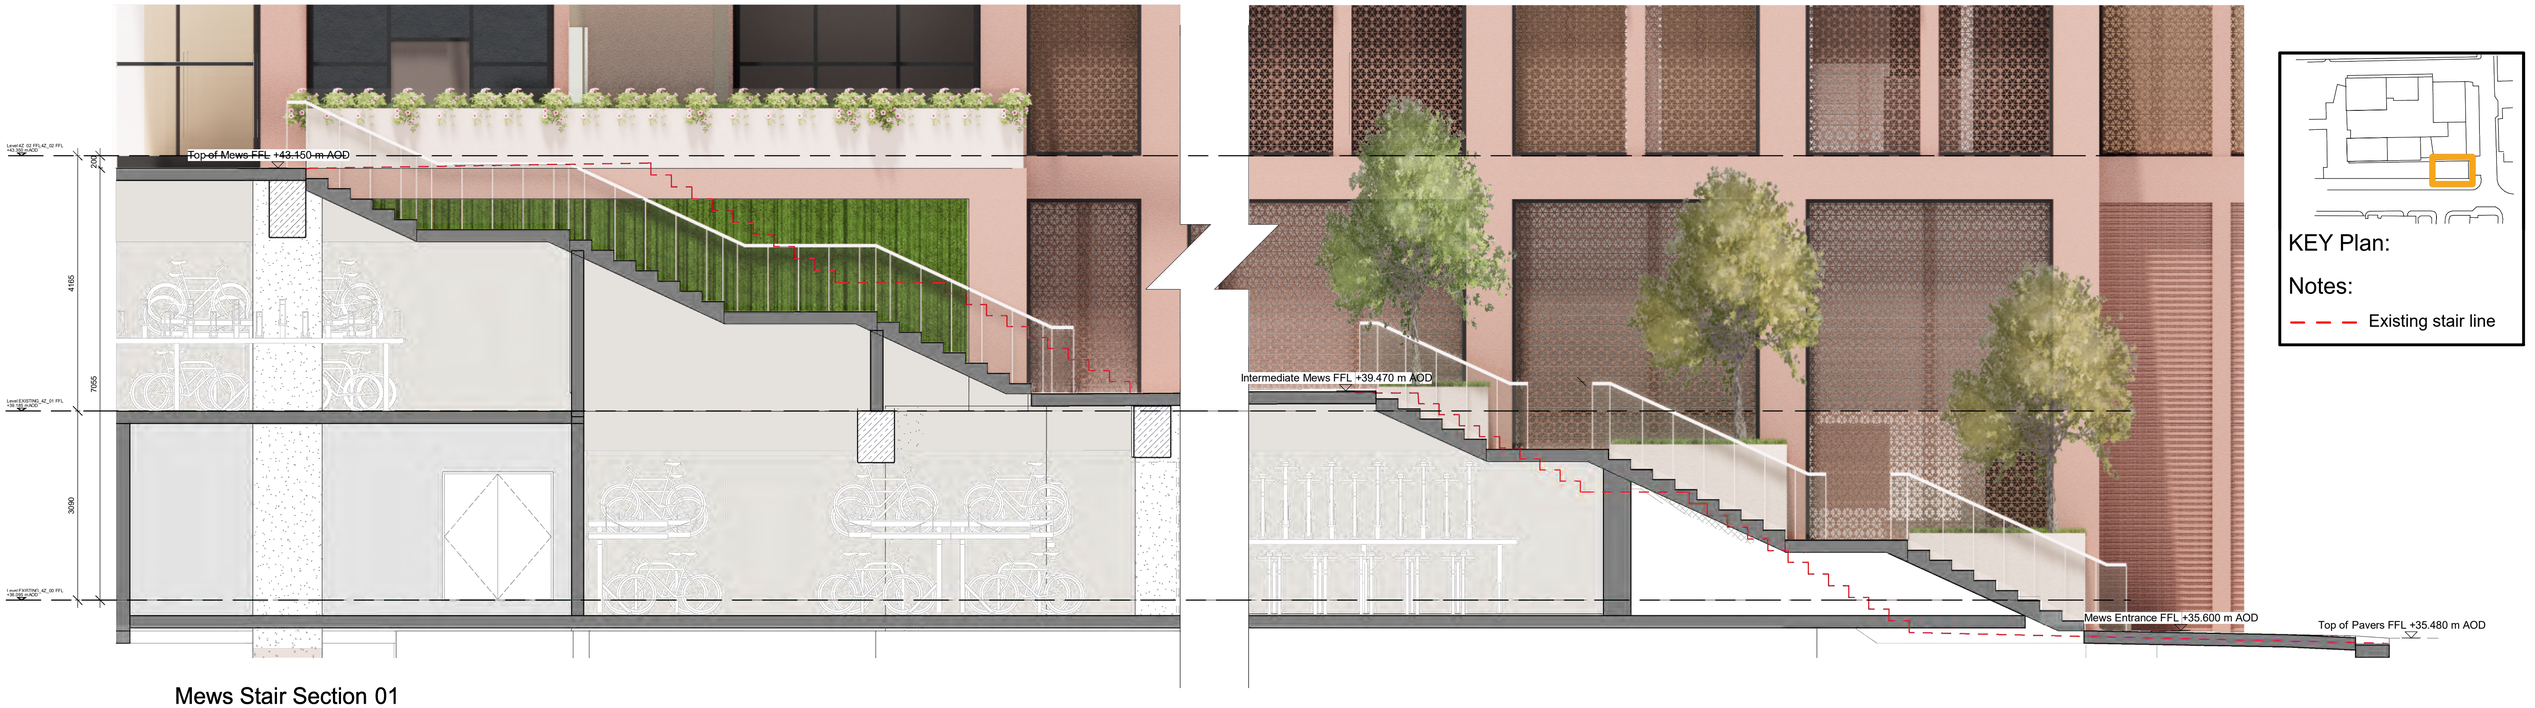

Mews Stair Plan

This drawing is copyright
Do not scale off dimensions.

All dimensions to be checked on site by contractor.

Contractor to report any dimensional discrepancies, errors or omissions prior to commencing on site.

NORTH

Rev	Date	Description
P01	22-11-2022	Planning Submission

Project Title
Great Northern
Manchester

Drawing Title
Proposed Mews Stair Details
Leisure Box

Project No
10422

Scale
1:50 @ A1

Status
PLANNING

PROJ. - ORIG - ZONE - TYPE - CLASS - LOC - DESC
10422-SHP-Z4-A-B5D9-G230-DE-XX-001

Revision
P01

simpsonhaugh
Manchester
+44 (0)161 835 2345
London
+44 (0)20 7549 4000

© SimpsonHaugh and Partners2022